PLAN
PROFILE

BY	DATE

SURVEYED
DRAWN
ALIGNMENT CHECKED
GRADES CHECKED
R.O.W. NOTED
B.M. NOTED
STRUCTURE NOTATIONS CHKD
NOTE BOOK
NO.

EXISTING CONDITIONS

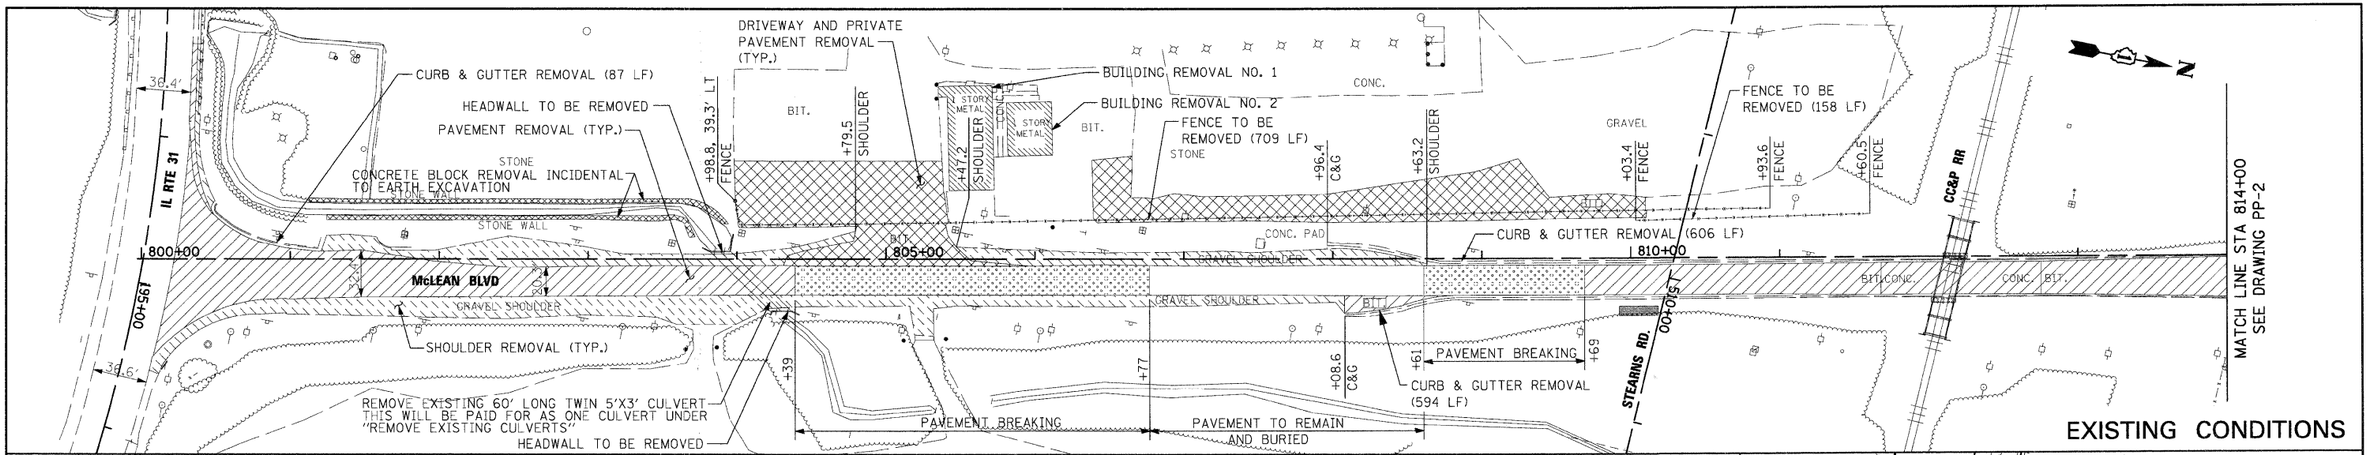

PROPOSED IMPROVEMENTS

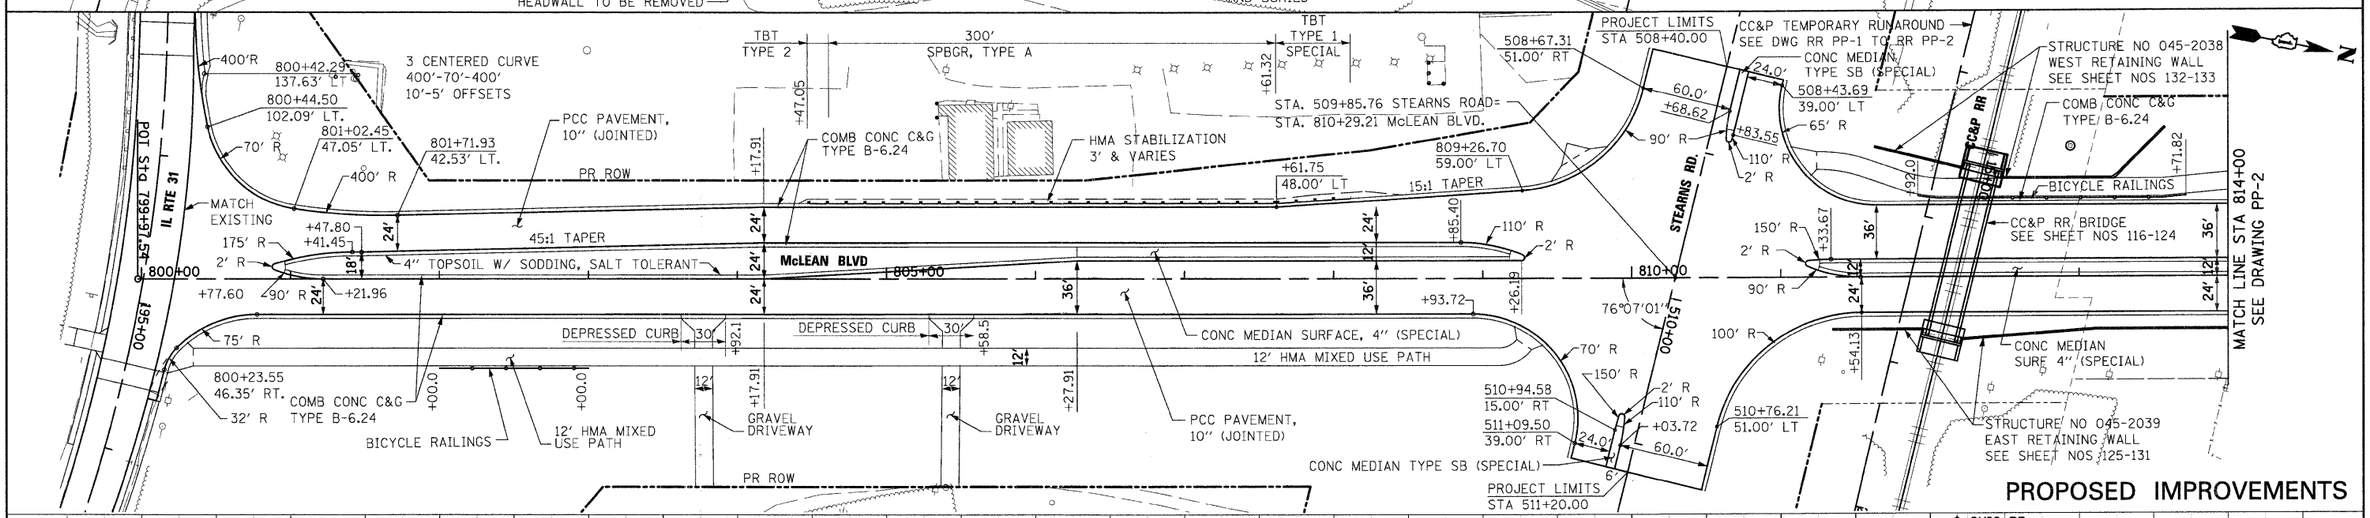

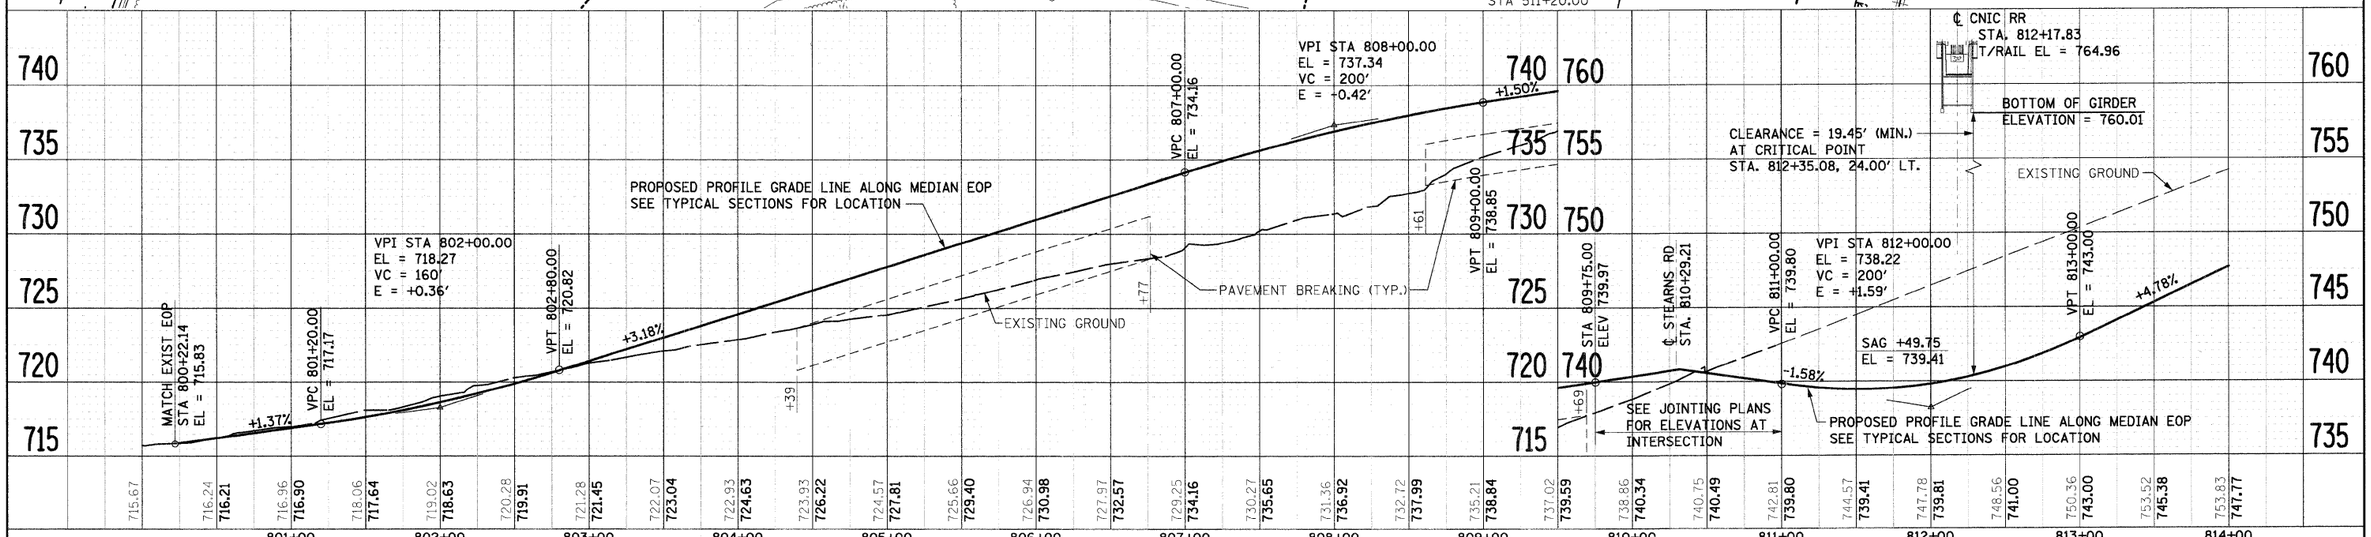

FILE NAME = I:\Dgn\Civil\Sheet\pp001.dgn	USER NAME = JFigueroa	DESIGNED -	REVISED -
		DRAWN -	REVISED -
	PLOT SCALE = 1:50	CHECKED -	REVISED -
	PLOT DATE = 3/30/2009	DATE 3/27/09	REVISED -

KANE COUNTY
DIVISION OF TRANSPORTATION

NEW STEARNS ROAD – STAGE 2
PLAN AND PROFILE – McLEAN BOULEVARD

SCALE:1"=50'H;1"=5'V | SHEET NO. OF SHEETS | STA. TO STA.

F.A.P RTE.	SECTION	COUNTY	TOTAL SHEETS	SHEET NO.
361	06-00214-10-BR	KANE	219	21
		CONTRACT NO. 63073		
FED. ROAD DIST. NO. 1	ILLINOIS	FED. AID PROJECT		