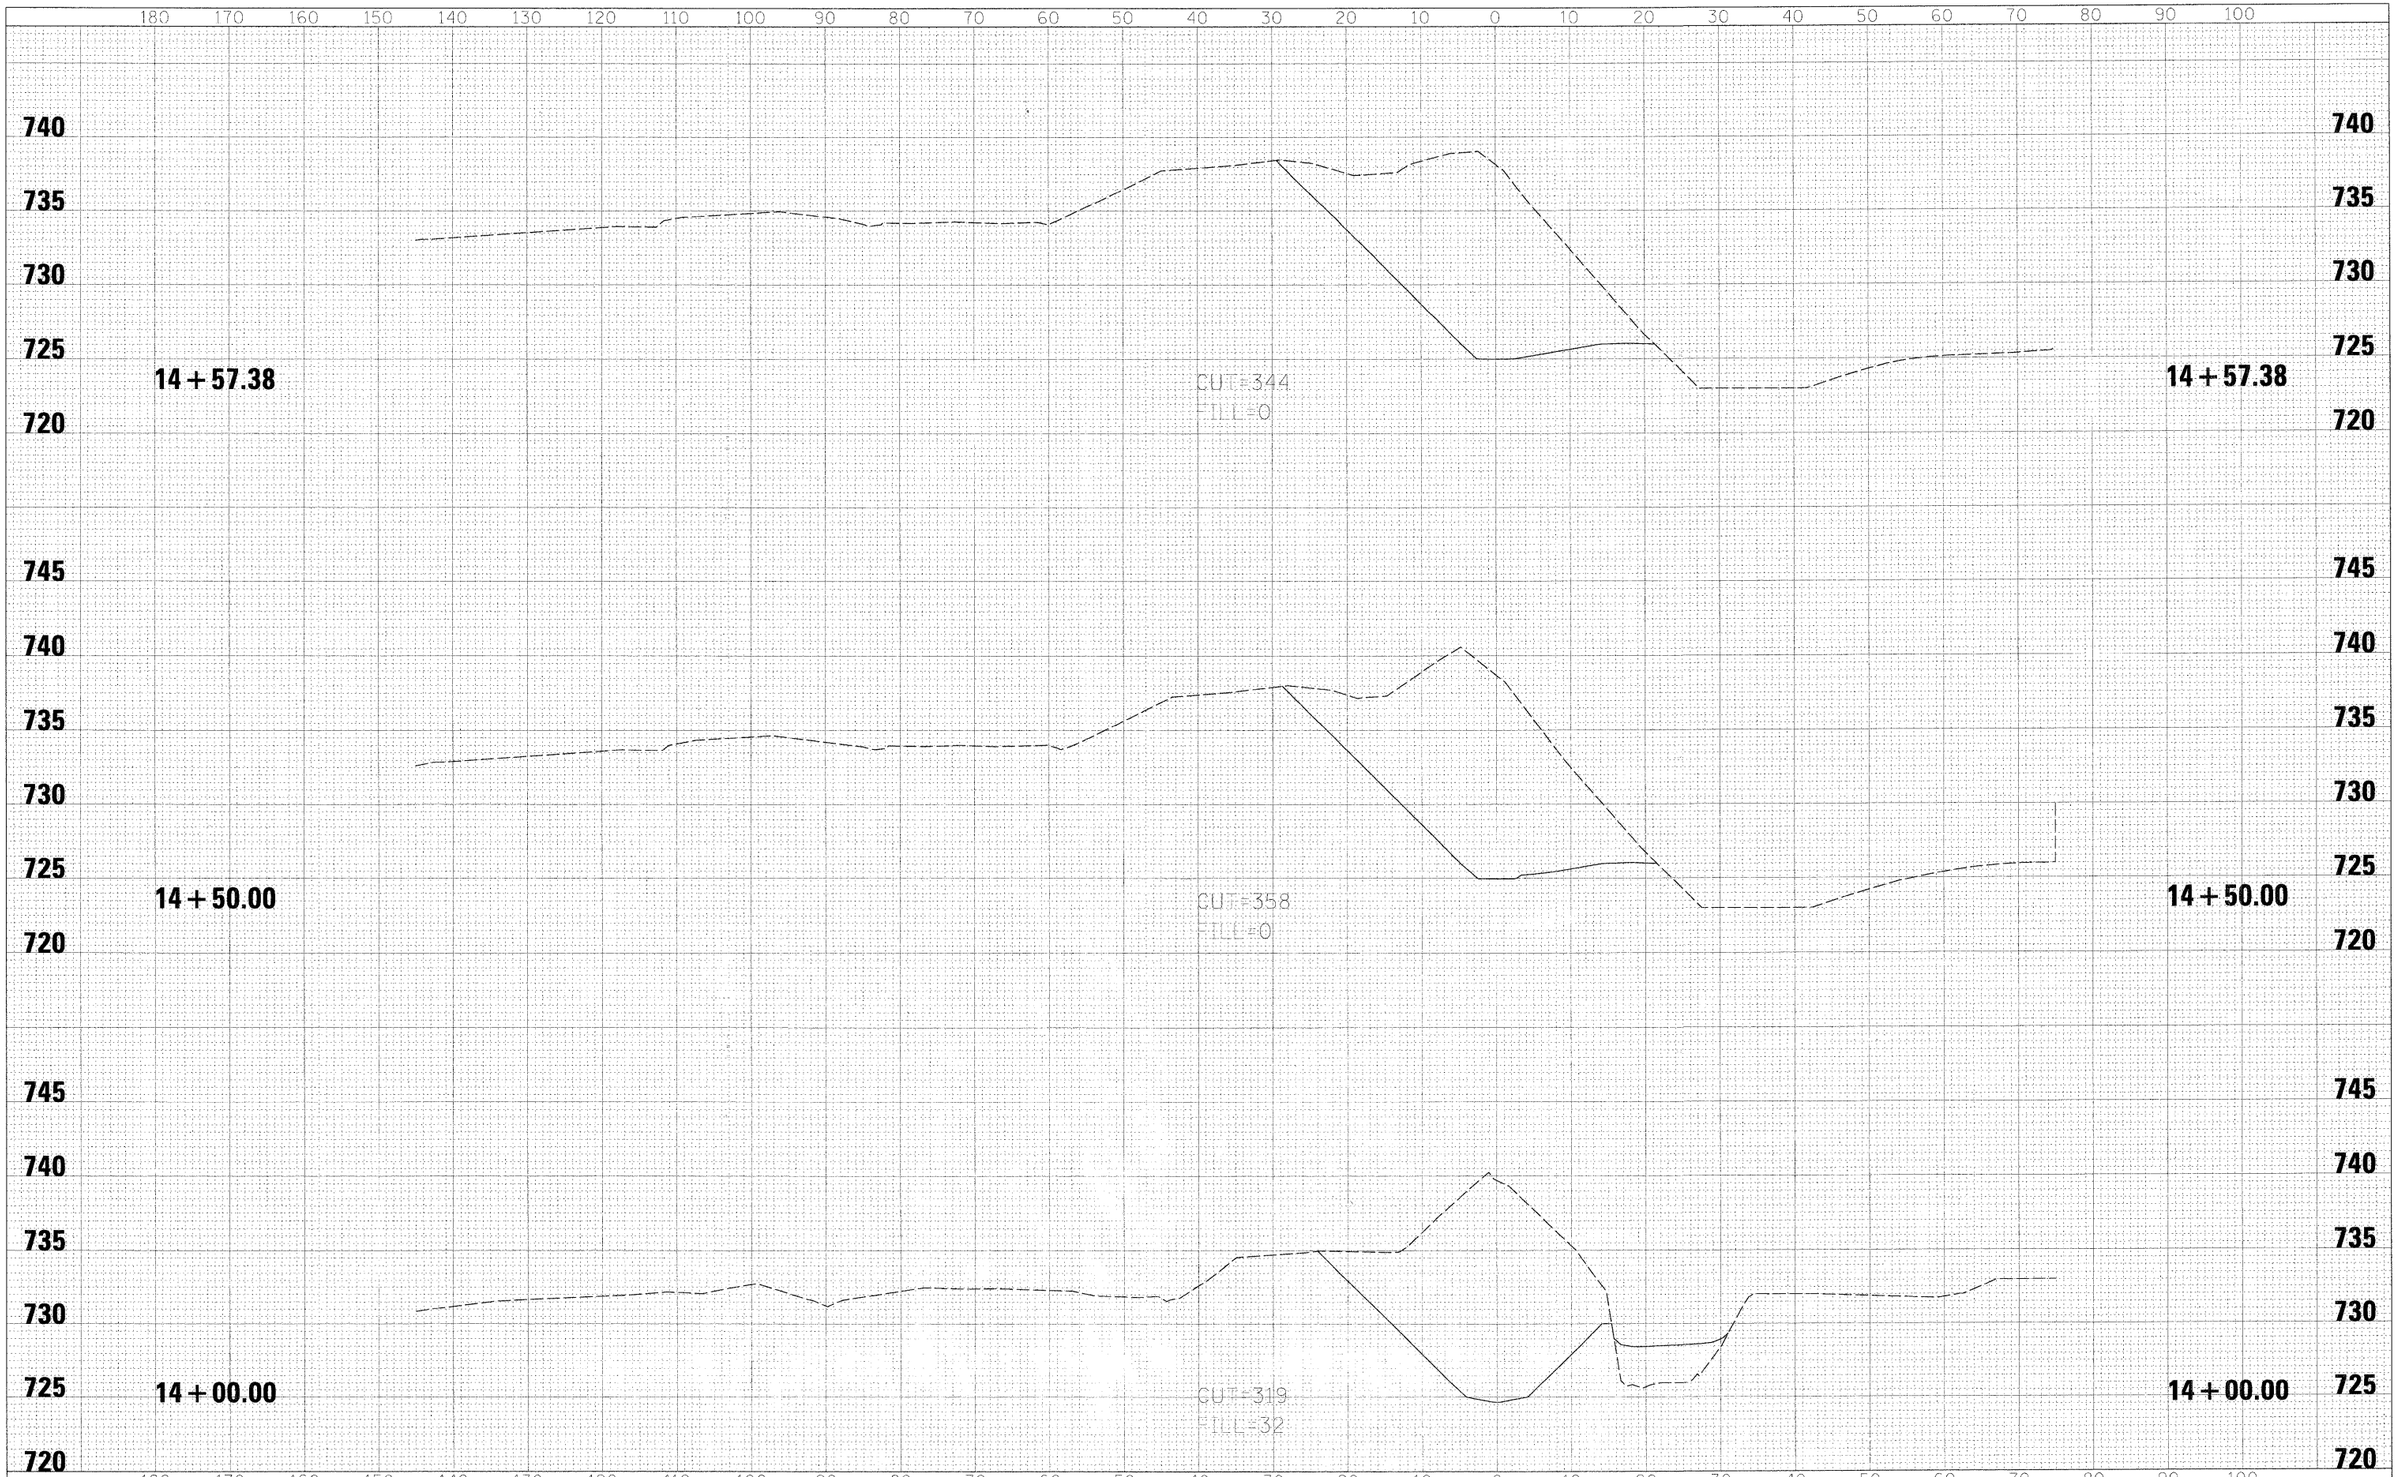

FINAL SURVEY	BY	DATE
SURVEYED		
PLOTTED		
TEMPLATE		
AREAS		
AREAS CHECKED		
NOTE BOOK NO.		

ORIGINAL SURVEY	BY	DATE
SURVEYED		
PLOTTED		
TEMPLATE		
AREAS		
AREAS CHECKED		
NOTE BOOK NO.		

FILE NAME = SRTDD_XS_07996_03.SHT	USER NAME = dvirmond	DESIGNED - JWW	REVISED -
		DRAWN - DJV	REVISED -
	PLOT SCALE = 10'	CHECKED - JWW	REVISED -
	PLOT DATE = 3/27/2009	DATE -	REVISED -

STATE OF ILLINOIS
DEPARTMENT OF TRANSPORTATION

NEW STEARNS ROAD – STAGE 2
TEMPORARY SUGAR RIDGE DRAINAGE DITCH –
DRAINAGE CROSS SECTIONS

SCALE: H:1"=10' V:1"=5' | SHEET NO. 3 OF 3 SHEETS | STA. 14+00.00 TO STA. 14+57.38

F.A.I RTE.	SECTION	COUNTY	TOTAL SHEETS	SHEET NO.
361	06-00214-10-BR	KANE	219	41
		CONTRACT NO.		
FED. ROAD DIST. NO. 1	ILLINOIS	FED. AID PROJECT		