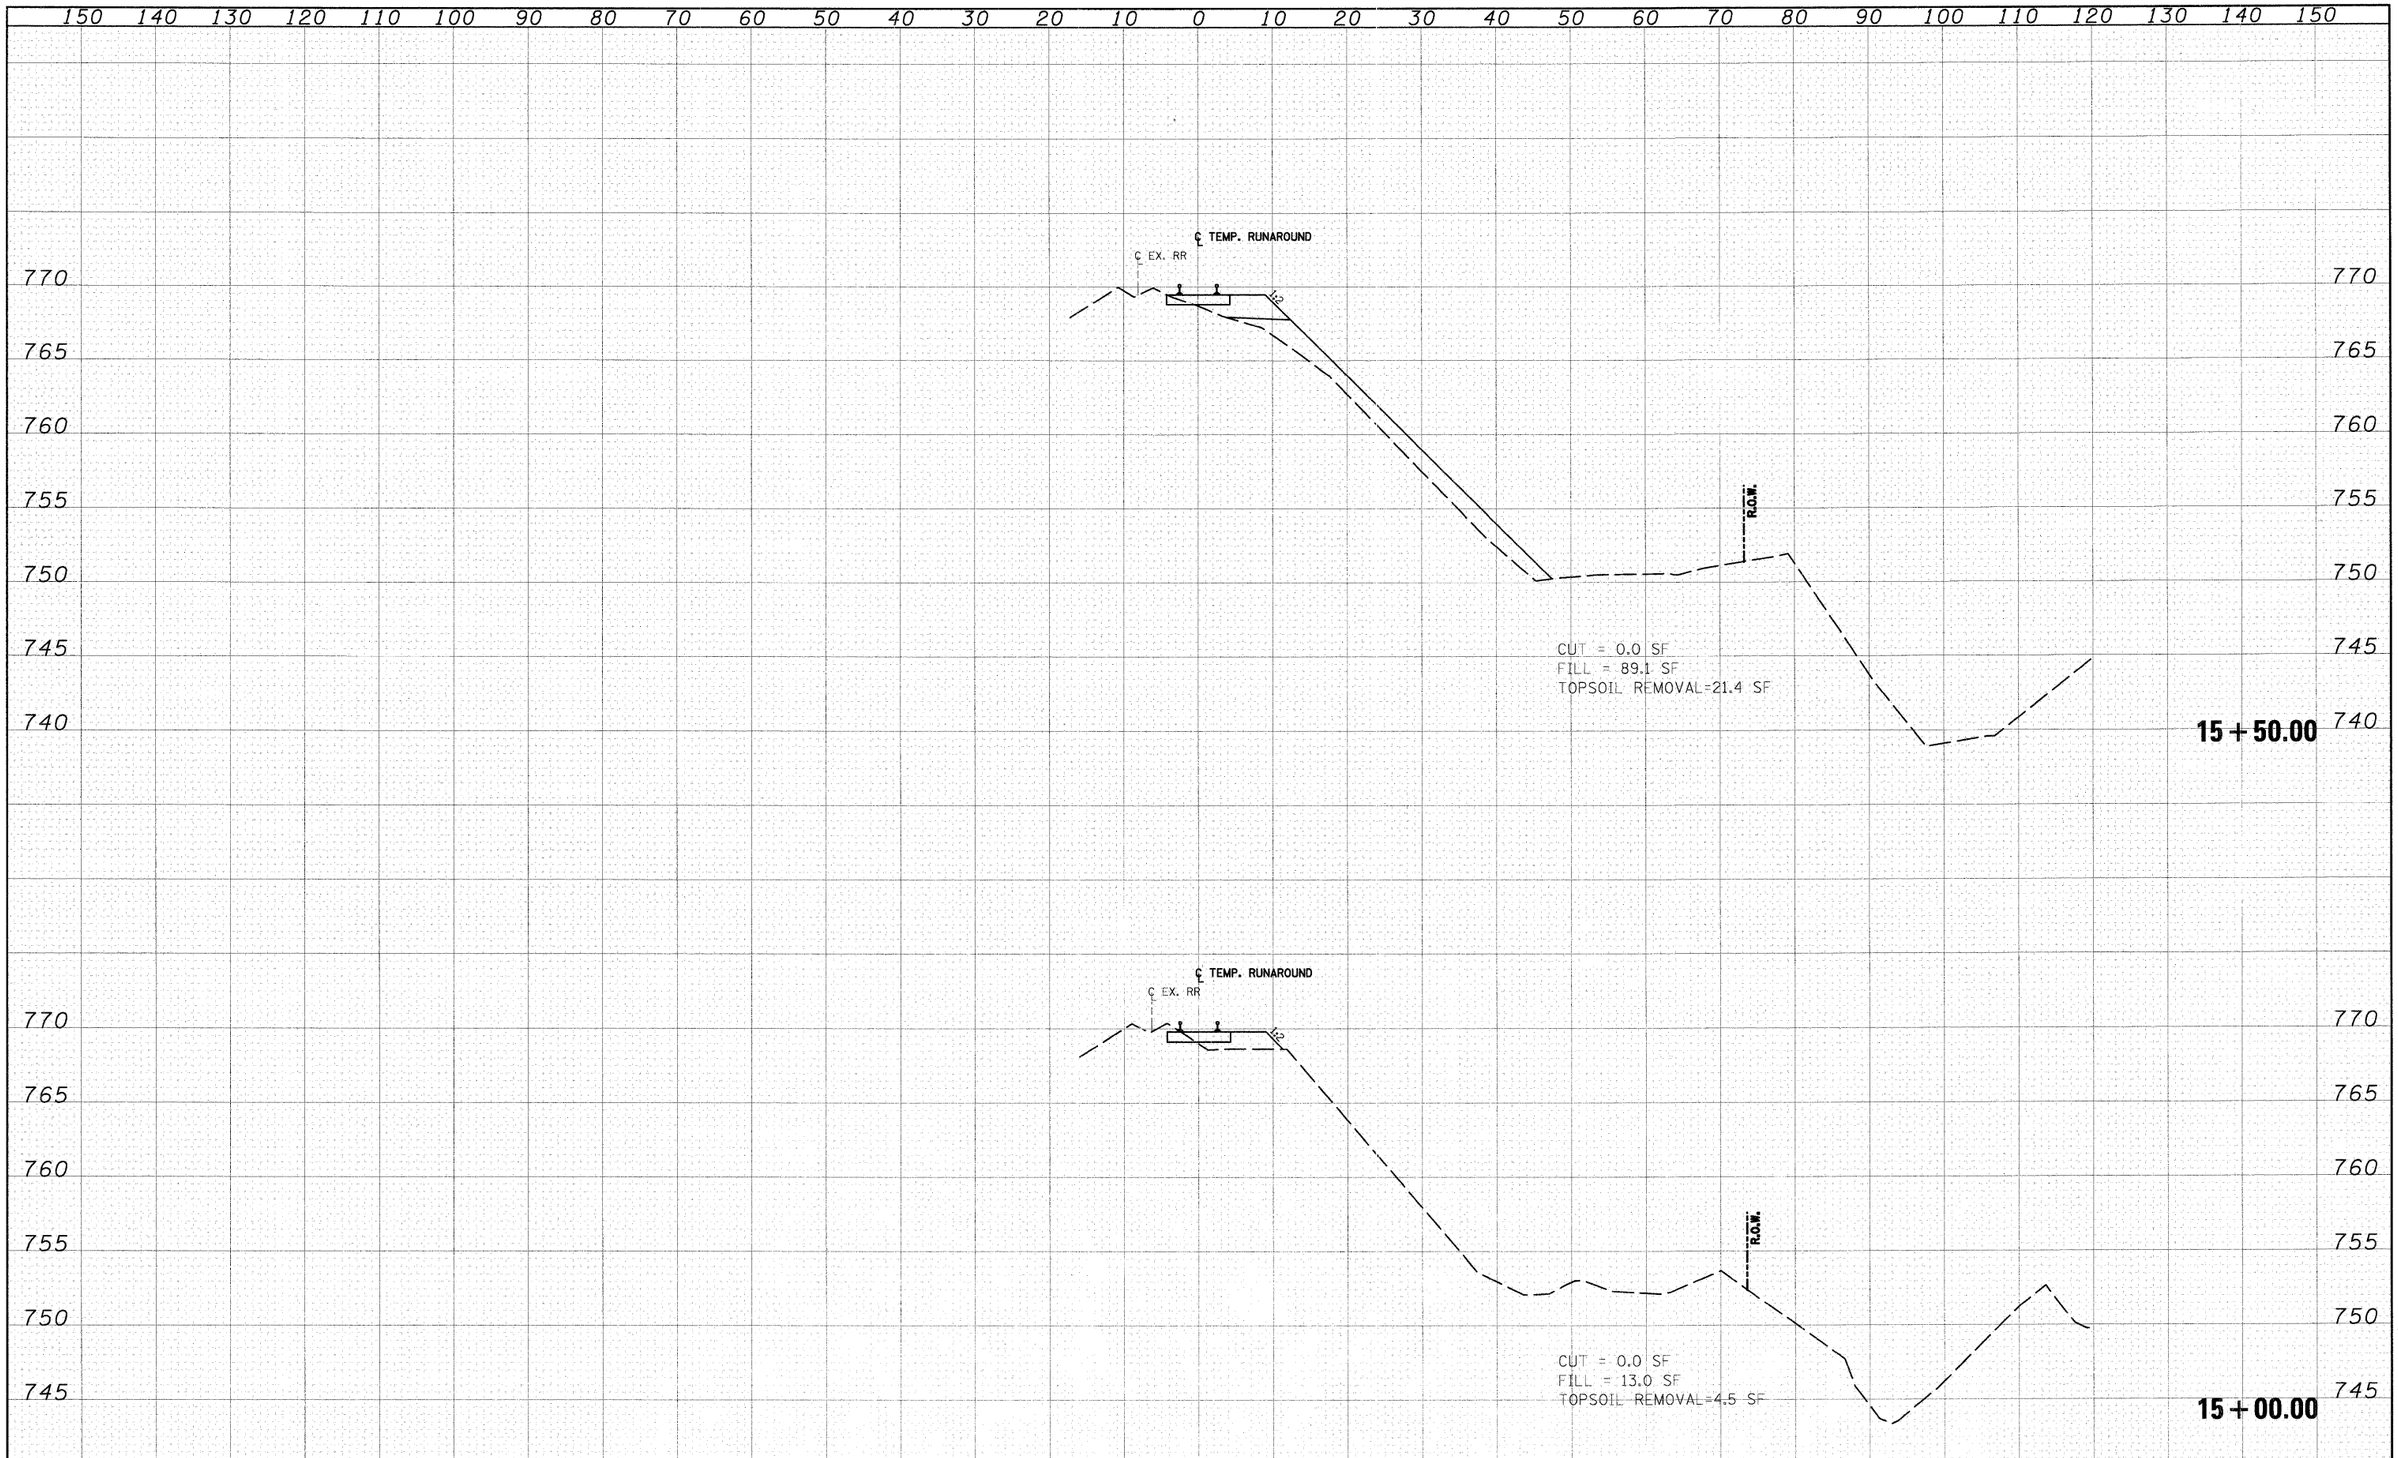

FILE NAME = I:\Dgn\Civil\Sheet\xs203.dgn	USER NAME = tthornton	DESIGNED - KBN	REVISED -	KANE COUNTY DEPARTMENT OF TRANSPORTATION	CC&P RR TEMPORARY RUN-AROUND CROSS SECTIONS
		DRAWN - KBN	REVISED -		
	PLOT SCALE = 1:10	CHECKED - TMT	REVISED -		
	PLOT DATE = 4/29/2009	DATE - 3/27/09	REVISED -		SCALE: 1"=10'H;1"=5'V SHEET NO. 5 OF 25 SHEETS STA. 15+00.00 TO STA. 15+50.00

F.A.P RTE.	SECTION	COUNTY	TOTAL SHEETS	SHEET NO.
361	06-00214-10-BR	KANE	219	98
		CONTRACT NO. 63073		
FED. ROAD DIST. NO. 1	ILLINOIS	FED. AID PROJECT		

RR XS-5