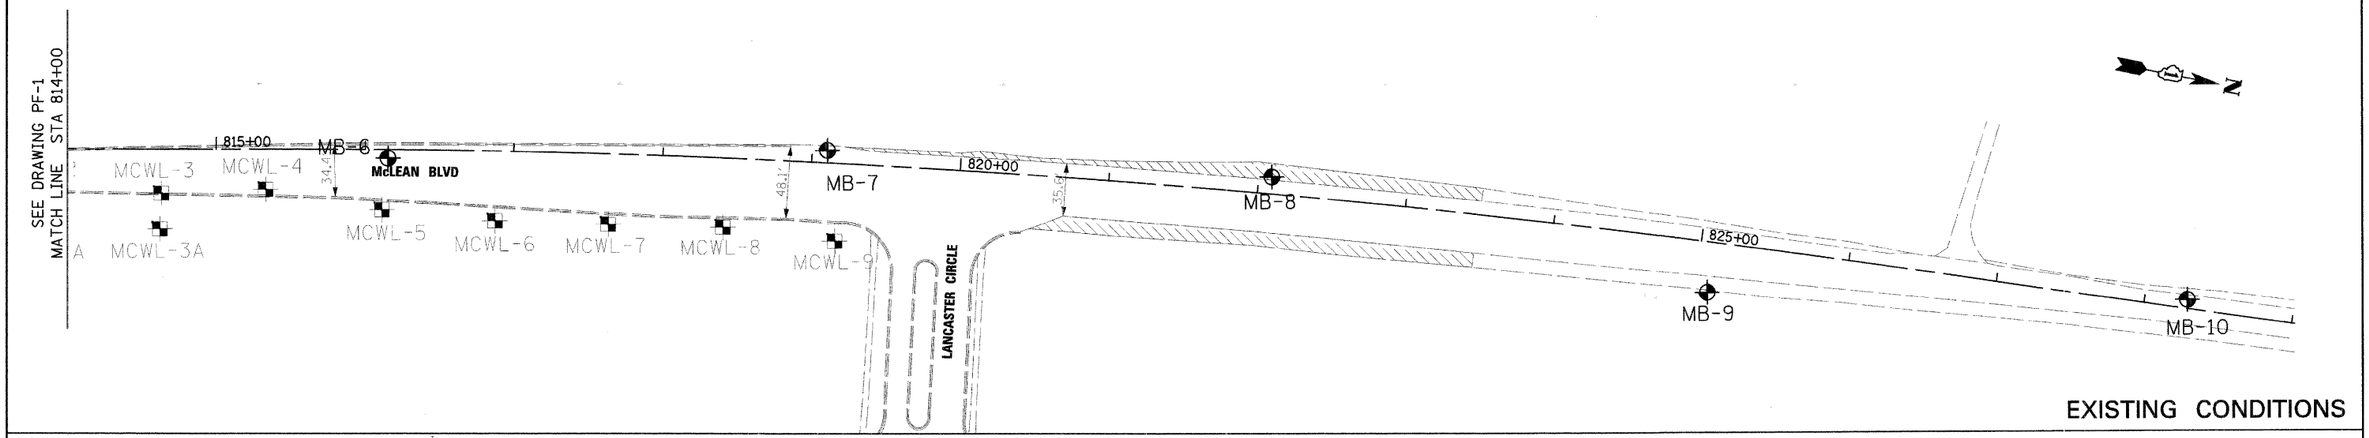

EXISTING CONDITIONS

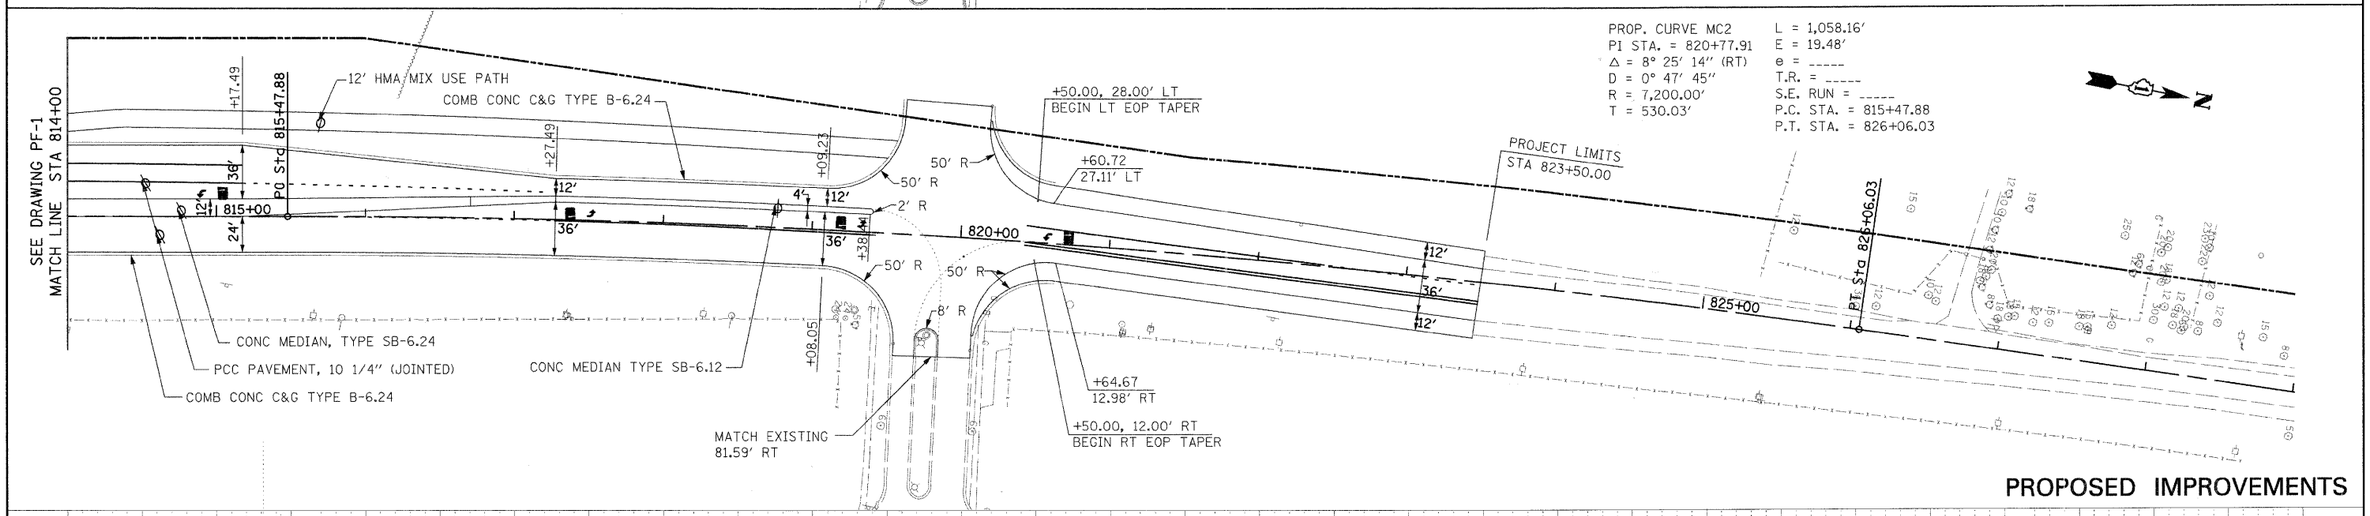

PROPOSED IMPROVEMENTS

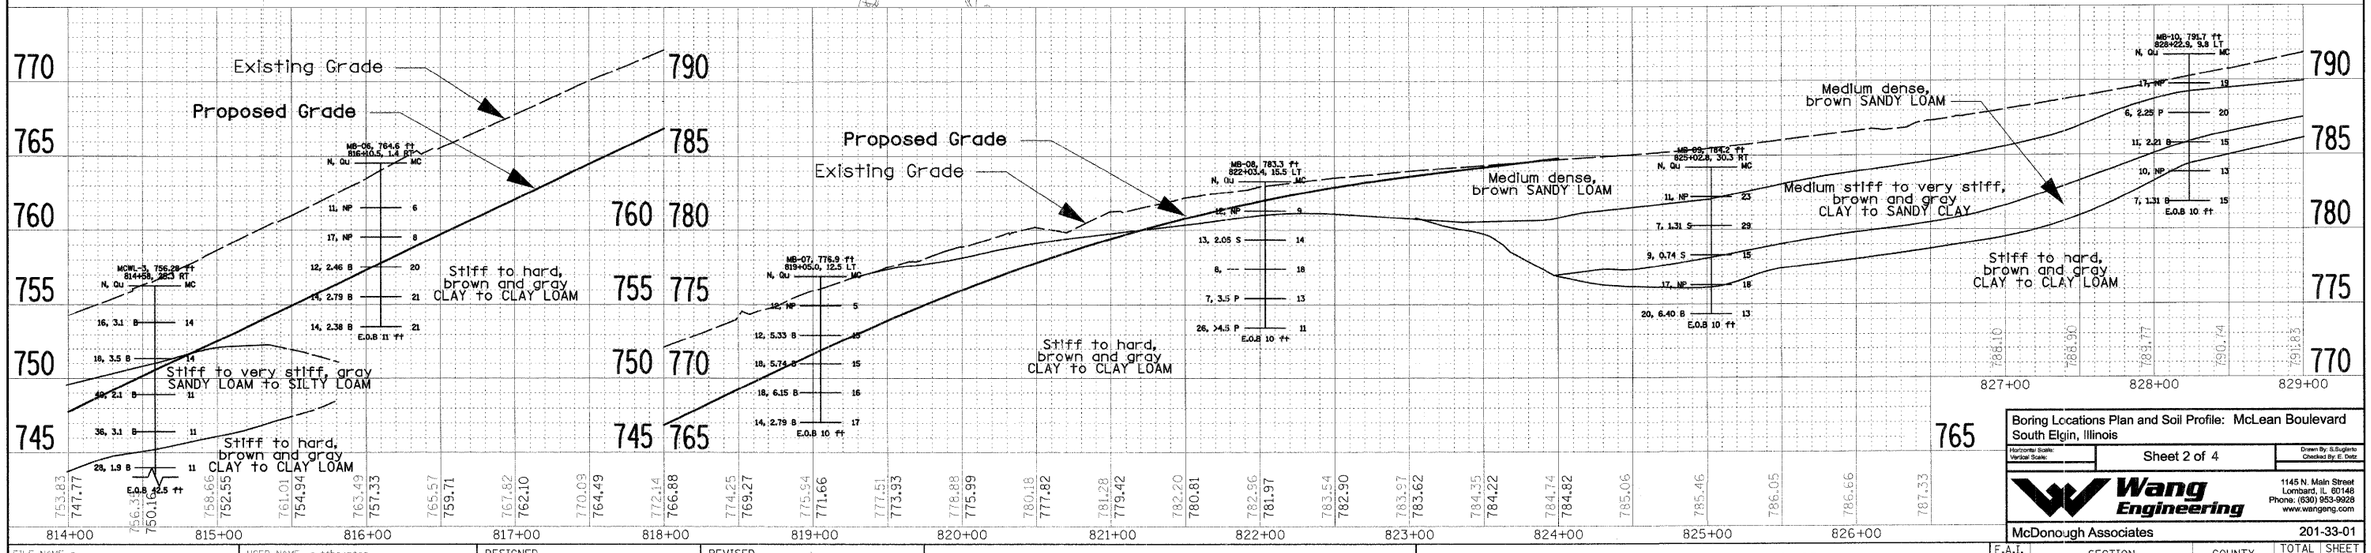

Boring Locations Plan and Soil Profile: McLean Boulevard
South Elgin, Illinois

Horizontal Scale:
Vertical Scale:

Sheet 2 of 4

Drawn By: S.Sutperla
Checked By: E. Dotz

Wang Engineering
1145 N. Main Street
Lombard, IL 60148
Phone: (630) 953-9928
www.wangeng.com

McDonough Associates

201-33-01

FILE NAME =	USER NAME = tthornton	DESIGNED –	REVISED –
I:\Dgn\Civil\Sheet\Boring Sheets\sb003.dgn		DRAWN –	REVISED –
	PLOT SCALE = 1:1.00011	CHECKED –	REVISED –
	PLOT DATE = 3/29/2009	DATE – 3/27/09	REVISED –

KANE COUNTY
DIVISION OF TRANSPORTATION

NEW STEARNS ROAD – STAGE 2
McLEAN BOULEVARD – PLAN AND PROFILE

SCALE: H:1"=50', V:1"=5' | SHEET NO. OF SHEETS | STA. TO STA.

F.A.I. RTE.	SECTION	COUNTY	TOTAL SHEETS	SHEET NO.
361	06-00214-10-BR	KANE	219	173
		CONTRACT NO. 63073		
FED. ROAD DIST. NO. 1	ILLINOIS	FED. AID PROJECT		

SB-3