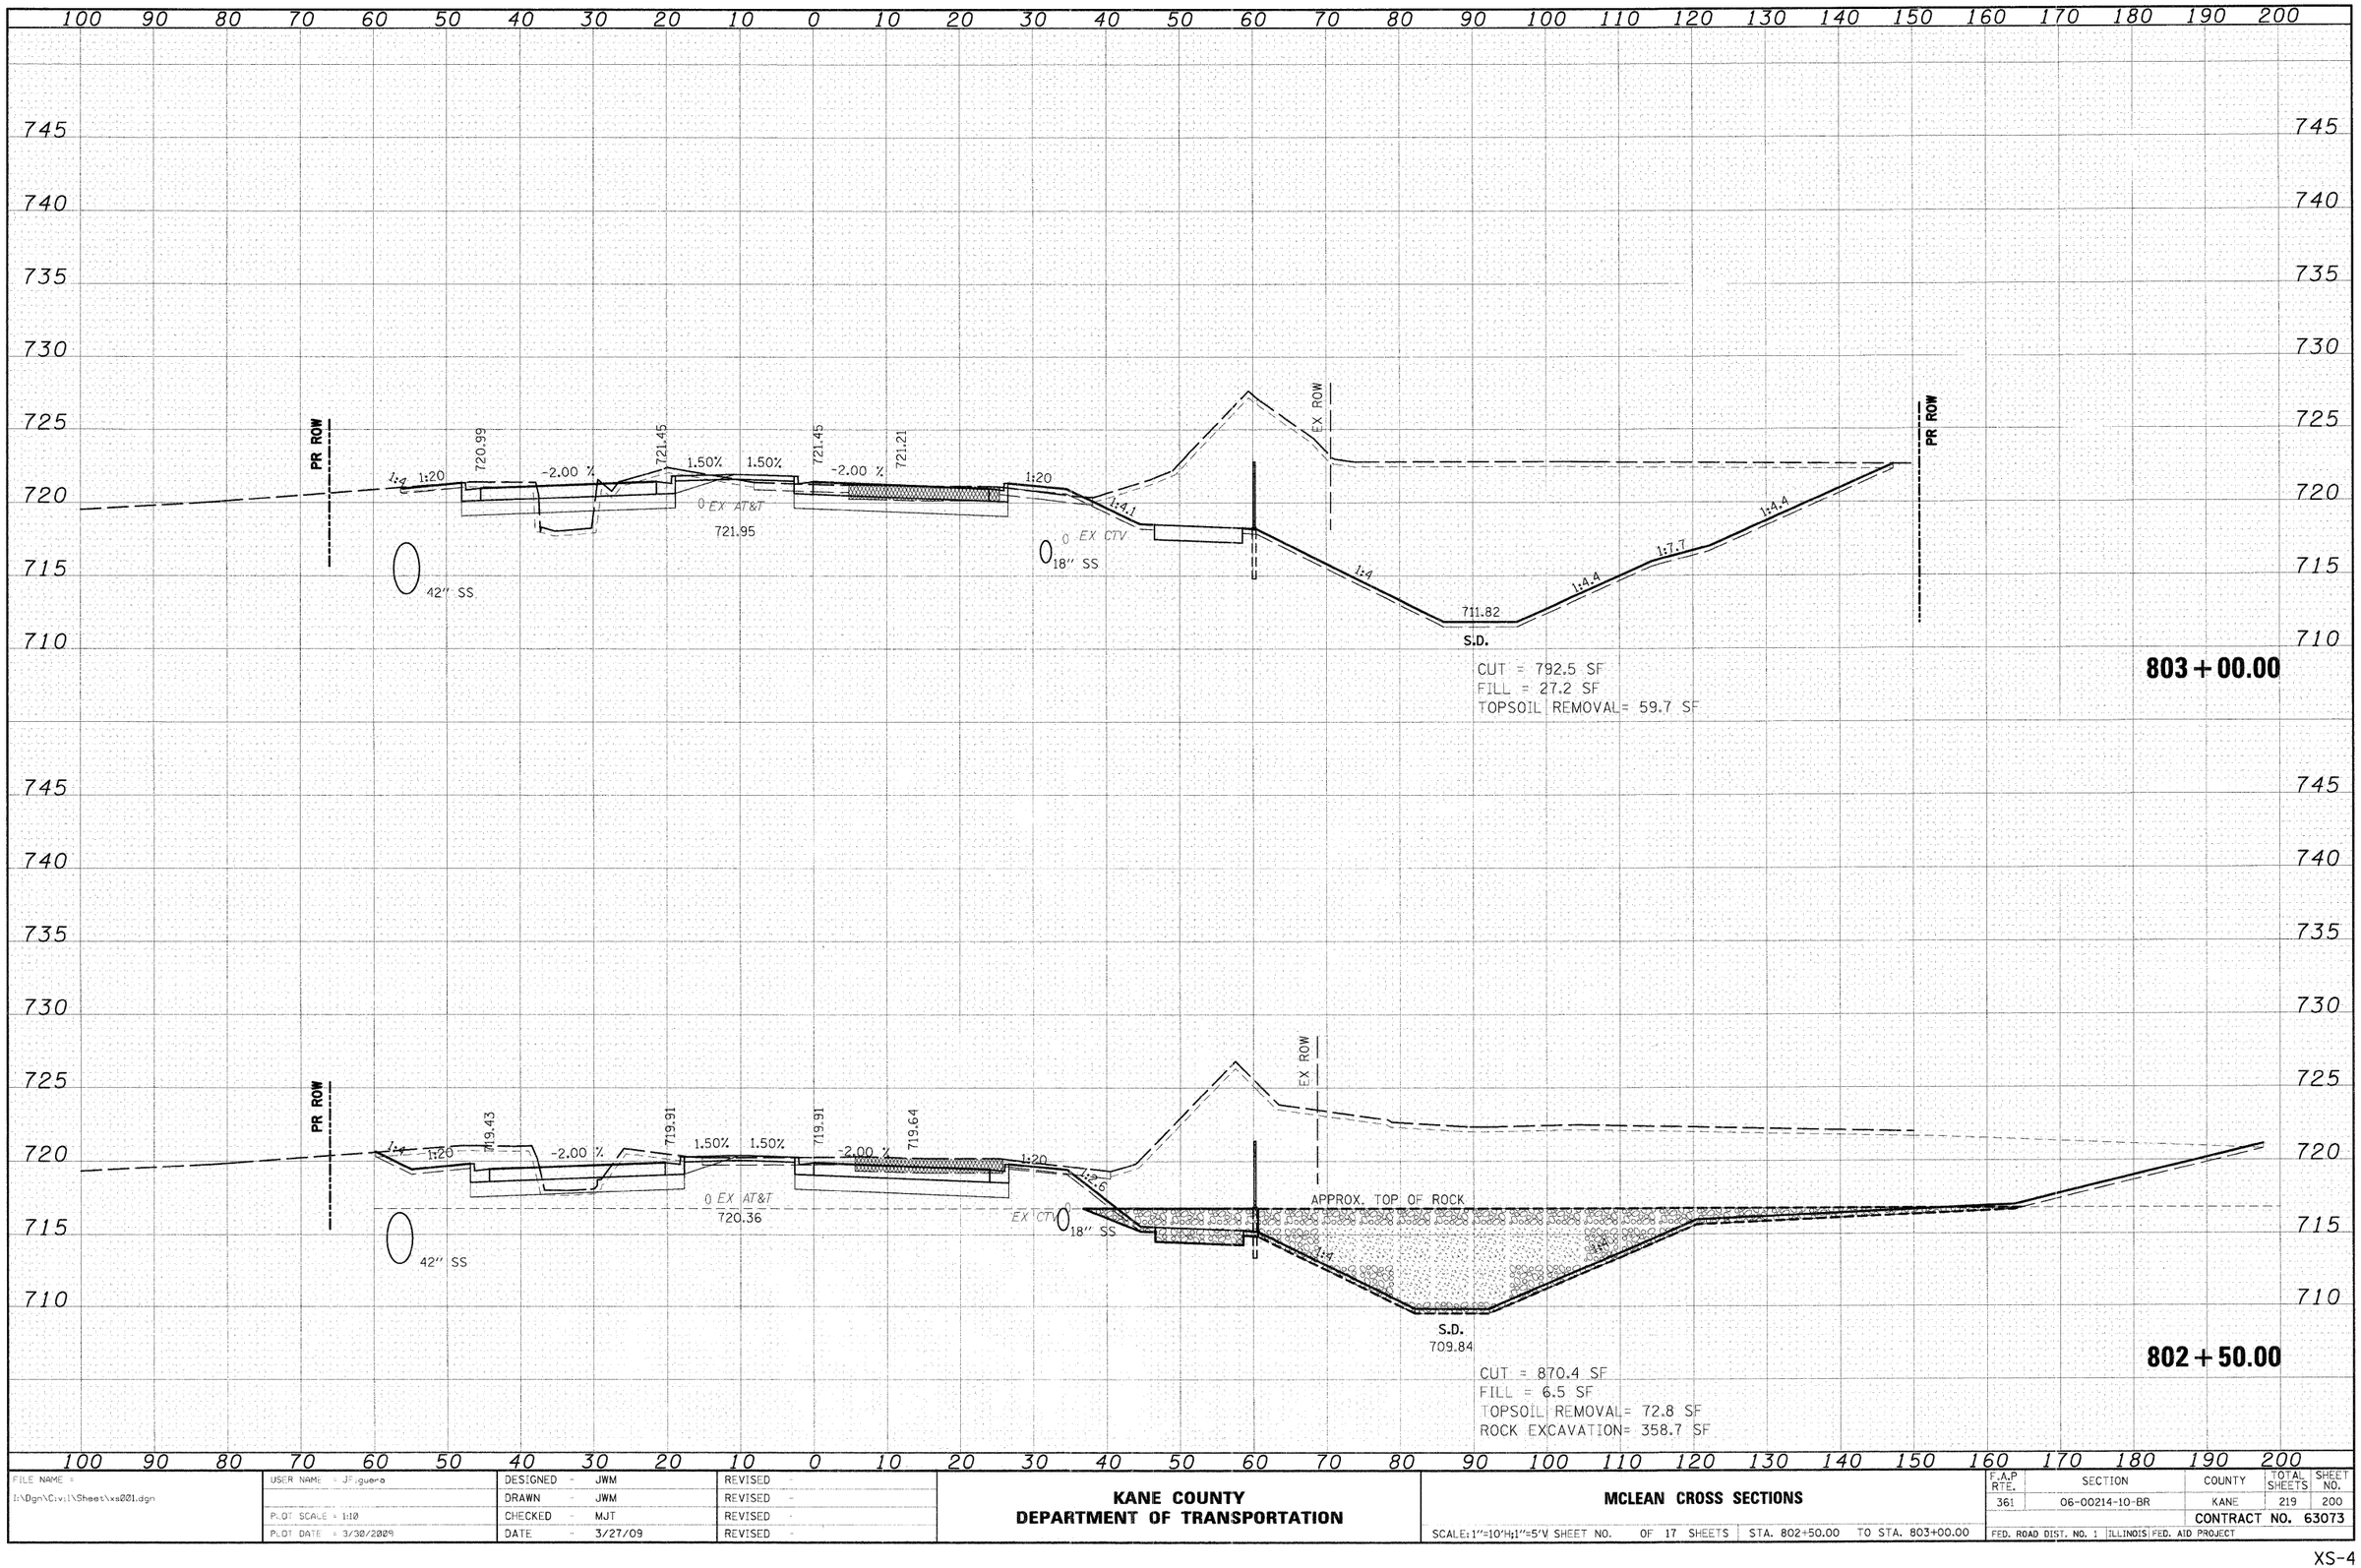

FILE NAME = I:\Dgn\Civil\Sheet\xs001.dgn	USER NAME = JFiguero	DESIGNED - JWM	REVISED -
		DRAWN - JWM	REVISED -
	PLOT SCALE = 1:10	CHECKED - MJT	REVISED -
	PLOT DATE = 3/30/2009	DATE - 3/27/09	REVISED -

KANE COUNTY
DEPARTMENT OF TRANSPORTATION

MCLEAN CROSS SECTIONS

SCALE: 1"=10'H 1"=5'V SHEET NO. OF 17 SHEETS | STA. 802+50.00 TO STA. 803+00.00

F.A.P RTE.	SECTION	COUNTY	TOTAL SHEETS	SHEET NO.
361	06-00214-10-BR	KANE	219	200
		CONTRACT NO. 63073		
FED. ROAD DIST. NO. 1	ILLINOIS	FED. AID PROJECT		

ORIGINAL SURVEY — SURVEYED — PLOTTED — TEMPLATE — AREAS — AREAS CHECKED — NOTE BOOK — NO. — BY — DATE

FINAL SURVEY — SURVEYED — PLOTTED — TEMPLATE — AREAS — AREAS CHECKED — NOTE BOOK — NO. — BY — DATE