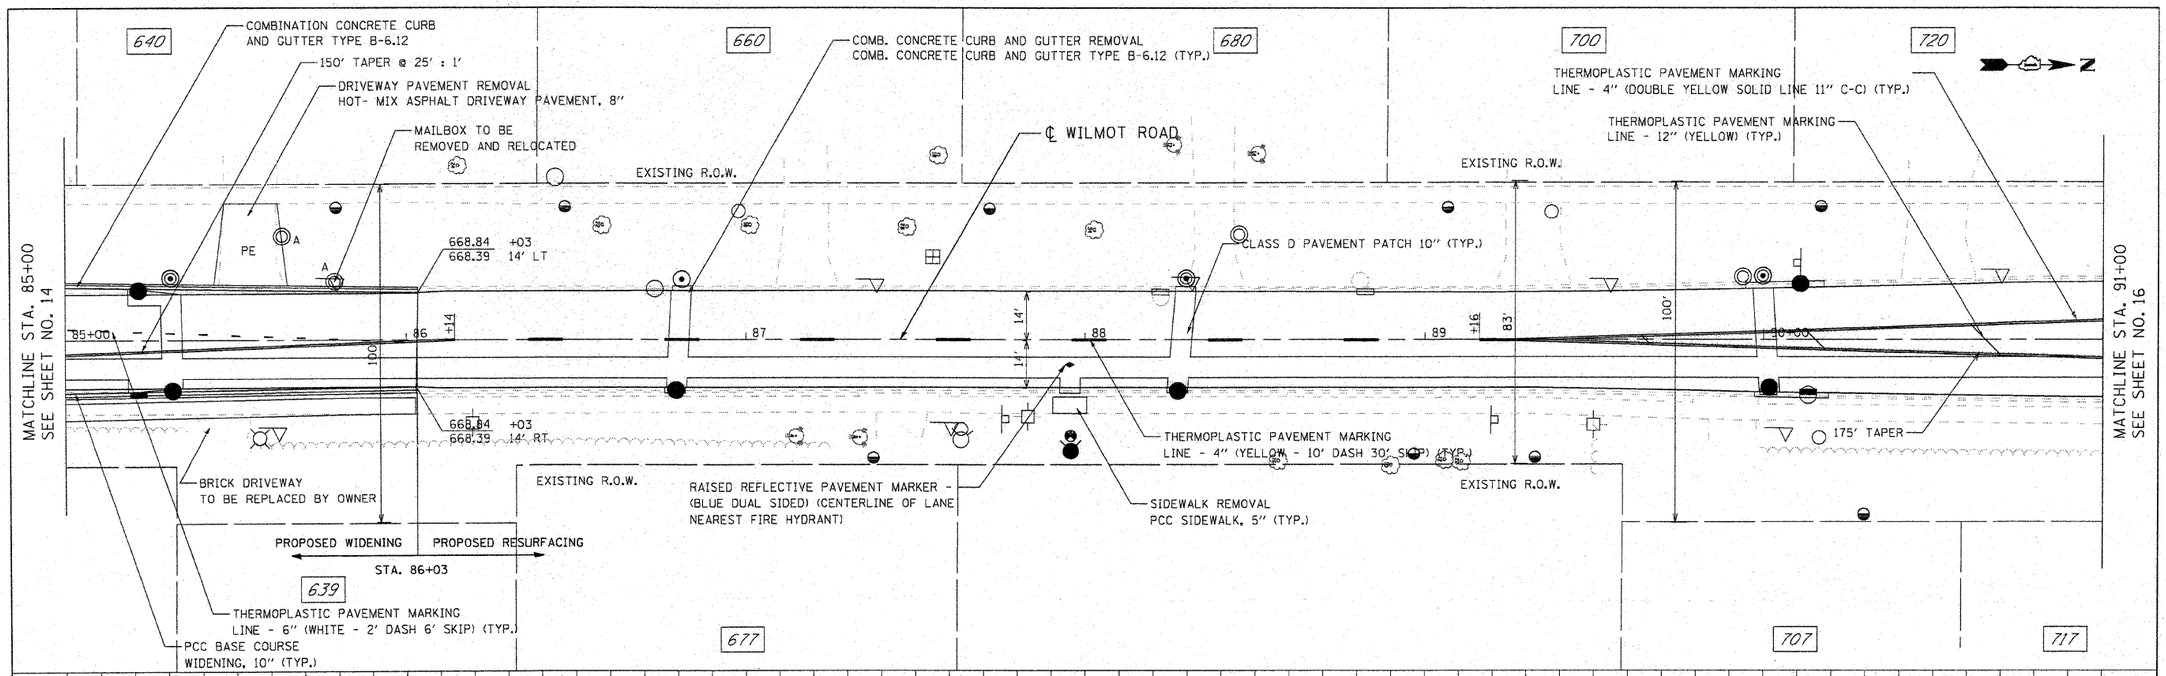

PLAN
SURVEYED
PLOTTED
LAYOUT CHECKED
RT. OF WAY CHECKED
CADD FILE NAME
NOTE BOOK
NO.
DATE
BY

PROFILE
SURVEYED
PLOTTED
GRADES CHECKED
LAYOUT
STRUCTURE NOTATNS CHKD
NOTE BOOK
NO.
DATE
BY

USER NAME = cgutowski	DESIGNED - EPS	REVISED -	
PLOT SCALE = 20.0000 ' / IN.	DRAWN - AL	REVISED -	
PLOT DATE = 5/13/2009	CHECKED - CLG	REVISED -	
FILE NAME = N:\PROJ\3328\PhaseII\Design\ProposedPlan\3328-Prop08.dgn	DATE - 4-7-2009	REVISED -	

VILLAGE OF DEERFIELD
WILMOT ROAD (GORDON TERRACE TO DEERFIELD ROAD)

PROPOSED PLAN AND PROFILE

SCALE: 1" = 20' | SHEET NO. 15 OF 55 SHEETS | STA. 85+00 TO STA. 91+00

F.A.U. RTE.	SECTION	COUNTY	TOTAL SHEETS	SHEET NO.
2718	07-00080-00-WR	LAKE	55	15
		CONTRACT NO. 63124		
FED. ROAD DIST. NO.	ILLINOIS	FED. AID PROJECT		