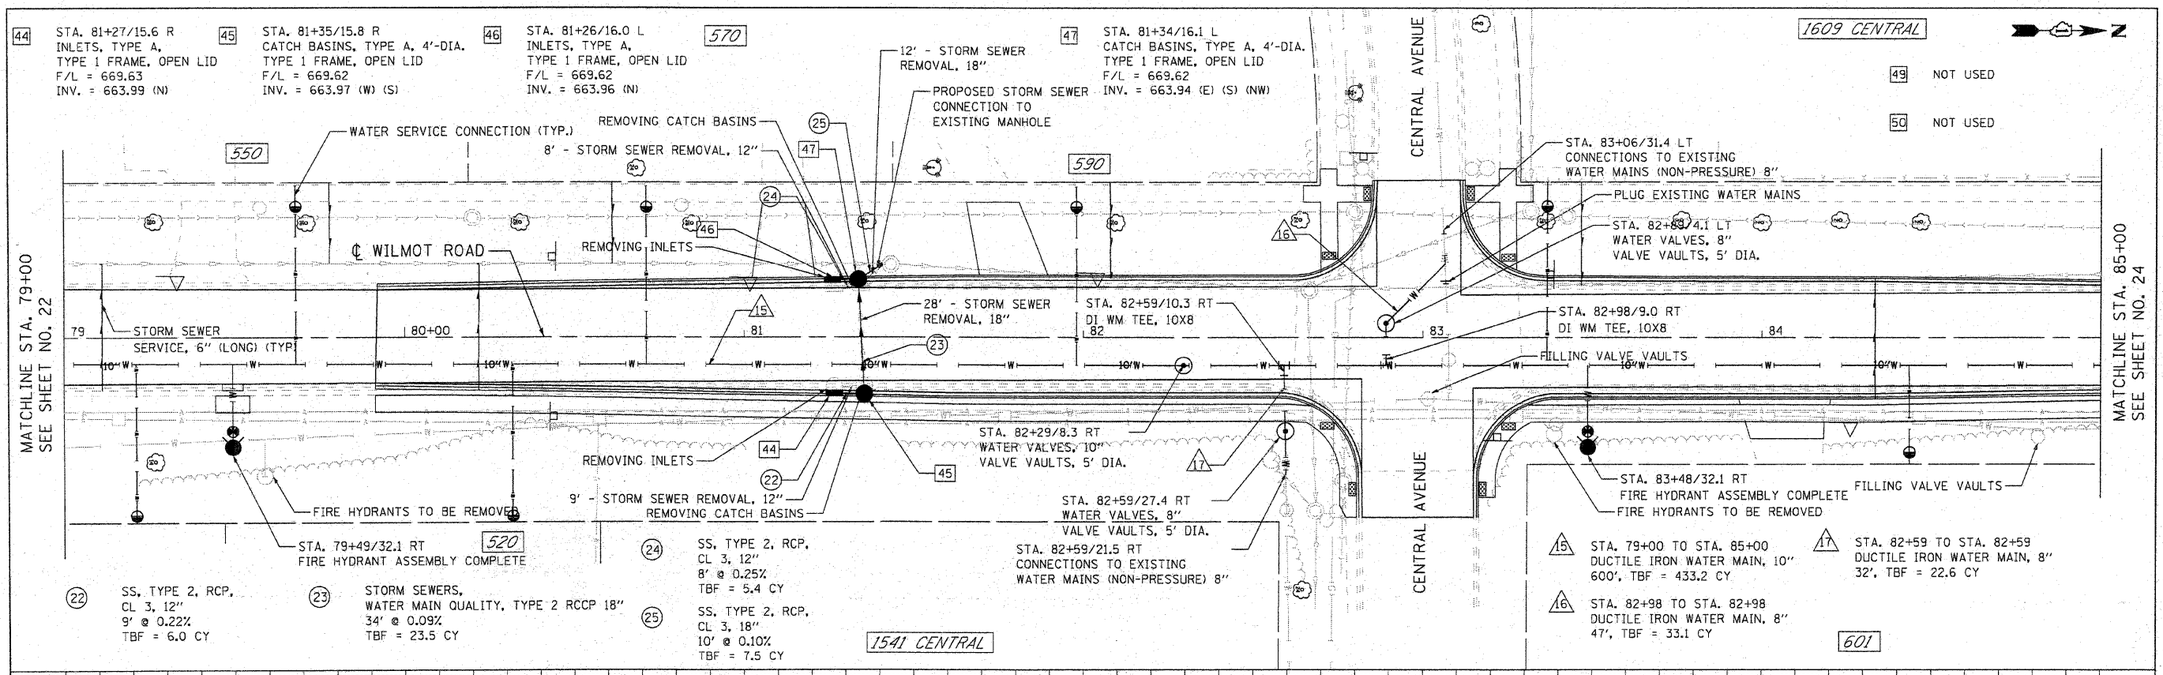

PLAN — SURVEYED, PLOTTED, GRADES CHECKED, R.O.W. CHECKED, CADD FILE NAME, NOTE BOOK, NO. ____, DATE, BY

PROFILE — SURVEYED, PLOTTED, GRADES CHECKED, R.O.W. CHECKED, STRUCTURE (BOTTOMS CHKD), NOTE BOOK, NO. ____, DATE, BY

USER NAME = cgutowski	DESIGNED - EPS	REVISED -	
PLOT SCALE = 20.0000 ' / IN.	DRAWN - AL	REVISED -	
PLOT DATE = 5/13/2009	CHECKED - CLG	REVISED -	
FILE NAME = N:\PROJ\3328\Phase II\Design\Drainage\ProposedPlan\3328-DrainProp07.dgn	DATE - 4-7-2009	REVISED -	

VILLAGE OF DEERFIELD
WILMOT ROAD (GORDON TERRACE TO DEERFIELD ROAD)

PROPOSED DRAINAGE PLAN

SCALE: 1" = 20' | SHEET NO. 23 OF 55 SHEETS | STA. 79+00 TO STA. 85+00

F.A.U. RTE.	SECTION	COUNTY	TOTAL SHEETS	SHEET NO.
2718	07-00080-00-WR	LAKE	55	23
		CONTRACT NO. 63124		
FED. ROAD DIST. NO.	ILLINOIS	FED. AID PROJECT		