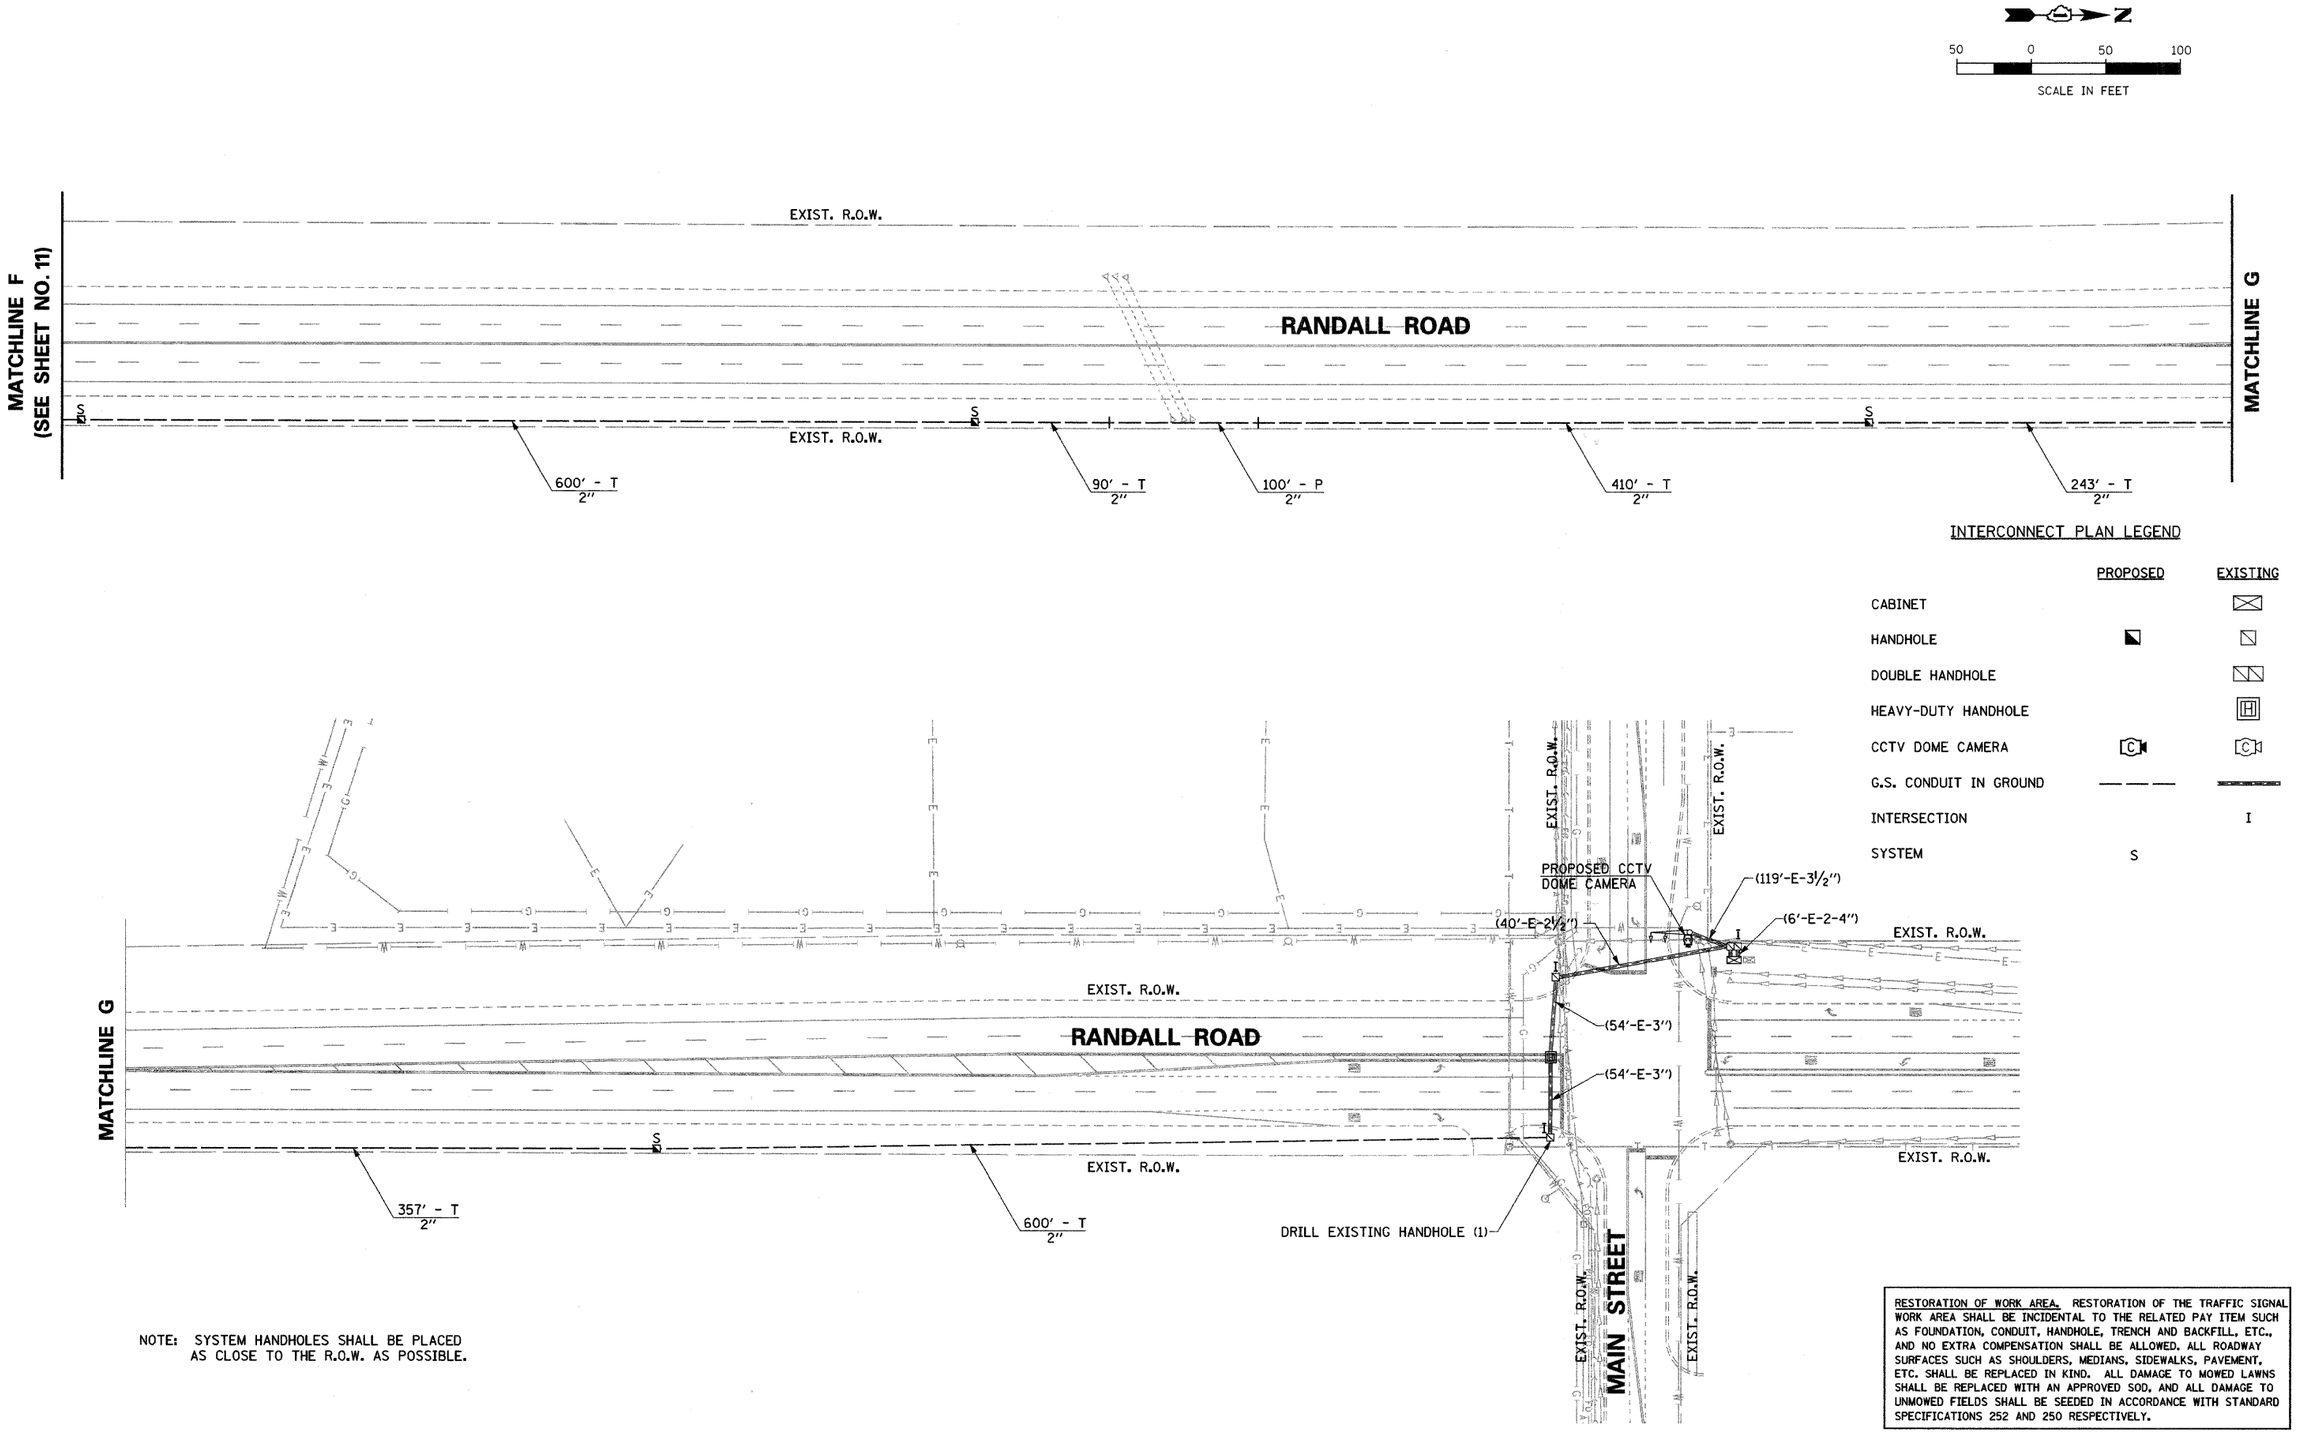

NOTE: SYSTEM HANDHOLES SHALL BE PLACED AS CLOSE TO THE R.O.W. AS POSSIBLE.

RESTORATION OF WORK AREA. RESTORATION OF THE TRAFFIC SIGNAL WORK AREA SHALL BE INCIDENTAL TO THE RELATED PAY ITEM SUCH AS FOUNDATION, CONDUIT, HANDHOLE, TRENCH AND BACKFILL, ETC., AND NO EXTRA COMPENSATION SHALL BE ALLOWED. ALL ROADWAY SURFACES SUCH AS SHOULDERS, MEDIANS, SIDEWALKS, PAVEMENT, ETC. SHALL BE REPLACED IN KIND. ALL DAMAGE TO MOWED LAWNS SHALL BE REPLACED WITH AN APPROVED SOD, AND ALL DAMAGE TO UNMOWED FIELDS SHALL BE SEEDED IN ACCORDANCE WITH STANDARD SPECIFICATIONS 252 AND 250 RESPECTIVELY.

HNTB CORPORATION
111 N. CANAL STREET
SUITE 1250
CHICAGO, IL 60606
(312) 930-9119

PLAN: NOTE BOOK NO. ___ SURVEYED ___ PLOTTED ___ ALIGNMENT CHECKED ___ RT. OF WAY CHECKED ___ CADD FILE NAME ___ BY ___ DATE ___

PROFILE: NOTE BOOK NO. ___ SURVEYED ___ PLOTTED ___ GRADES CHECKED ___ B.M. NOTED ___ STRUCTURE NOTAT'NS CH'KD ___ BY ___ DATE ___

FILE NAME = $$DGNSPEC$$	USER NAME = jzvolanek	DESIGNED	JOSH ZVOLANEK	REVISED	-
		CHECKED	YOUNGJAE JU	REVISED	-
	PLOT SCALE =	DRAWN	JOSH ZVOLANEK	REVISED	-
	PLOT DATE = 11-FEB-2009	DATE	2/20/2009	REVISED	-

STATE OF ILLINOIS
DEPARTMENT OF TRANSPORTATION

INTERCONNECT PLAN
RANDALL ROAD
ORCHARD ROAD TO FABYAN PARKWAY

SCALE: 1" = 50'

F.A. RTE.	SECTION	COUNTY	TOTAL SHEETS	SHEET NO.
336	07-00366-00-TL	KANE	43	12
		CONTRACT NO. 63128		
FED. ROAD DIST. NO.	ILLINOIS	FED. AID PROJECT		