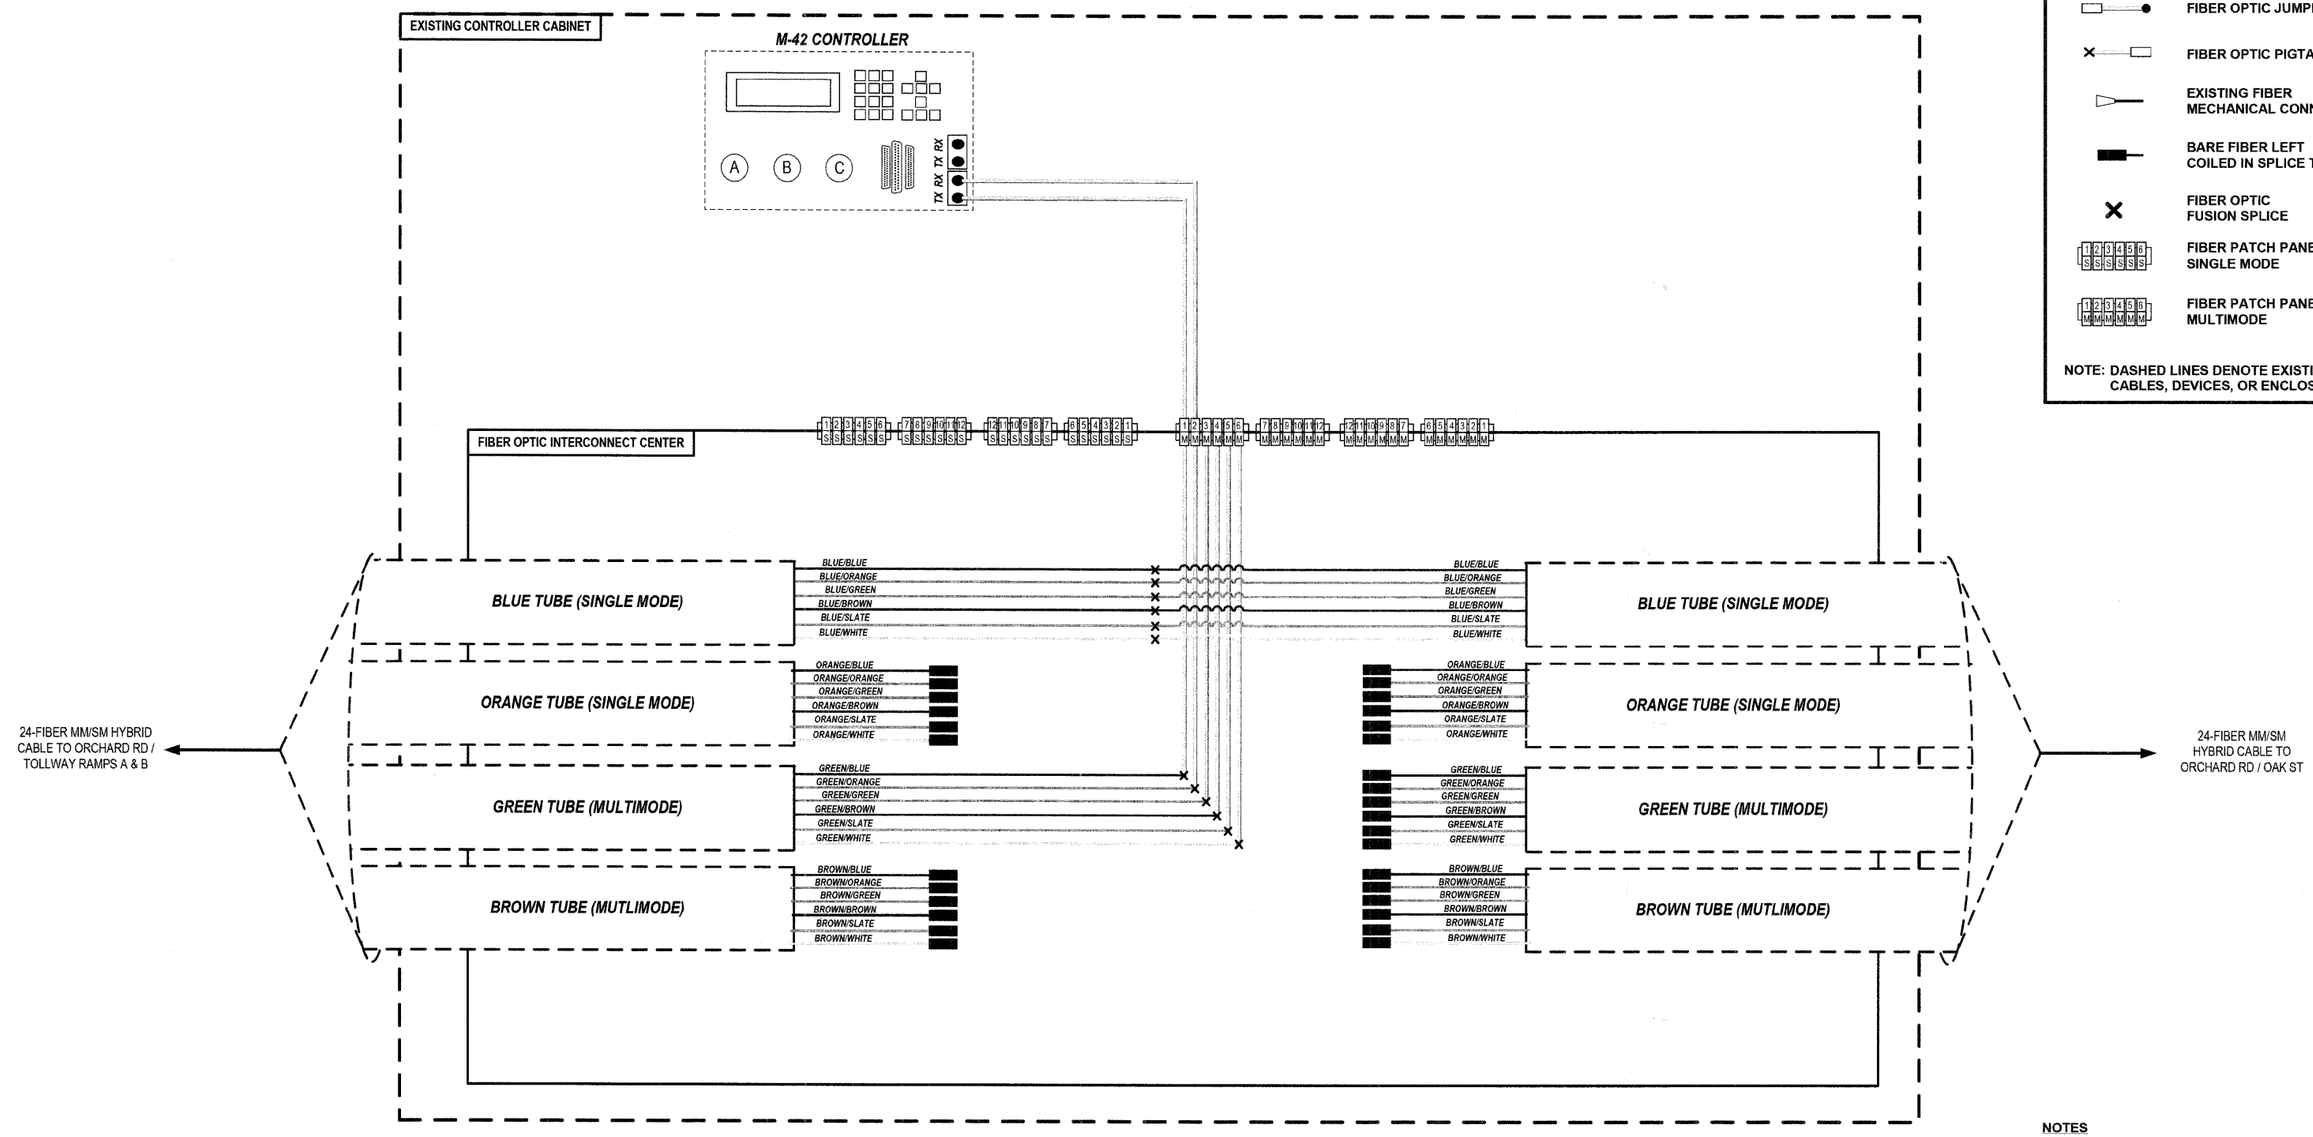

KEY

- PROPOSED CLOSED CIRCUIT TELEVISION DOME CAMERA
- EXISTING CLOSED CIRCUIT TELEVISION DOME CAMERA
- FIBER OPTIC JUMPER
- FIBER OPTIC PIGTAIL
- EXISTING FIBER MECHANICAL CONNECTOR
- BARE FIBER LEFT COILED IN SPLICE TRAY
- FIBER OPTIC FUSION SPLICE
- FIBER PATCH PANEL SINGLE MODE
- FIBER PATCH PANEL MULTIMODE

NOTE: DASHED LINES DENOTE EXISTING CABLES, DEVICES, OR ENCLOSURES.

NOTES

1. CONTRACTOR TO VERIFY EXISTING FIBER TUBE CONFIGURATIONS IN THE FIELD.
2. IF TUBE ASSIGNMENTS FOR MM/SM DIFFER FROM PLANS THEN ENGINEER TO PROVIDE SPLICE ASSIGNMENTS IN THE FIELD.

HNTB CORPORATION
111 N. CANAL STREET
SUITE 1500
CHICAGO, IL 60606
(312) 930-9119

PLAN — NOTE BOOK NO. ____ — SURVEYED / PLOTTED / ALIGNMENT CHECKED / RT. OF WAY CHECKED / CADD FILE NAME — BY — DATE

PROFILE — NOTE BOOK NO. ____ — SURVEYED / PLOTTED / GRADES CHECKED / B.M. NOTED / STRUCTURE NOTAT'NS CHKD — BY — DATE

FILE NAME =	USER NAME =	DESIGNED	JOSH ZVOLANEK	REVISED -	STATE OF ILLINOIS DEPARTMENT OF TRANSPORTATION	FIBER SPLICING AND CONNECTION DETAIL (PAGE 6 OF 22) ORCHARD ROAD /ORCHARD GATEWAY ROAD	RTE.	SECTION	COUNTY	TOTAL SHEETS	SHEET NO.
		CHECKED	YOUNGJAE JU	REVISED -			336	07-00366-00-TL	KANE	43	26
	PLOT SCALE =	DRAWN	JOSH ZVOLANEK	REVISED -		SCALE: _____			CONTRACT NO. 63128		
	PLOT DATE =	DATE	2/20/2009	REVISED -			FED. ROAD DIST. NO. _	ILLINOIS	FED. AID PROJECT		