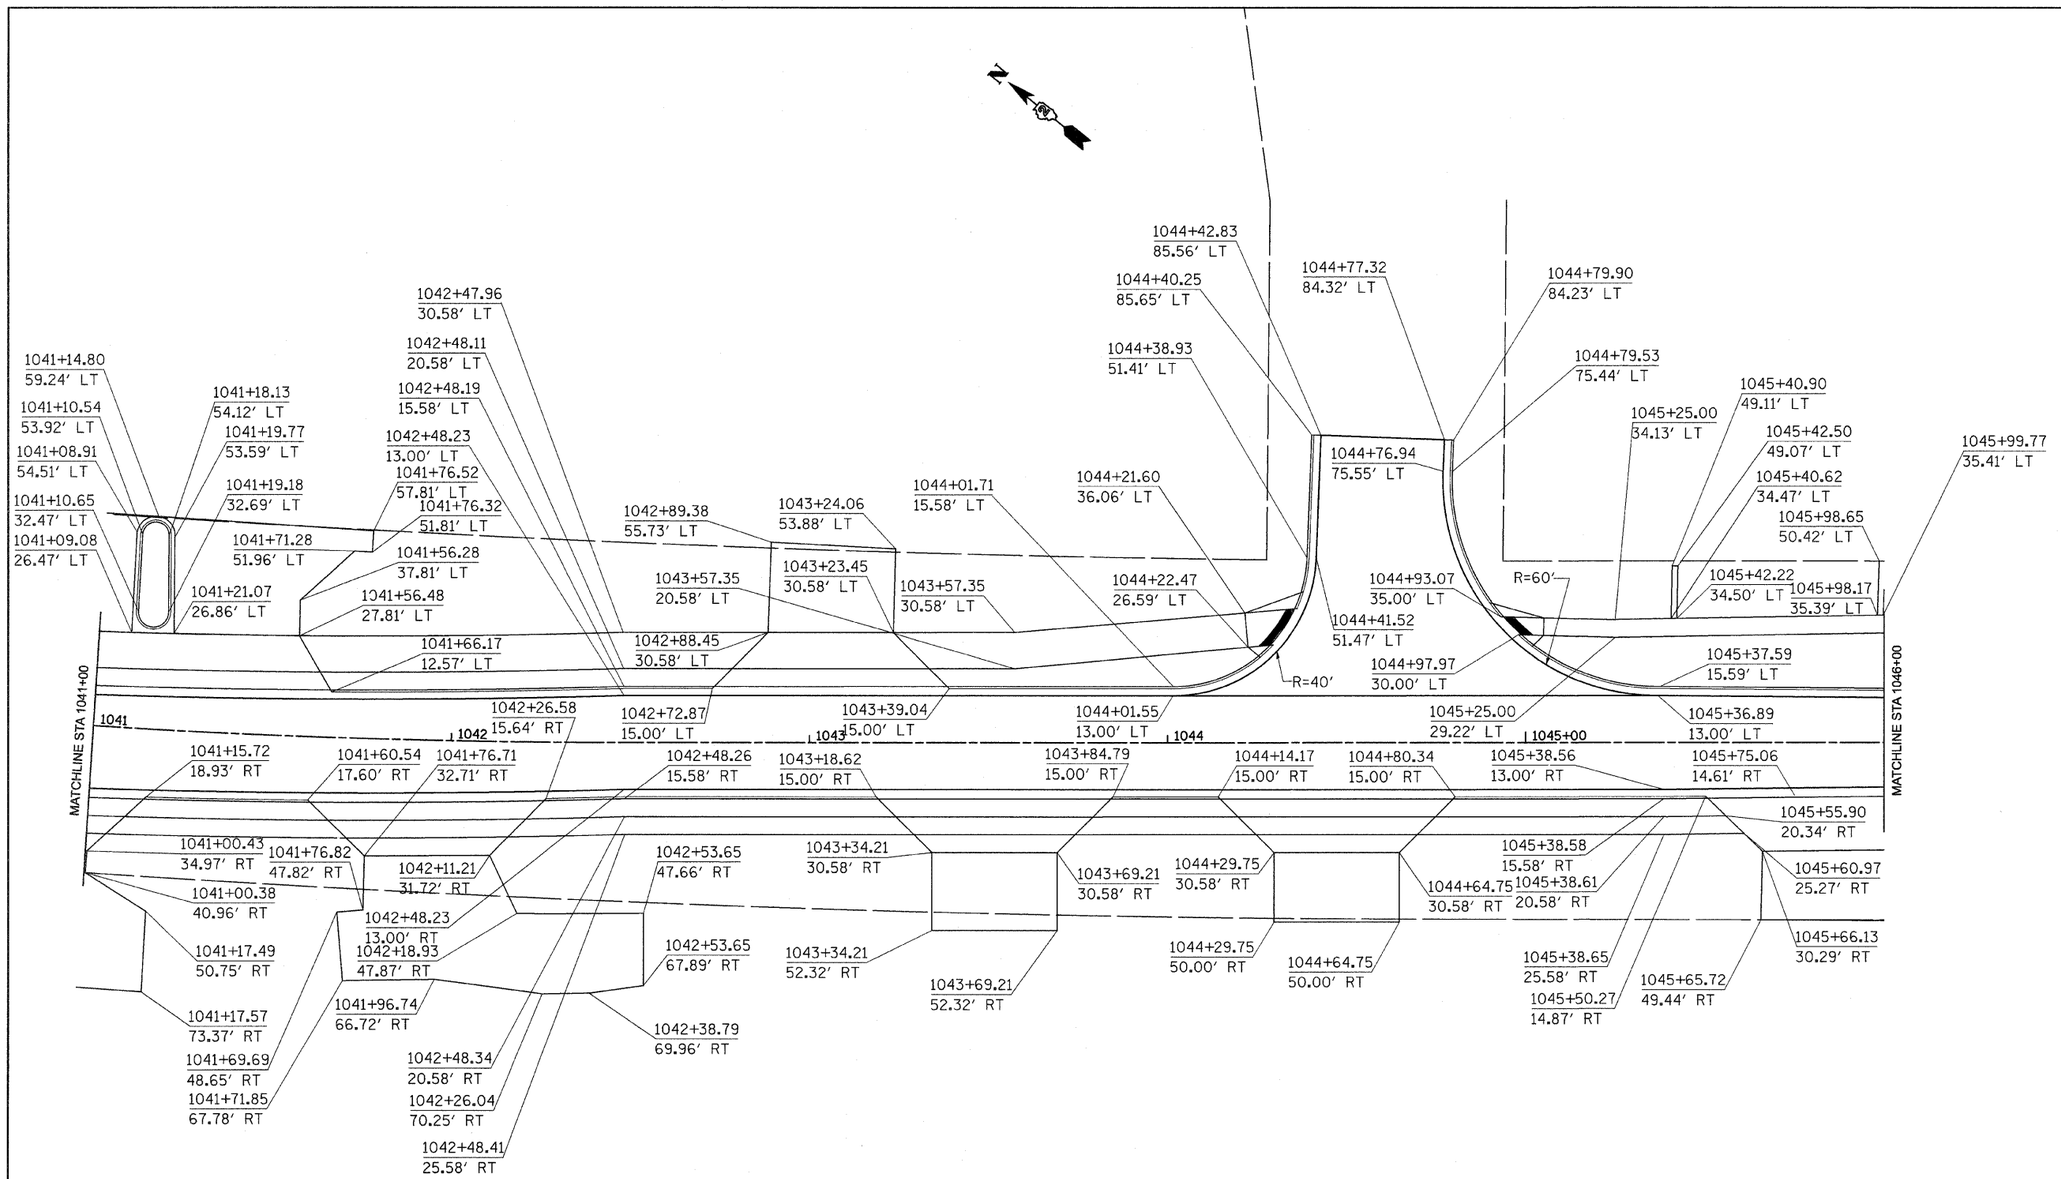

FILE NAME = c:\pw_work\pwidot\ditzlersa\dms34552\d1305sta.dgn	USER NAME = ditzlersa	DESIGNED -	REVISED -	**STATE OF ILLINOIS DEPARTMENT OF TRANSPORTATION**	**STATION AND OFFSET SHEETS**				F.A.P. RTE.	SECTION	COUNTY	TOTAL SHEETS	SHEET NO.
	PLOT SCALE = 20.0000 ' / IN.	DRAWN -	REVISED -						309	(17R)B	WHITESIDE	376	31
	PLOT DATE = Fri Mar 13 08:48:34 2009	CHECKED -	REVISED -								CONTRACT NO. 64B74		
		DATE -	REVISED -		SCALE:	SHEET NO. OF SHEETS	STA.	TO STA.	FED. ROAD DIST. NO.	ILLINOIS	FED. AID PROJECT		