STAGE 1

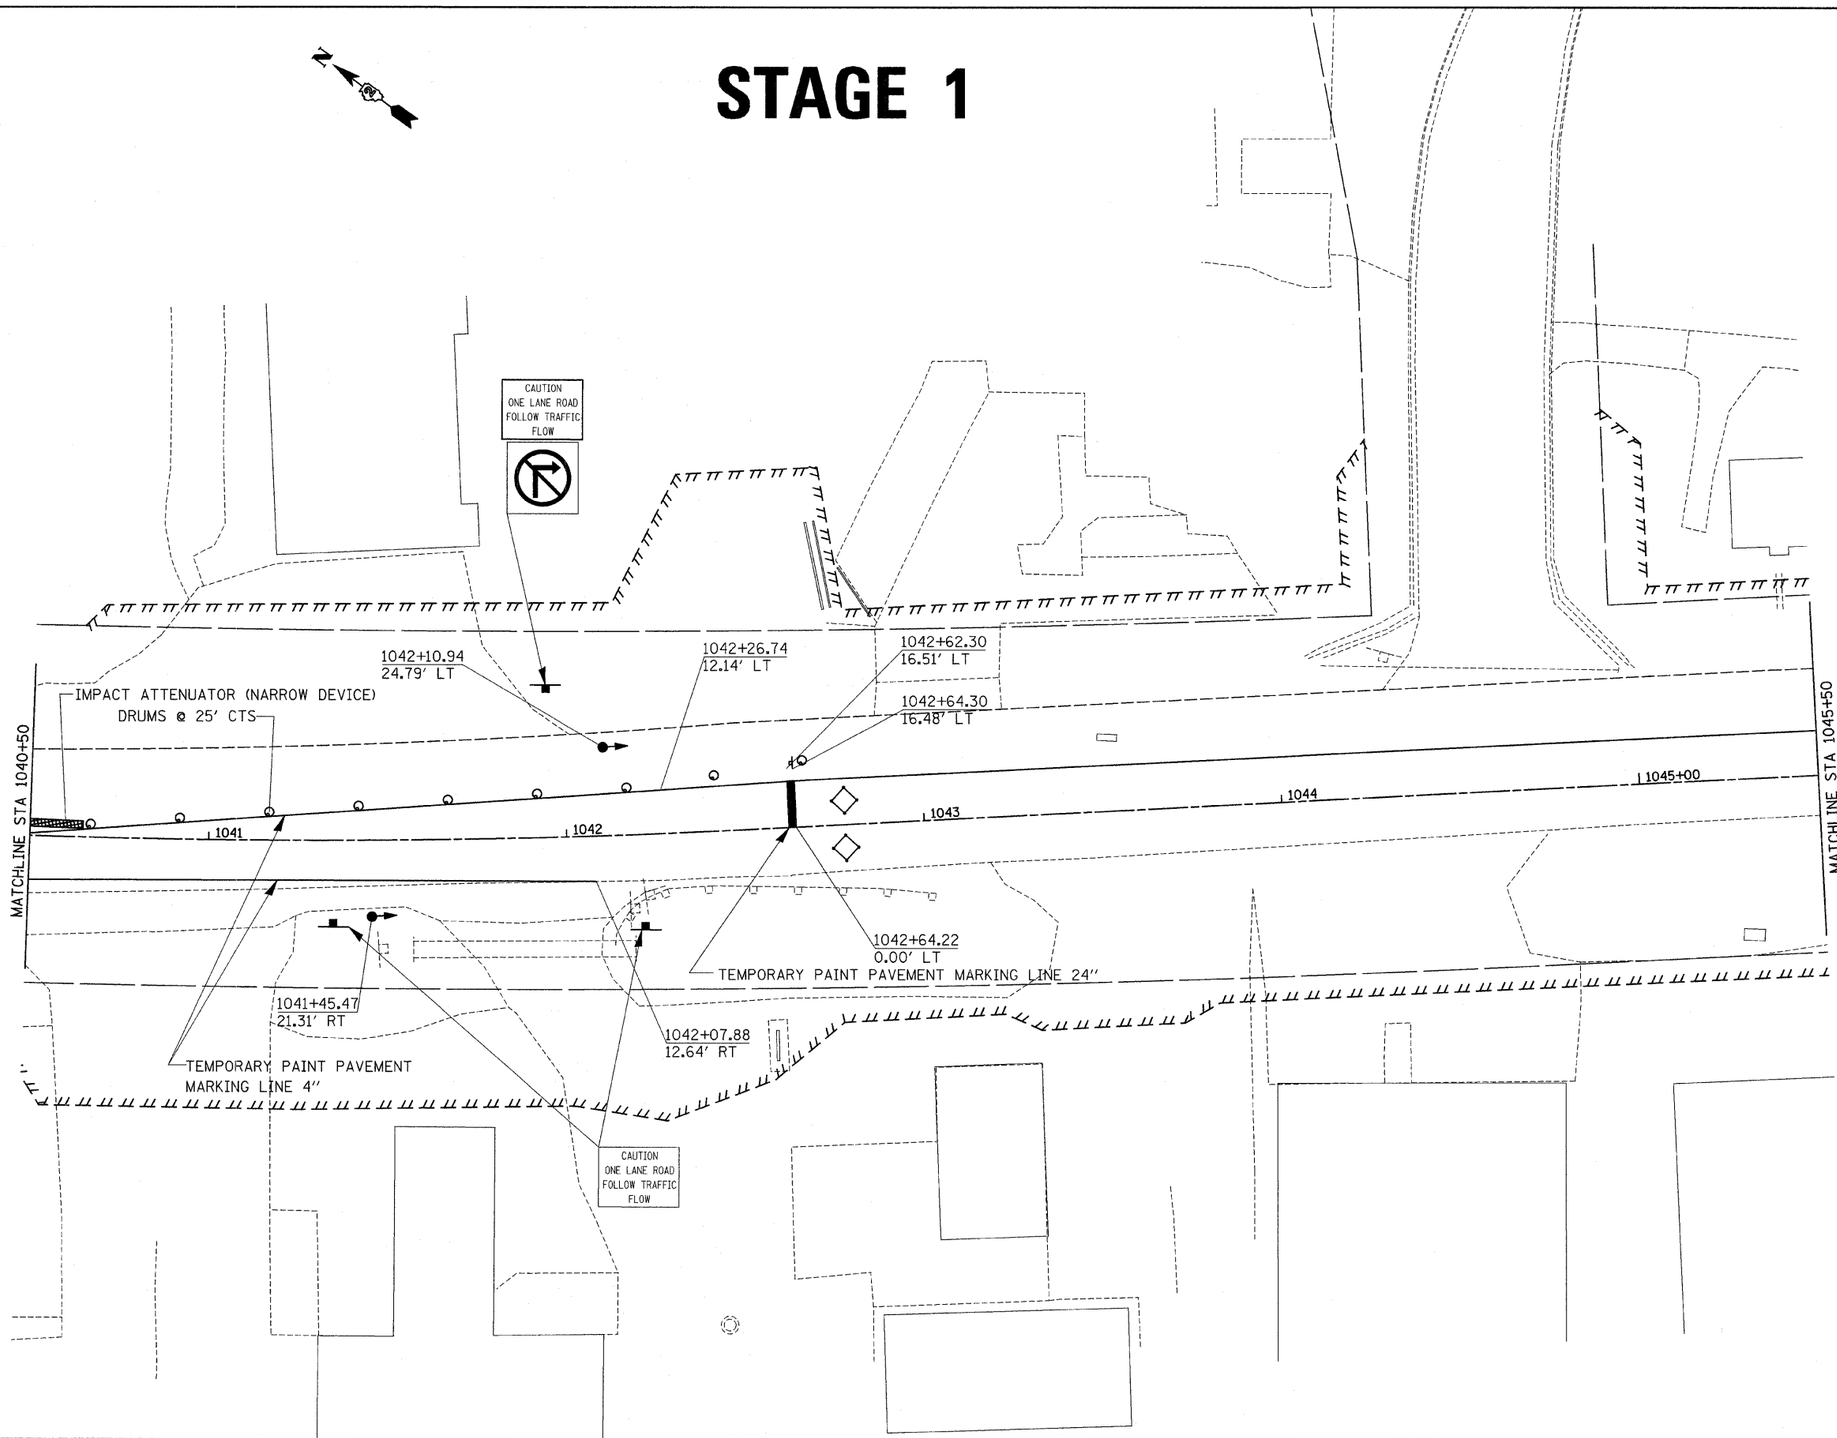

FILE NAME = c:\pw_work\pwidot\ditzlerse\dms34552\d1305stg.dgn	USER NAME = ditzlerse	DESIGNED -	REVISED -
		DRAWN -	REVISED -
	PLOT SCALE = 20.0000 ' / IN.	CHECKED -	REVISED -
	PLOT DATE = Fri Mar 13 08:48:55 2009	DATE -	REVISED -

STATE OF ILLINOIS
DEPARTMENT OF TRANSPORTATION

STAGE 1

SCALE: | SHEET NO. OF SHEETS | STA. | TO STA.

F.A.P. RTE.	SECTION	COUNTY	TOTAL SHEETS	SHEET NO.
309	(17R)B	WHITESIDE	376	104
		CONTRACT NO. 64B74		
	ILLINOIS	FED. AID PROJECT		