FINAL SURVEY	BY	DATE
SURVEYED		
PLOTTED		
TEMPLATE		
NOTE BOOK AREAS		
NO. AREAS CHECKED		

ORIGINAL SURVEY	BY	DATE
SURVEYED		
PLOTTED		
TEMPLATE		
NOTE BOOK AREAS		
NO. AREAS CHECKED		

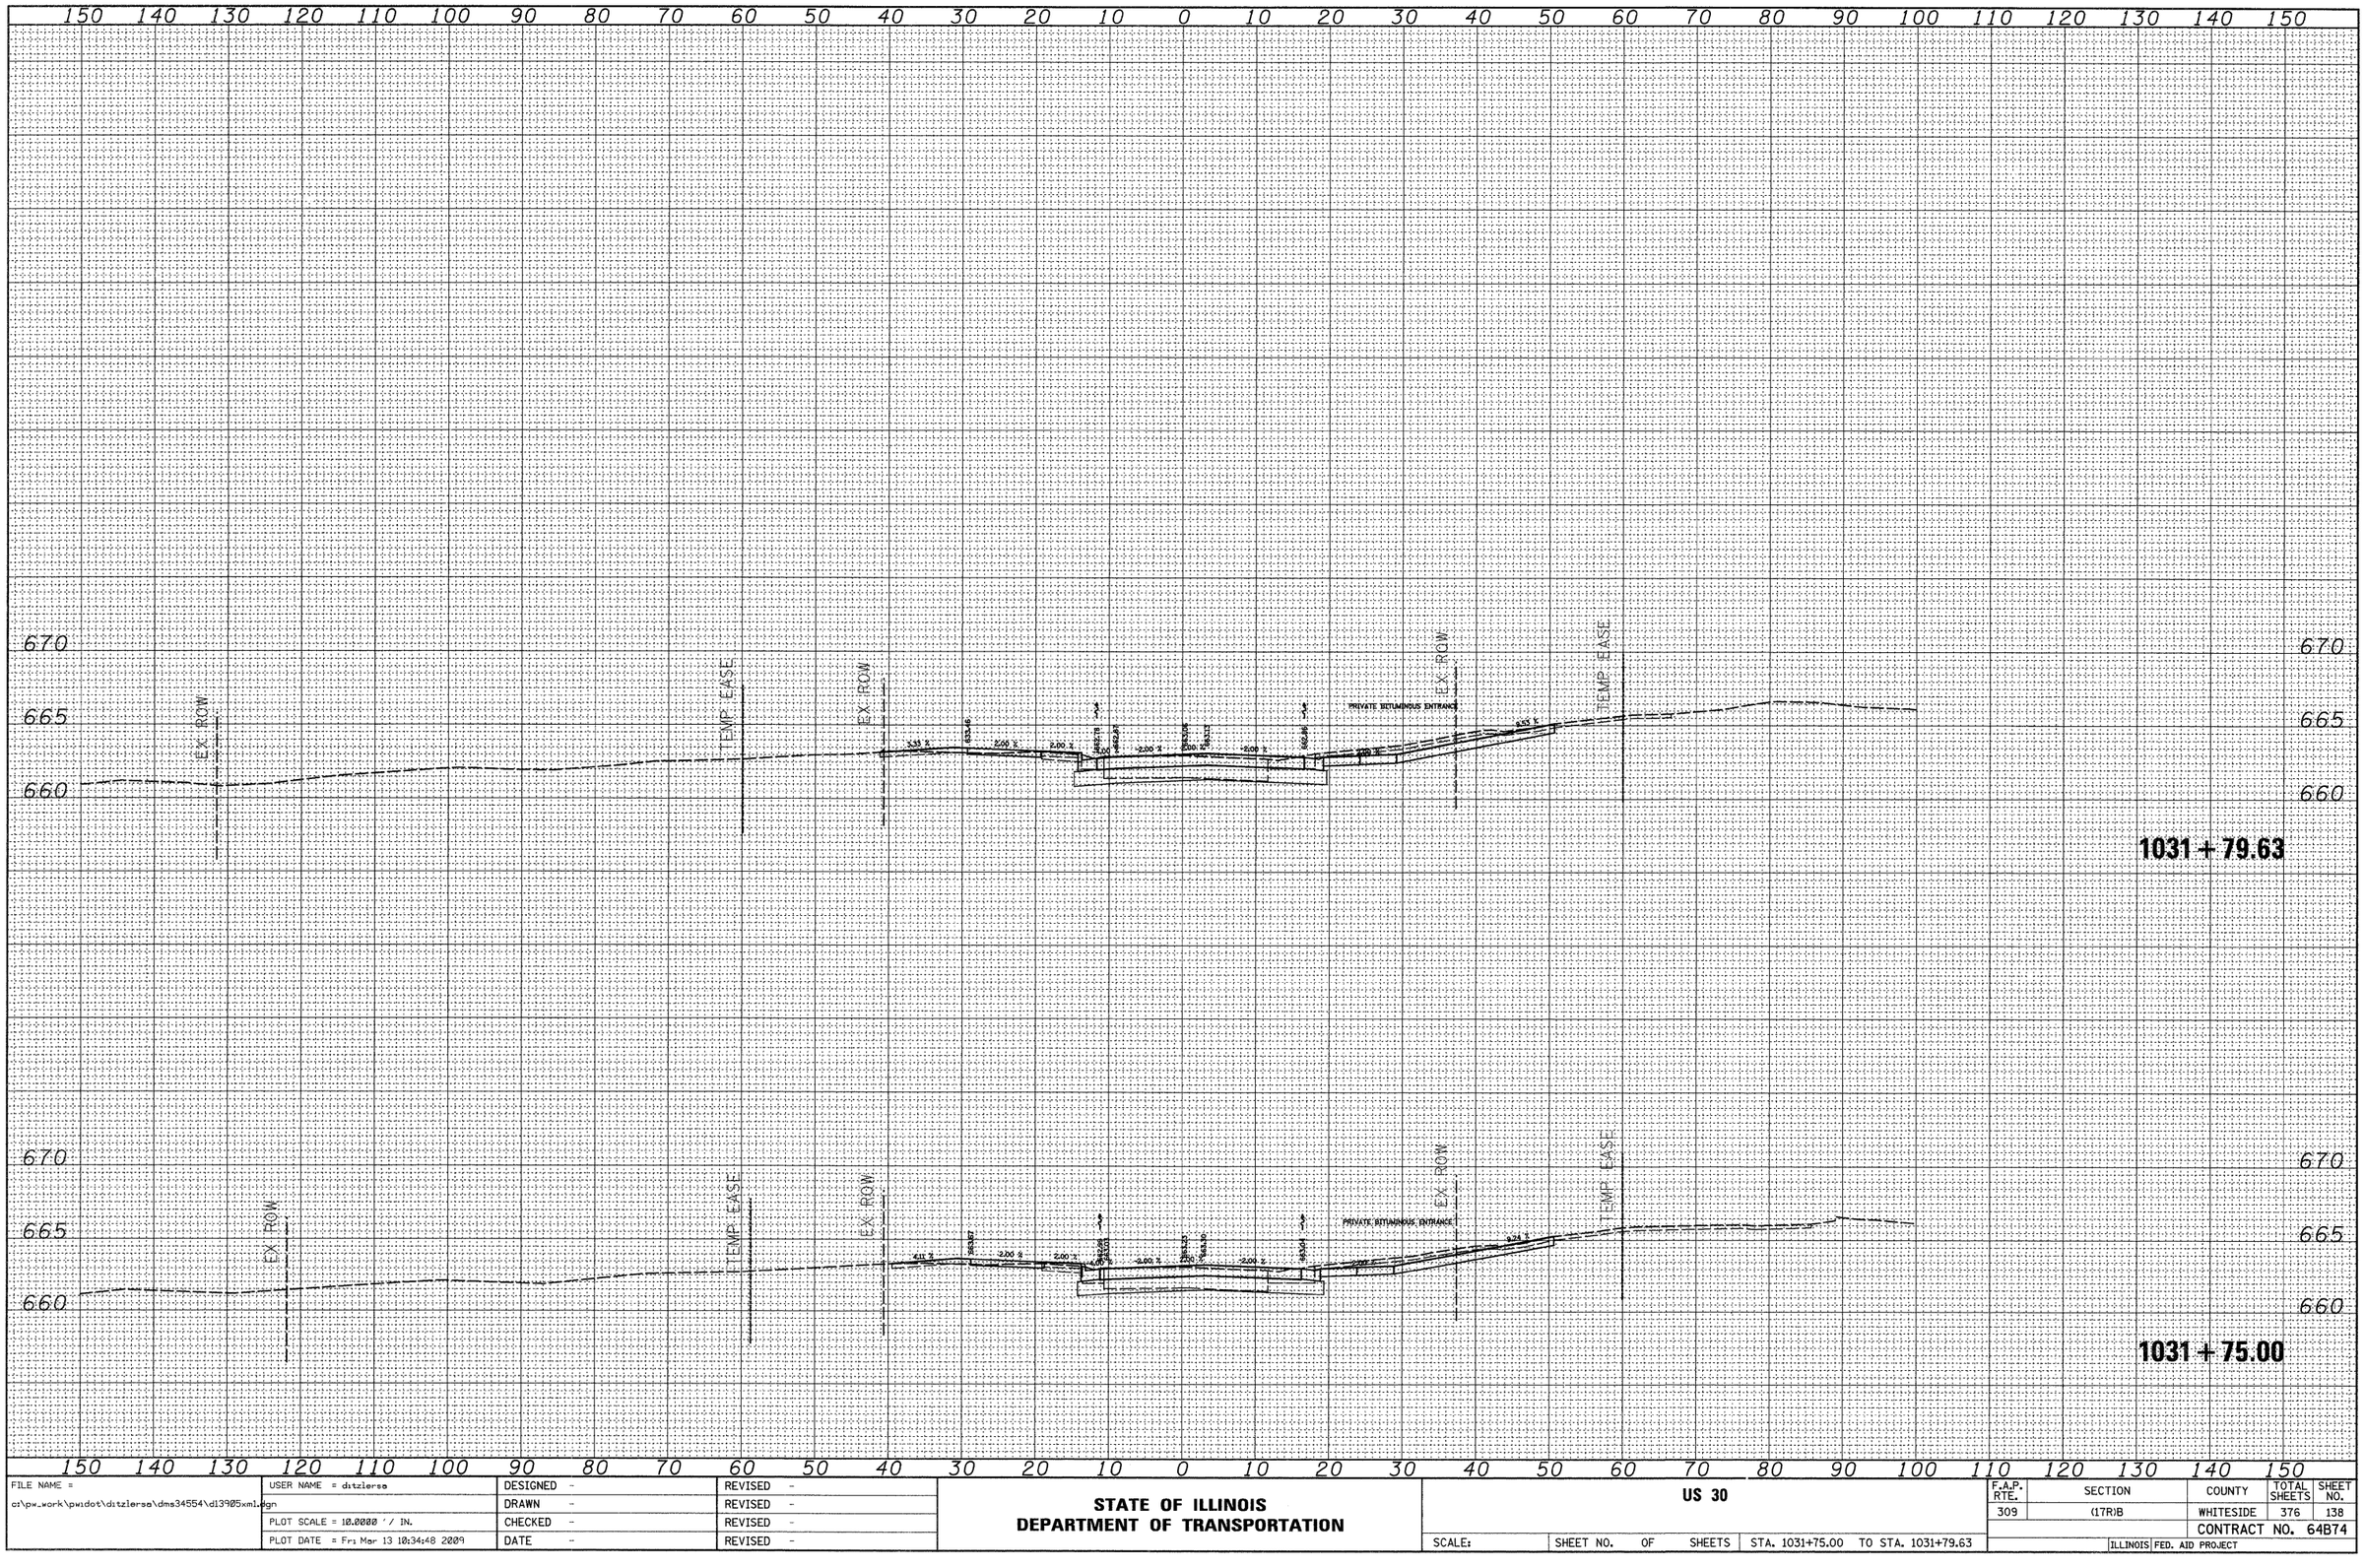

FILE NAME = c:\pw_work\pwidot\ditzlersa\dms34554\d13905xml.dgn	USER NAME = ditzlersa	DESIGNED -	REVISED -
		DRAWN -	REVISED -
	PLOT SCALE = 10.0000 ' / IN.	CHECKED -	REVISED -
	PLOT DATE = Fri Mar 13 10:34:48 2009	DATE -	REVISED -

STATE OF ILLINOIS
DEPARTMENT OF TRANSPORTATION

US 30

SCALE: | SHEET NO. OF SHEETS | STA. 1031+75.00 TO STA. 1031+79.63

F.A.P. RTE.	SECTION	COUNTY	TOTAL SHEETS	SHEET NO.
309	(17R)B	WHITESIDE	376	138
		CONTRACT NO. 64B74		
	ILLINOIS	FED. AID PROJECT		