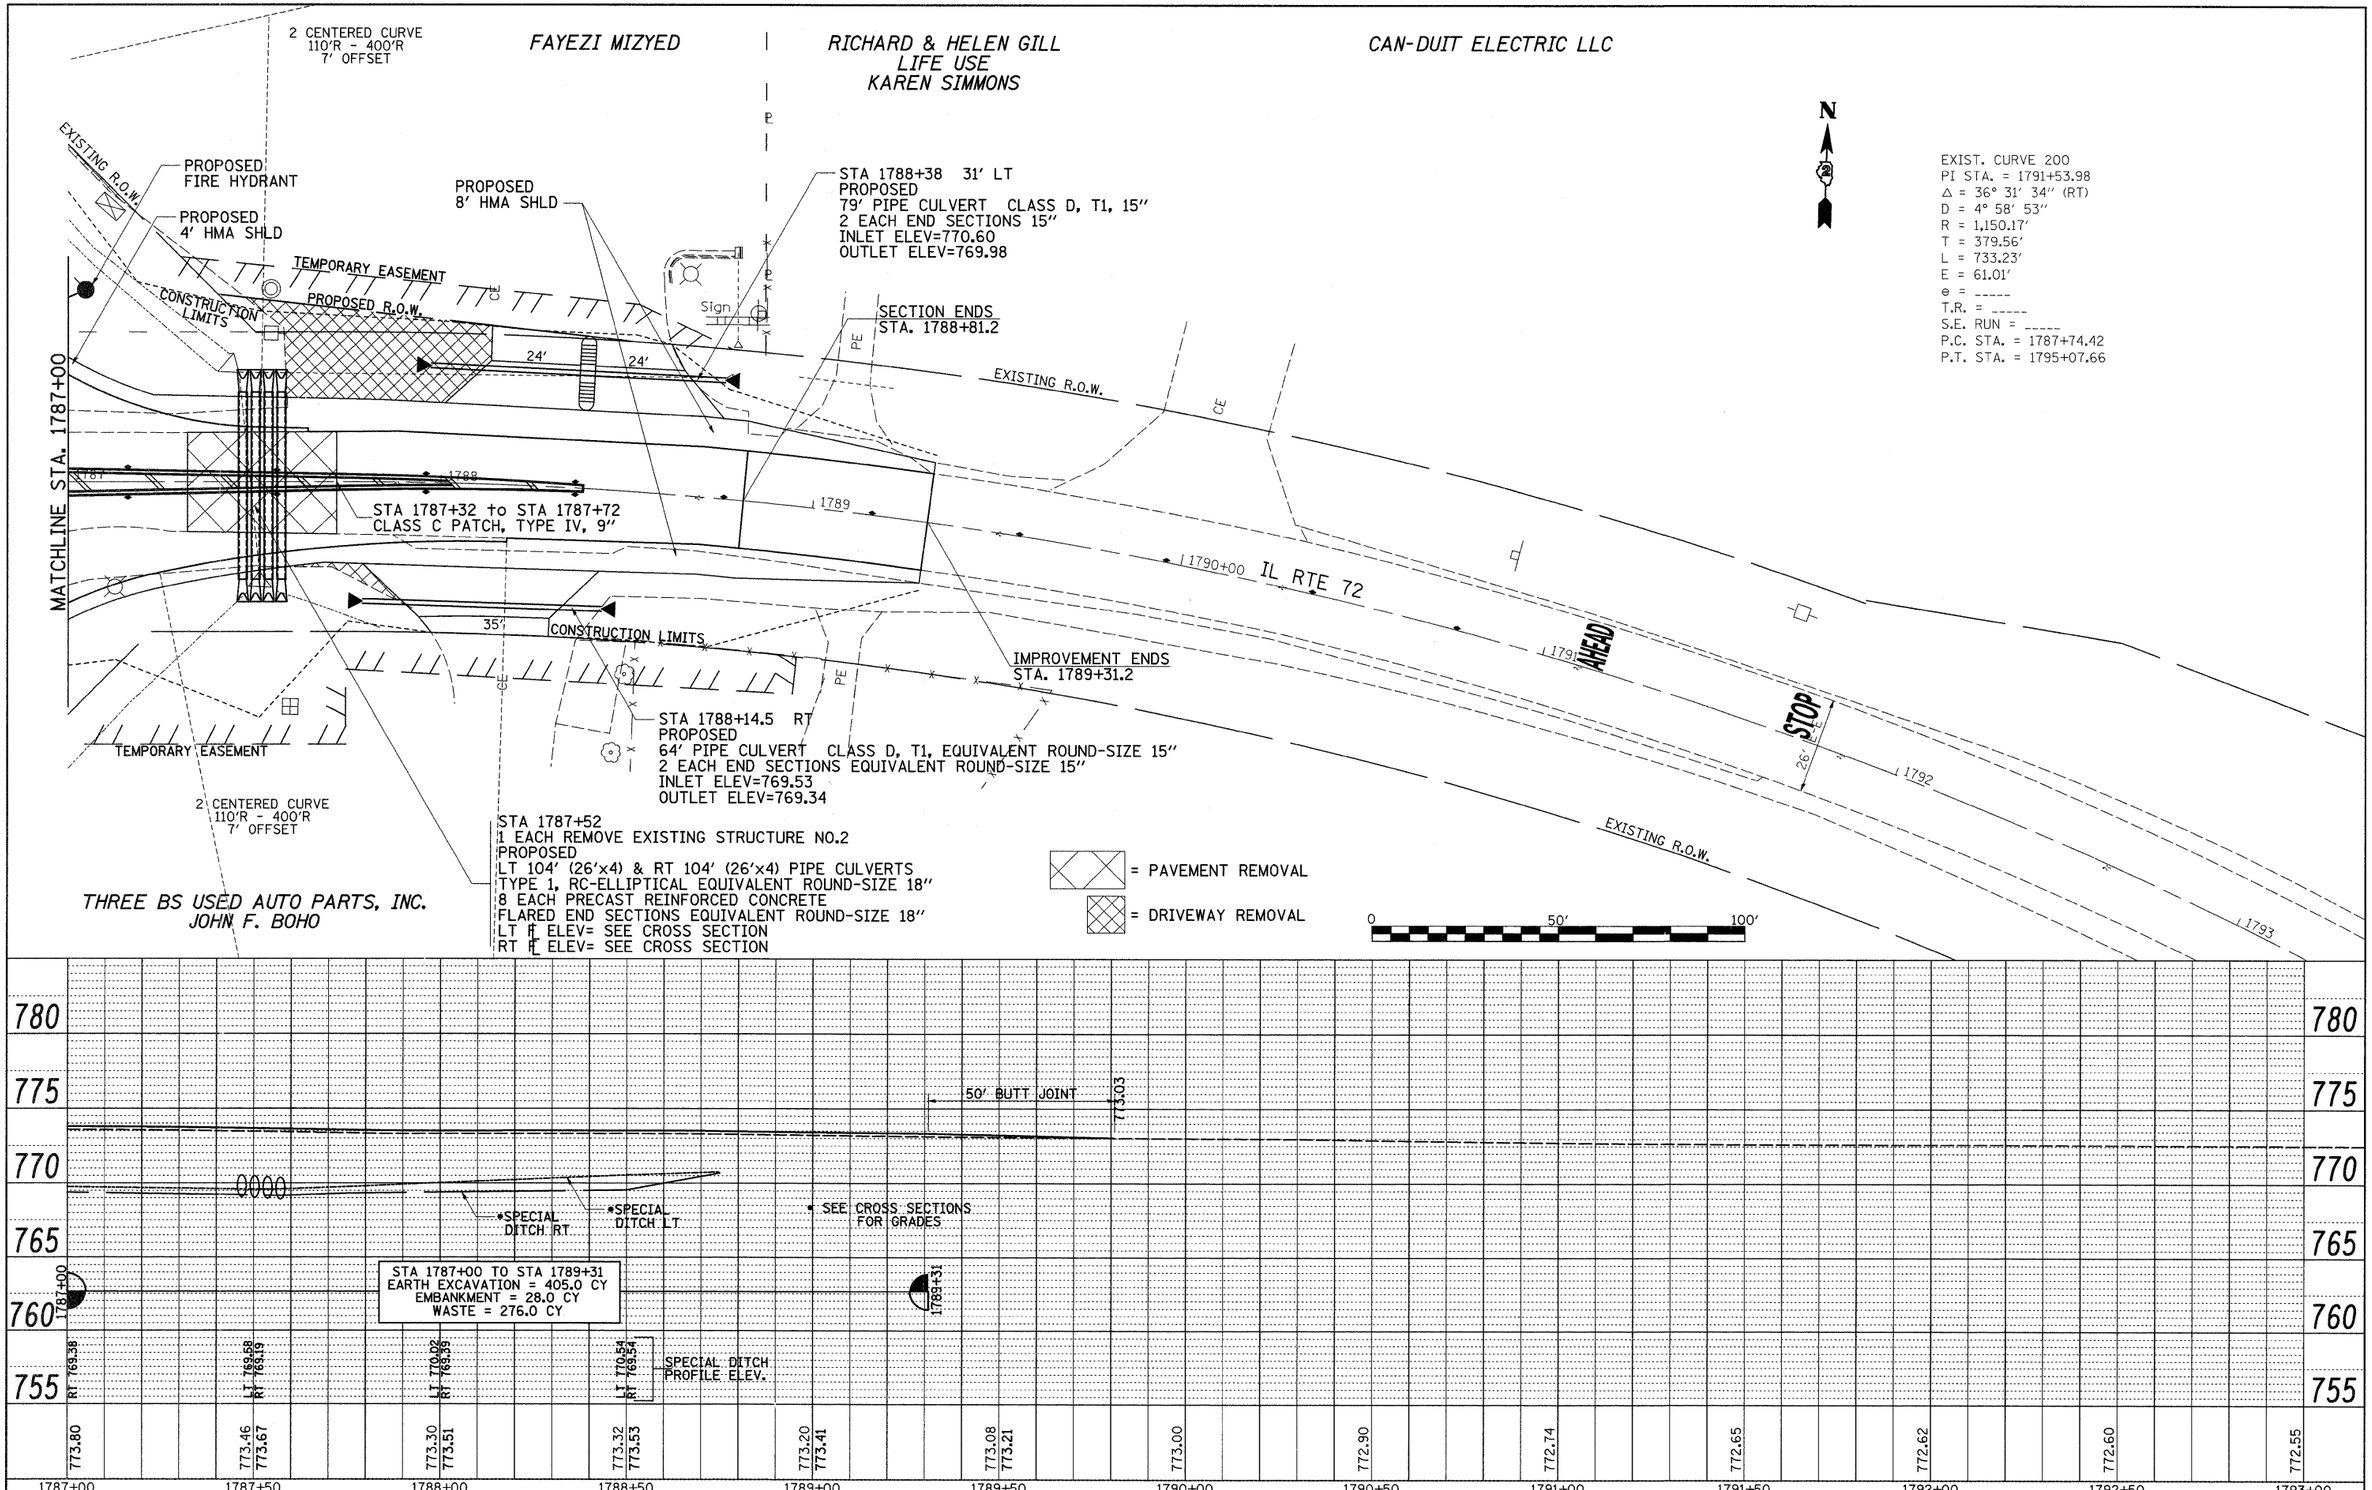

PLAN — NOTE BOOK NO. — SURVEYED / PLOTTED / ALIGNMENT CHECKED / RT. OF WAY CHECKED / CADD FILE NAME — BY — DATE

PROFILE — NOTE BOOK NO. — SURVEYED / PLOTTED / GRADES CHECKED / B.M. NOTED / STRUCTURE NOTAT'NS CH'KD — BY — DATE

FILE NAME = c:\pw_work\PWIDOT\DOSSDD\dms41852\d07008pln.dgn	USER NAME = dossdd	DESIGNED -	REVISED -
		DRAWN -	REVISED -
	PLOT SCALE = 20.0000 ' / IN.	CHECKED -	REVISED -
	PLOT DATE = Tue Jan 13 15:42:28 2009	DATE -	REVISED -

STATE OF ILLINOIS
DEPARTMENT OF TRANSPORTATION

IL RTE 72 PLAN & PROFILE

SCALE: 1" = 20' | SHEET NO. OF SHEETS | STA. 1787+00 TO STA. 1793+00

F.A.P. RTE.	SECTION	COUNTY	TOTAL SHEETS	SHEET NO.
553	120M	OGLE	71	29

CONTRACT NO. 64E55

FED. ROAD DIST. NO. | ILLINOIS | FED. AID PROJECT