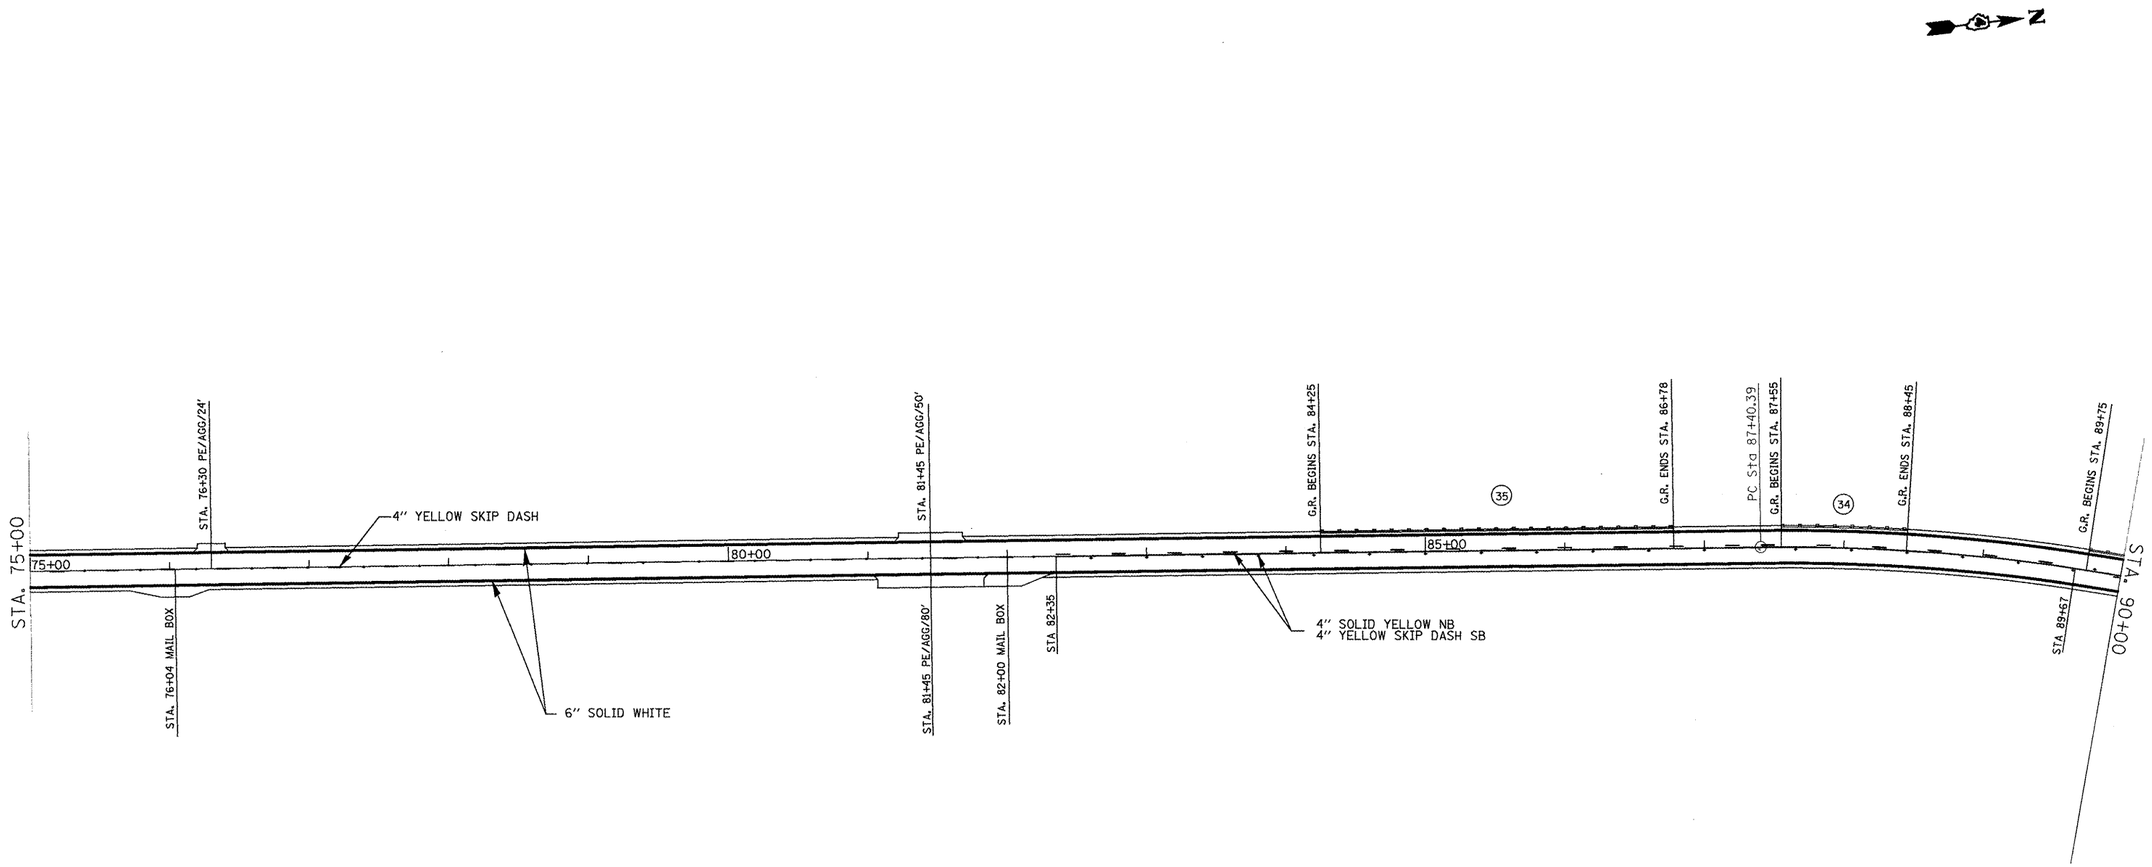

(#) EXISTING GUARDRAIL

PE PRIVATE ENTRANCE

FE FIELD ENTRANCE

FILE NAME = IL26_sheet.dgn	USER NAME = lababidism	DESIGNED -	REVISED -	STATE OF ILLINOIS DEPARTMENT OF TRANSPORTATION	IL 26 – PLAN SHEET			F.A.S RTE.	SECTION	COUNTY	TOTAL SHEETS	SHEET NO.
		DRAWN -	REVISED -					2370	(29,32,33,34)RS-3	WOODFORD	56	17
	PLOT SCALE = 100.0000 ' / IN.	CHECKED -	REVISED -							CONTRACT NO. 68401		
	PLOT DATE = 1/20/2009	DATE -	REVISED -		SCALE:	SHEET NO. OF SHEETS	STA. 75+00 TO STA. 90+00	FED. ROAD DIST. NO.	ILLINOIS	FED. AID PROJECT		