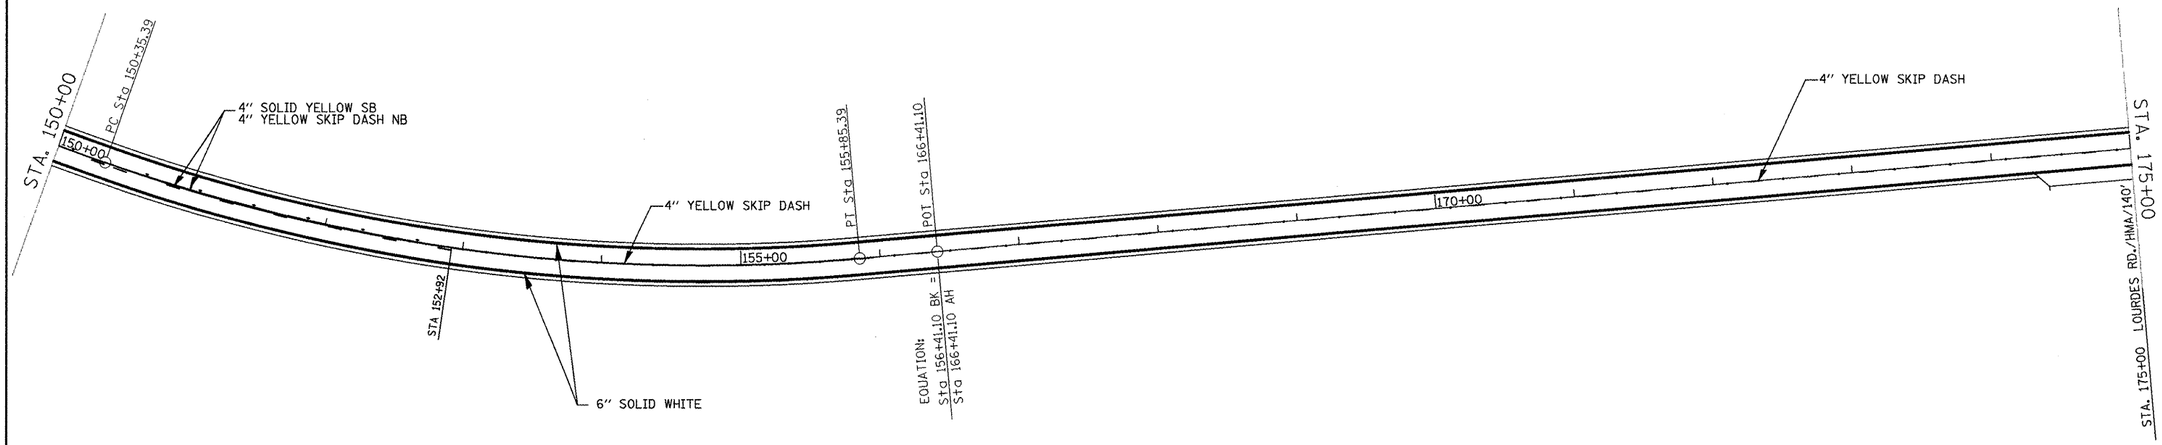

(#) EXISTING GUARDRAIL

PE PRIVATE ENTRANCE

FE FIELD ENTRANCE

FILE NAME = IL26_sheet.dgn	USER NAME = lababdism	DESIGNED -	REVISED -
		DRAWN -	REVISED -
	PLOT SCALE = 100.0000 ' / IN.	CHECKED -	REVISED -
	PLOT DATE = 1/20/2009	DATE -	REVISED -

STATE OF ILLINOIS
DEPARTMENT OF TRANSPORTATION

IL 26 – PLAN SHEET

SCALE: | SHEET NO. OF SHEETS | STA. 150+00 TO STA. 175+00

F.A.S RTE.	SECTION	COUNTY	TOTAL SHEETS	SHEET NO.
2370	(29,32,33,34)RS-3	WOODFORD	56	22
		CONTRACT NO. 68401		
FED. ROAD DIST. NO.	ILLINOIS	FED. AID PROJECT		