CONTRACT NO. 68619

F.A.P RTE.	SECTION	COUNTY	TOTAL SHEETS	SHEET NO.
685	•	FULTON	19	13
STA.		TO STA.		
FED. ROAD DIST. NO.	ILLINOIS	FED. AID PROJECT		

• D4 CULVERT EXT.2008

UNLESS ELEVATIONS ARE SHOWN
ALL UTILITY LOCATIONS SHOWN ON THE CROSS-SECTIONS ARE BASED ON THE APPROXIMATE DEPTH SUPPLIED BY THE UTILITY COMPANY.

FINAL SURVEY	BY	DATE
NOTE BOOK	SURVEYED	
NO.	PLOTTED	
	TEMPLATE	
	AREAS	
	AREAS CHECKED	

ORIGINAL SURVEY	BY	DATE
NOTE BOOK	SURVEYED	
NO.	PLOTTED	
	TEMP.+/E	
	AREAS	
	AREAS CHECKED	
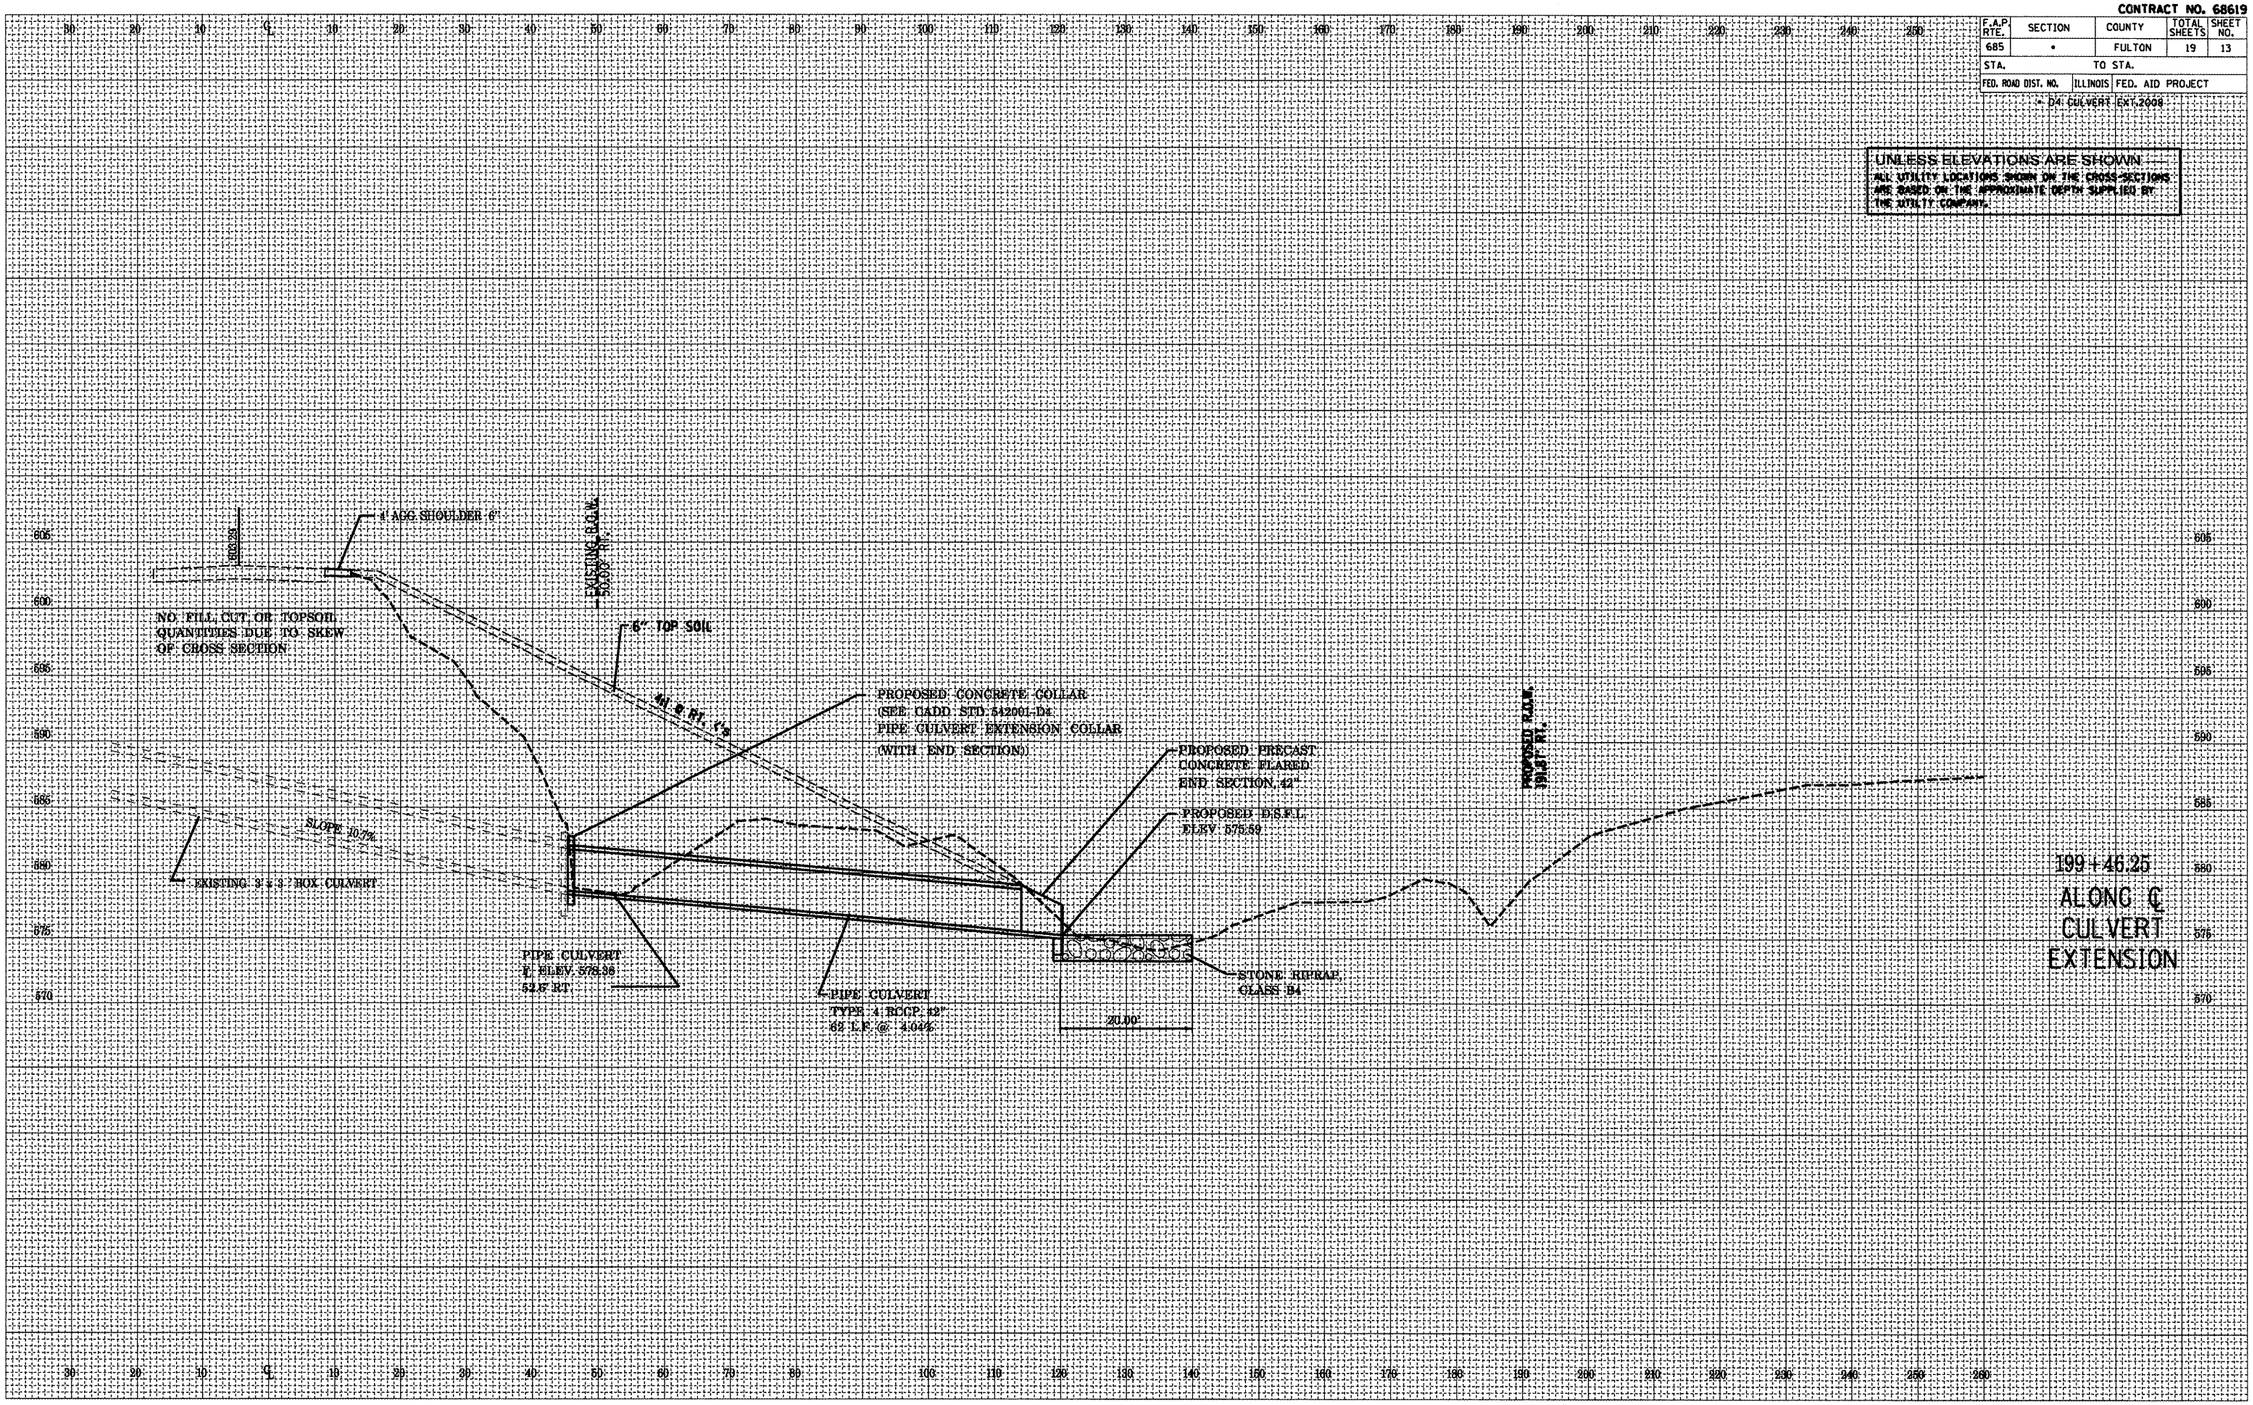
PLOT DATE = 5/1/2009
FILE NAME = 68619_plan.dgn
PLOT SCALE = 64.5460 ' / IN.
REFERENCE = ANEC4