CONTRACT NO. 68619

F.A.P. RTE.	SECTION	COUNTY	TOTAL SHEETS	SHEET NO.
685	•	FULTON	19	16
STA.	TO STA.			
FED. ROAD DIST. NO.	ILLINOIS	FED. AID PROJECT		

• D4 CULVERT EXT.2008

UNLESS ELEVATIONS ARE SHOWN
ALL UTILITY LOCATIONS SHOWN ON THE CROSS-SECTIONS ARE BASED ON THE APPROXIMATE DEPTH SUPPLIED BY THE UTILITY COMPANY.

FINAL SURVEY	SURVEYED	BY
	PLOTTED	DATE
NOTE BOOK	TEMPLATE	
NO.	AREAS	
	AREAS CHECKED	

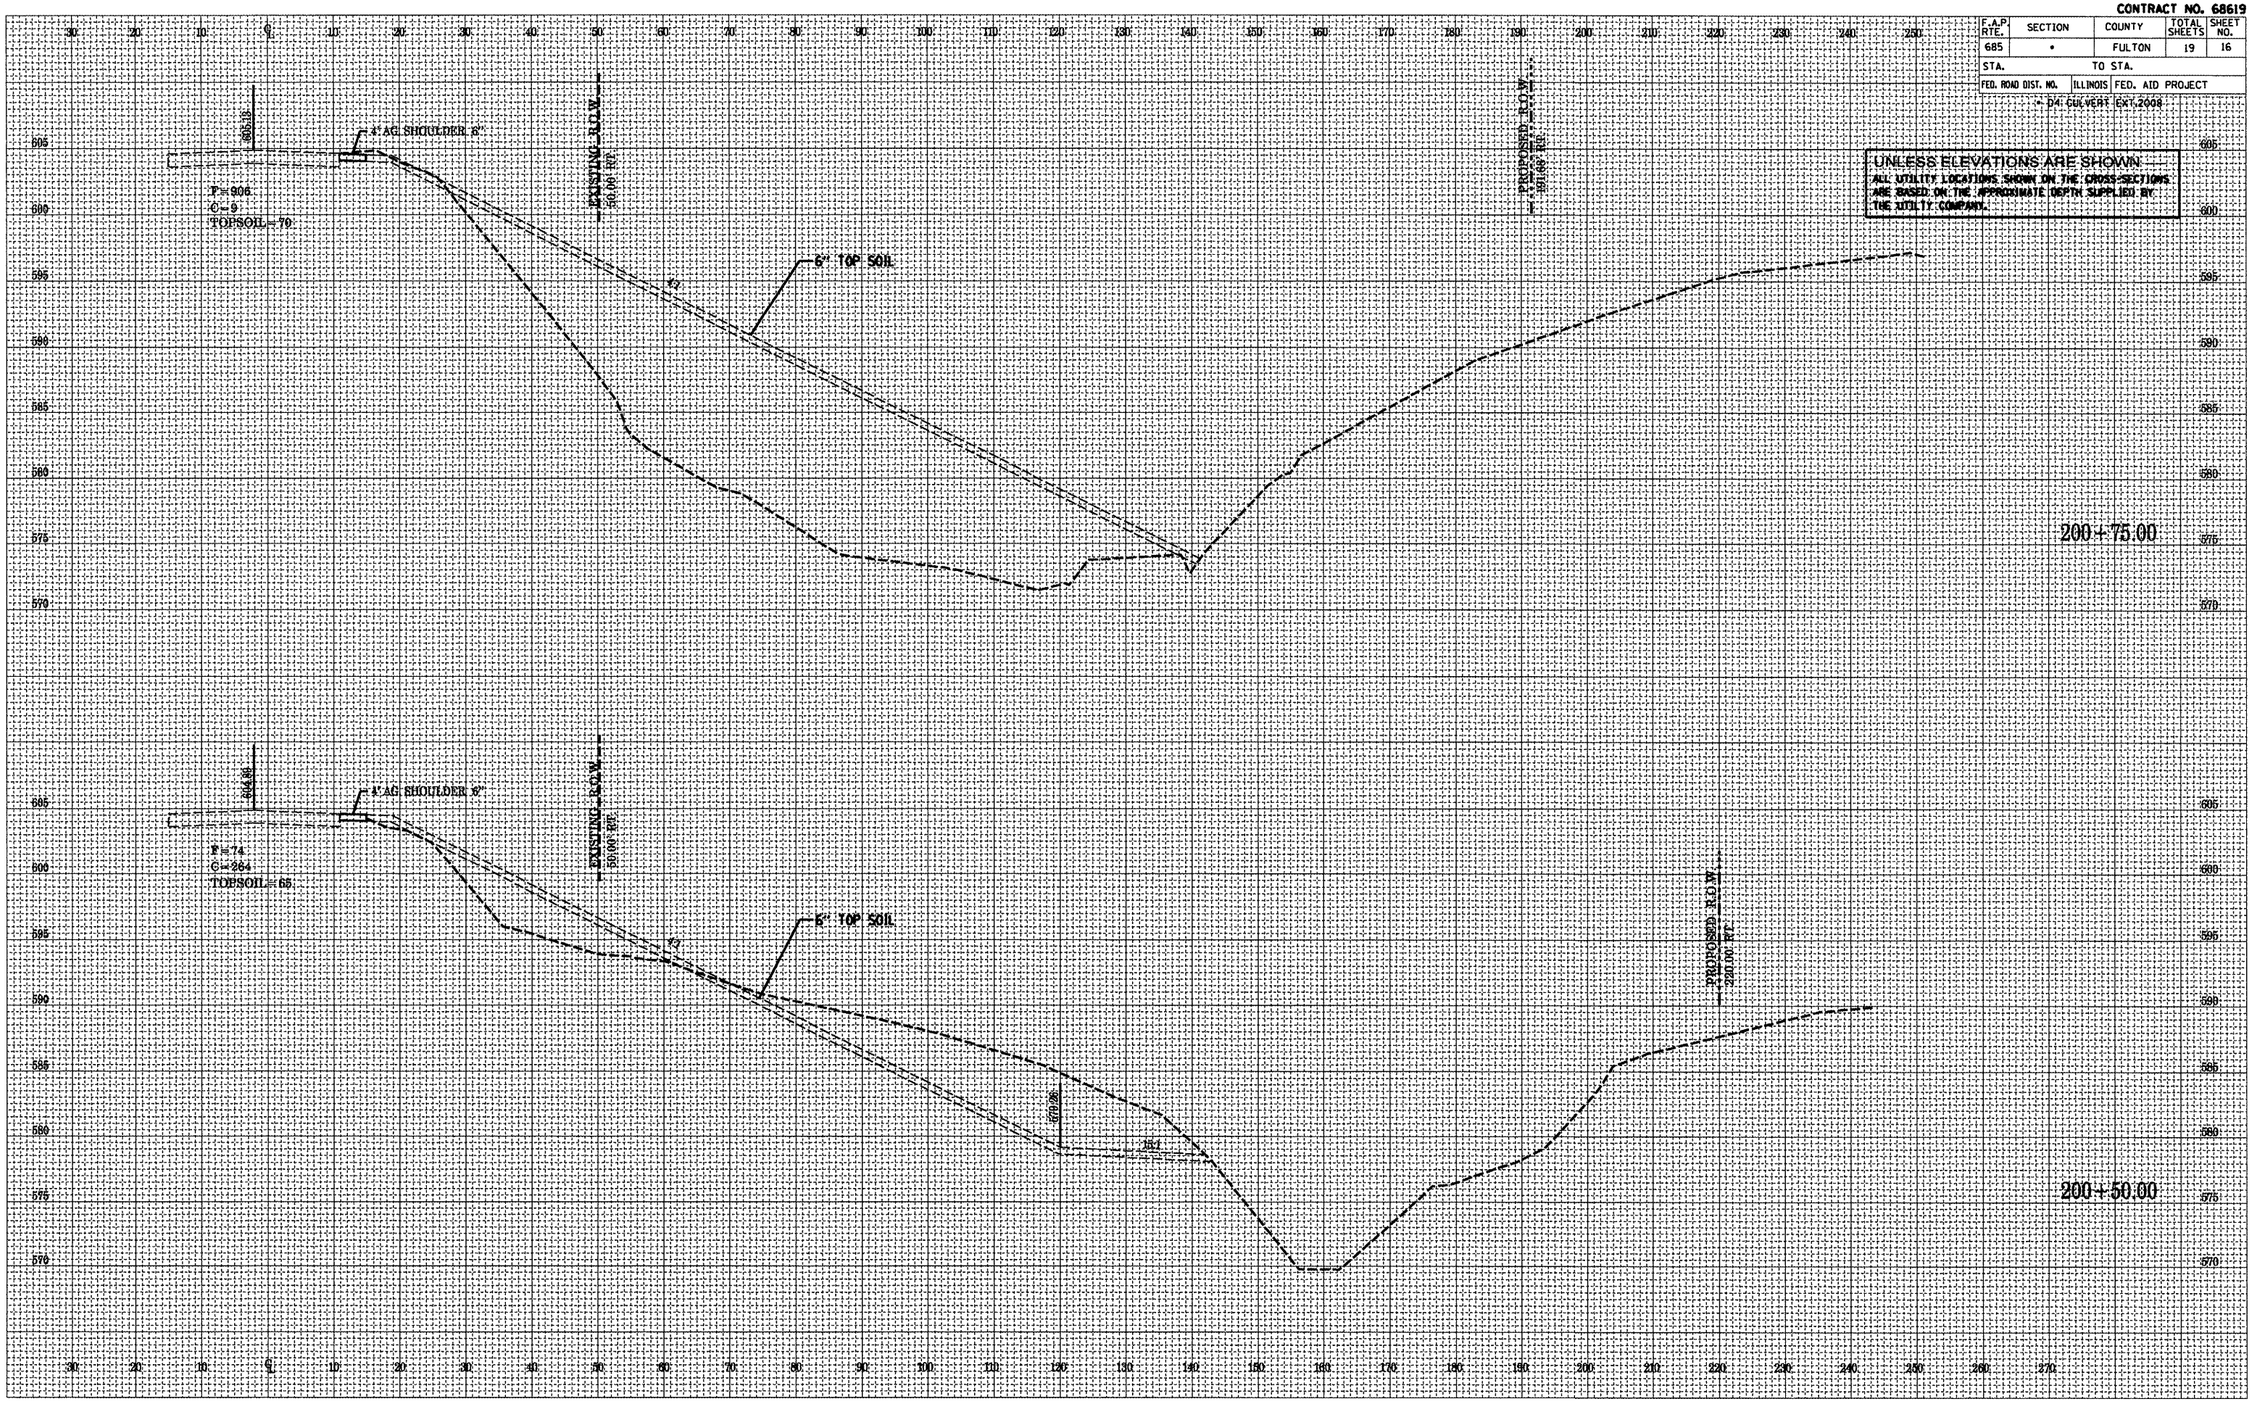

PLOT DATE = 5/1/2009
FILE NAME = 68619_plan-dgn
PLOT SCALE = 0.4548 ' / IN.
REFERENCE = #REF#