FAI ROUTE	SECTION	COUNTY	TOTAL SHEETS	SHEET NO
70	•	MADISON	420	45
STA. 1363+50		TO STA. 1376+57.17		
CONTRACT NO.: 76709				
• 60-10K-1, 60-10HB				

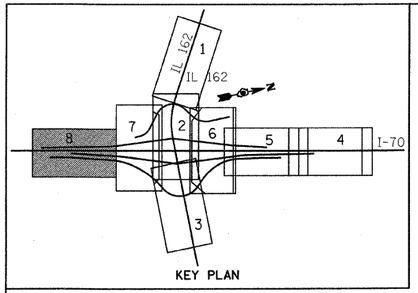

KEY PLAN

PLAN
NOTE BOOK
NO.
SURVEYED
PLOTTED
PLOT SCALE
PLOT DATE
CHECKED
PT. OF WAY CHECKED
CADD FILE NAME
BY
DATE

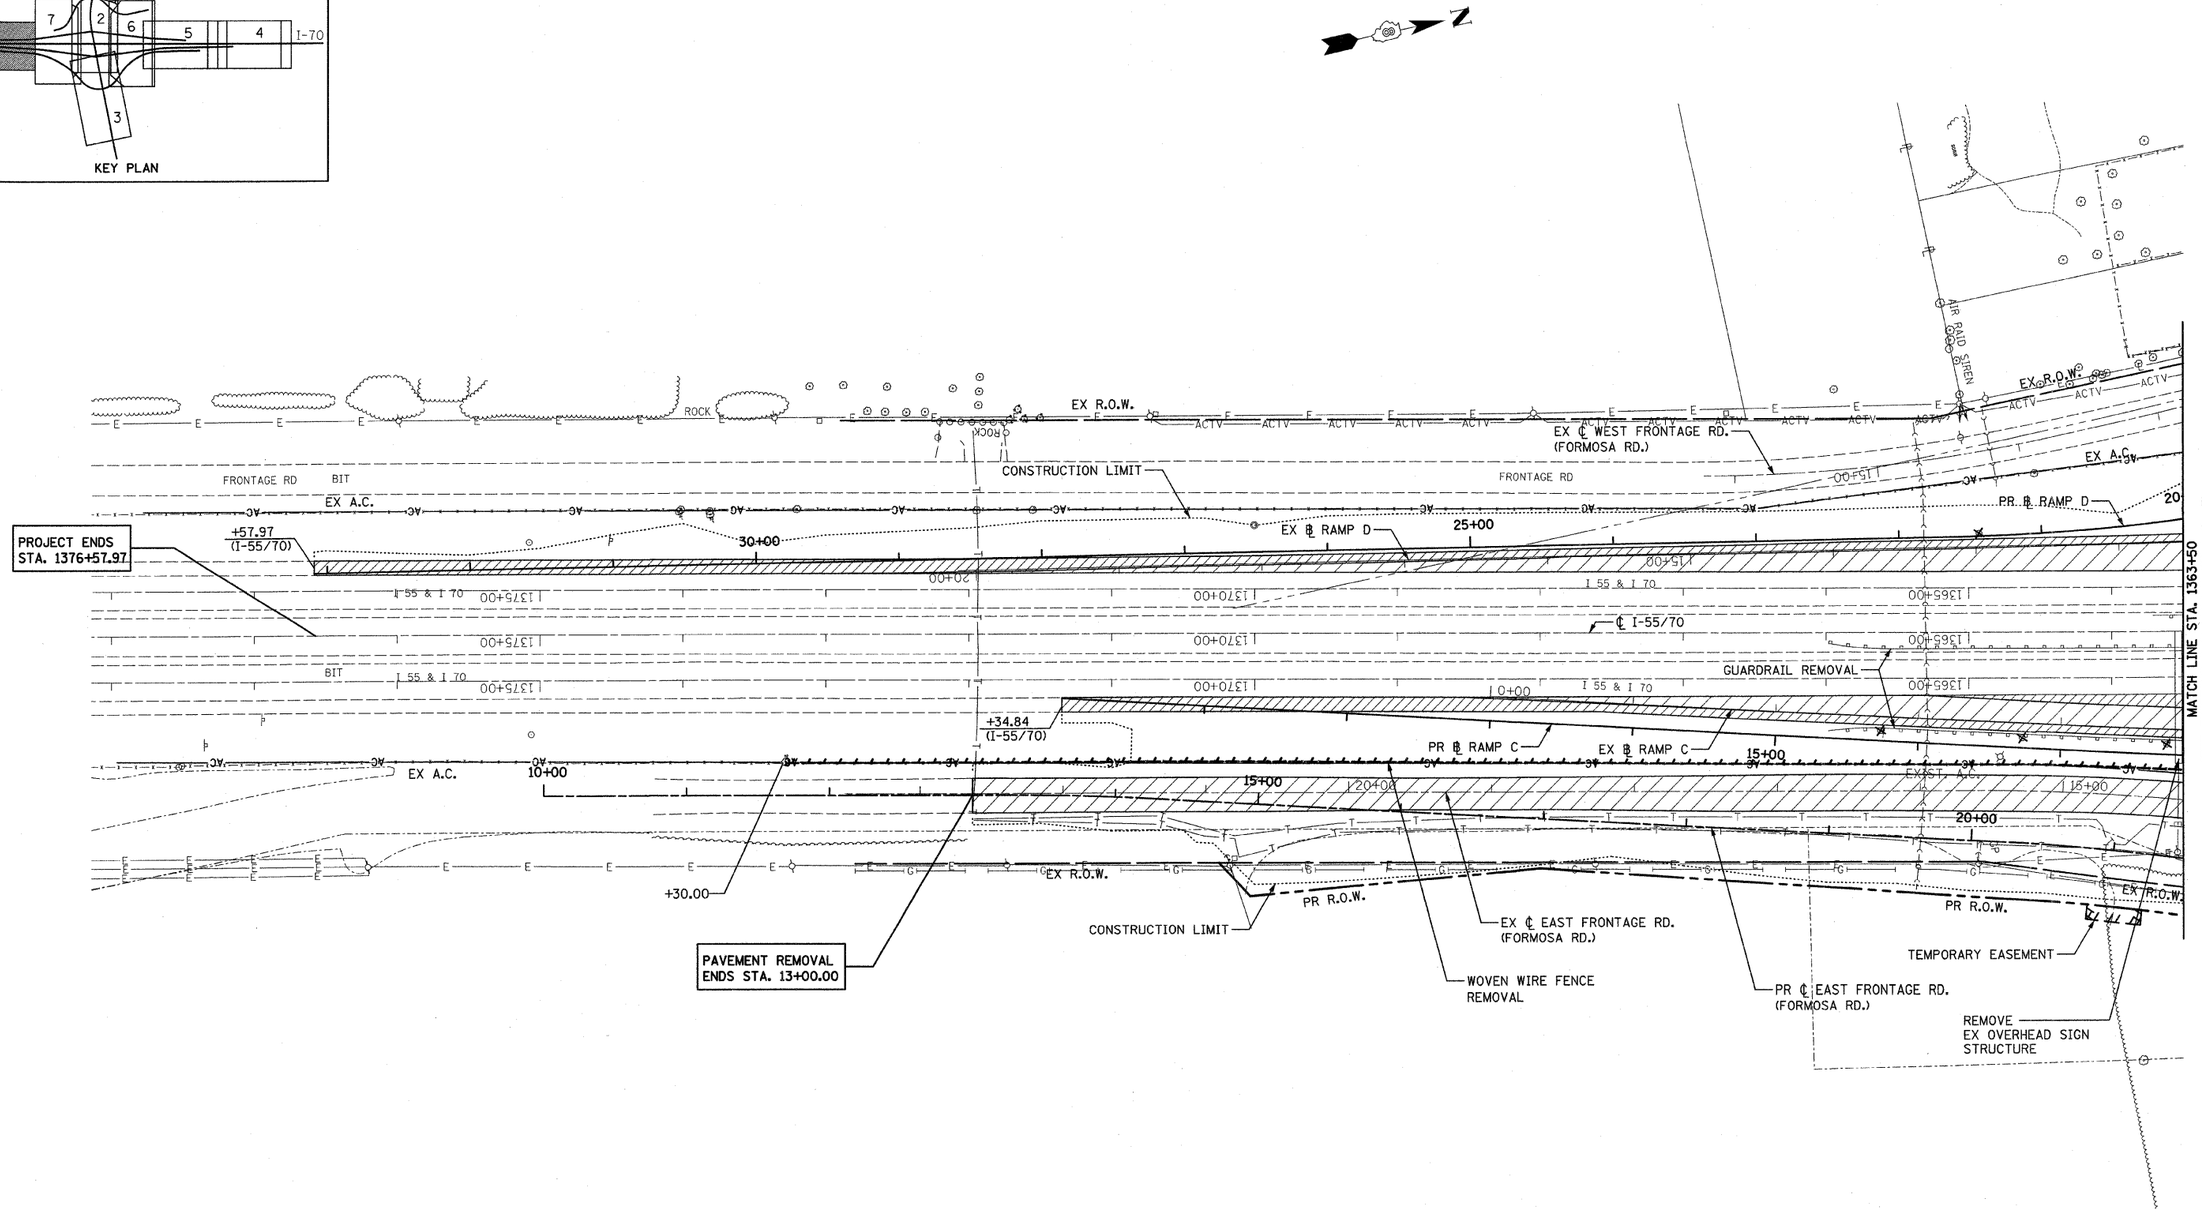

LEGEND

- PAVED SHOULDER REMOVAL
- MEDIAN REMOVAL
- PAVEMENT REMOVAL
- HOT-MIX ASPHALT SURFACE REMOVAL
- DRIVEWAY PAVEMENT REMOVAL
- TREE REMOVAL
- TREE TRUNK PROTECTION
- ITEM TO BE REMOVED
- DELINEATOR REMOVAL
- TRAFFIC SIGN REMOVAL

50′ 0 50′ 100′
SCALE: 1″ = 50′

NOTES:

1. SEE DRAINAGE PLAN SHEETS FOR EXISTING PIPE, CULVERTS AND STRUCTURE REMOVALS.

REVISIONS	
NAME	DATE

ILLINOIS DEPARTMENT OF TRANSPORTATION

EXISTING PLAN AND REMOVALS -8

FAI ROUTE 70
SECTION 60-10K-1, 60-10HB
MADISON COUNTY

DRAWN BY: GRH

PLOT DATE: •DATE-TIME•

•DGN-SPEC•
•REF- 236crm01.dgn
•REF- 236crtp01.dgn
•REF- 236rmv01.dgn
•REF- 236ca01.dgn
•REF- 236cocc01.dgn
•REF- 236cocc02.dgn
•REF- keyplan ex r.dgn
•REF- pboard.dgn