FAI ROUTE	SECTION	COUNTY	TOTAL SHEETS	SHEET NO
70	*	MADISON	420	49
STA. 508+00		TO STA. 514+49.2		
CONTRACT NO.: 76709				
* 60-10K-1, 60-10HB				

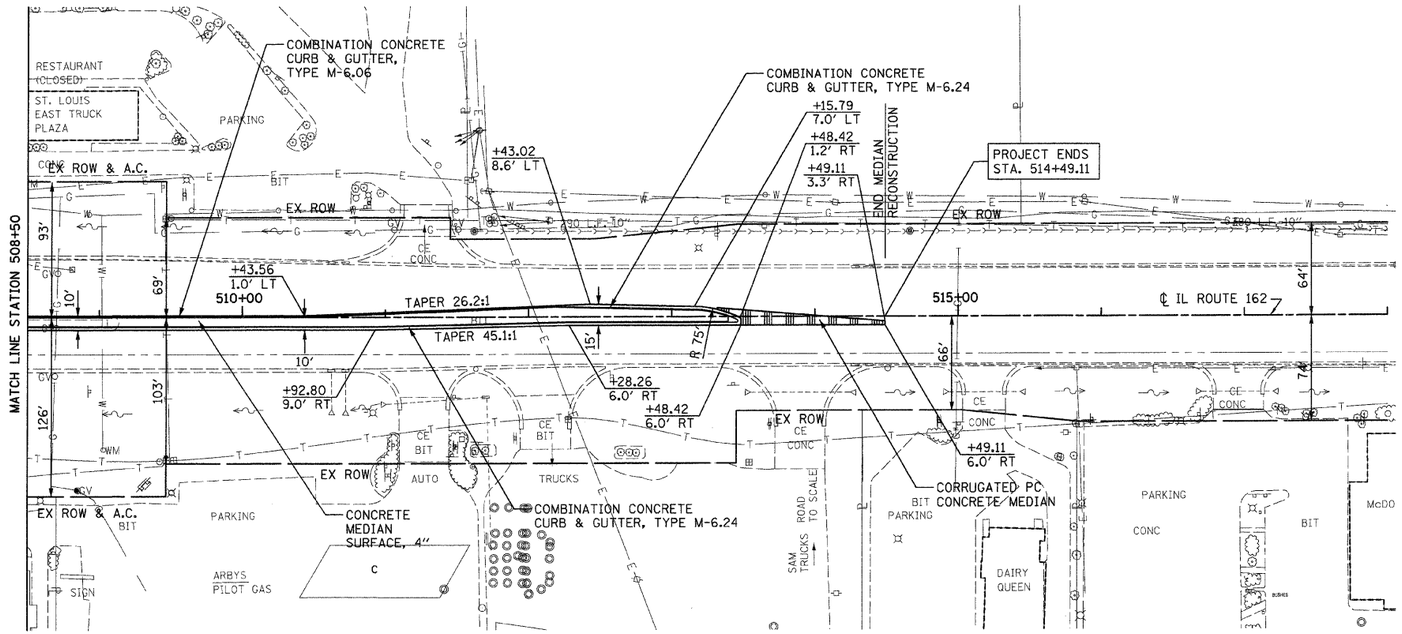

SAW CUT FULL DEPTH FOR PROPOSED MEDIAN STA. 507+90 TO STA. 514+49.11.

BENCHMARK:
CONTROL POINT #37
IRON PIN WITH CAP
STA 514+50.22
OFFSET 32.45' RT, EL 570.94

N

50' 0 50' 100'
SCALE: 1" = 50'

NOTE:

1. ALL DIMENSIONS, STATIONS AND OFFSETS ARE TO THE EDGE OF PAVEMENT UNLESS OTHERWISE NOTED.

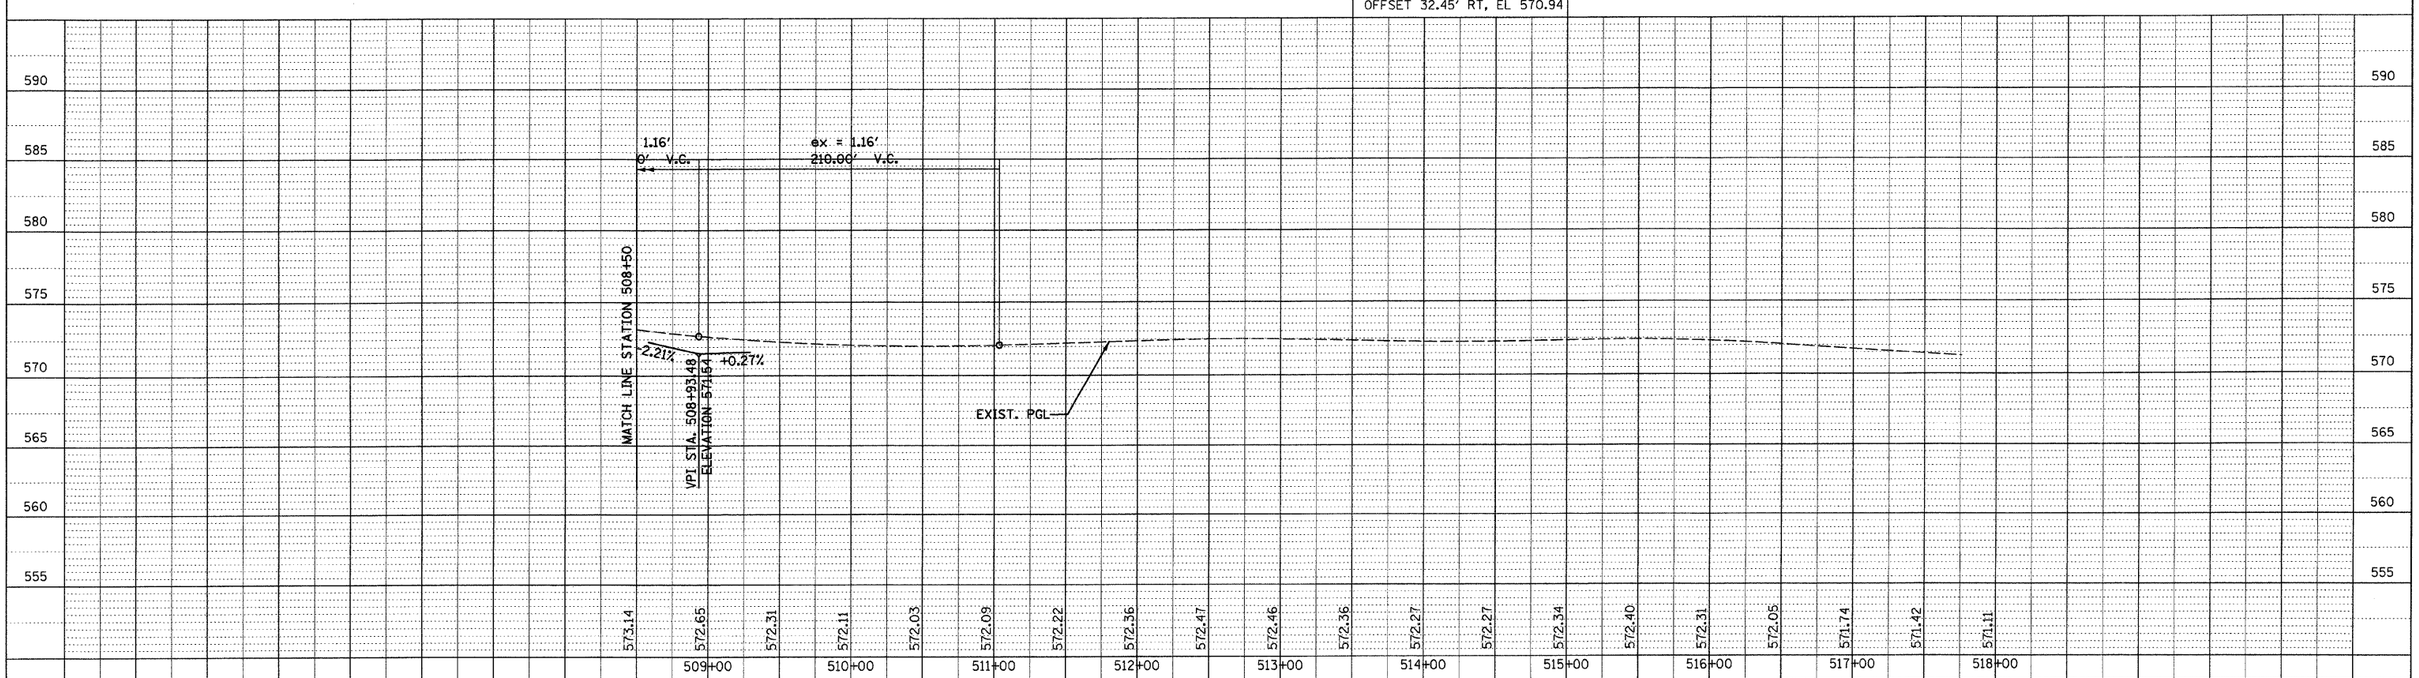

PROPOSED PLAN & PROFILE - 4
IL ROUTE 162

PLAN		BY	DATE
SURVEYED			
PLOTTED			
ALIGNMENT CHECKED			
RT. OF WAY CHECKED			
CADD FILE NAME			
NOTE BOOK NO.			

PROFILE		BY	DATE
SURVEYED			
PLOTTED			
GRADES CHECKED			
B.M. NOTED			
STRUCTURE NOTATIONS CHKD			
NOTE BOOK NO.			

•DATE-TIME•
•DGN-SPEC•
•REF- 236crtp01.dgn
•REF- 236swd01.dgn
•REF- 236cd01.dgn
•REF- 236cv001.dgn
•REF- 236cc001.dgn
•REF- 236ccc01.dgn

PLOT DATE: •DATE-TIME•