FAI ROUTE	SECTION	COUNTY	TOTAL SHEETS	SHEET NO
70	*	MADISON	420	108
STA. 507+90		TO STA. 516+00		
CONTRACT NO. 76709				

* 60-10K, 60-10-4HB

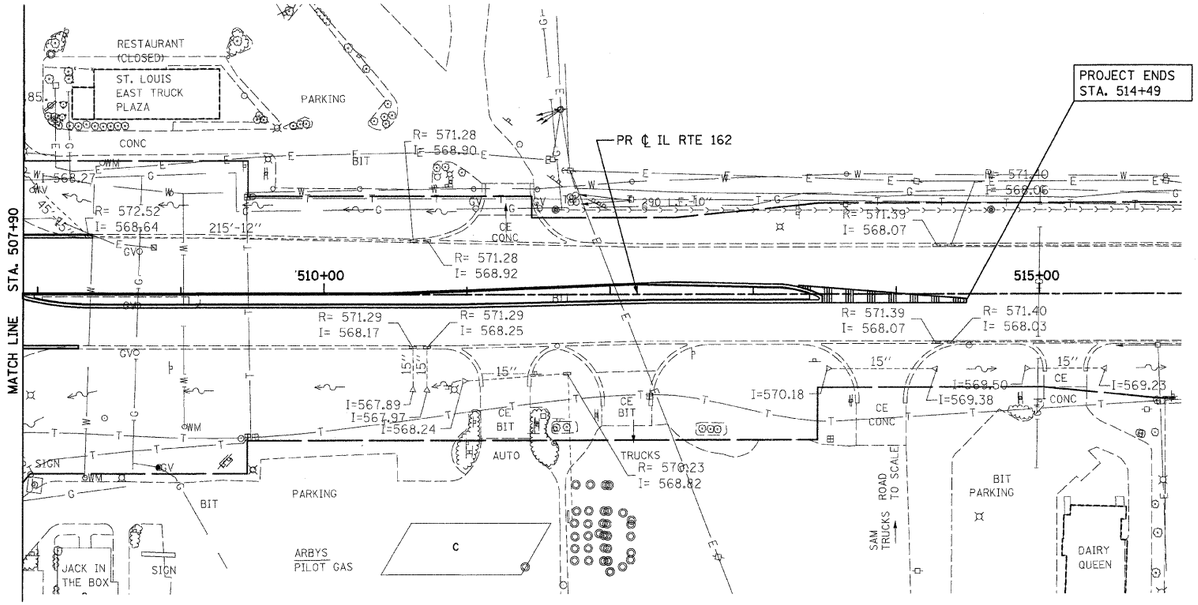

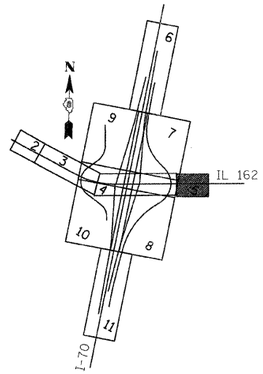

SCALE: 1" = 50'

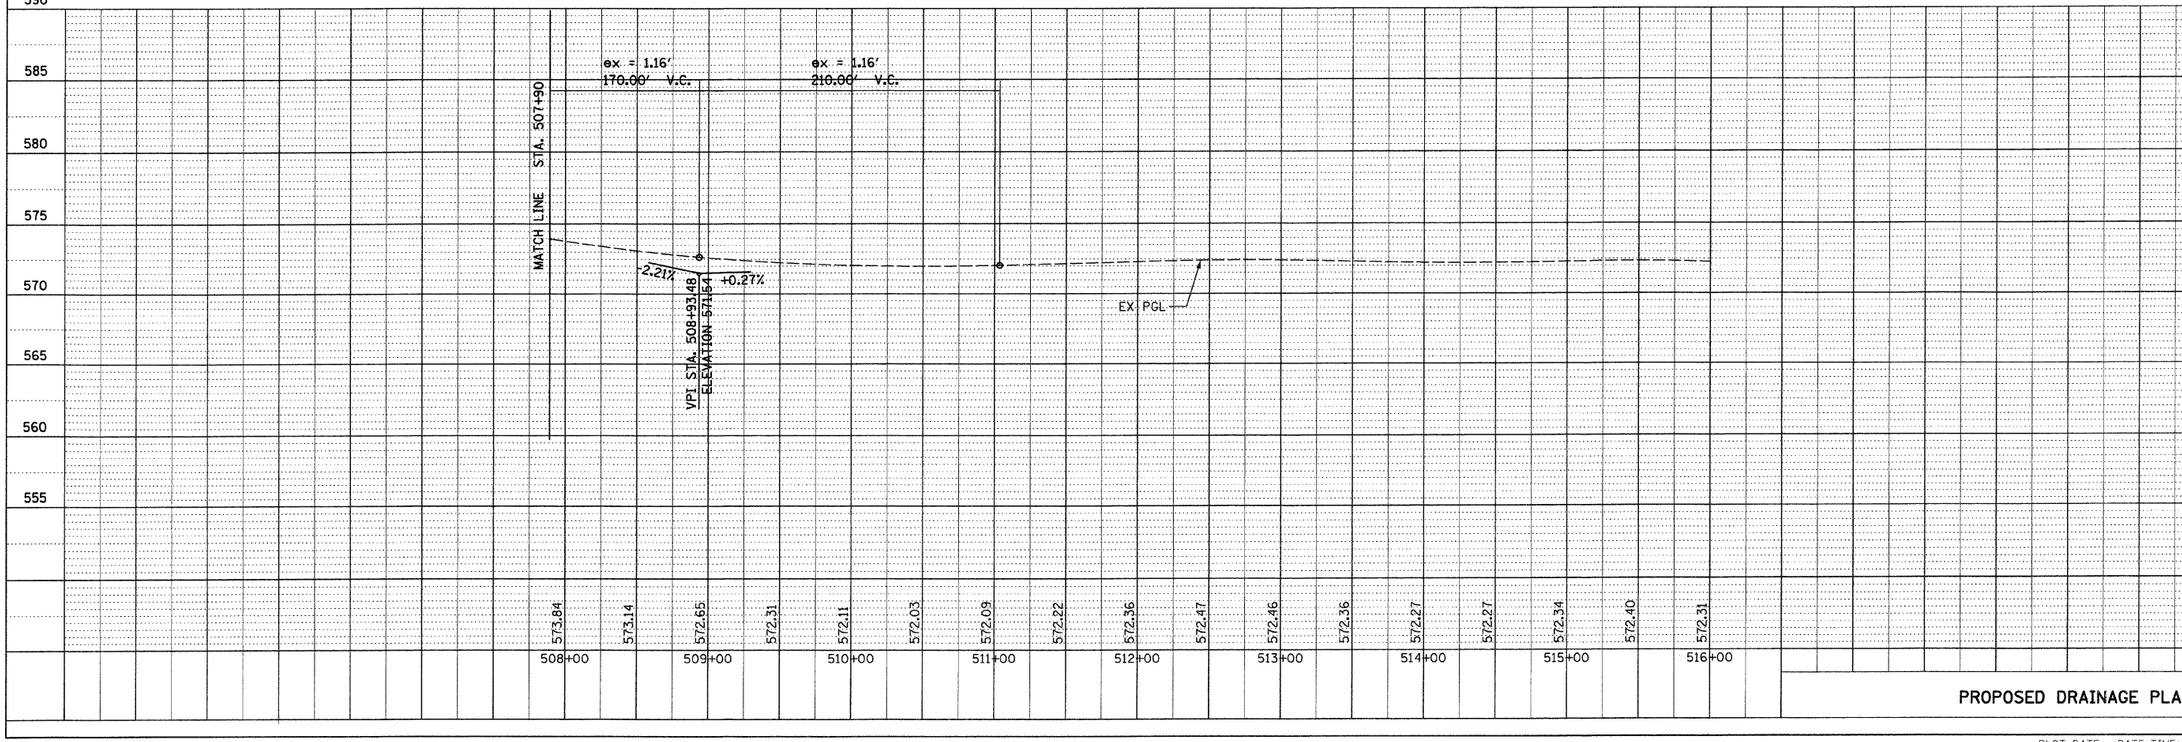

PROPOSED DRAINAGE PLAN - 5

PLOT DATE: *DATE-TIME*

PLAN: SURVEYED, DRAWN, ALIGNMENT CHECKED, TIES OF R/W CHECKED, R/W PLOT, NOTE BOOK, NO.

PROFILE: SURVEYED, DRAWN, GRADES CHECKED, R/W PLOT, STRUCTURE NO(S)/NS CHKD, NOTE BOOK, NO.

BY | DATE

DATE-TIME
CON-SEC
*REF- 236trp01.dgn
*REF- 236cal01.dgn
*REF- 236cur01.dgn
*REF- 236prof.dgn
*REF- 236cv001.dgn
*REF- 236mx01.dgn