FAI ROUTE	SECTION	COUNTY	TOTAL SHEETS	SHEET NO
70	*	MADISON	420	137
STA. 499+80		TO STA. 504+50		
CONTRACT NO.: 76709				

* 60-10K-1, 60-10HB

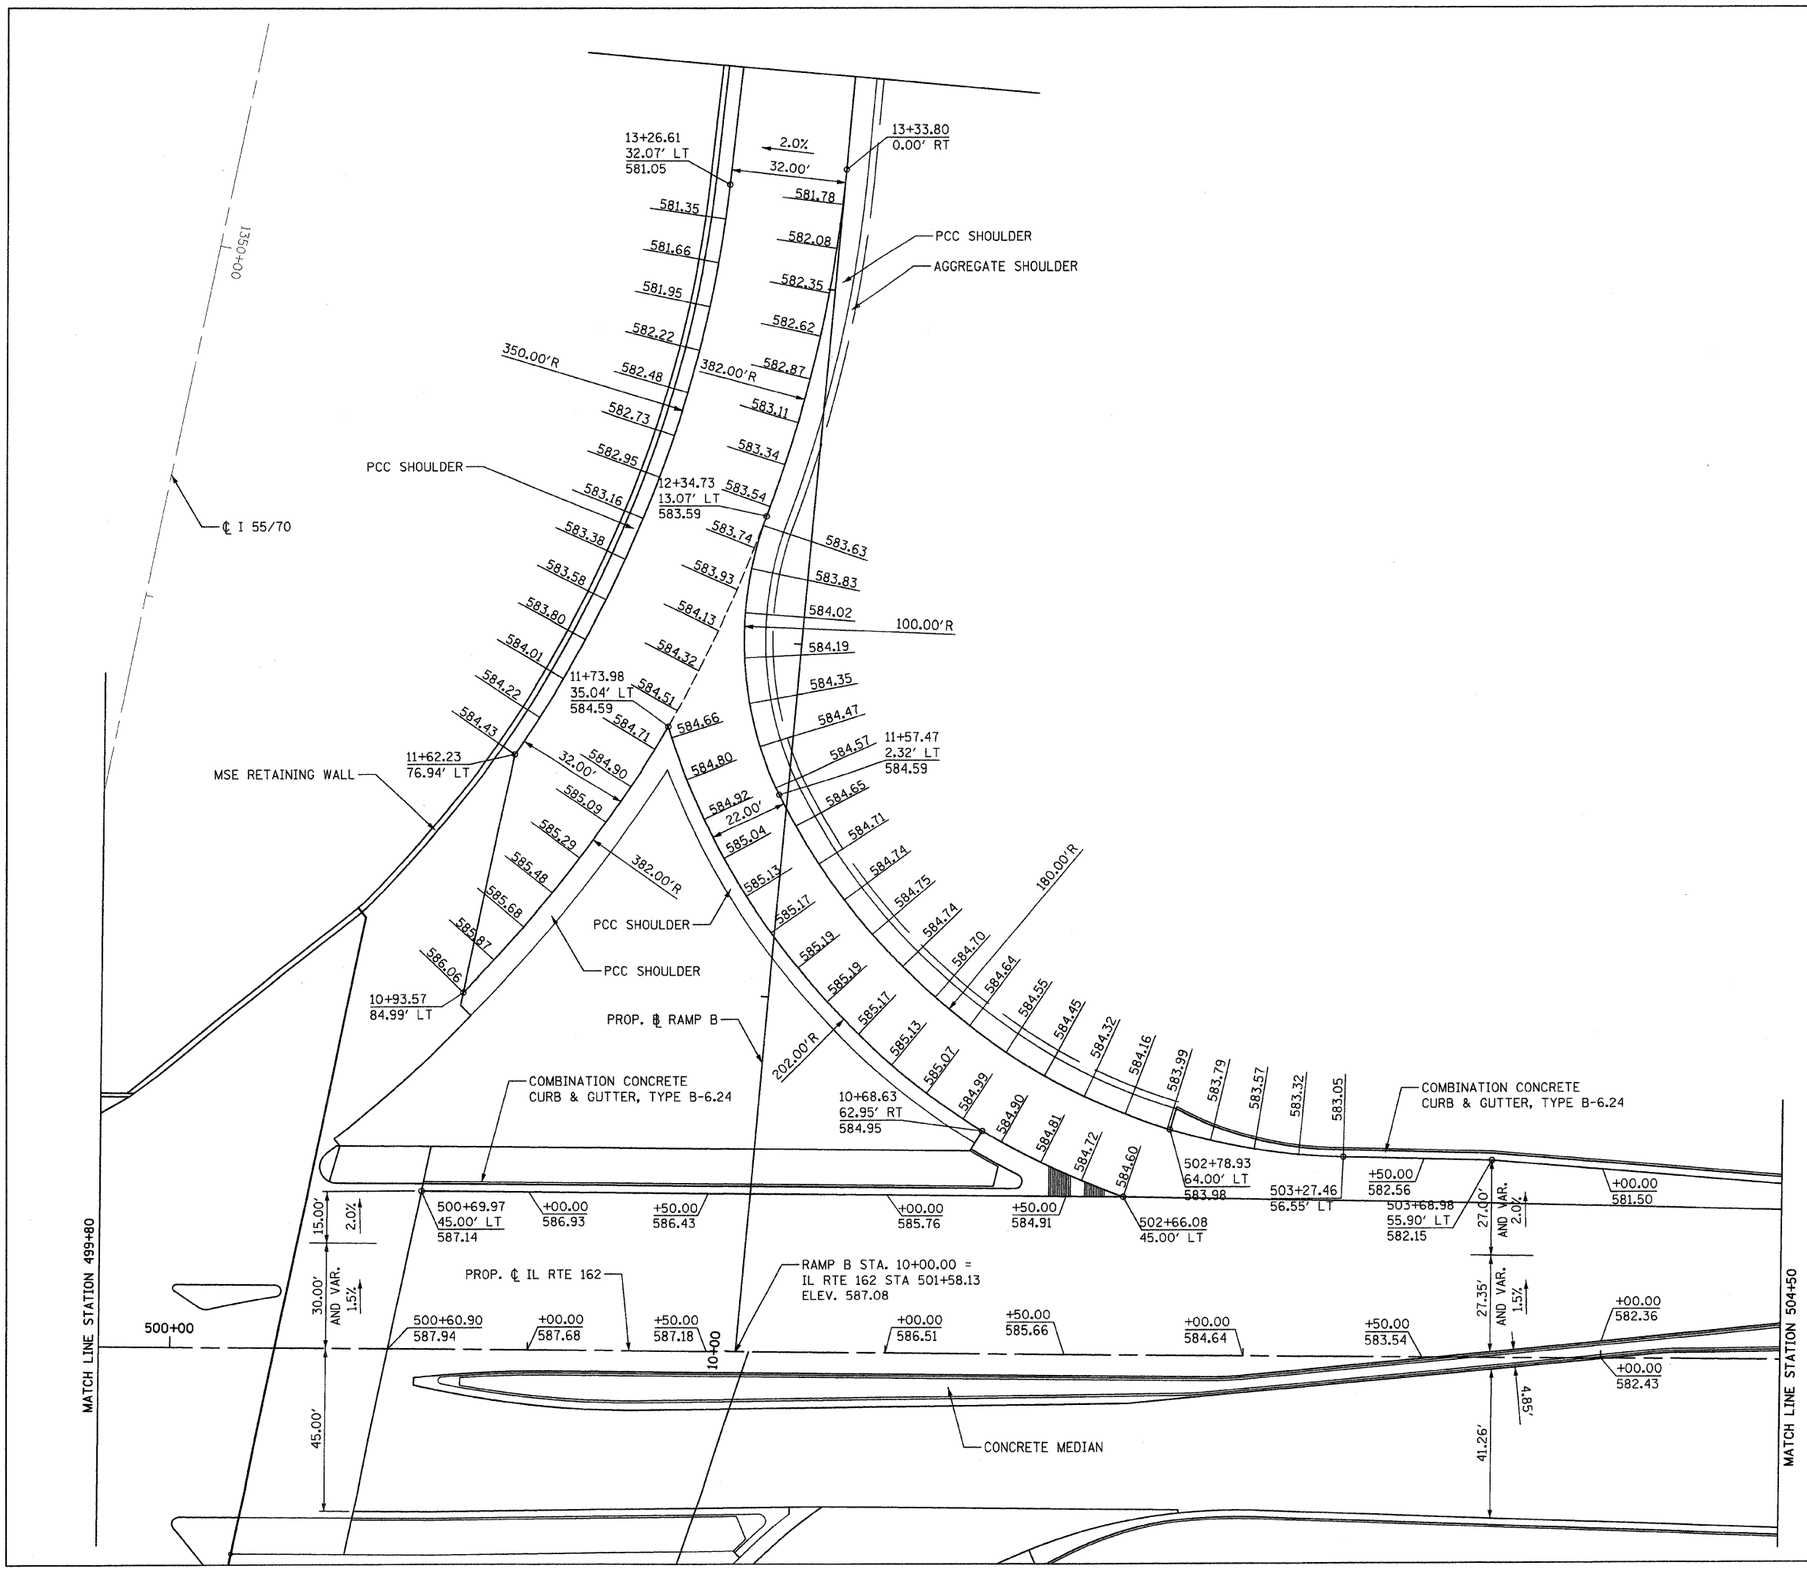

NOTES:

1. ELEVATIONS ALONG INTERSECTION RADII ARE SHOWN AT 12.5 FT INTERVAL.
2. FOR MORE HORIZONTAL GEOMETRY INFO SEE INTERSECTION LAYOUT DETAILS.
3. FOR MORE PAVEMENT SLOPE INFO SEE TYPICAL SECTION SHEETS.
4. ALL DIMENSIONS, STATIONS AND OFFSETS ARE TO THE EDGE OF PAVEMENT UNLESS OTHERWISE NOTED.
5. FOR MORE BRIDGE INFO SEE STRUCTURAL SHEETS.

REVISIONS	
NAME	DATE

ILLINOIS DEPARTMENT OF TRANSPORTATION

INTERSECTION ELEVATION DETAILS - 5

FAI ROUTE 70
SECTION 60-10K-1, 60-10HB
MADISON COUNTY

DRAWN BY: GRH

PLOT DATE: *DATE-TIME*

PLAN
NOTE BOOK NO.
SURVEYED
PLOTTED
ALIGNMENT CHECKED
RT. OF WAY CHECKED
CADD FILE NAME
DATE
8"

DATE-TIME
USER-NAME
*REF- 236cnr01.dgn
*REF- 236cur00.dgn