FAI ROUTE	SECTION	COUNTY	TOTAL SHEETS	SHEET NO
70	•	MADISON	420	141
STA. 1325+00		TO STA. 1340+00		
CONTRACT NO. 76709				
• 60-10K, 60-10-4HB				

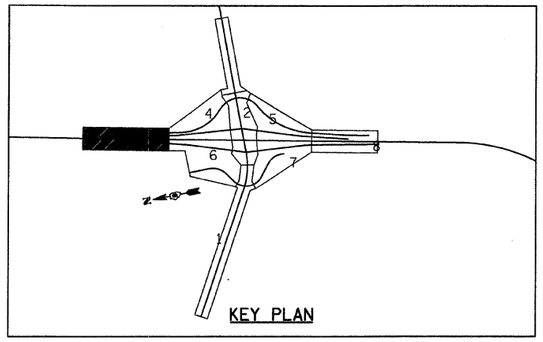

SEEDING LEGEND

- CLASS 2
- CLASS 2A
- STONE RIPRAP
- SPECIAL
- CLASS 1B

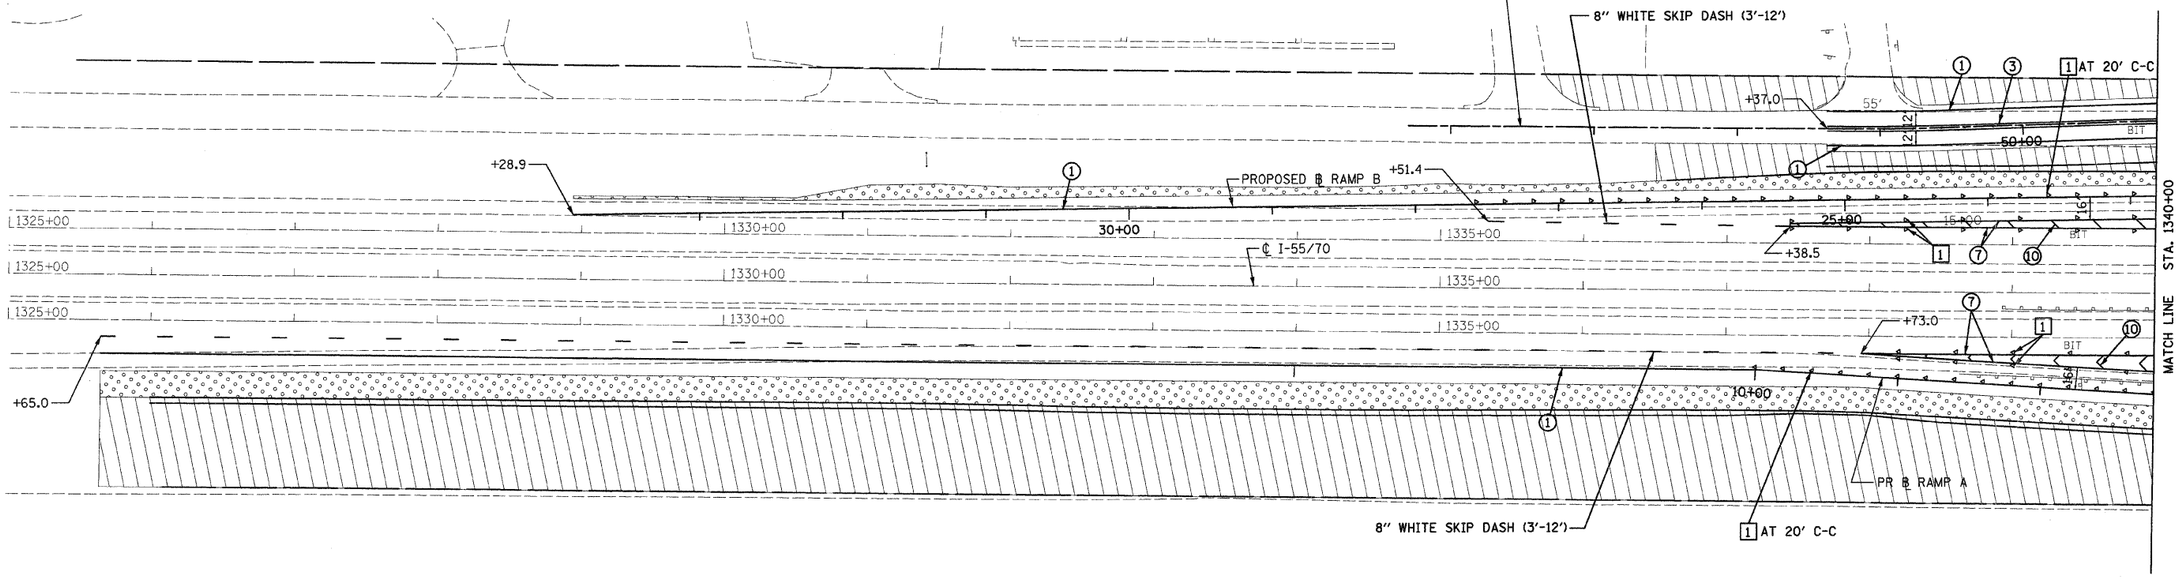

PAVEMENT MARKING LEGEND

1. 4" WHITE SOLID
2. 4" YELLOW SOLID
3. 4" DOUBLE YELLOW SOLID
4. 4" WHITE SKIP-DASH — 10' / 30' / 10'
5. 4" YELLOW SKIP-DASH — 10' / 30' / 10'
6. 4" WHITE DASHED — 2' / 6' / 2'
7. 8" WHITE SOLID
8. 12" YELLOW DIAGONAL-20'C-C — 45° / 20'
9. 12" WHITE DIAGONAL-20'C-C
10. 12" WHITE DIAGONAL-30'C-C — 45° / 30'
11. 24" STOP BAR (TYP.)
12. TURN ARROW WHITE — 8' / 16' / 8'
13. CURB MARKING (SEE DETAIL)

RAISED REFLECTIVE PAVEMENT MARKER LEGEND

1. CRYSTAL ONE-WAY-40'C-C
2. CRYSTAL ONE-WAY-80'C-C
3. AMBER ONE-WAY-40'C-C
4. AMBER TWO-WAY-40'C-C
5. PRISMATIC CURB REFLECTOR ON CURBS (SEE DETAIL)

50' 0 50' 100'
SCALE: 1" = 50'

REVISIONS	
NAME	DATE

ILLINOIS DEPARTMENT OF TRANSPORTATION

PROPOSED PAVEMENT MARKING AND SEEDING PLAN - 3

FAI ROUTE 70
SECTION 60-10K, 60-10-4HB
MADISON COUNTY

DRAWN BY: GRH

PLOT DATE: •DATE-TIME•

PLAN — SURVEYED / ALIGNMENT CHECKED / NOTE BOOK / NO. / FIELD FILE NAME / BY / DATE

•DATE-TIME•
•DGN: SEC•
•REF: 236cpm01.dgn
•REF: 236chz01.dgn
•REF: 236crw01.dgn
•REF: 236sdd01.dgn
•REF: 236cad01.dgn
•REF: 236crp01.dgn
•REF: seed legend.dgn