FAI ROUTE	SECTION	COUNTY	TOTAL SHEETS	SHEET NO
70	*	MADISON	420	149
STA. 1340+00	TO STA. 1353+15.77			
CONTRACT NO. 76709				

* 60-10K, 60-10-4HB

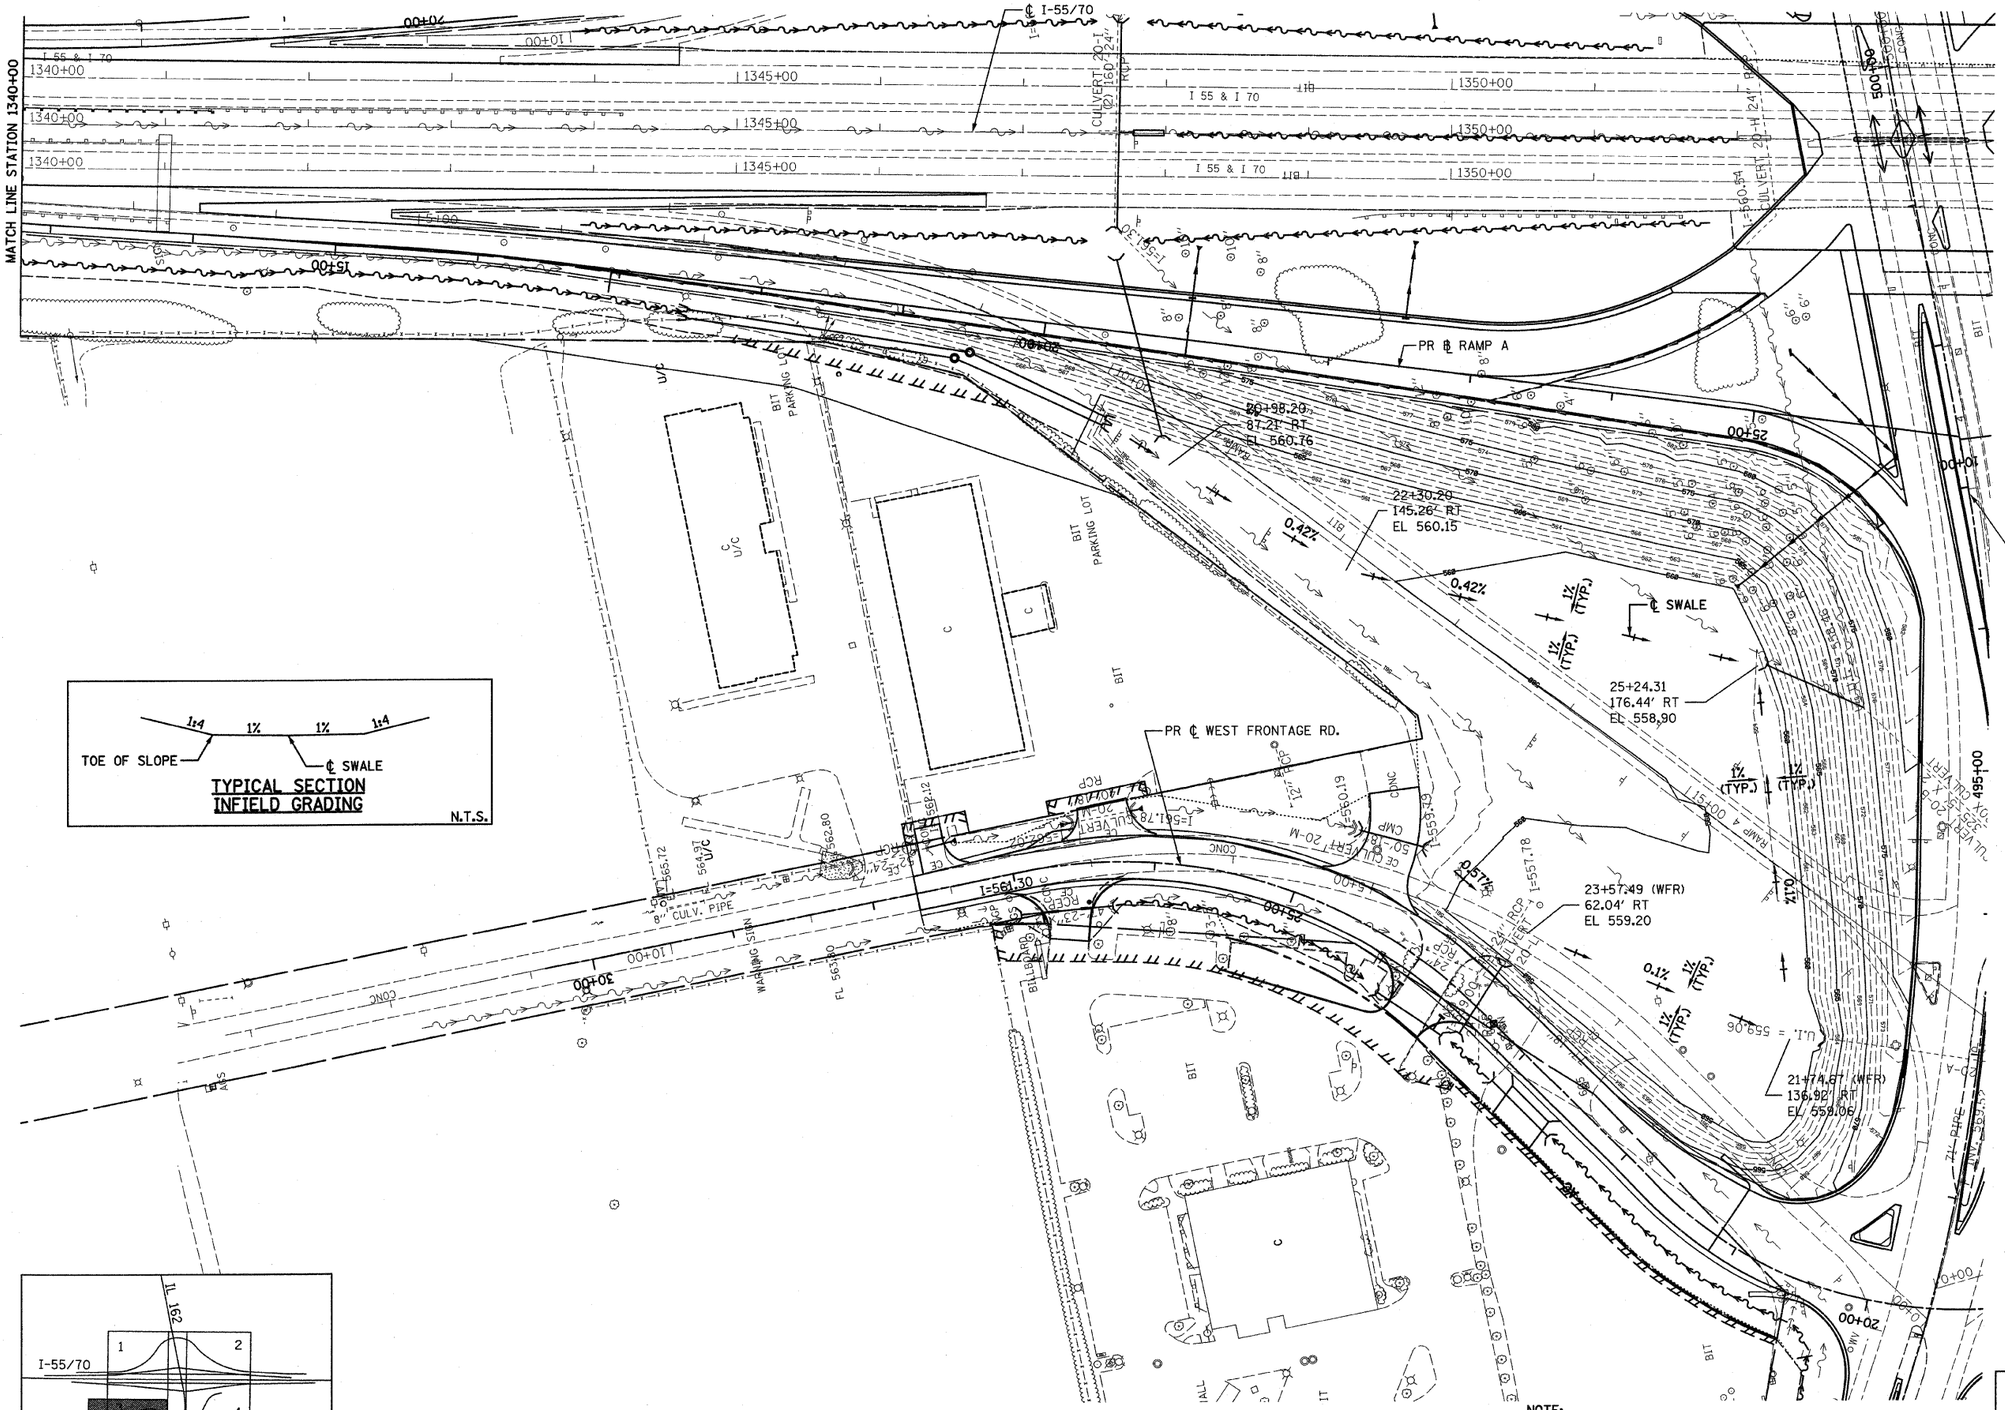

TYPICAL SECTION
INFIELD GRADING

N.T.S.

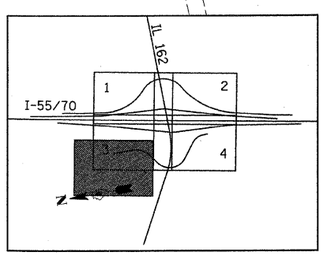

KEY PLAN

NOTE:
1. STATION AND OFFSET INFORMATION IS TO PROPOSED RAMP A UNLESS OTHERWISE NOTED.
2. (WFR) DENOTED WEST FRONTAGE ROAD.

REVISIONS	
NAME	DATE

50' 0 50' 100'
SCALE: 1" = 50'

ILLINOIS DEPARTMENT OF TRANSPORTATION

INTERCHANGE GRADING DETAILS - 3

FAI ROUTE 70
SECTION 60-10K, 60-10-4HB
MADISON COUNTY

DRAWN BY: GRH

PLOT DATE: *DATE-TIME*

PLAN		BY	DATE
	SURVEYED		
	PLOTTED		
NOTE BOOK	ALIGNMENT CHECKED		
	DTM/TIN CHECKED		
NO.	CADD FILE NAME		

DATE-TIME
DGN-SPEC
*REF- 236sta01.dgn
*REF- 236cor01.dgn
*REF- 236cul01.dgn
*REF- 236cmp01.dgn
*REF- 236cra01.dgn
*REF- 236cur01.dgn
*REF- 236cor02.dgn
*REF- keyplan 1gr01.dgn