F.A.I. RTE.	SECTION	COUNTY	TOTAL SHEETS	SHEET NO.
70	60-10K-1,60-10HB	MADISON	420	258
STA.	TO STA.			
FED. ROAD DIST. NO.	ILLINOIS	FED. AID PROJECT		

CONTRACT NO. 76709

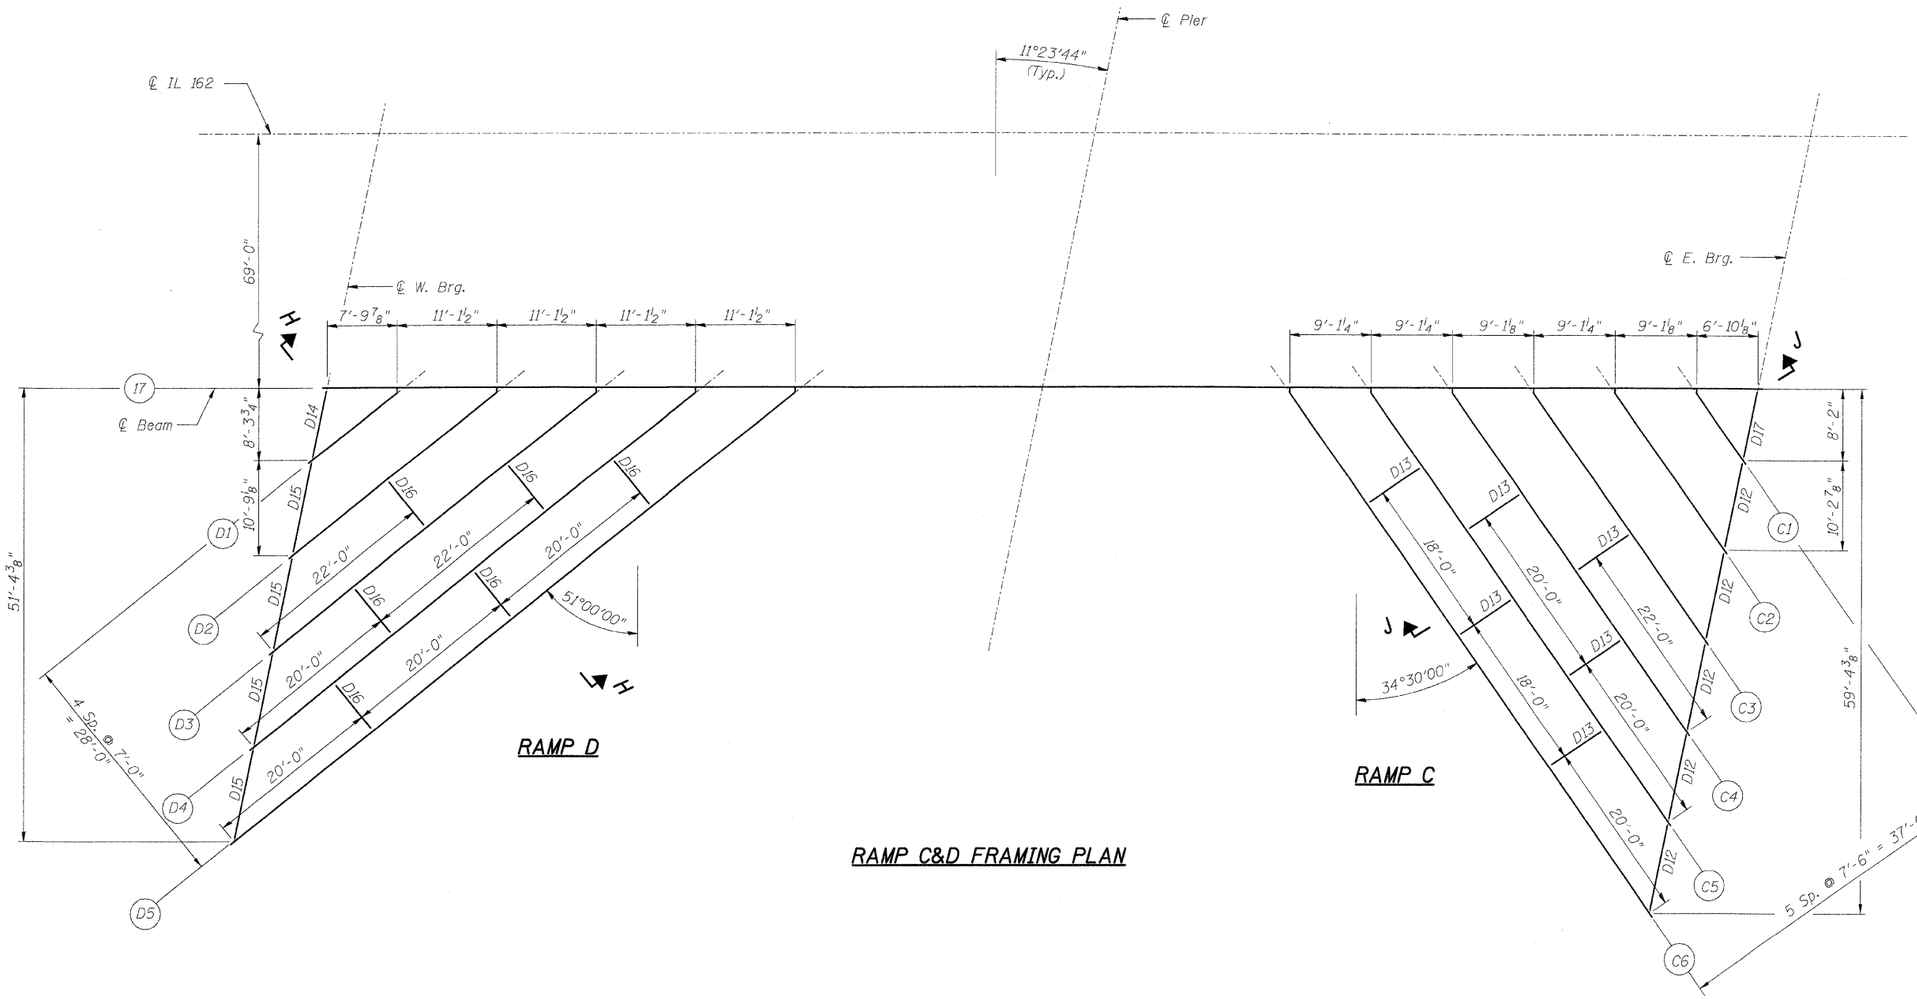

RAMP C&D FRAMING PLAN

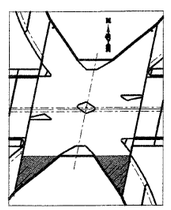

KEY PLAN

NOTES:

1. For Girder elevations see Sht. S-44.
2. For Diaphram details see Shts. S-48 & S-49.
3. For Sections H-H & J-J, see Sht. S-23.

SHT. S-40 OF S-68

STV Incorporated
Engineers/Architects/Planners/Construction Managers
200 W. Monroe Street, Suite 1650
Chicago, IL 60606-5015
312/553-0655, FAX 312/553-0661

REVISIONS	
NAME	DATE

ILLINOIS DEPARTMENT OF TRANSPORTATION
IL ROUTE 162 OVER I-55/70 IN TROY
F.A.I ROUTE 70 SECTION 60-10K-1, 60-10HB
MADISON COUNTY STATION 499+48.35
STRUCTURE NO. 060-0338

FRAMING PLAN - RAMPS C & D

DATE: 03/06 DESIGNED: AWH CHECKED: JAN DRAWN: BTO CHECKED: JAN