F.A. RTE.	SECTION	COUNTY	TOTAL SHEETS	SHEET NO.
70	60-10K,60-10HB	MADISON	420	336
STA.	TO STA.			
CONTRACT NO.: 76709				

FINAL SURVEY NOTE BOOK | NO. | BY | DATE
SURVEYED
PLOTTED
TEMPLATE
AREAS
AREAS CHECKED

ORIGINAL SURVEY NOTE BOOK | NO. | BY | DATE
SURVEYED
PLOTTED
TEMPLATE
AREAS
AREAS CHECKED

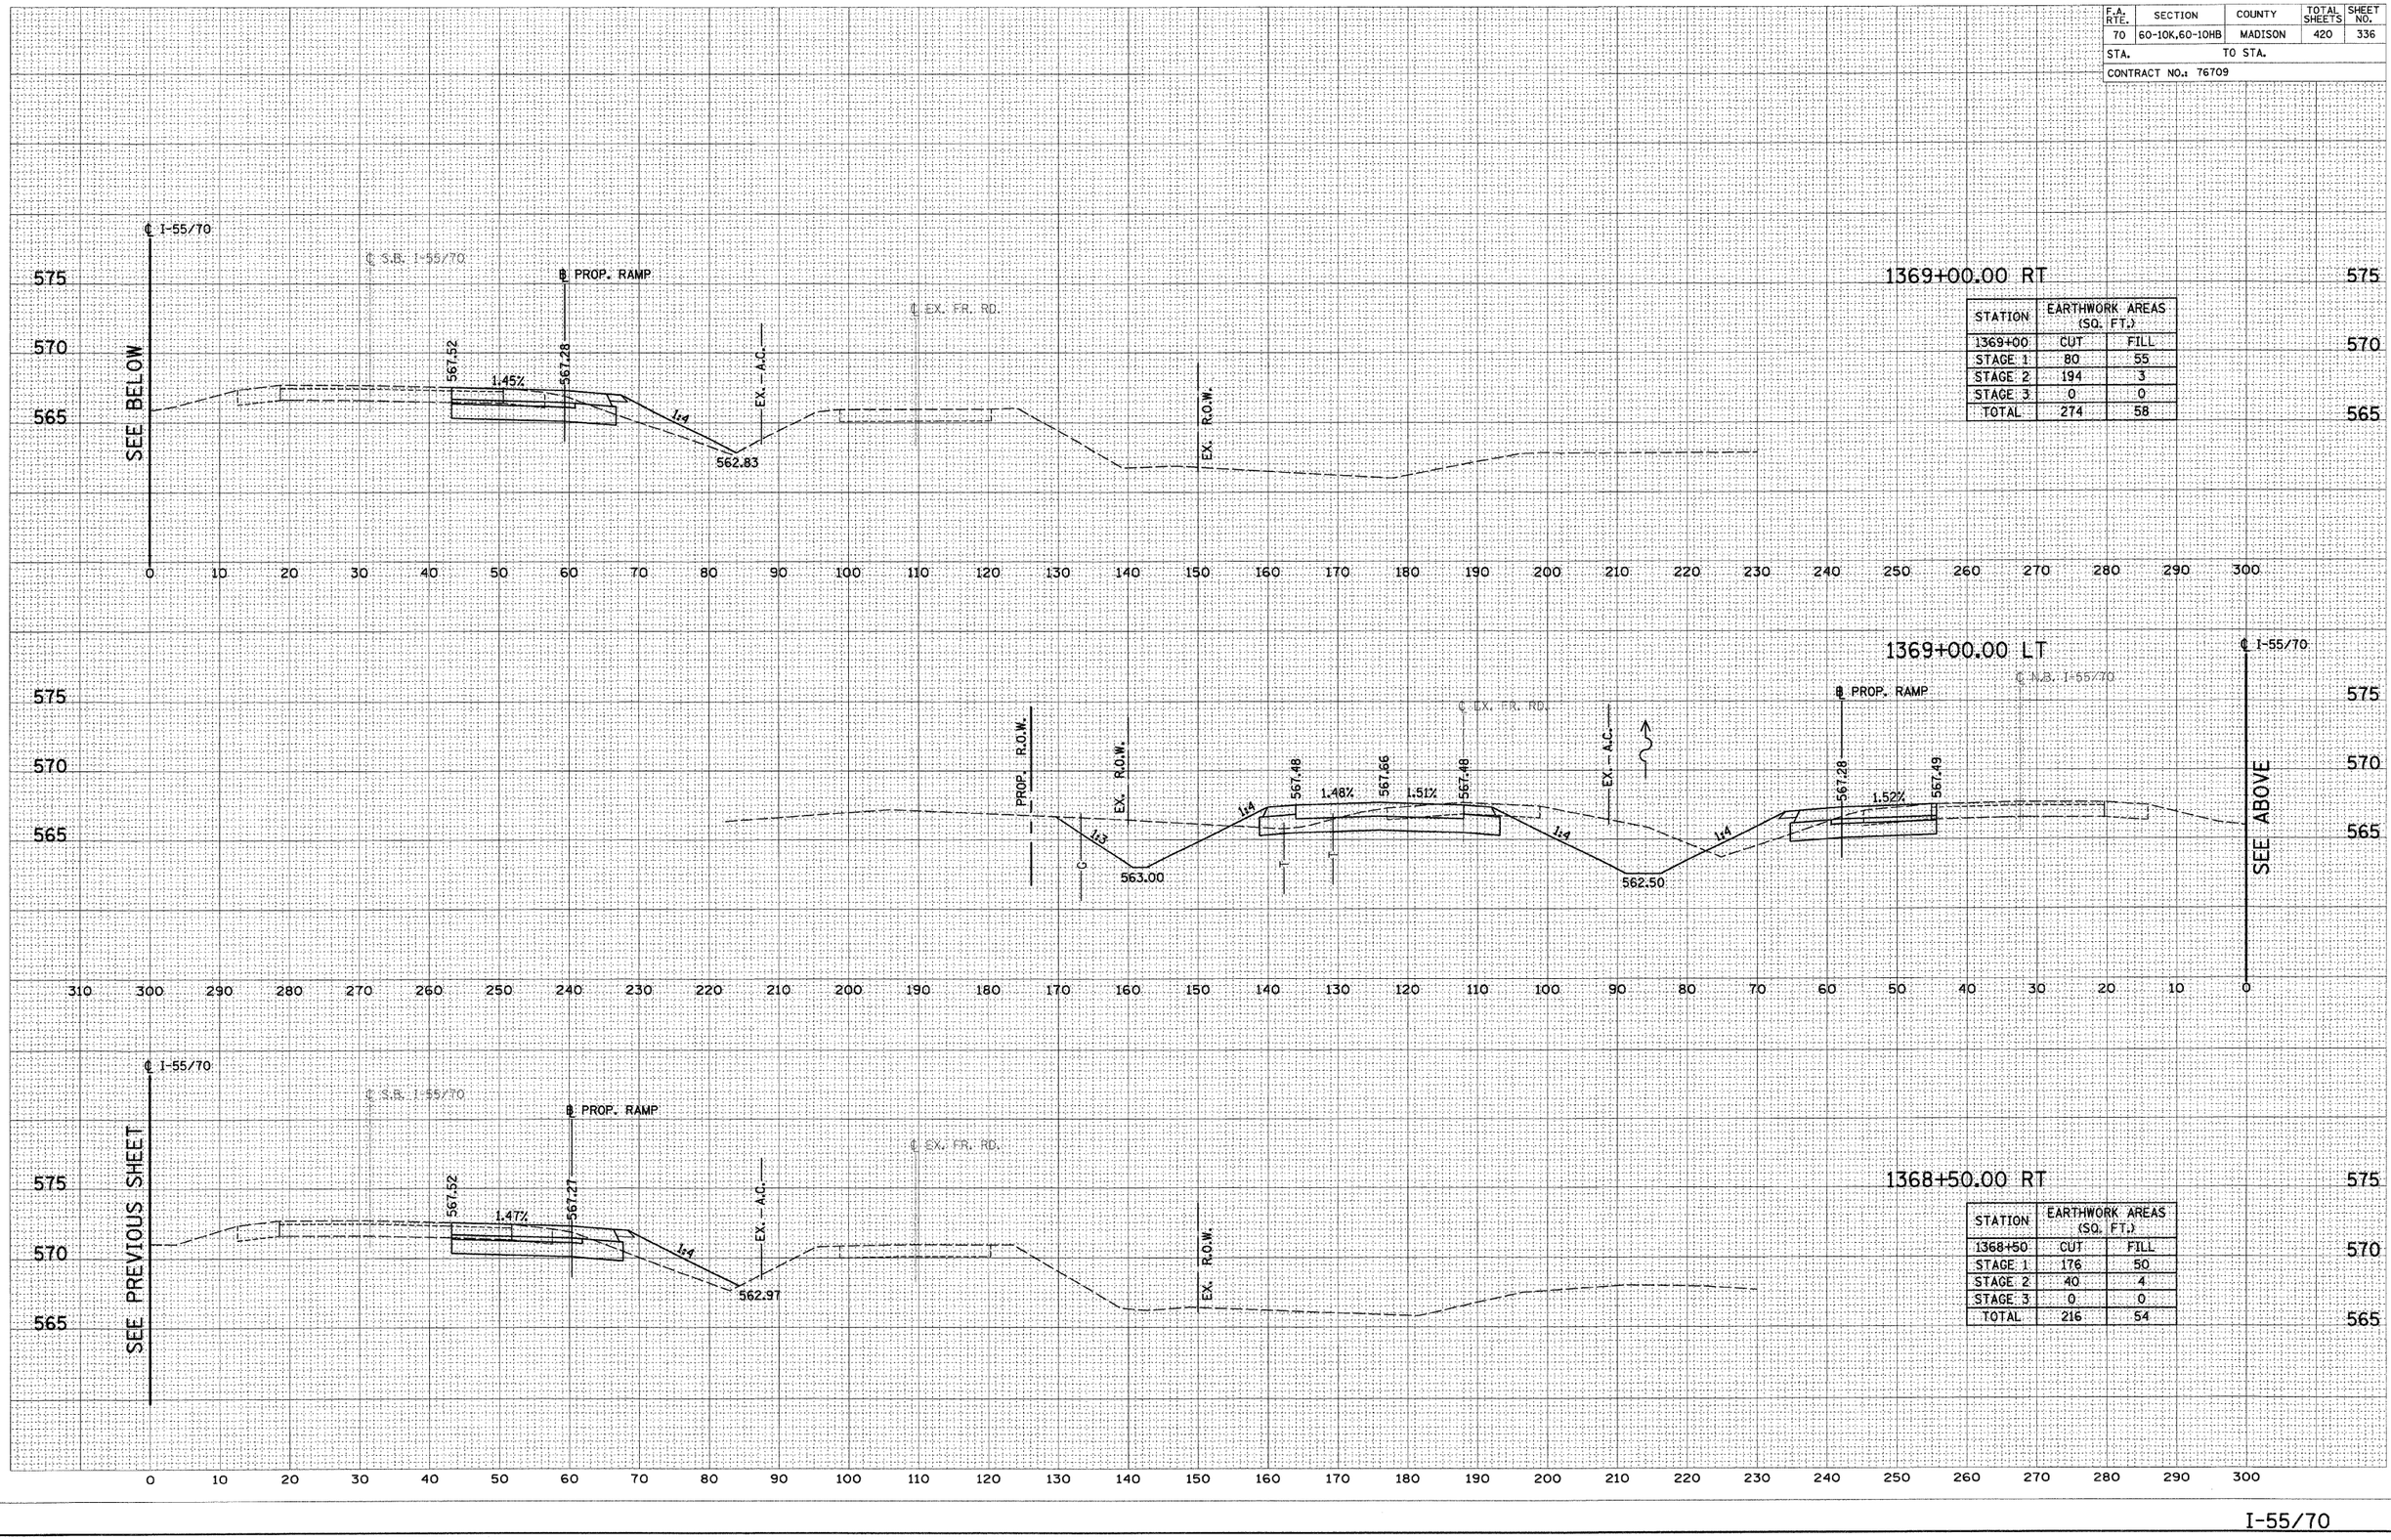

STATION	EARTHWORK AREAS (SQ. FT.)	
1369+00	CUT	FILL
STAGE 1	80	55
STAGE 2	194	3
STAGE 3	0	0
TOTAL	274	58

STATION	EARTHWORK AREAS (SQ. FT.)	
1368+50	CUT	FILL
STAGE 1	176	50
STAGE 2	40	4
STAGE 3	0	0
TOTAL	216	54