F.A. RTE.	SECTION	COUNTY	TOTAL SHEETS	SHEET NO.
70	60-10K,60-10HB	MADISON	420	337
STA.	TO STA.			
CONTRACT NO.: 76709				

FINAL SURVEY — NOTE BOOK — NO. — SURVEYED — PLOTTED — SCALE — AREAS — AREAS CHECKED — BY — DATE

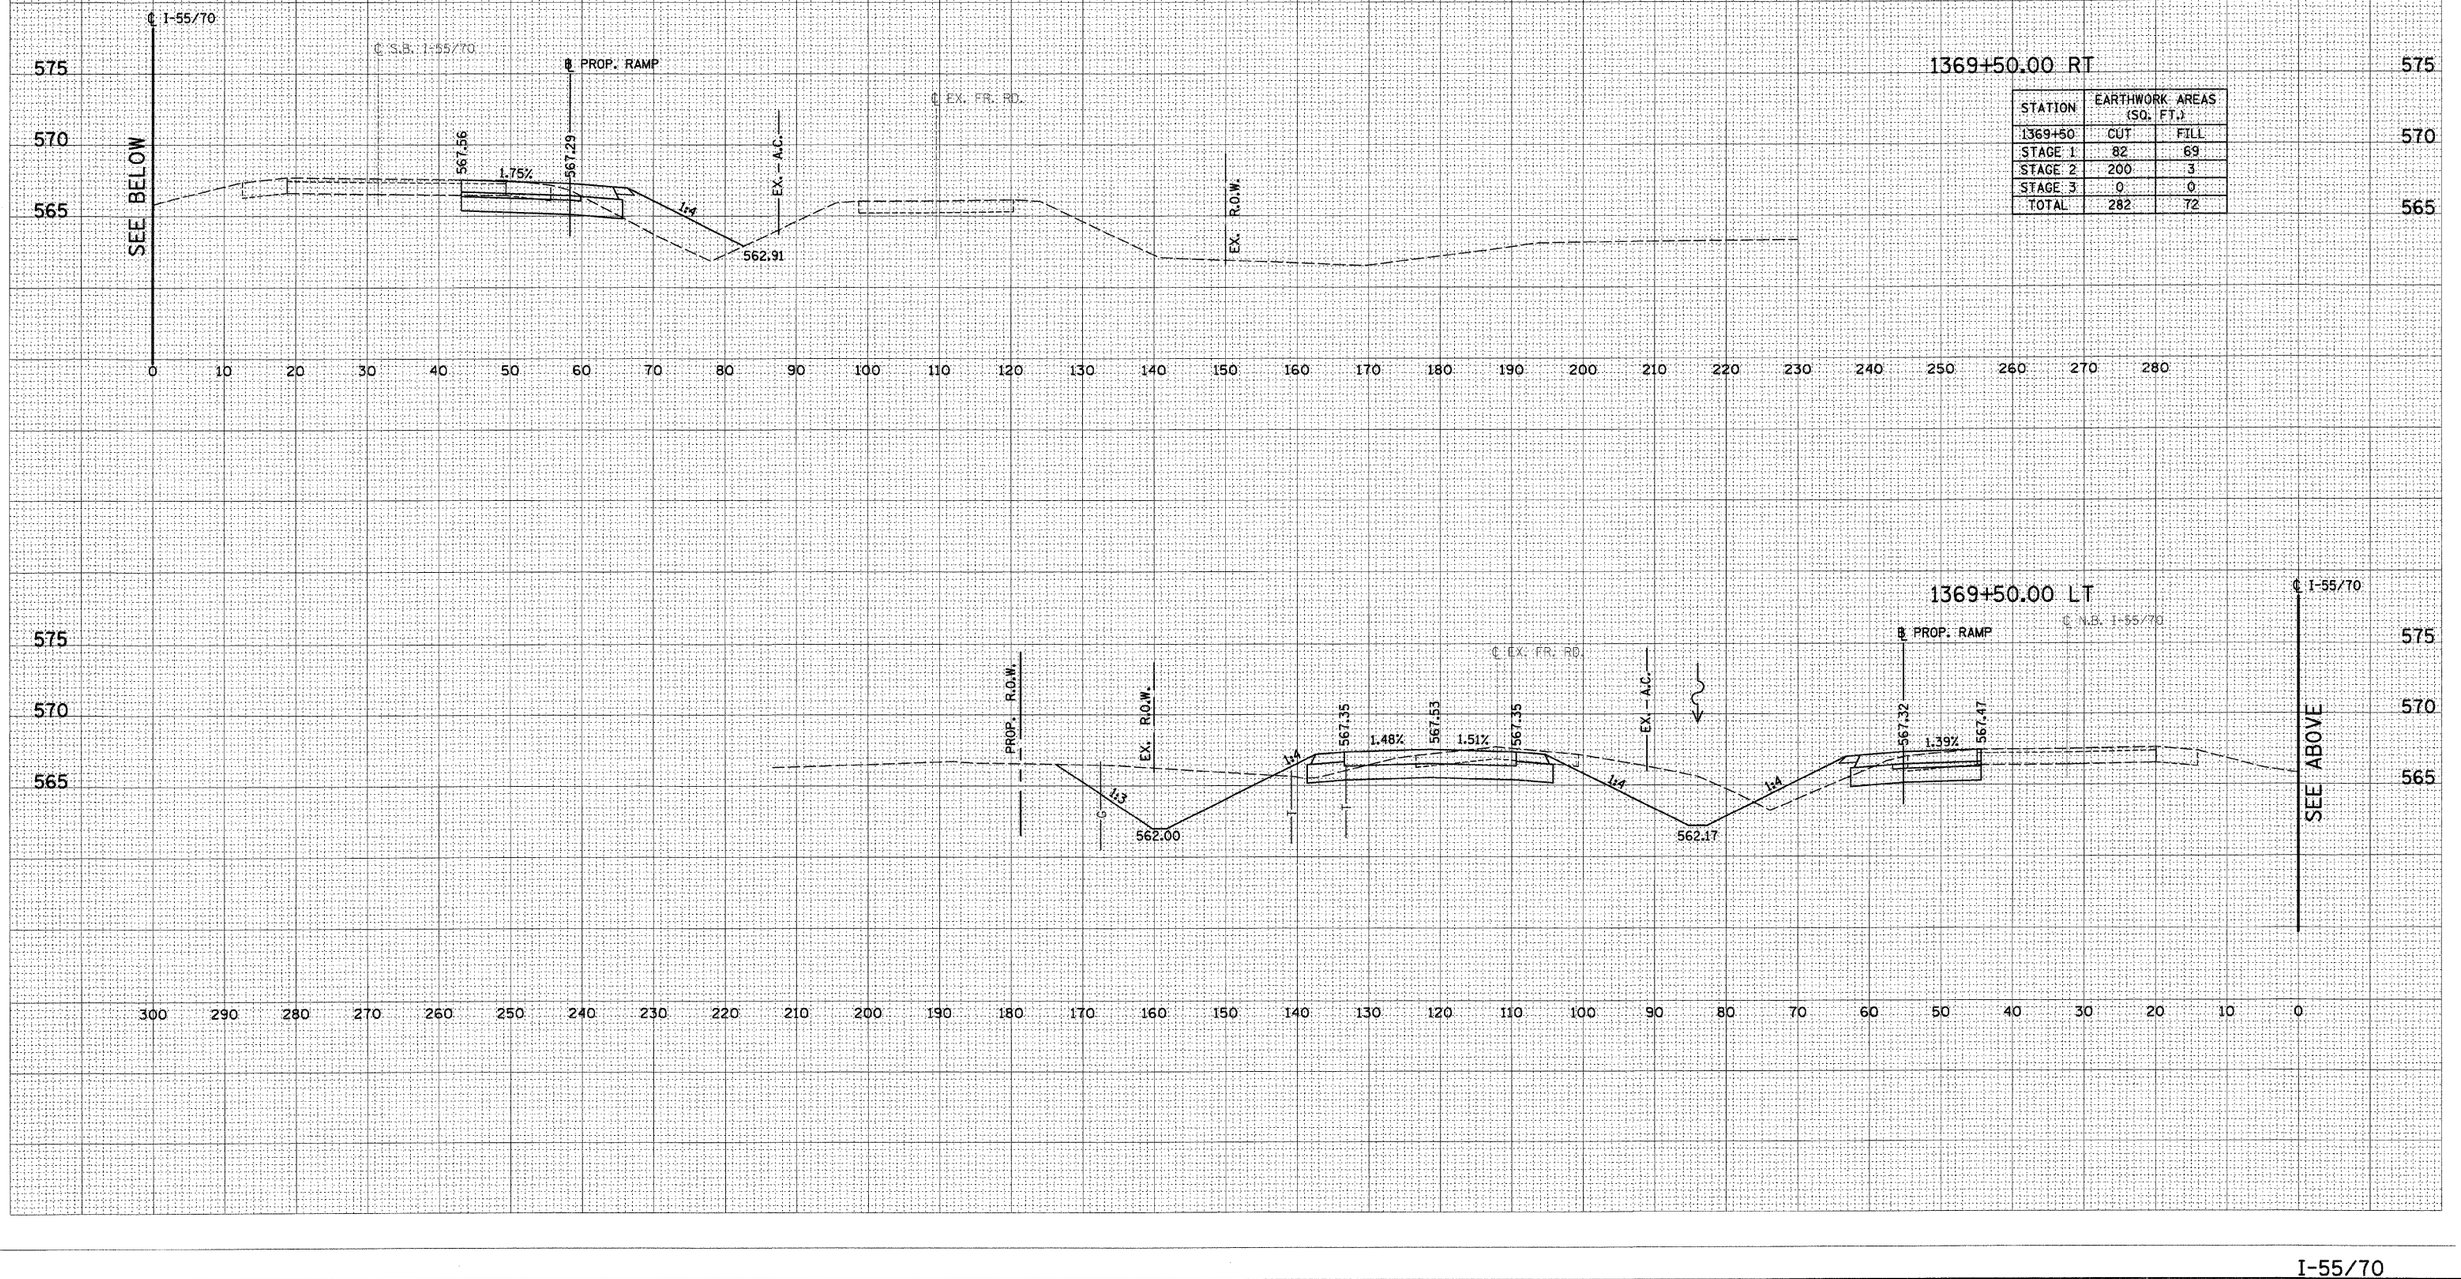

STATION	EARTHWORK AREAS (SQ. FT.)	
1369+50	CUT	FILL
STAGE 1	82	69
STAGE 2	200	3
STAGE 3	0	0
TOTAL	282	72

ORIGINAL SURVEY — NOTE BOOK — NO. — SURVEYED — PLOTTED — SCALE — AREAS — AREAS CHECKED — BY — DATE