F.A. RTE.	SECTION	COUNTY	TOTAL SHEETS	SHEET NO.
70	60-10K,60-10HB	MADISON	420	338
STA.	TO STA.			
CONTRACT NO.: 76709				

FINAL SURVEY — NOTE BOOK — NO. — SURVEYED — DRAWN — TEMPLATE — AREAS — AREAS CHECKED — BY — DATE

ORIGINAL SURVEY — NOTE BOOK — NO. — SURVEYED — DRAWN — TEMPLATE — AREAS — AREAS CHECKED — BY — DATE

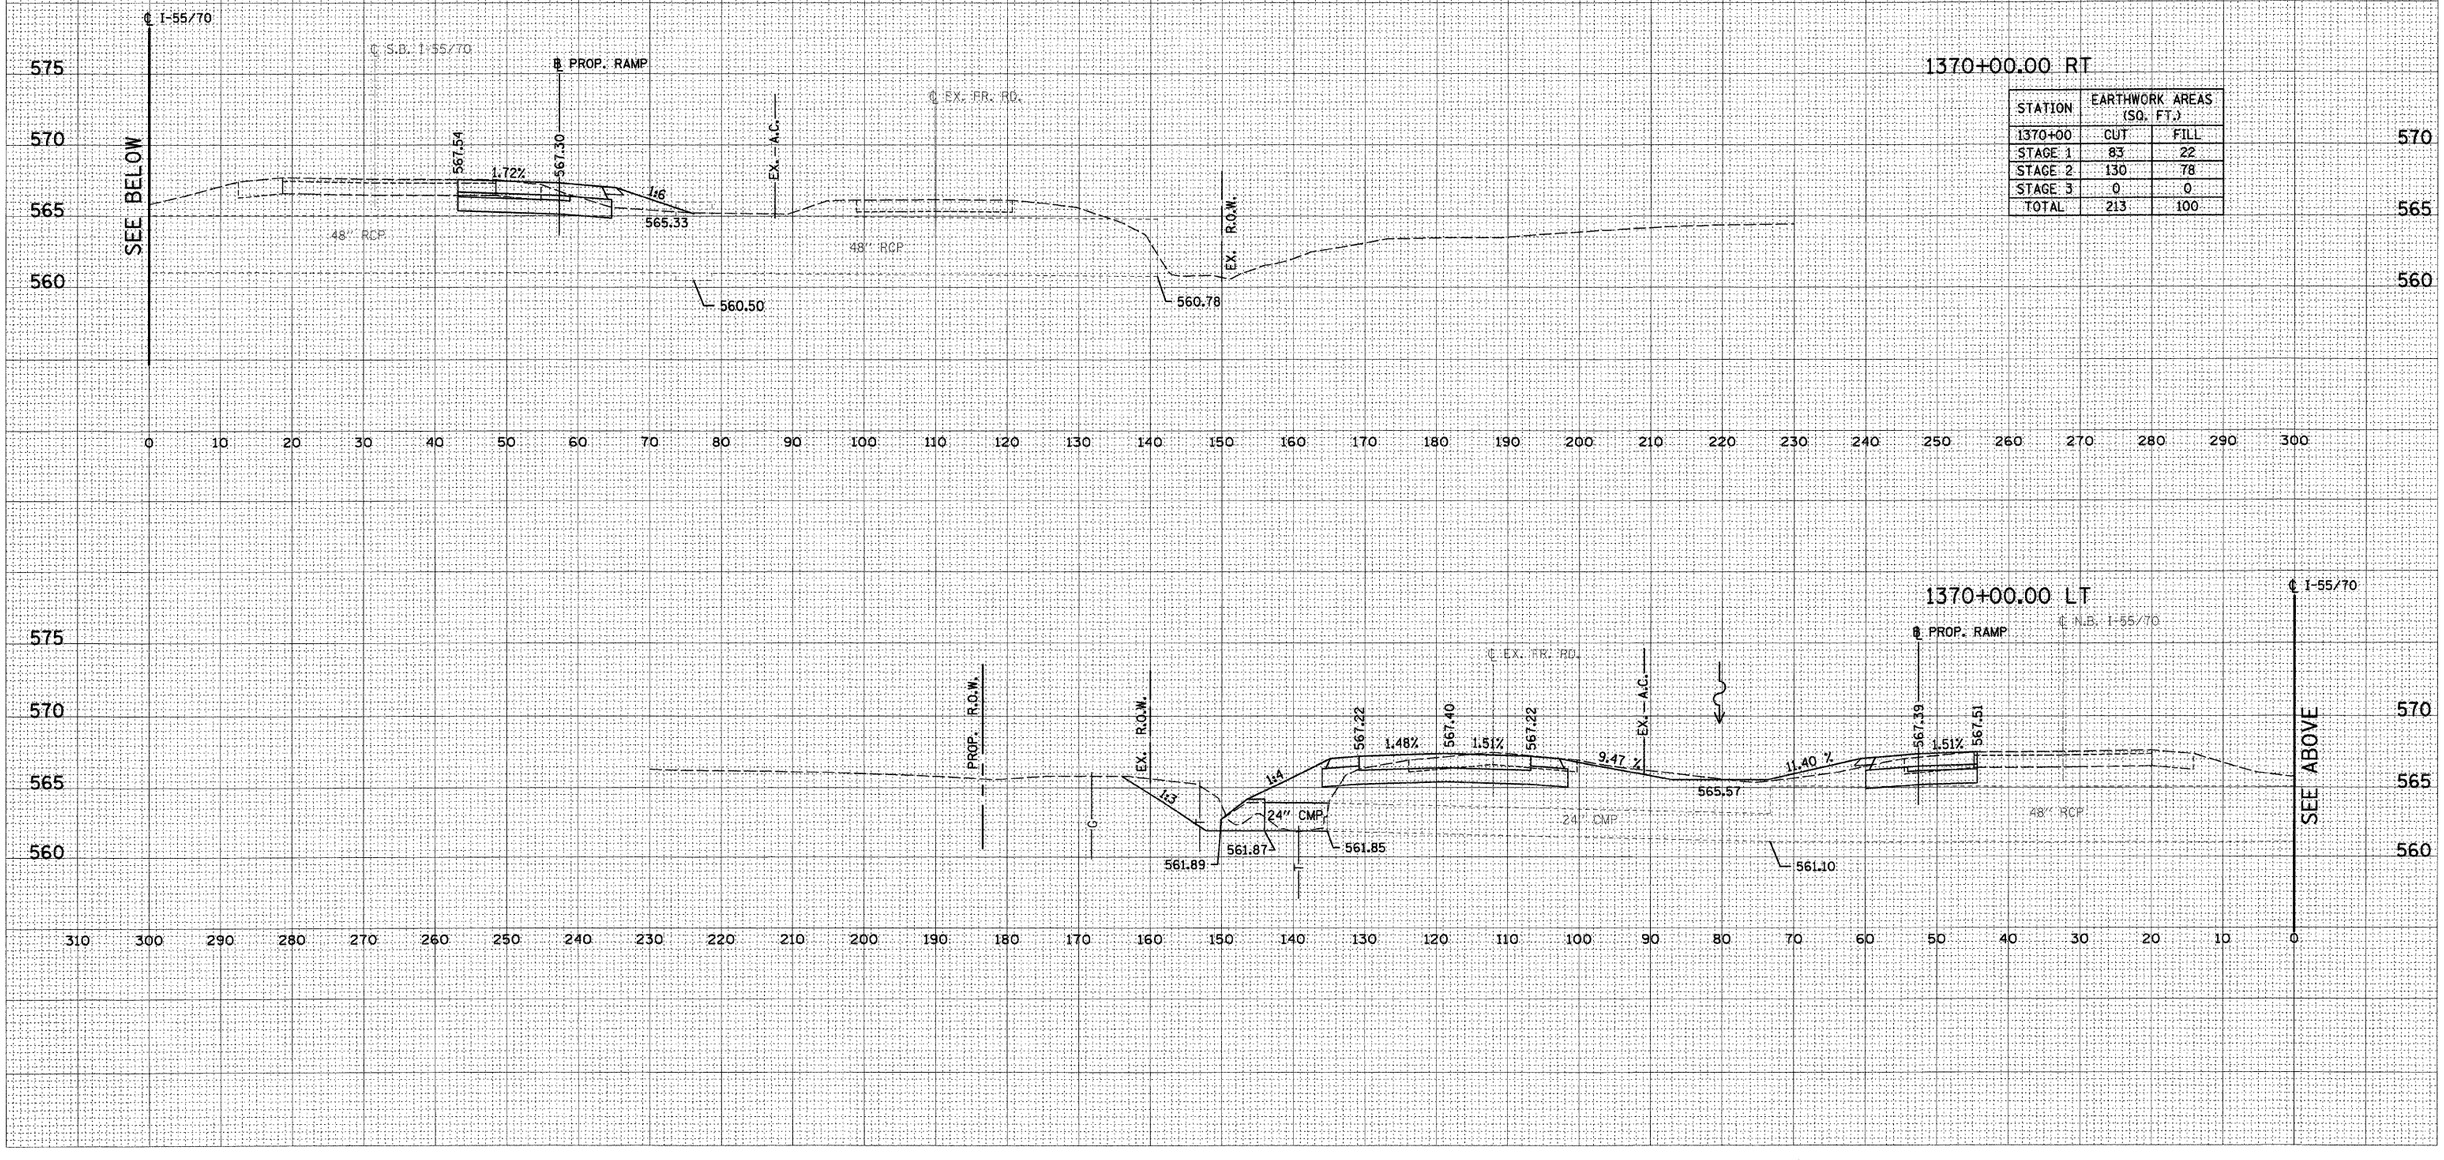

1370+00.00 RT

STATION	EARTHWORK AREAS (SQ. FT.)	
	CUT	FILL
1370+00		
STAGE 1	83	22
STAGE 2	130	78
STAGE 3	0	0
TOTAL	213	100