F.A. RTE.	SECTION	COUNTY	TOTAL SHEETS	SHEET NO.
70	60-10K,60-10HB	MADISON	420	363
STA.	TO STA.			
CONTRACT NO.: 76709				

FINAL SURVEY — NOTE BOOK — NO.
SURVEYED — BY
PLOTTED — DATE
TEMPLATE
AREAS
AREAS CHECKED

ORIGINAL SURVEY — NOTE BOOK — NO.
SURVEYED — BY
PLOTTED — DATE
TEMPLATE
AREAS
AREAS CHECKED

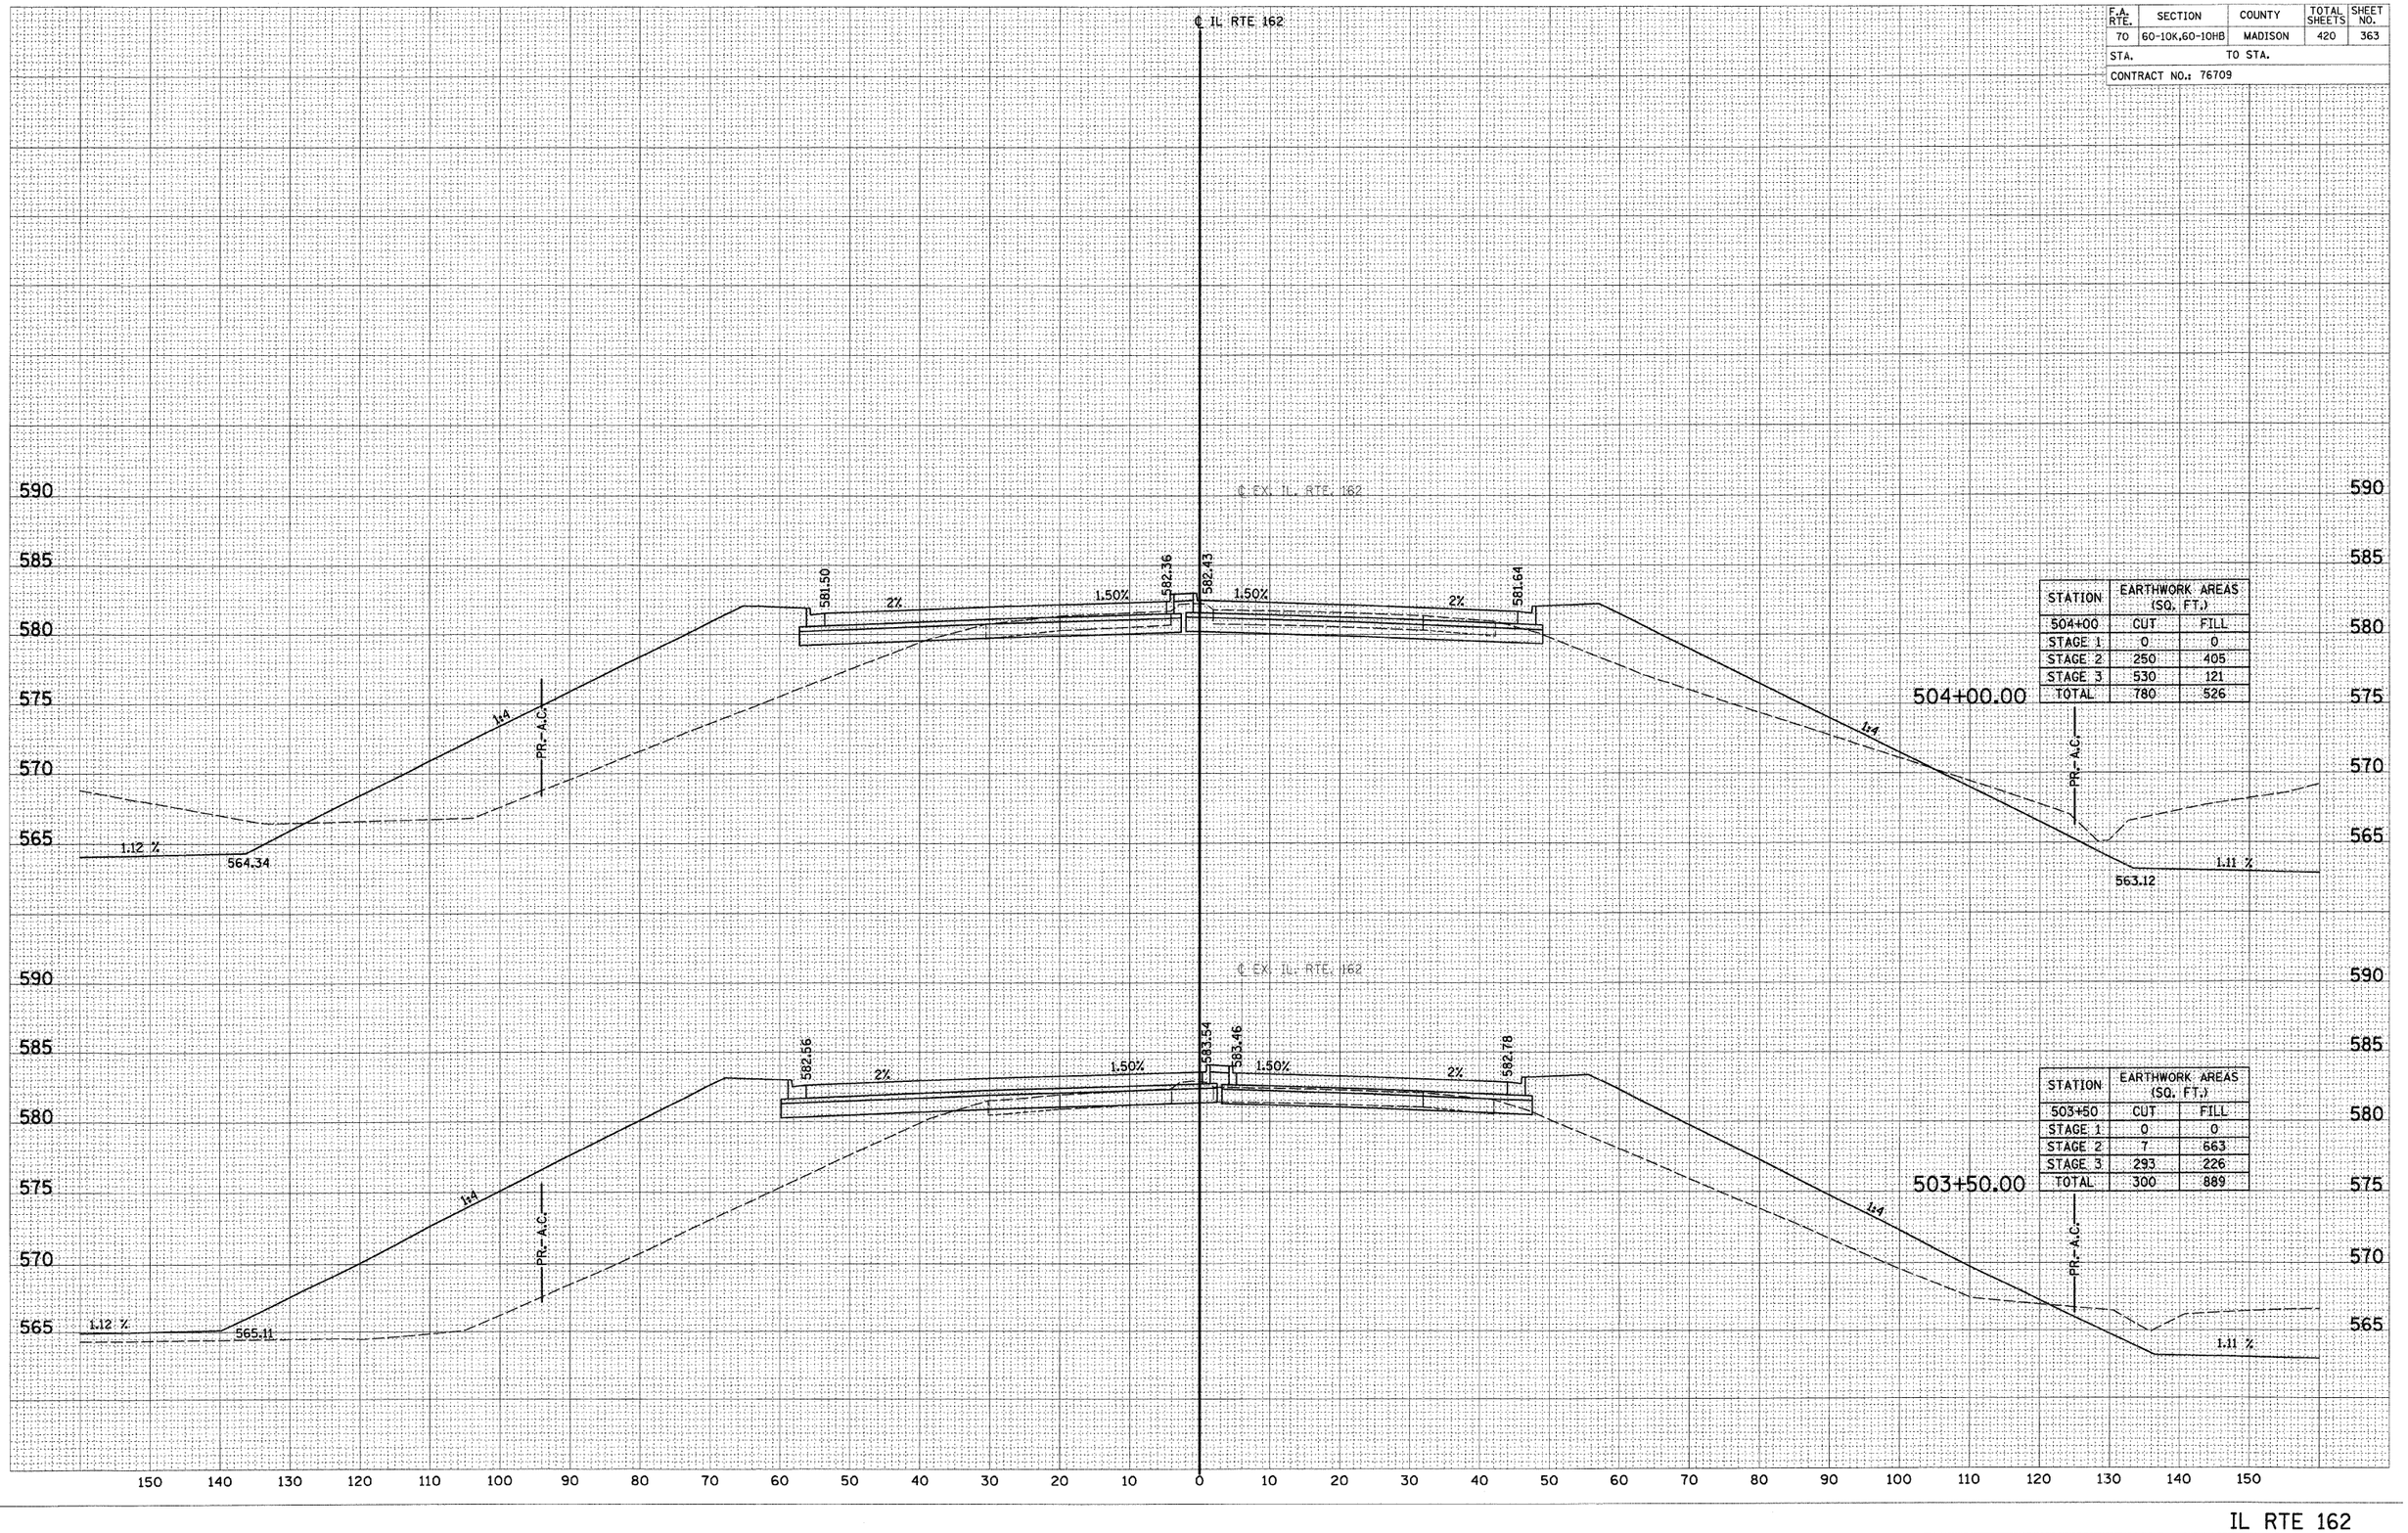

STATION	EARTHWORK AREAS (SQ. FT.)	
504+00	CUT	FILL
STAGE 1	0	0
STAGE 2	250	405
STAGE 3	530	121
TOTAL	780	526

STATION	EARTHWORK AREAS (SQ. FT.)	
503+50	CUT	FILL
STAGE 1	0	0
STAGE 2	7	663
STAGE 3	293	226
TOTAL	300	889