F.A. RTE.	SECTION	COUNTY	TOTAL SHEETS	SHEET NO.
70	60-10K,60-10HB	MADISON	420	380
STA.	TO STA.			
CONTRACT NO.: 76709				

FINAL SURVEY NOTE BOOK — SURVEYED / PLOTTED / TEMPLATE / AREAS / AREAS CHECKED — NO. — BY — DATE

ORIGINAL SURVEY NOTE BOOK — SURVEYED / PLOTTED / TEMPLATE / AREAS / AREAS CHECKED — NO. — BY — DATE

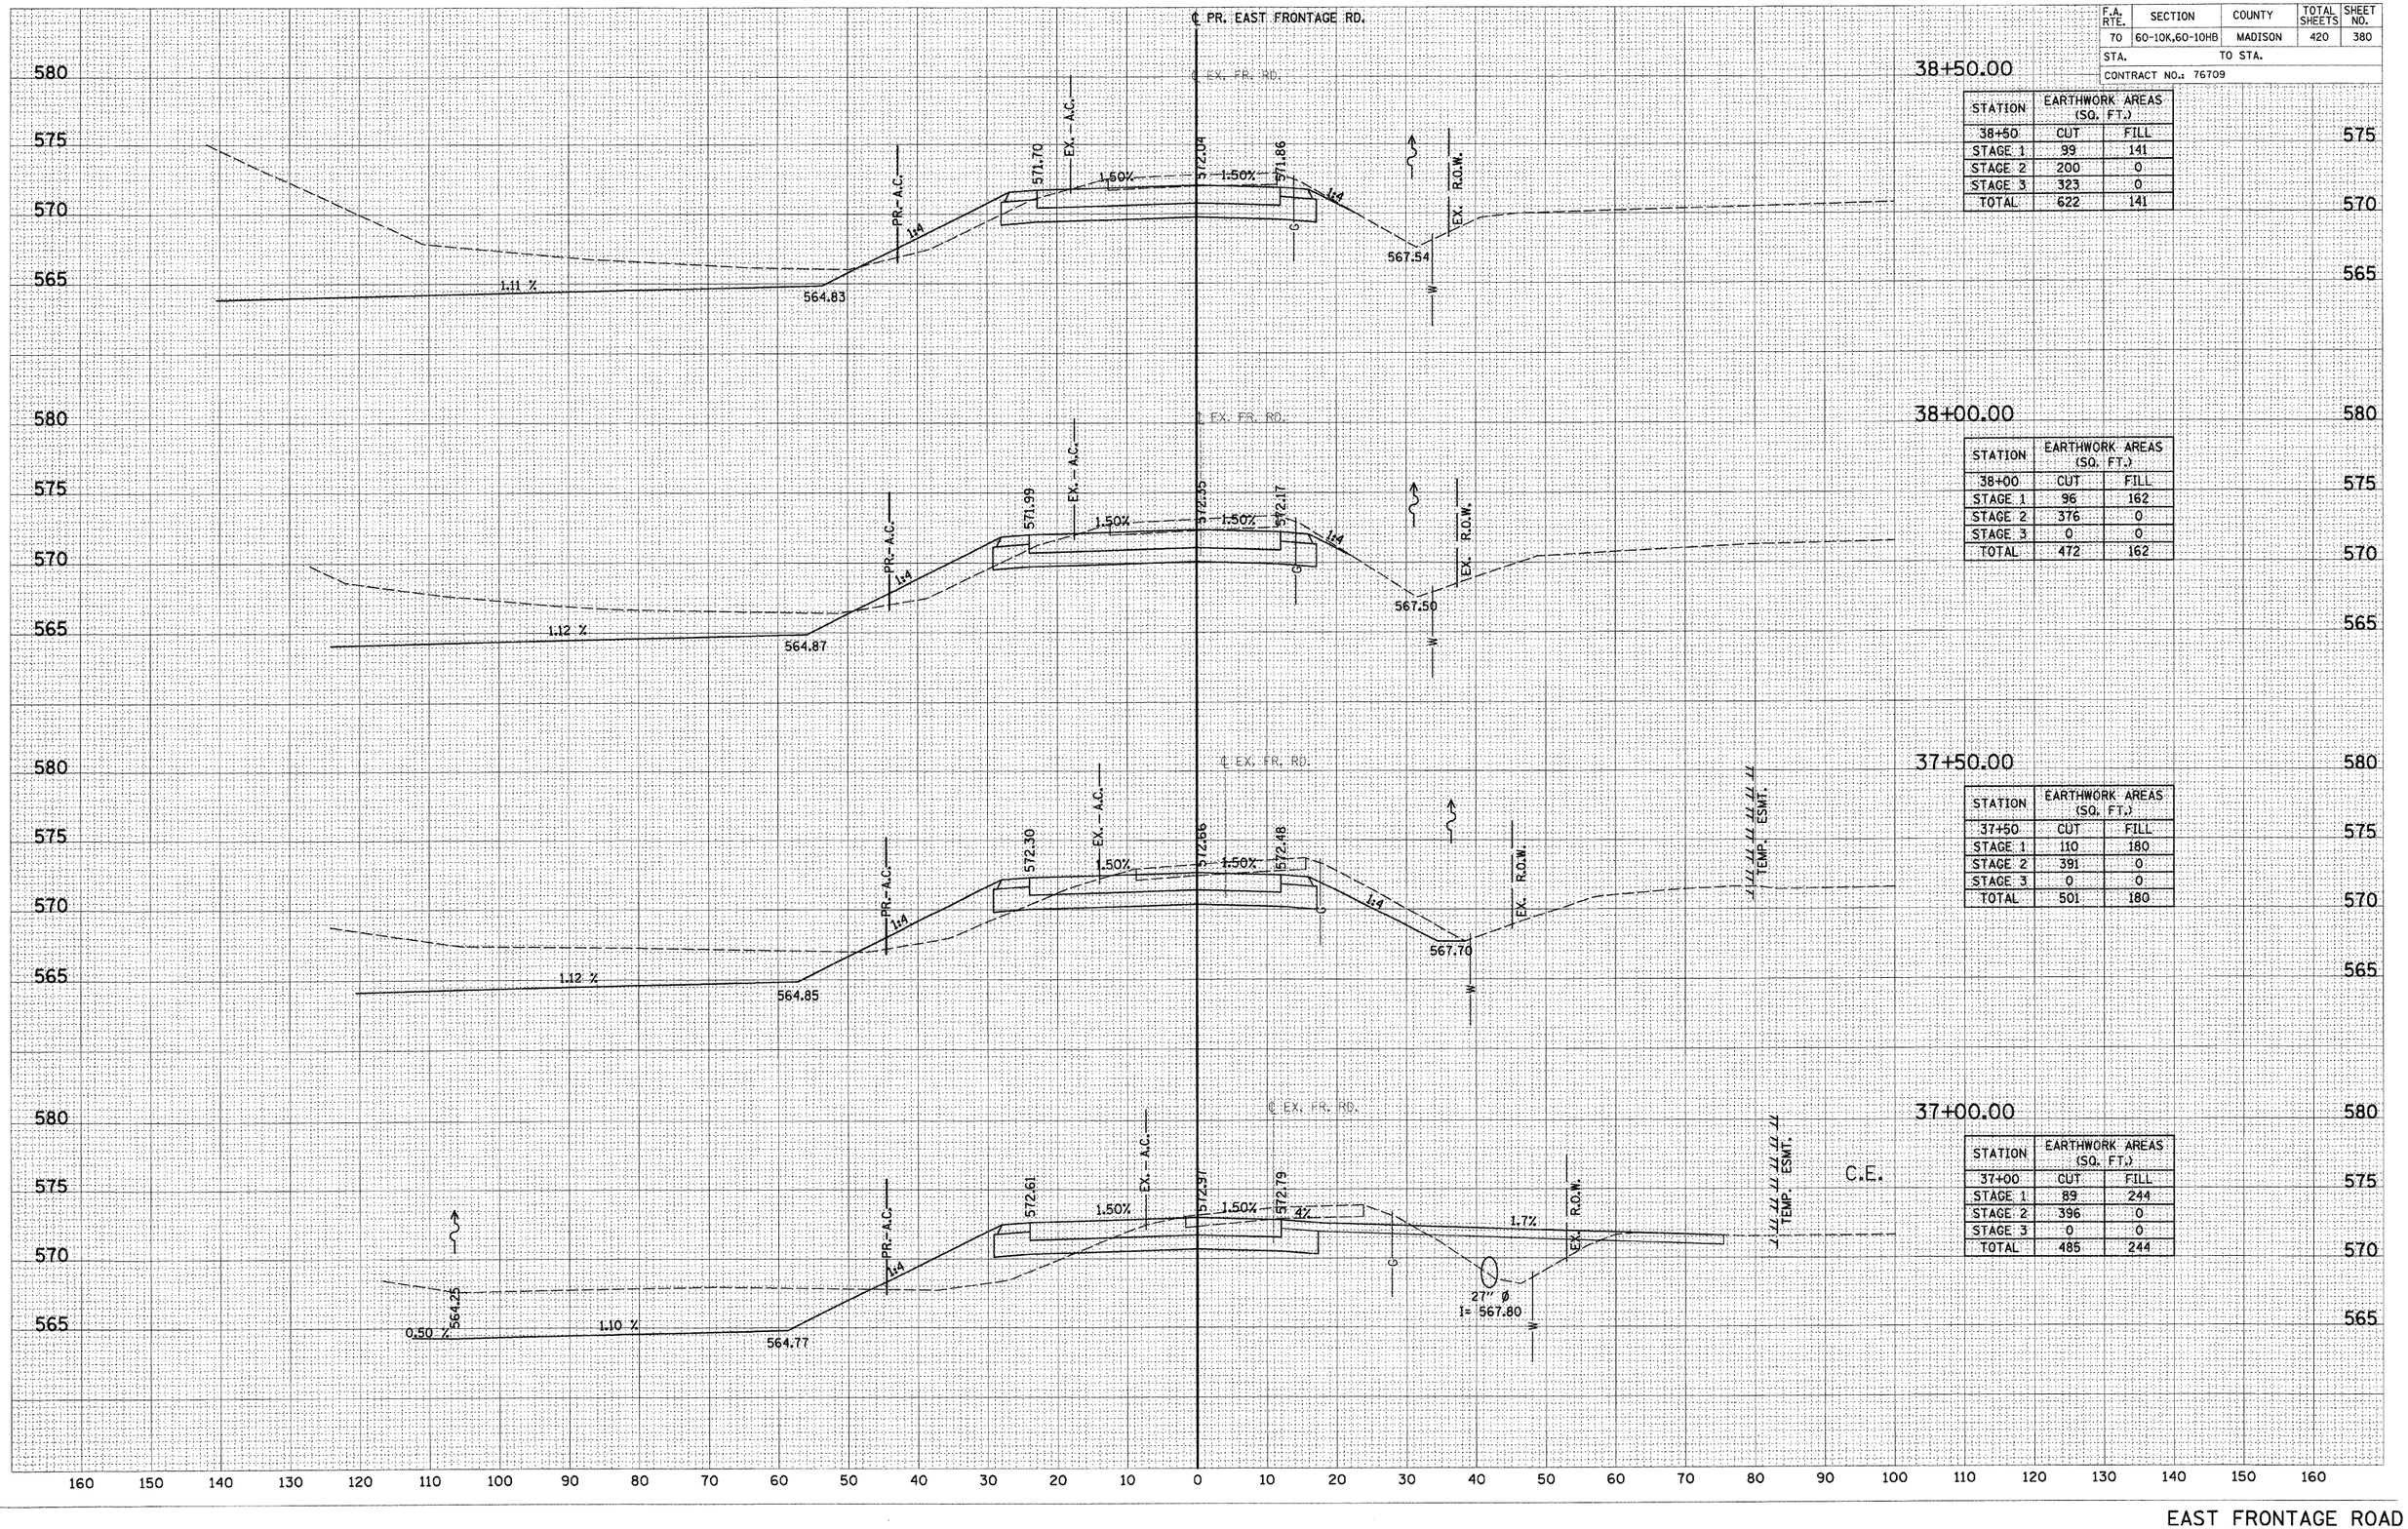

EAST FRONTAGE ROAD