F.A. RTE.	SECTION	COUNTY	TOTAL SHEETS	SHEET NO.
70	60-10K,60-10HB	MADISON	420	385
STA.	TO STA.			
CONTRACT NO.: 76709				

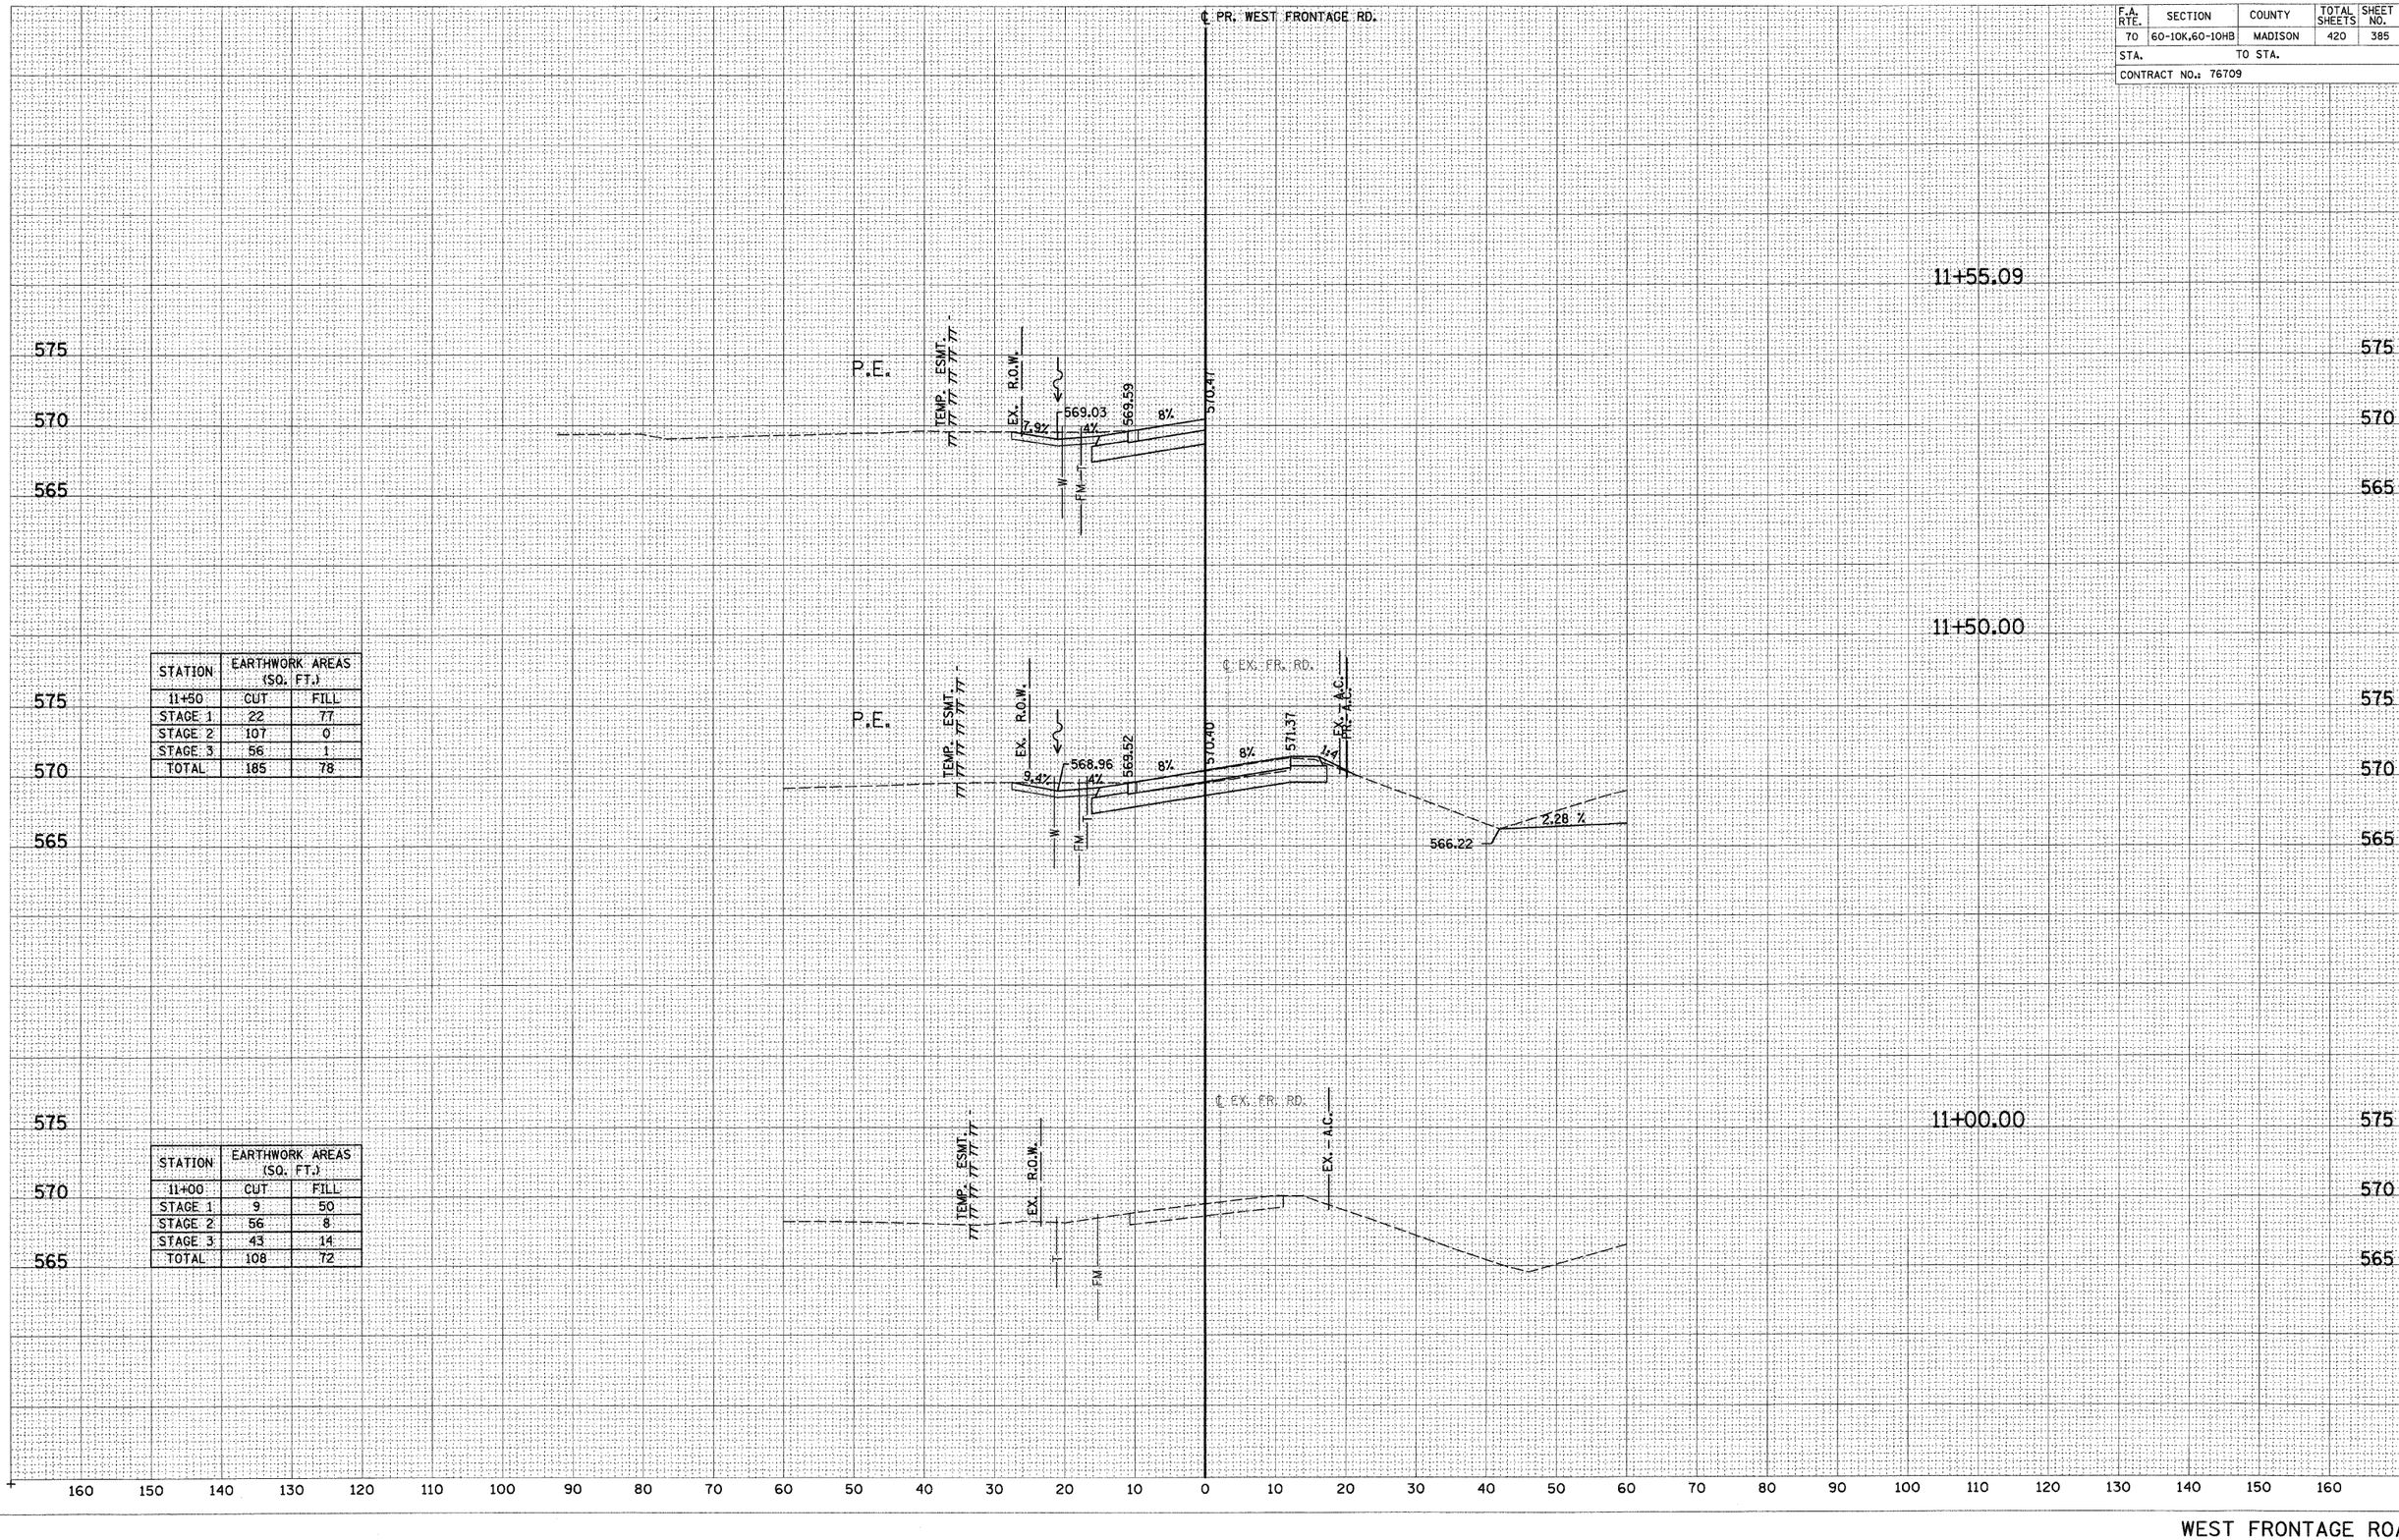

STATION	EARTHWORK AREAS (SQ. FT.)	
11+50	CUT	FILL
STAGE 1	22	77
STAGE 2	107	0
STAGE 3	56	1
TOTAL	185	78

STATION	EARTHWORK AREAS (SQ. FT.)	
11+00	CUT	FILL
STAGE 1	9	50
STAGE 2	56	8
STAGE 3	43	14
TOTAL	108	72

FINAL SURVEY NOTE BOOK | SURVEYED | PLOTTED | TEMPLATE | AREAS | AREAS CHECKED | BY | DATE | NO.

ORIGINAL SURVEY NOTE BOOK | SURVEYED | PLOTTED | TEMPLATE | AREAS | AREAS CHECKED | BY | DATE | NO.

WEST FRONTAGE ROAD