F.A. RTE.	SECTION	COUNTY	TOTAL SHEETS	SHEET NO.
70	60-10K,60-10HB	MADISON	420	401
STA.	TO STA.			
CONTRACT NO.: 76709				

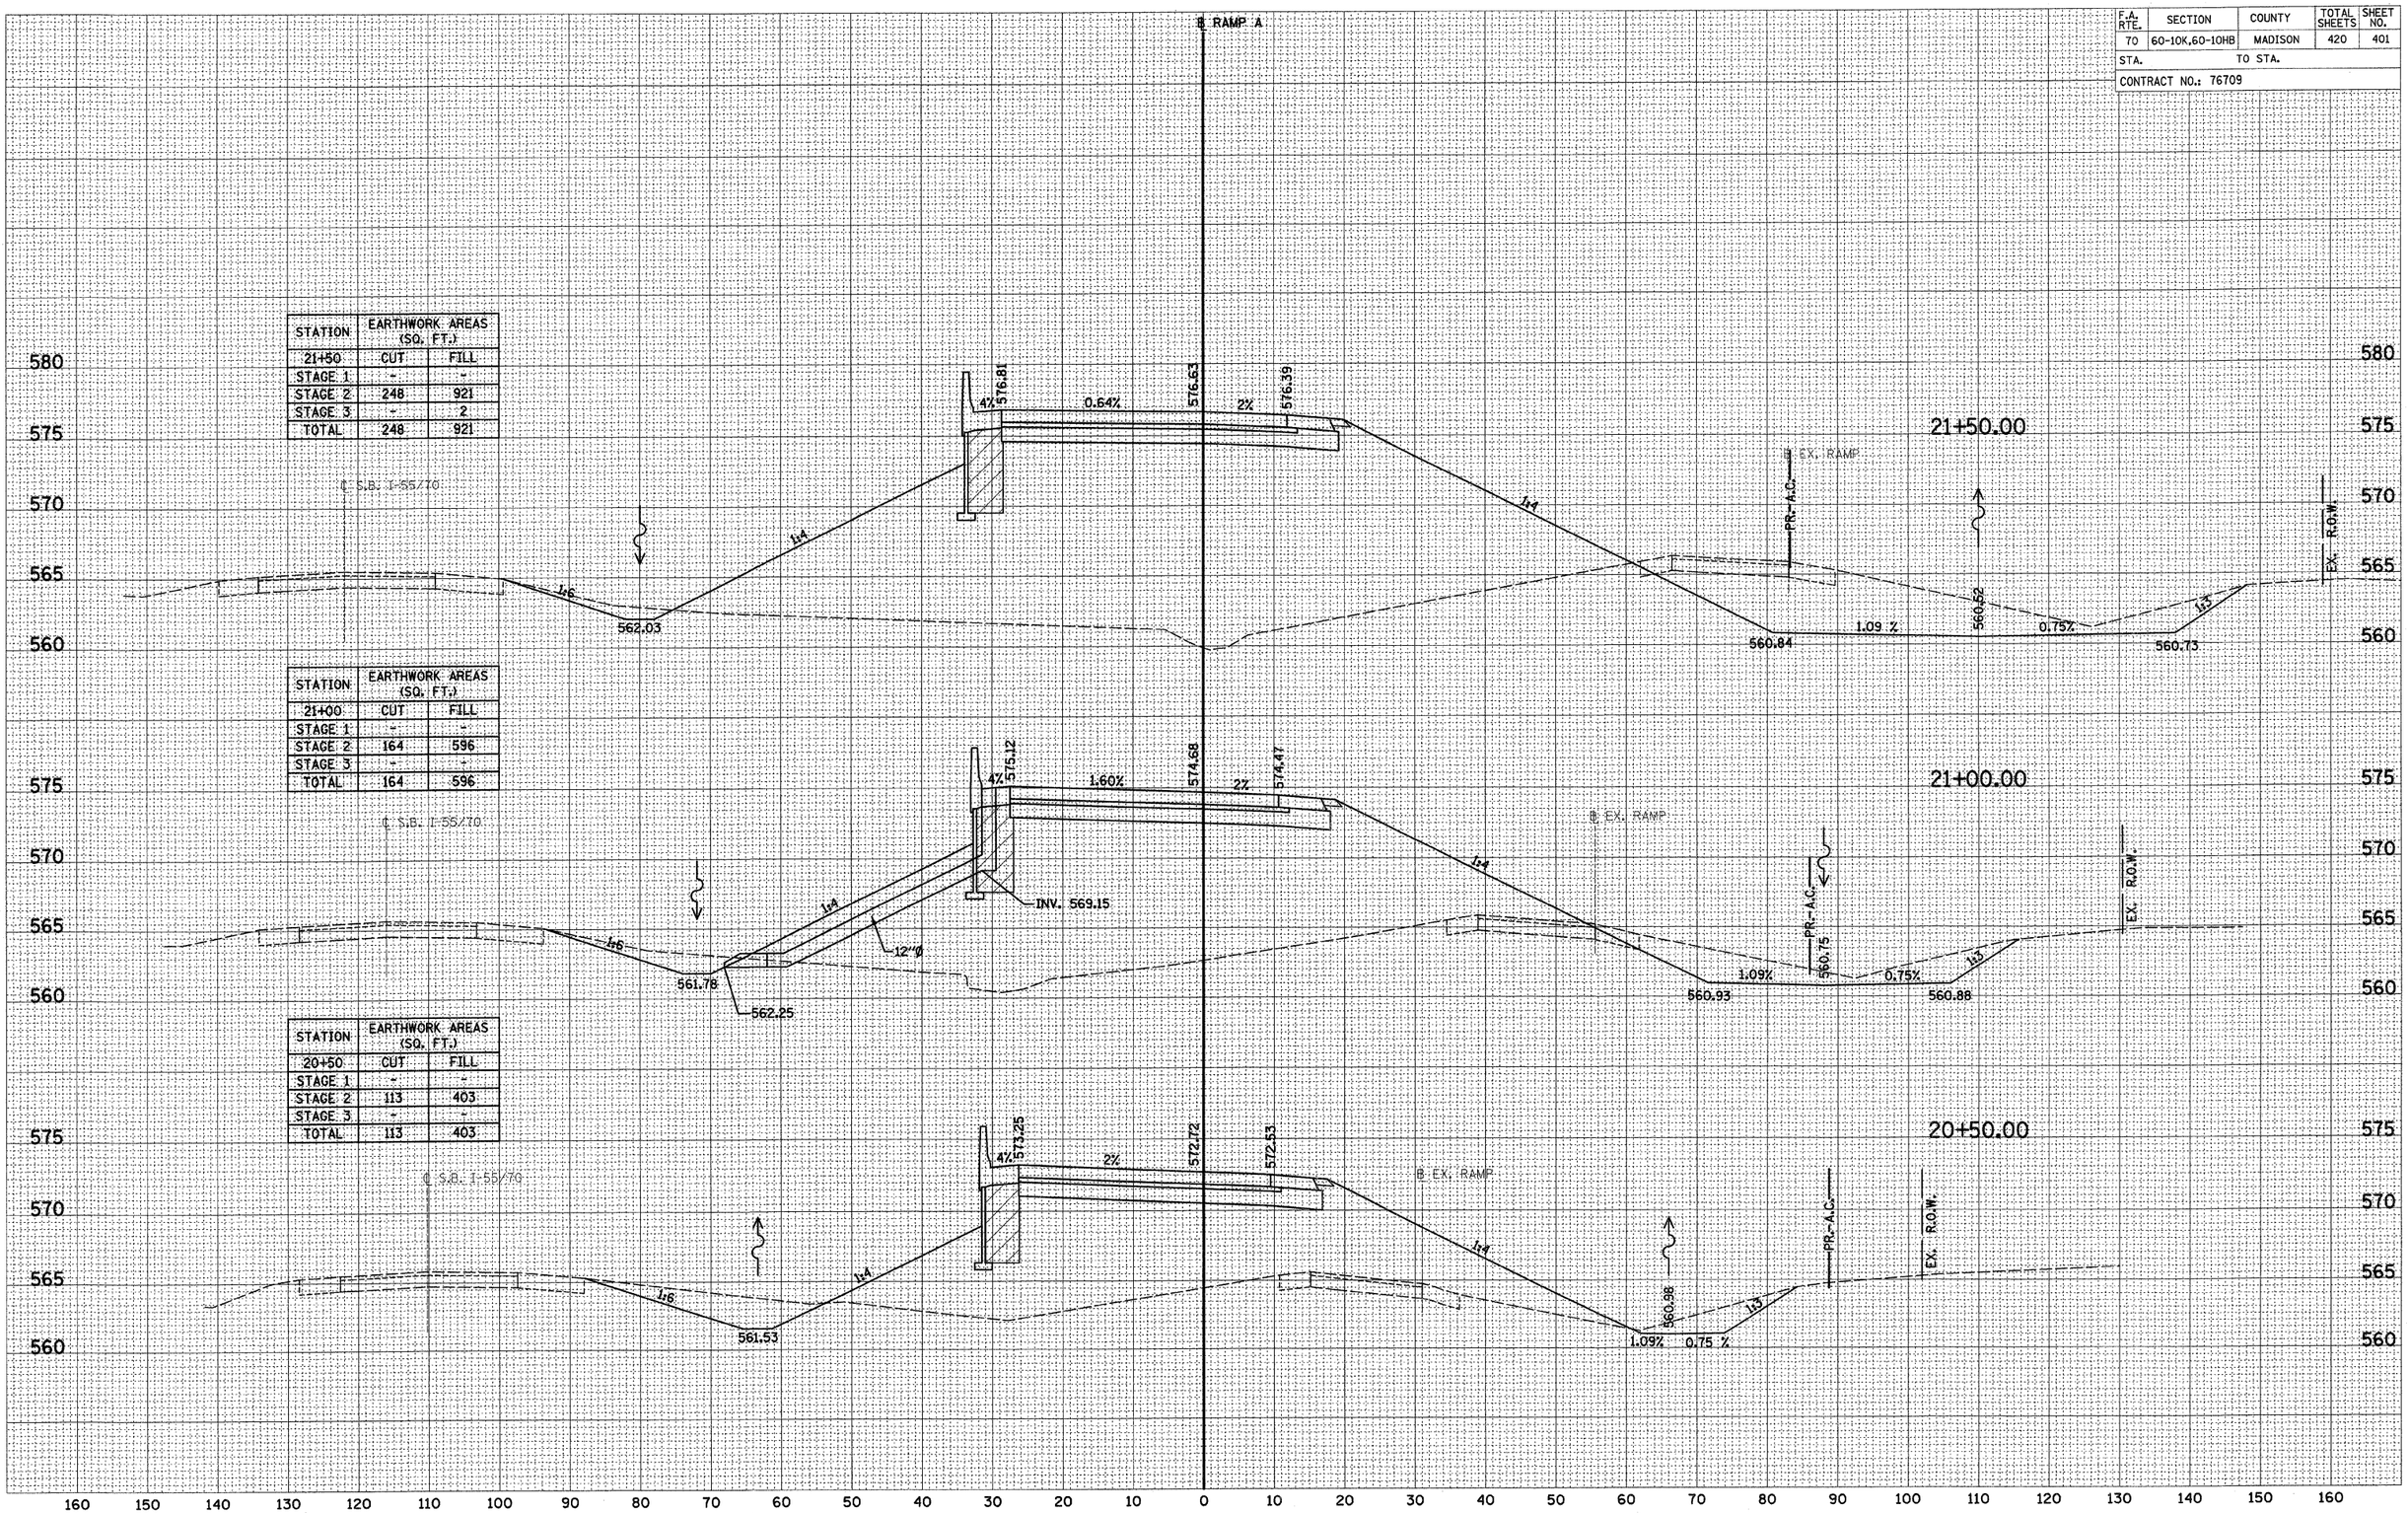

STATION	EARTHWORK AREAS (SQ. FT.)	
21+50	CUT	FILL
STAGE 1	-	-
STAGE 2	248	921
STAGE 3	-	2
TOTAL	248	921

STATION	EARTHWORK AREAS (SQ. FT.)	
21+00	CUT	FILL
STAGE 1	-	-
STAGE 2	164	596
STAGE 3	-	-
TOTAL	164	596

STATION	EARTHWORK AREAS (SQ. FT.)	
20+50	CUT	FILL
STAGE 1	-	-
STAGE 2	113	403
STAGE 3	-	-
TOTAL	113	403

FINAL SURVEY — NOTE BOOK NO. — SURVEYED — PLOTTED — TEMPLATE — AREAS — AREAS CHECKED — BY — DATE

ORIGINAL SURVEY — NOTE BOOK NO. — SURVEYED — PLOTTED — TEMPLATE — AREAS — AREAS CHECKED — BY — DATE

RAMP A