F.A. RTE.	SECTION	COUNTY	TOTAL SHEETS	SHEET NO.
70	60-10K,60-10HB	MADISON	420	414
STA.	TO STA.			
CONTRACT NO.: 76709				

DATE	BY	SURVEYED	PLOTTED	TEMPLATE	AREAS	AREAS CHECKED

FINAL SURVEY
NOTE BOOK
NO.

DATE	BY	SURVEYED	PLOTTED	TEMPLATE	AREAS	AREAS CHECKED

ORIGINAL SURVEY
NOTE BOOK
NO.

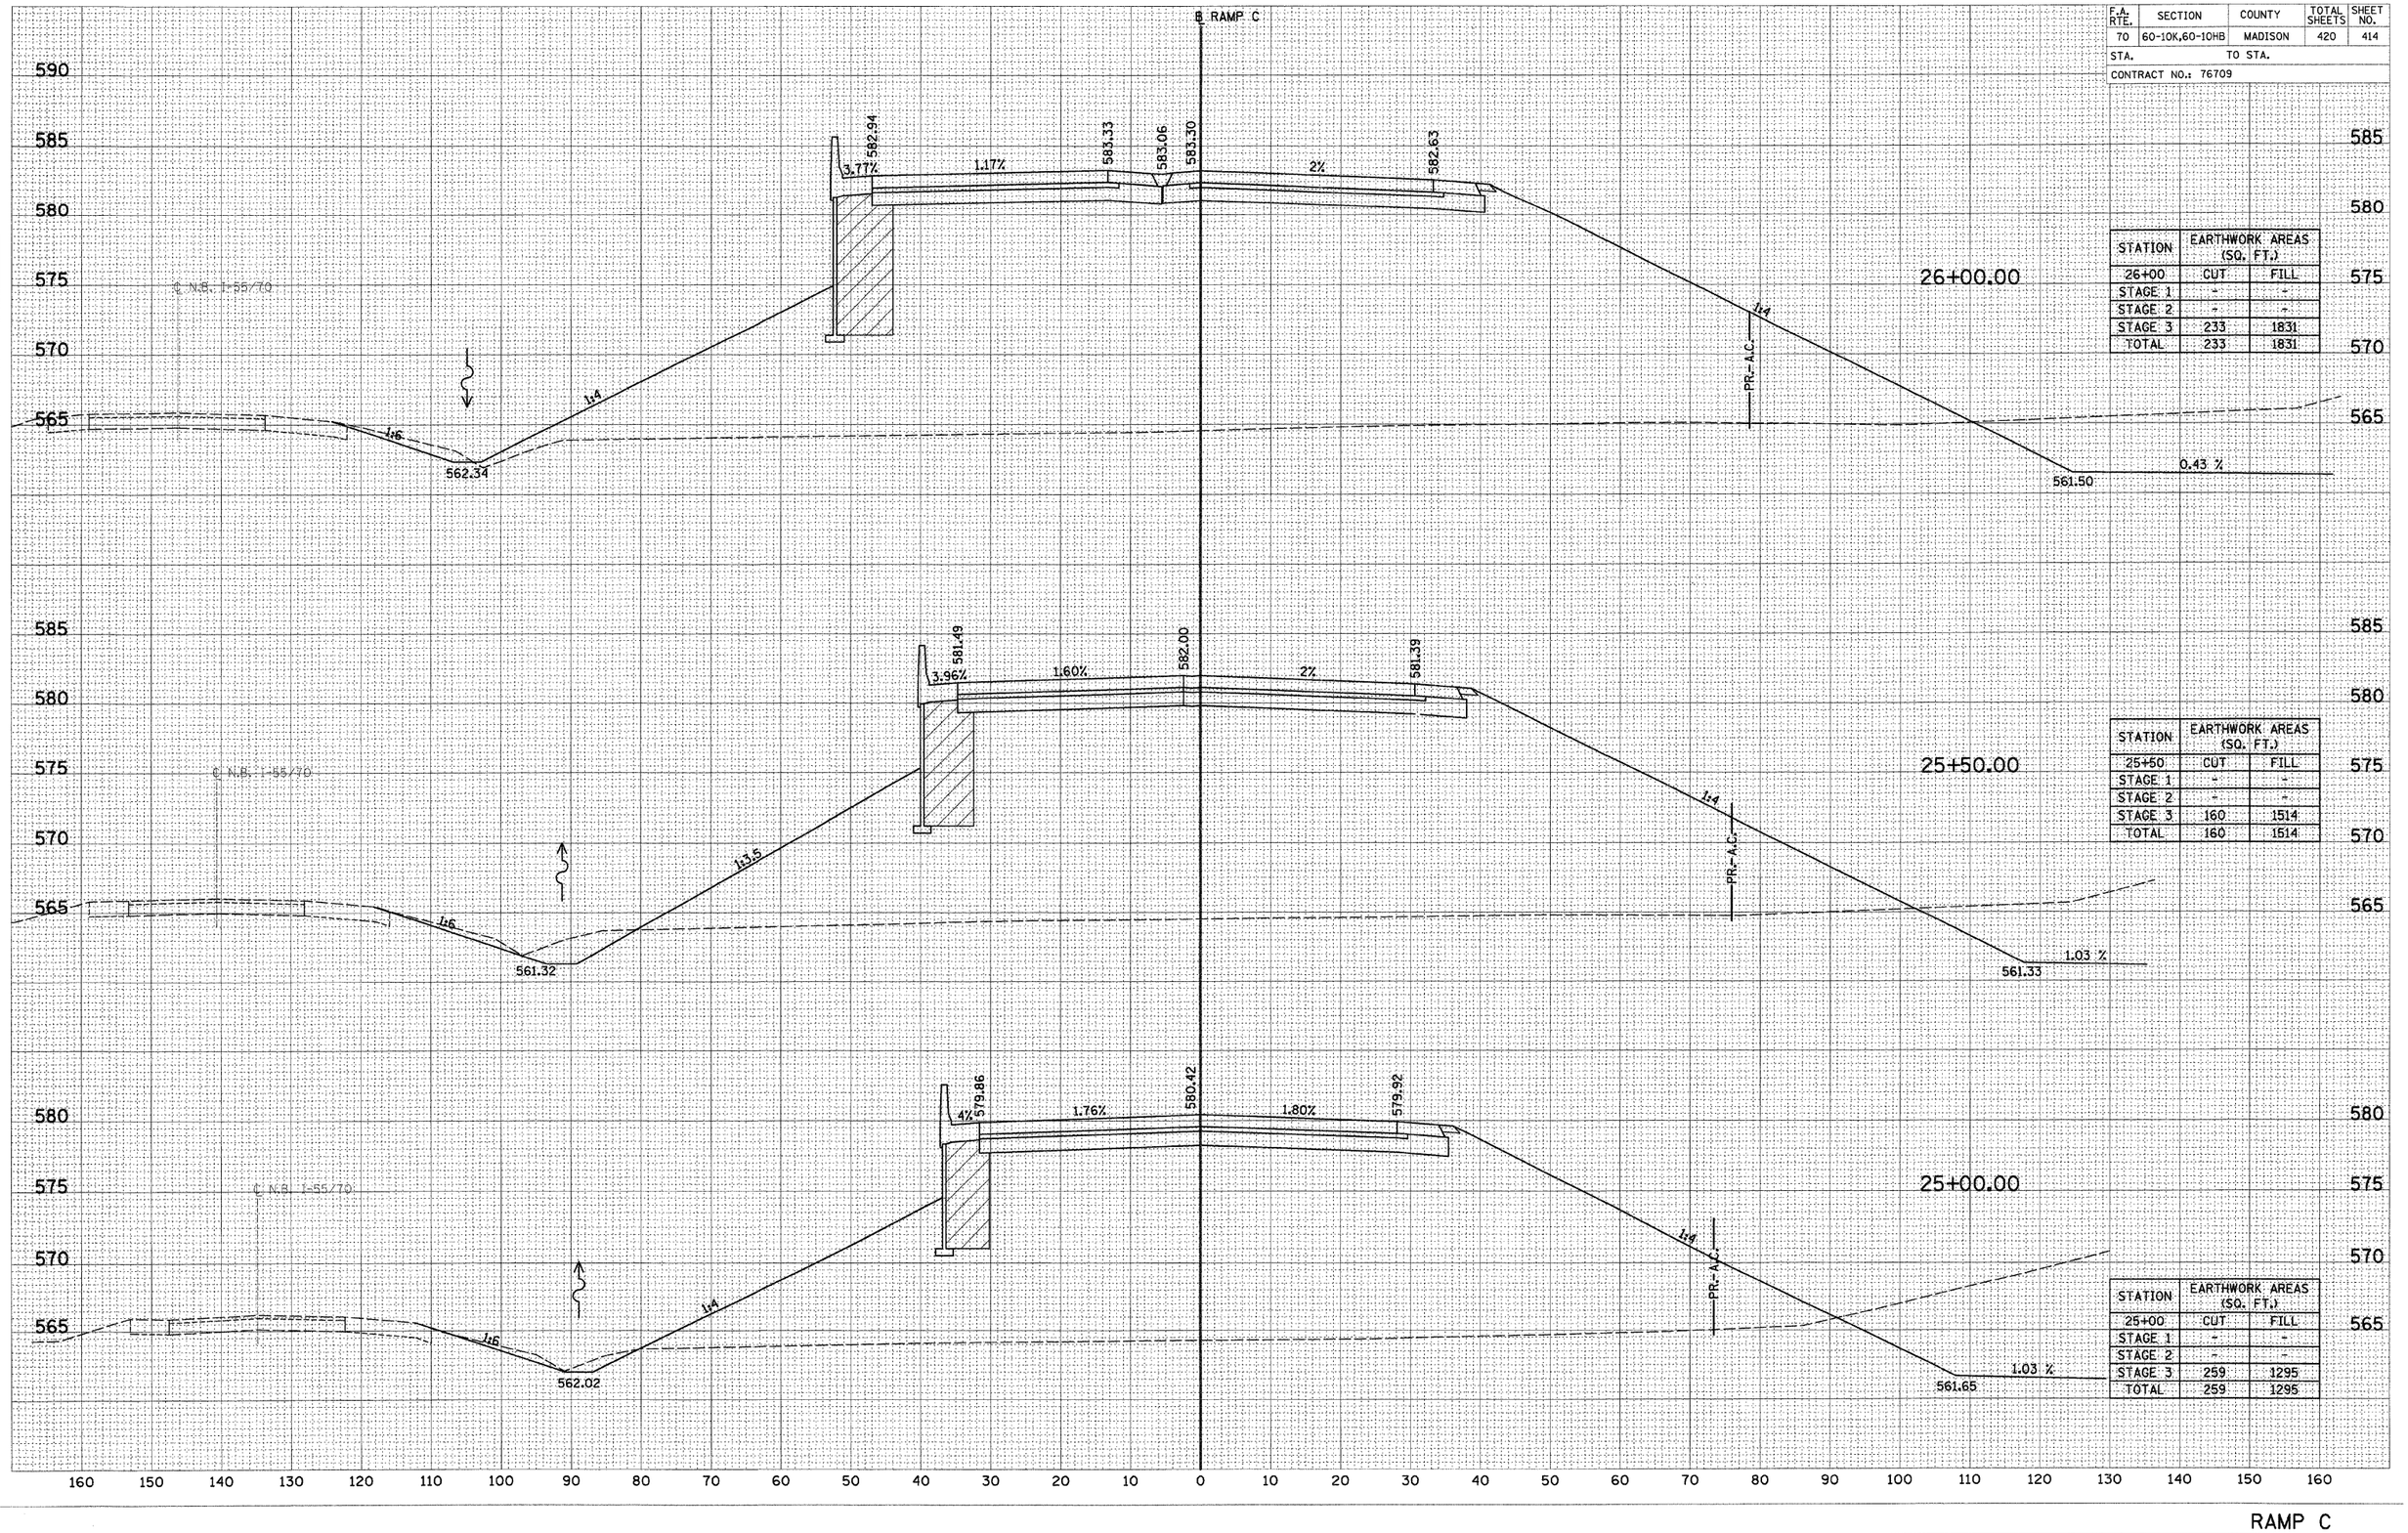

STATION	EARTHWORK AREAS (SQ. FT.)	
26+00	CUT	FILL
STAGE 1	-	-
STAGE 2	-	-
STAGE 3	233	1831
TOTAL	233	1831

STATION	EARTHWORK AREAS (SQ. FT.)	
25+50	CUT	FILL
STAGE 1	-	-
STAGE 2	-	-
STAGE 3	160	1514
TOTAL	160	1514

STATION	EARTHWORK AREAS (SQ. FT.)	
25+00	CUT	FILL
STAGE 1	-	-
STAGE 2	-	-
STAGE 3	259	1295
TOTAL	259	1295

RAMP C