F.A. RTE.	SECTION	COUNTY	TOTAL SHEETS	SHEET NO.
70	60-10K,60-10HB	MADISON	420	415
STA.	TO STA.			
CONTRACT NO.: 76709				

℄ RAMP C

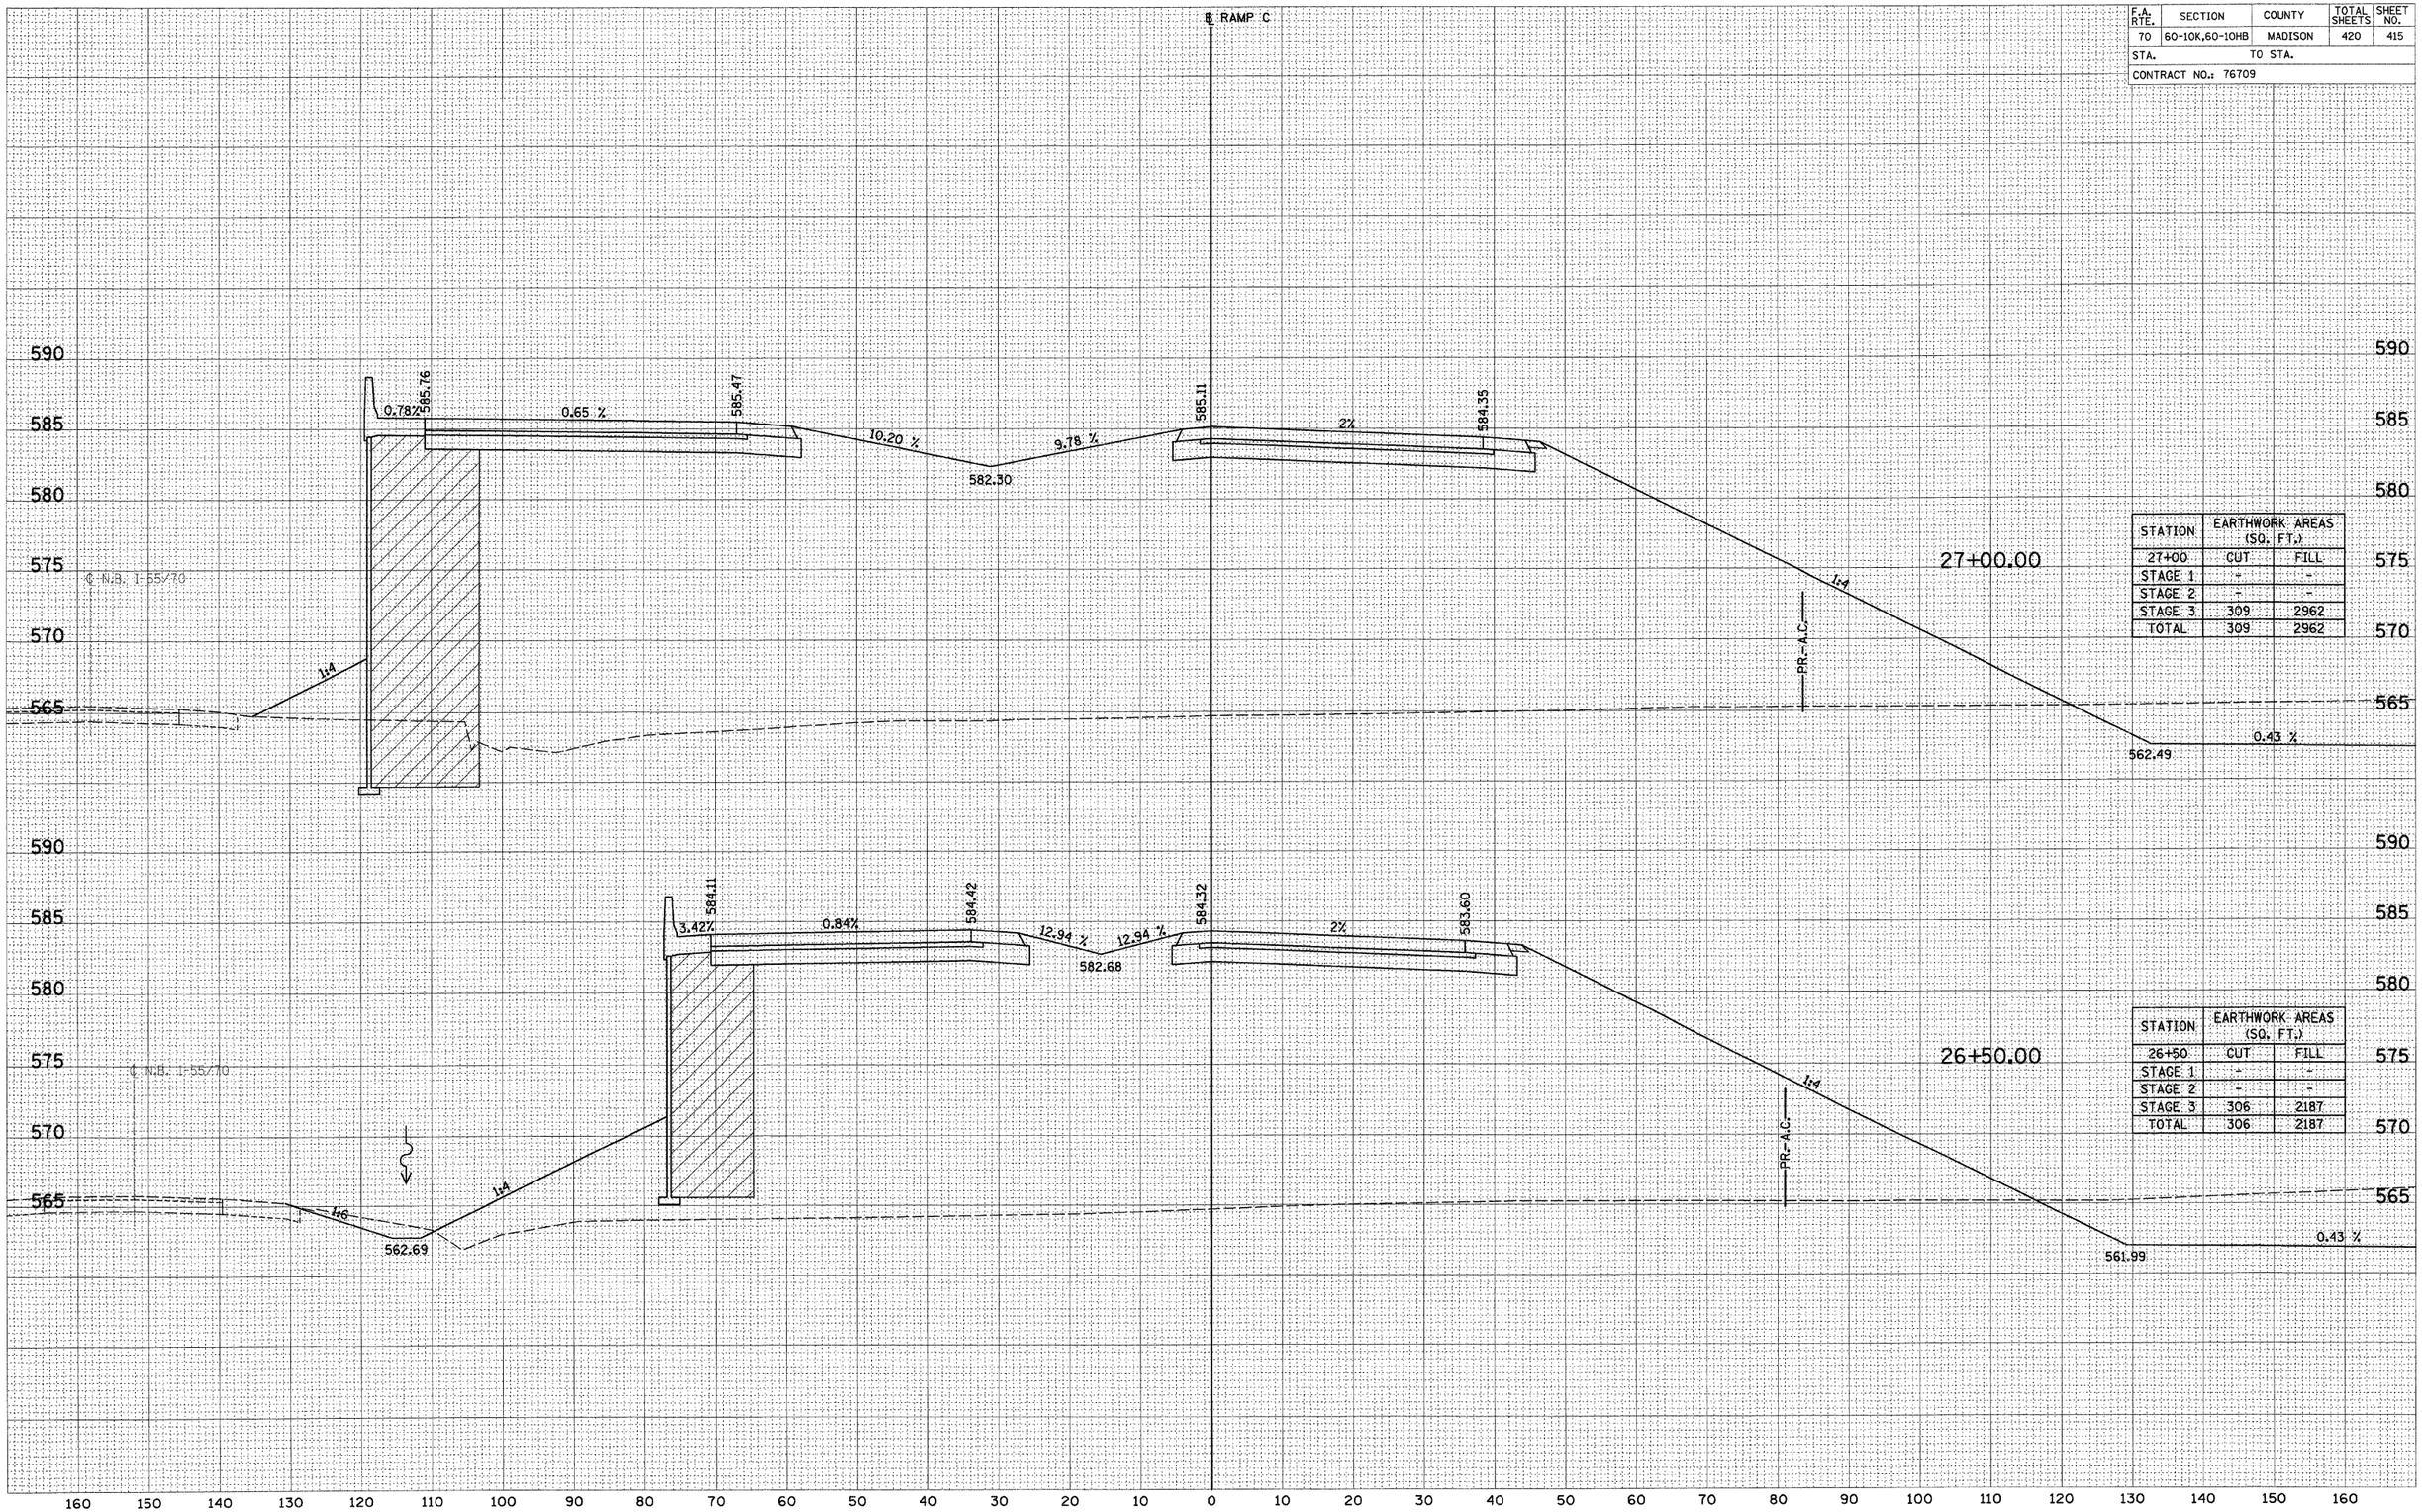

STATION	EARTHWORK AREAS (SQ. FT.)	
27+00	CUT	FILL
STAGE 1	-	-
STAGE 2	-	-
STAGE 3	309	2962
TOTAL	309	2962

STATION	EARTHWORK AREAS (SQ. FT.)	
26+50	CUT	FILL
STAGE 1	-	-
STAGE 2	-	-
STAGE 3	306	2187
TOTAL	306	2187

FINAL SURVEY NOTE BOOK NO. SURVEYED PLOTTED TEMPLATE AREAS AREAS CHECKED BY DATE

ORIGINAL SURVEY NOTE BOOK NO. SURVEYED PLOTTED TEMPLATE AREAS AREAS CHECKED BY DATE

RAMP C