F.A. RTE.	SECTION	COUNTY	TOTAL SHEETS	SHEET NO.
70	60-10K,60-10HB	MADISON	420	416
STA.	TO STA.			
CONTRACT NO.: 76709				

FINAL SURVEY NOTE BOOK NO.
SURVEYED PLOTTED TEMPLATE AREAS AREAS CHECKED BY DATE

ORIGINAL SURVEY NOTE BOOK NO.
SURVEYED PLOTTED TEMPLATE AREAS AREAS CHECKED BY DATE

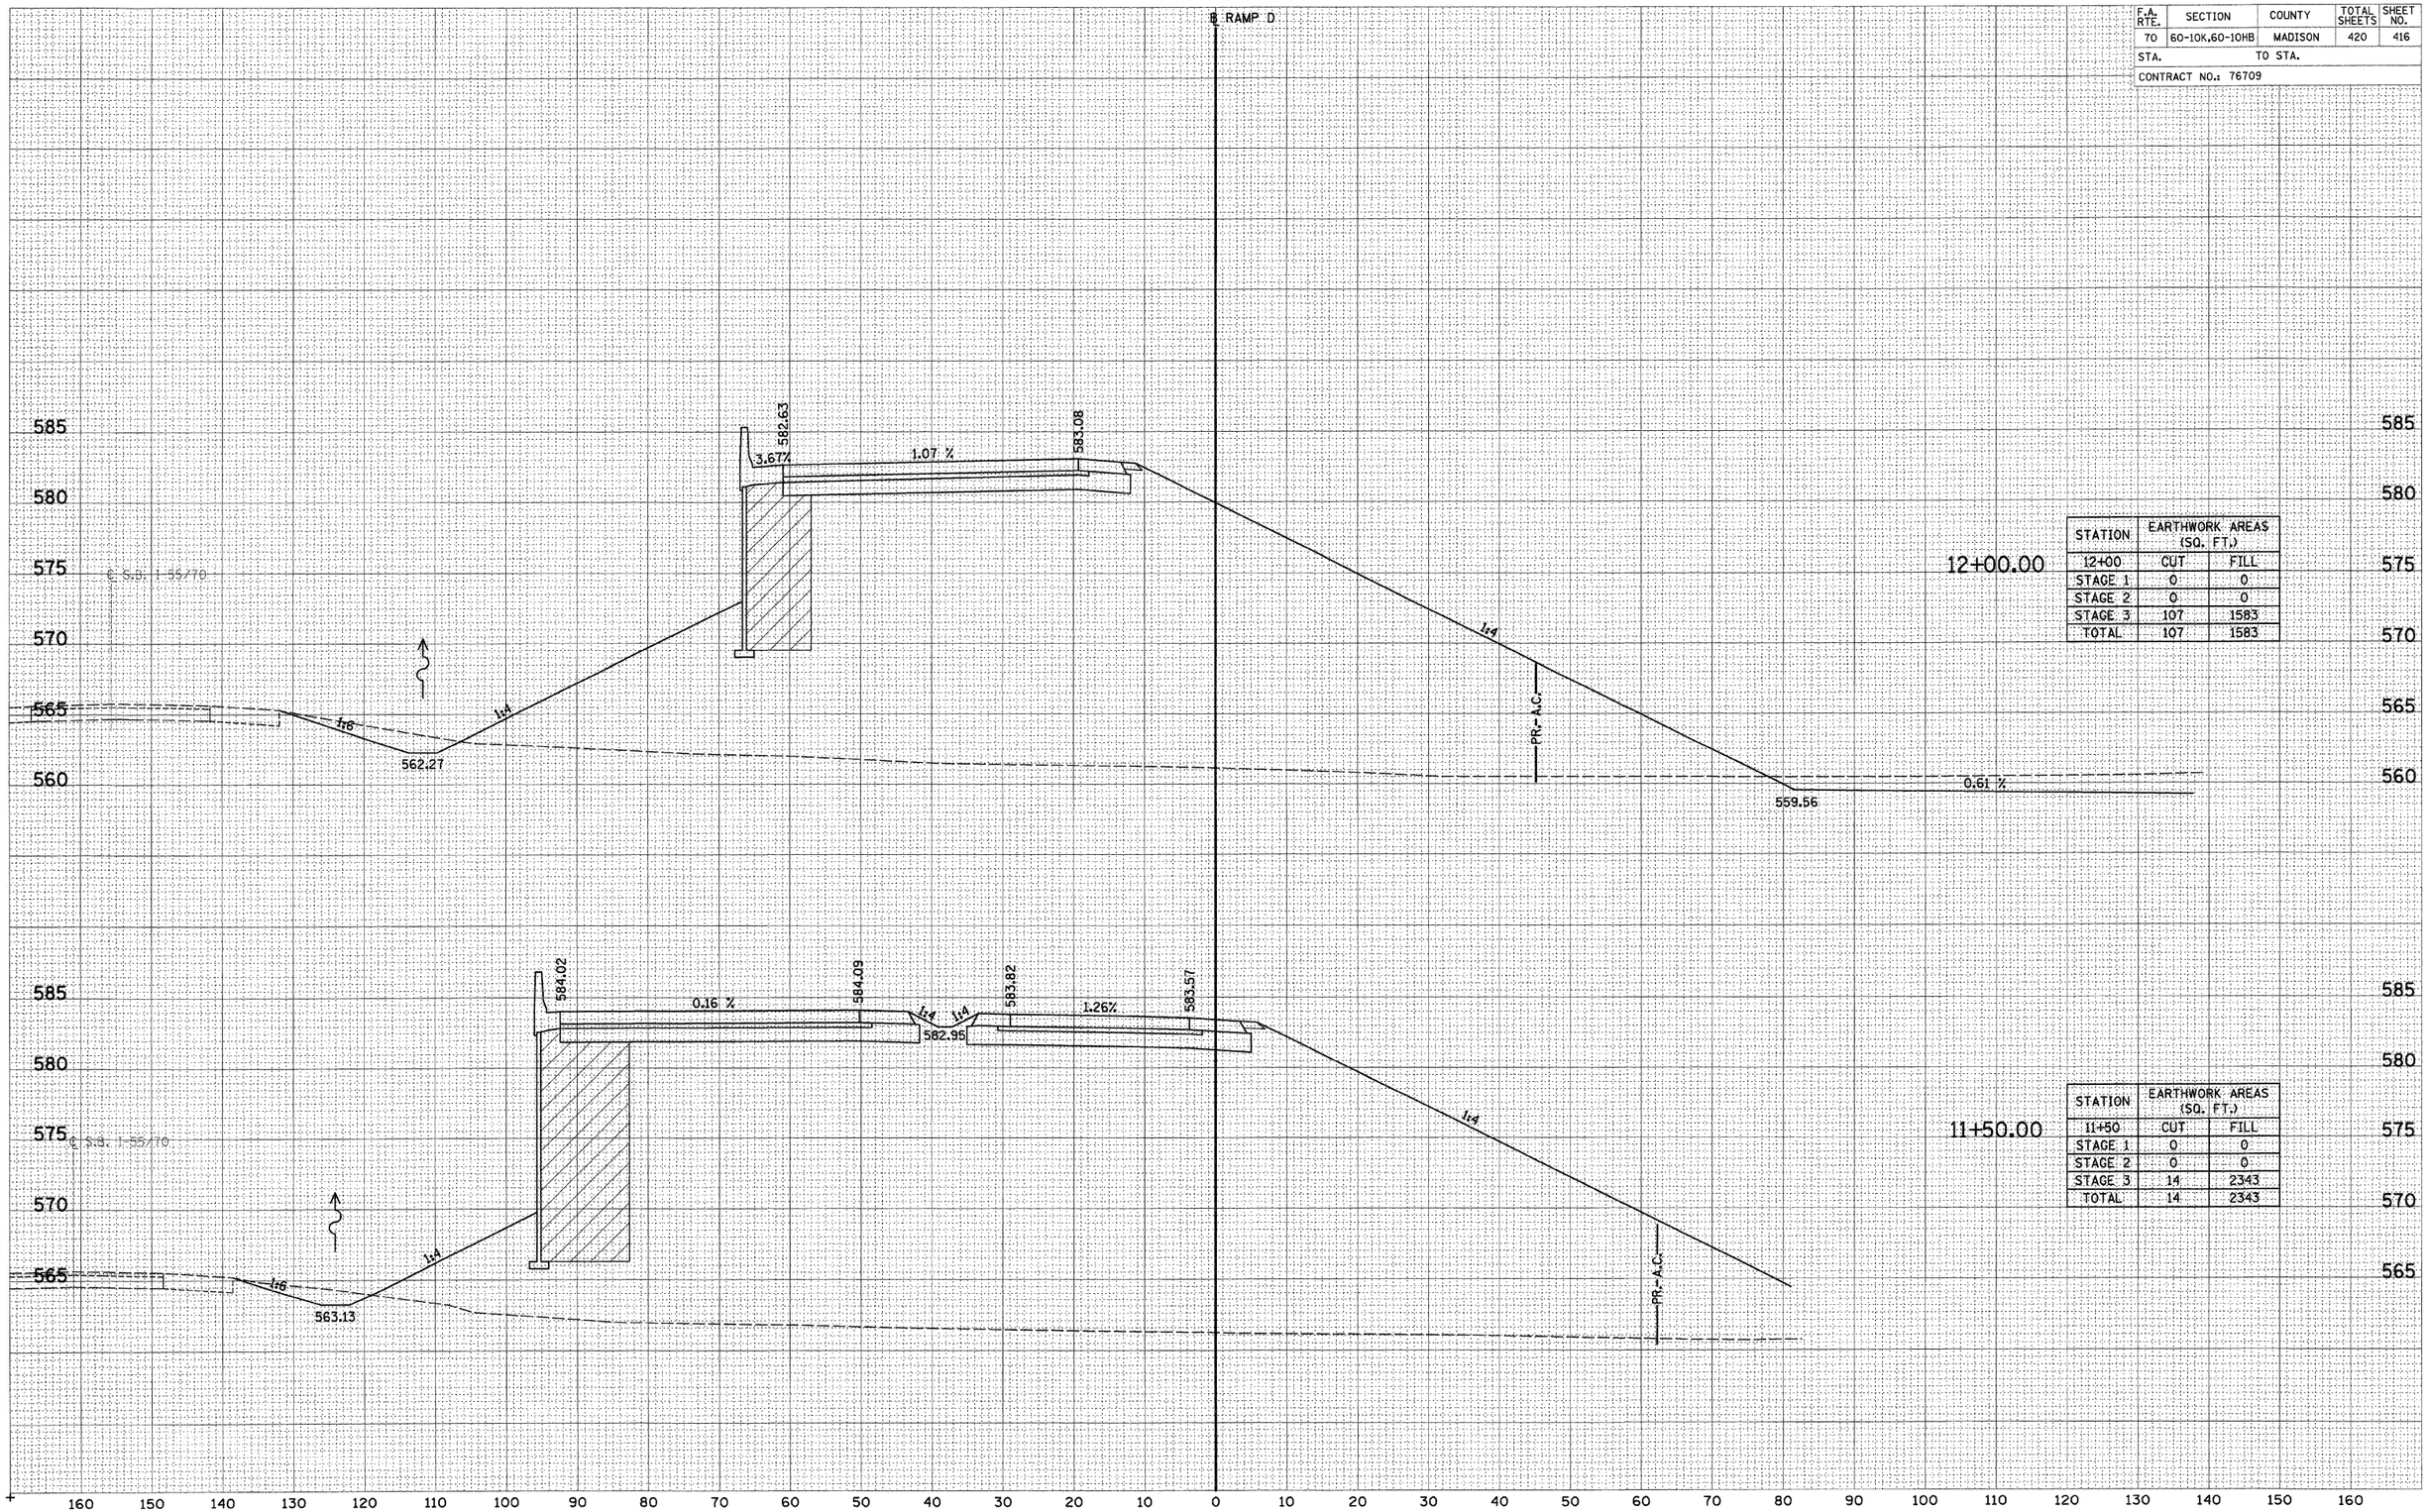

STATION	EARTHWORK AREAS (SQ. FT.)	
12+00	CUT	FILL
STAGE 1	0	0
STAGE 2	0	0
STAGE 3	107	1583
TOTAL	107	1583

12+00.00

STATION	EARTHWORK AREAS (SQ. FT.)	
11+50	CUT	FILL
STAGE 1	0	0
STAGE 2	0	0
STAGE 3	14	2343
TOTAL	14	2343

11+50.00

RAMP D