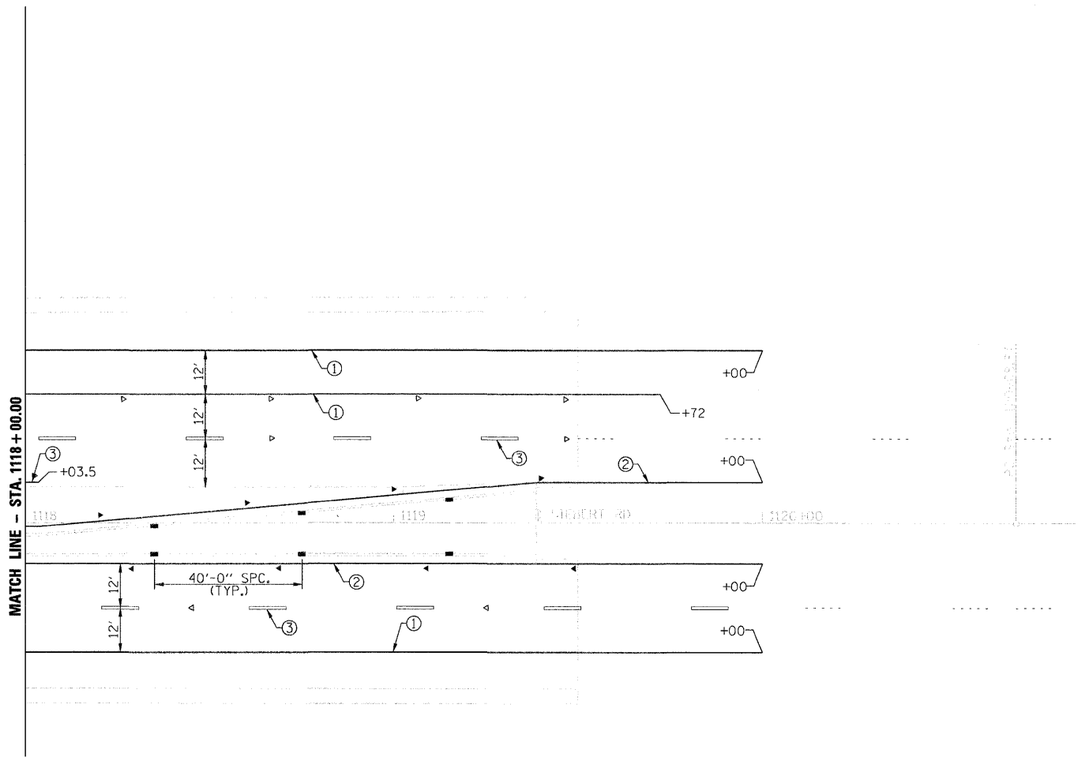

PLAN

0 20 40

SCALE: 1" = 20'

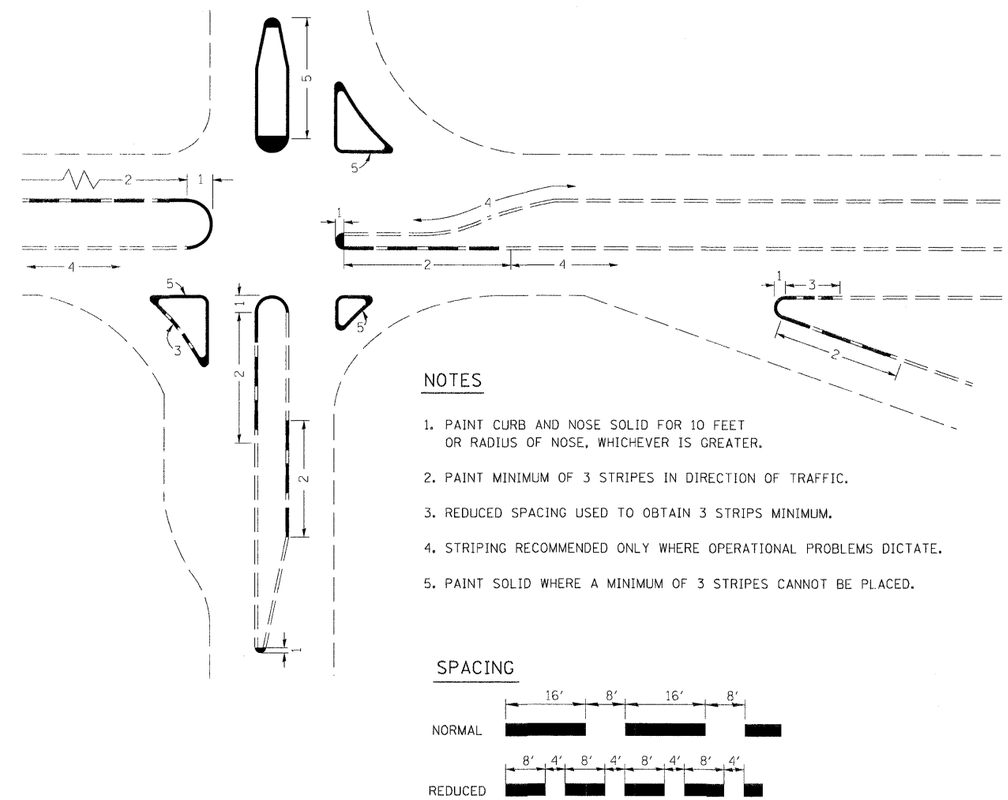

NOTES

1. PAINT CURB AND NOSE SOLID FOR 10 FEET OR RADIUS OF NOSE, WHICHEVER IS GREATER.
2. PAINT MINIMUM OF 3 STRIPES IN DIRECTION OF TRAFFIC.
3. REDUCED SPACING USED TO OBTAIN 3 STRIPS MINIMUM.
4. STRIPING RECOMMENDED ONLY WHERE OPERATIONAL PROBLEMS DICTATE.
5. PAINT SOLID WHERE A MINIMUM OF 3 STRIPES CANNOT BE PLACED.

SPACING

CURB MARKING

TYPICAL

THERMOPLASTIC PAVEMENT MARKING LEGEND

1. THERMOPLASTIC PAVEMENT MARKING - LINE 4" (SOLID WHITE)
2. THERMOPLASTIC PAVEMENT MARKING - LINE 4" (SOLID YELLOW)
3. THERMOPLASTIC PAVEMENT MARKING - LINE 4" (10' DASH, 30' SKIP, WHITE)
4. THERMOPLASTIC PAVEMENT MARKING - LINE 4" (2' DASH, 6' SKIP, WHITE)
5. THERMOPLASTIC PAVEMENT MARKING - LINE 8" (SOLID WHITE)
6. THERMOPLASTIC PAVEMENT MARKING - LINE DOUBLE 4" (SOLID YELLOW)
7. THERMOPLASTIC PAVEMENT MARKING - LINE 12" (SOLID WHITE)
8. THERMOPLASTIC PAVEMENT MARKING - LINE 12" (SOLID YELLOW)
9. THERMOPLASTIC PAVEMENT MARKING - LINE 24" (SOLID WHITE)
10. THERMOPLASTIC PAVEMENT MARKING - LETTERS AND SYMBOLS (WHITE)

RAISED REFLECTIVE PAVEMENT MARKER LEGEND

- ◀ ONE-WAY AMBER MARKER
- ◁ ONE-WAY CRYSTAL/OPAQUE MARKER
- ◆ TWO-WAY AMBER MARKER
- ▬ AMBER PRISMATIC CURB REFLECTOR
- ▭ CRYSTAL PRISMATIC CURB REFLECTOR

FILE NAME = $FILEL$	USER NAME = $USER$	DESIGNED -	REVISED -
		DRAWN -	REVISED -
	PLOT SCALE = $SCALE$	CHECKED -	REVISED -
	PLOT DATE = $DATE$	DATE -	REVISED -

Allen Henderson & Associates, Inc.
Civil and Structural Engineers Springfield, IL.
62703 Phone: (217)544-8033 IL. Design Firm No. 184-001907

PAVEMENT MARKING

SCALE: 1" = 20' | SHEET NO. 40 OF 58 SHEETS | STA. | TO STA.

F.A.P. RTE.	SECTION	COUNTY	TOTAL SHEETS	SHEET NO.
674	410-1-N	ST. CLAIR	58	40
		CONTRACT NO. 76C63		

FED. ROAD DIST. NO. | ILLINOIS | FED. AID PROJECT