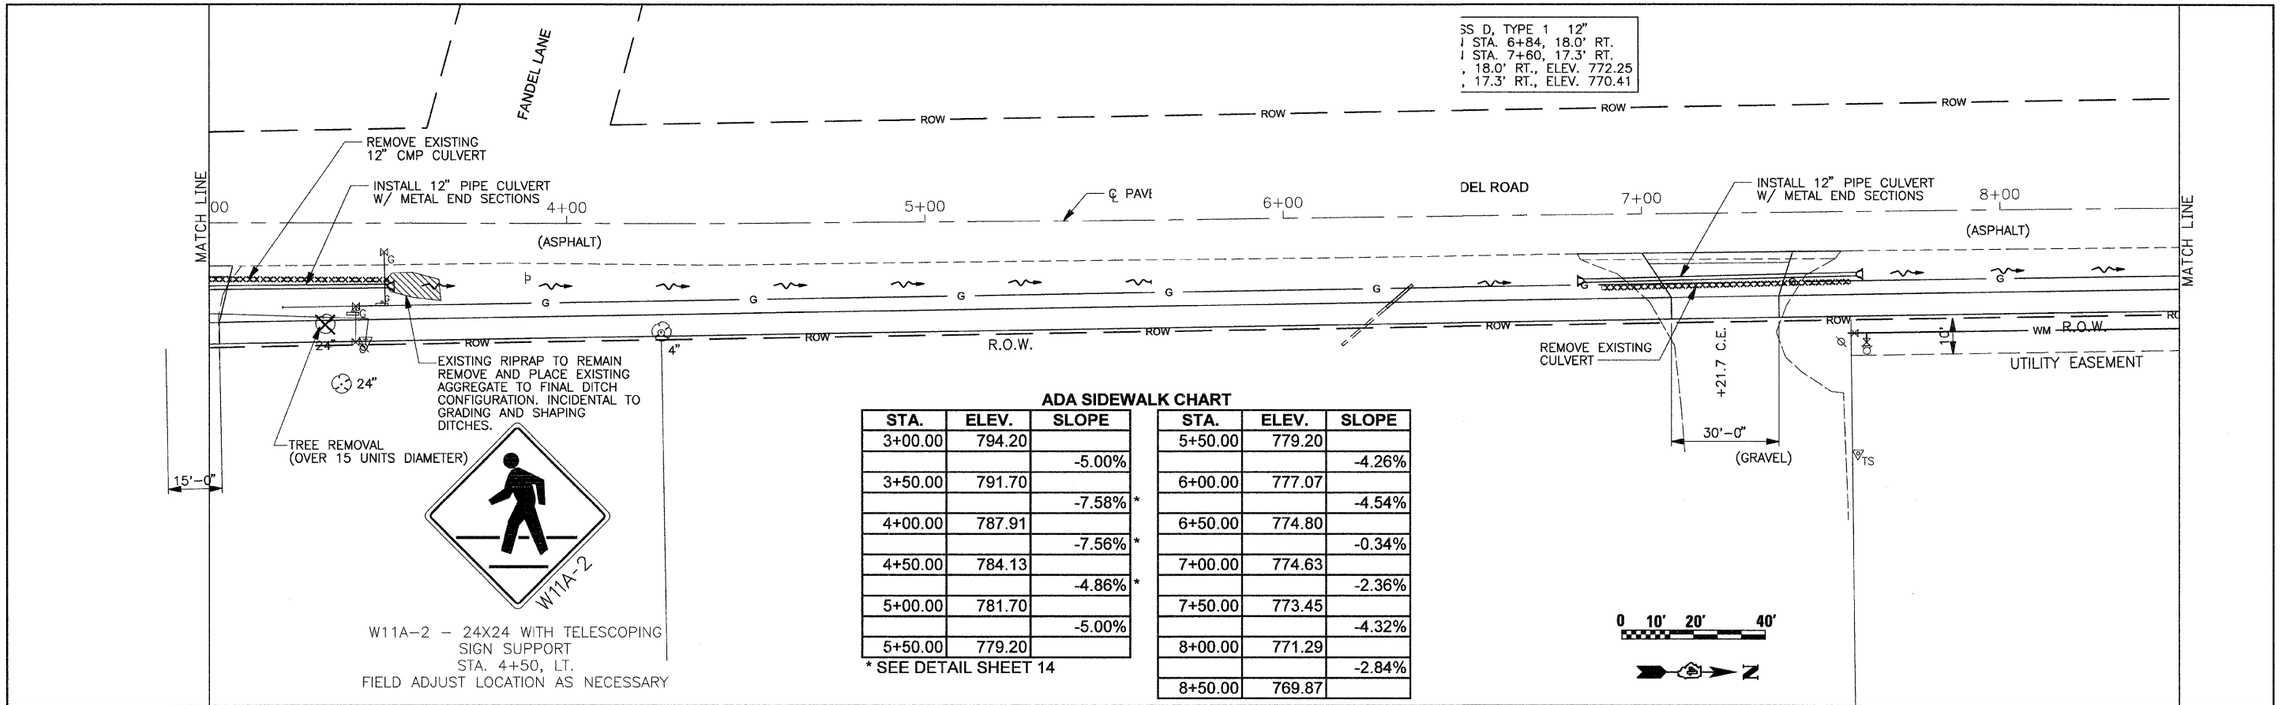

ADA SIDEWALK CHART

STA.	ELEV.	SLOPE
3+00.00	794.20	
		-5.00%
3+50.00	791.70	
		-7.58% *
4+00.00	787.91	
		-7.56% *
4+50.00	784.13	
		-4.86% *
5+00.00	781.70	
		-5.00%
5+50.00	779.20	

STA.	ELEV.	SLOPE
5+50.00	779.20	
		-4.26%
6+00.00	777.07	
		-4.54%
6+50.00	774.80	
		-0.34%
7+00.00	774.63	
		-2.36%
7+50.00	773.45	
		-4.32%
8+00.00	771.29	
		-2.84%
8+50.00	769.87	

* SEE DETAIL SHEET 14

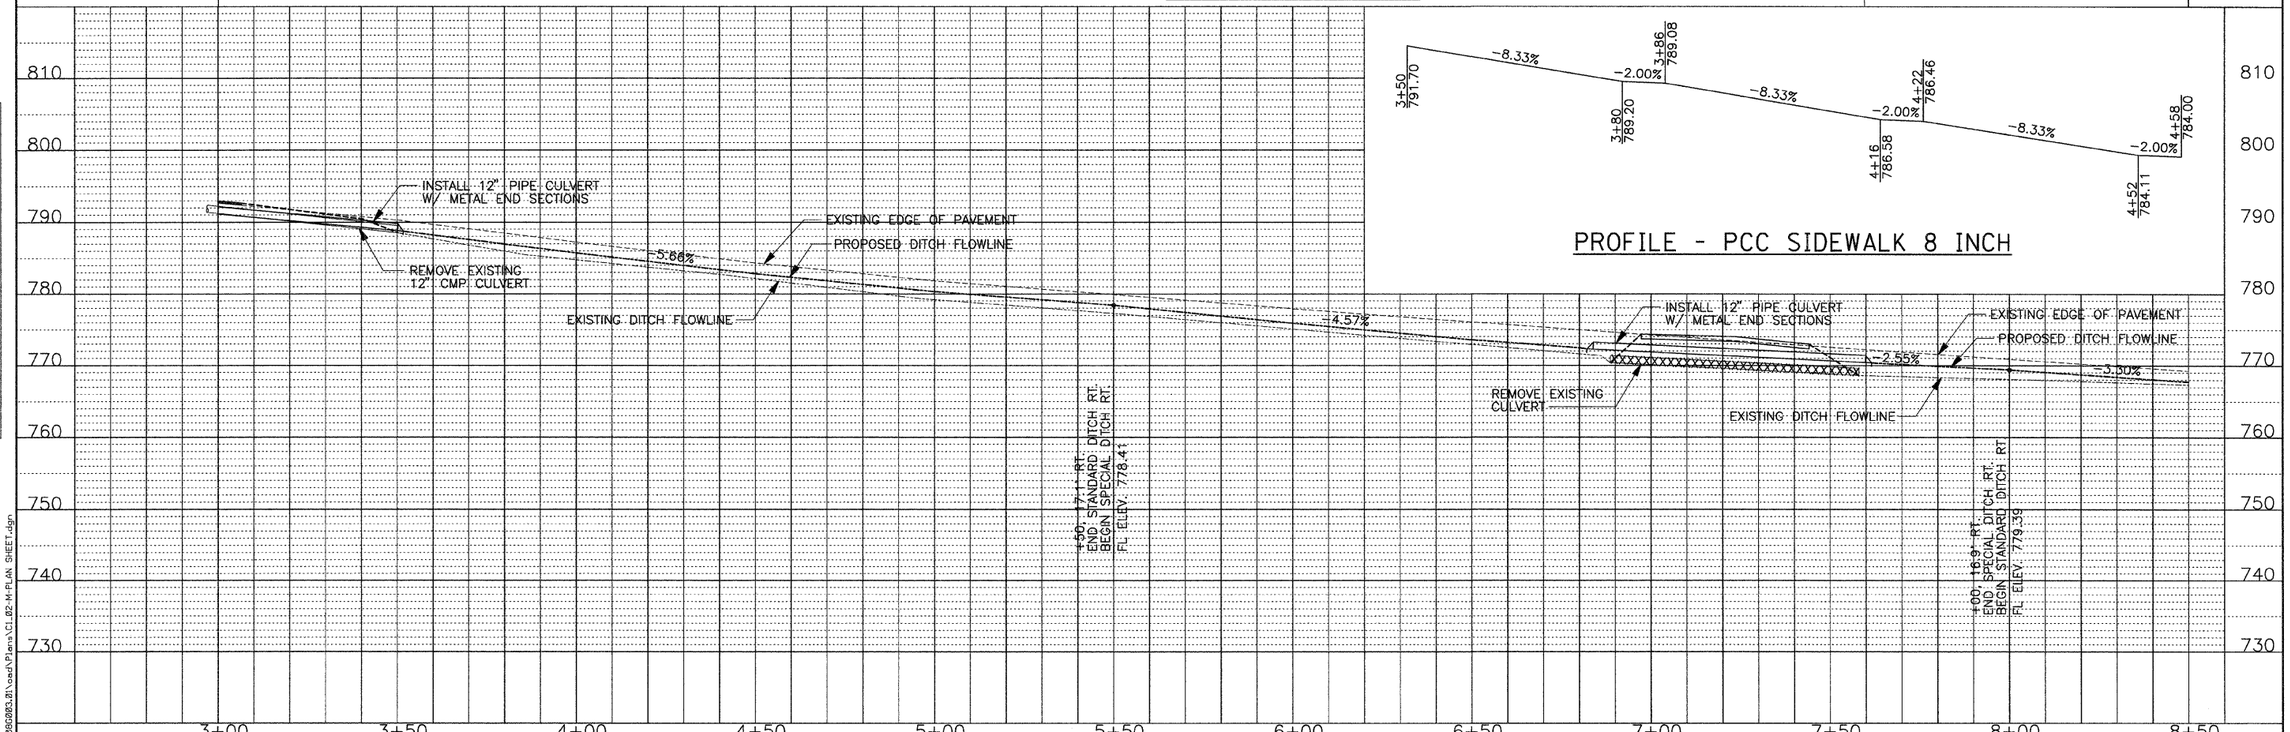

USER NAME = cxl	DESIGNED -	REVISED -	
	DRAWN -	REVISED -	
PLOT SCALE = 20.000 ' / IN.	CHECKED -	REVISED -	
PLOT DATE = 4/7/2009	DATE -	REVISED -	

Foth
Foth Infrastructure & Environment, LLC

STATE OF ILLINOIS
DEPARTMENT OF TRANSPORTATION

PLAN & PROFILE
STA 3+00 TO STA 8+50

SCALE: | SHEET NO. OF SHEETS | STA. TO STA.

F.A. RTE.	SECTION	COUNTY	TOTAL SHEETS	SHEET NO.
	08-00000-00-SW	WOODFORD	21	8
		CONTRACT NO. 89503		
		ILLINOIS FED. AID PROJECT		

PLAN: SURVEYED / PLOTTED / ALIGNMENT CHECKED / RT. OF WAY CHECKED / CADD FILE NAME / NOTE BOOK NO. / BY / DATE

PROFILE: SURVEYED / PLOTTED / GRADES CHECKED / B.M. NOTED / STRUCTURE NOTATNS CHKD / NOTE BOOK NO. / BY / DATE

FILE NAME X:\PE\IE\2008\08G003.01\cad\Plans\C1_02-M-PLAN SHEET.dgn