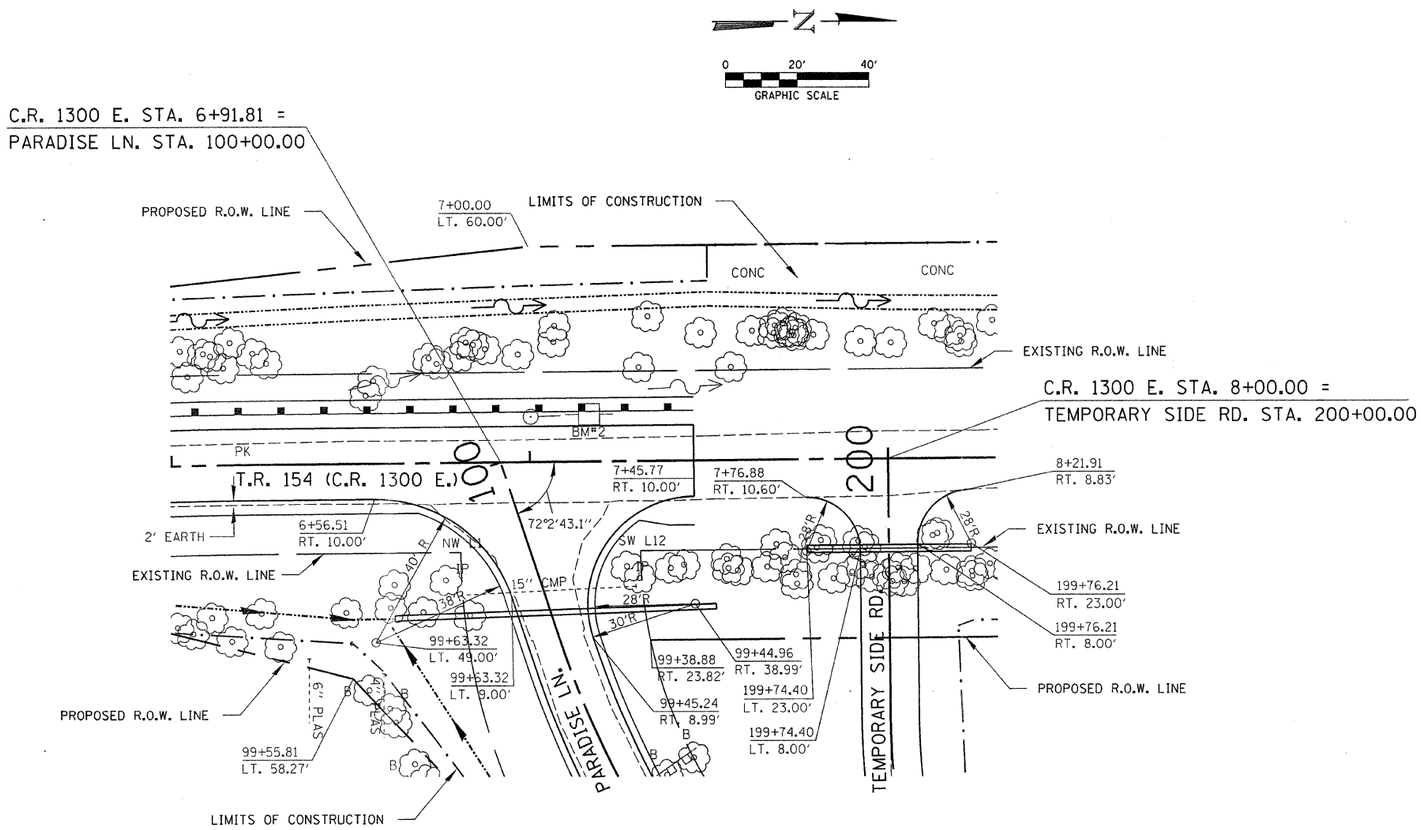

INTERSECTION DETAIL
PLAN VIEW

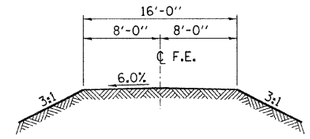

SECTION B-B

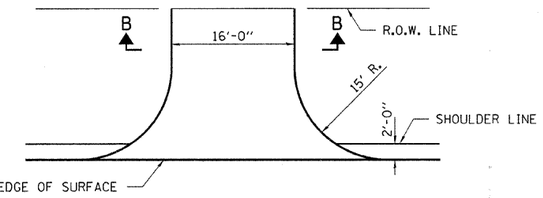

FIELD ENTRANCE DETAIL
T.R. 154 (C.R. 1300 E.) LT. STA. 13+50
LT. STA. 4+08
LT. STA. 5+50

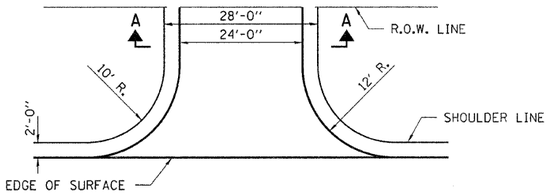

PRIVATE ENTRANCE DETAIL
PARADISE LN. LT. STA. 98+44

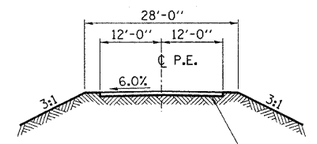

SECTION A-A

FILE NAME = . 75001-sht-misc.dgn	USER NAME =	DESIGNED - L.F.S.	REVISED -	STATE OF ILLINOIS — COUNTY HIGHWAY DEPARTMENT	HLR HAMPTON, LENZINI & RENWICK, INC. CIVIL & STRUCTURAL ENGINEERS LAND SURVEYORS	MISCELLANEOUS DETAILS	T.R.	SECTION	COUNTY	TOTAL SHEETS	SHEET NO.
		DRAWN - W.J.S.	REVISED -				154	03-06130-00-BR	PIATT	57	10
	PLOT SCALE =	CHECKED - S.W.M.	REVISED -						CONTRACT NO. 91385		
	PLOT DATE = 12/23/2008	DATE - 7/31/06	REVISED -		SCALE:	SHEET NO. OF SHEETS	STA.	TO STA.	FED. ROAD DIST. NO. ILLINOIS	FED. AID PROJECT	