93488

COUNTY	ROUTE	SECTION	TOTAL SHEETS	SHEET NO.
ADAMS	FAS 2592	08-00207-00-RS	15	8
STATION 140+00 TO STATION 170+00				
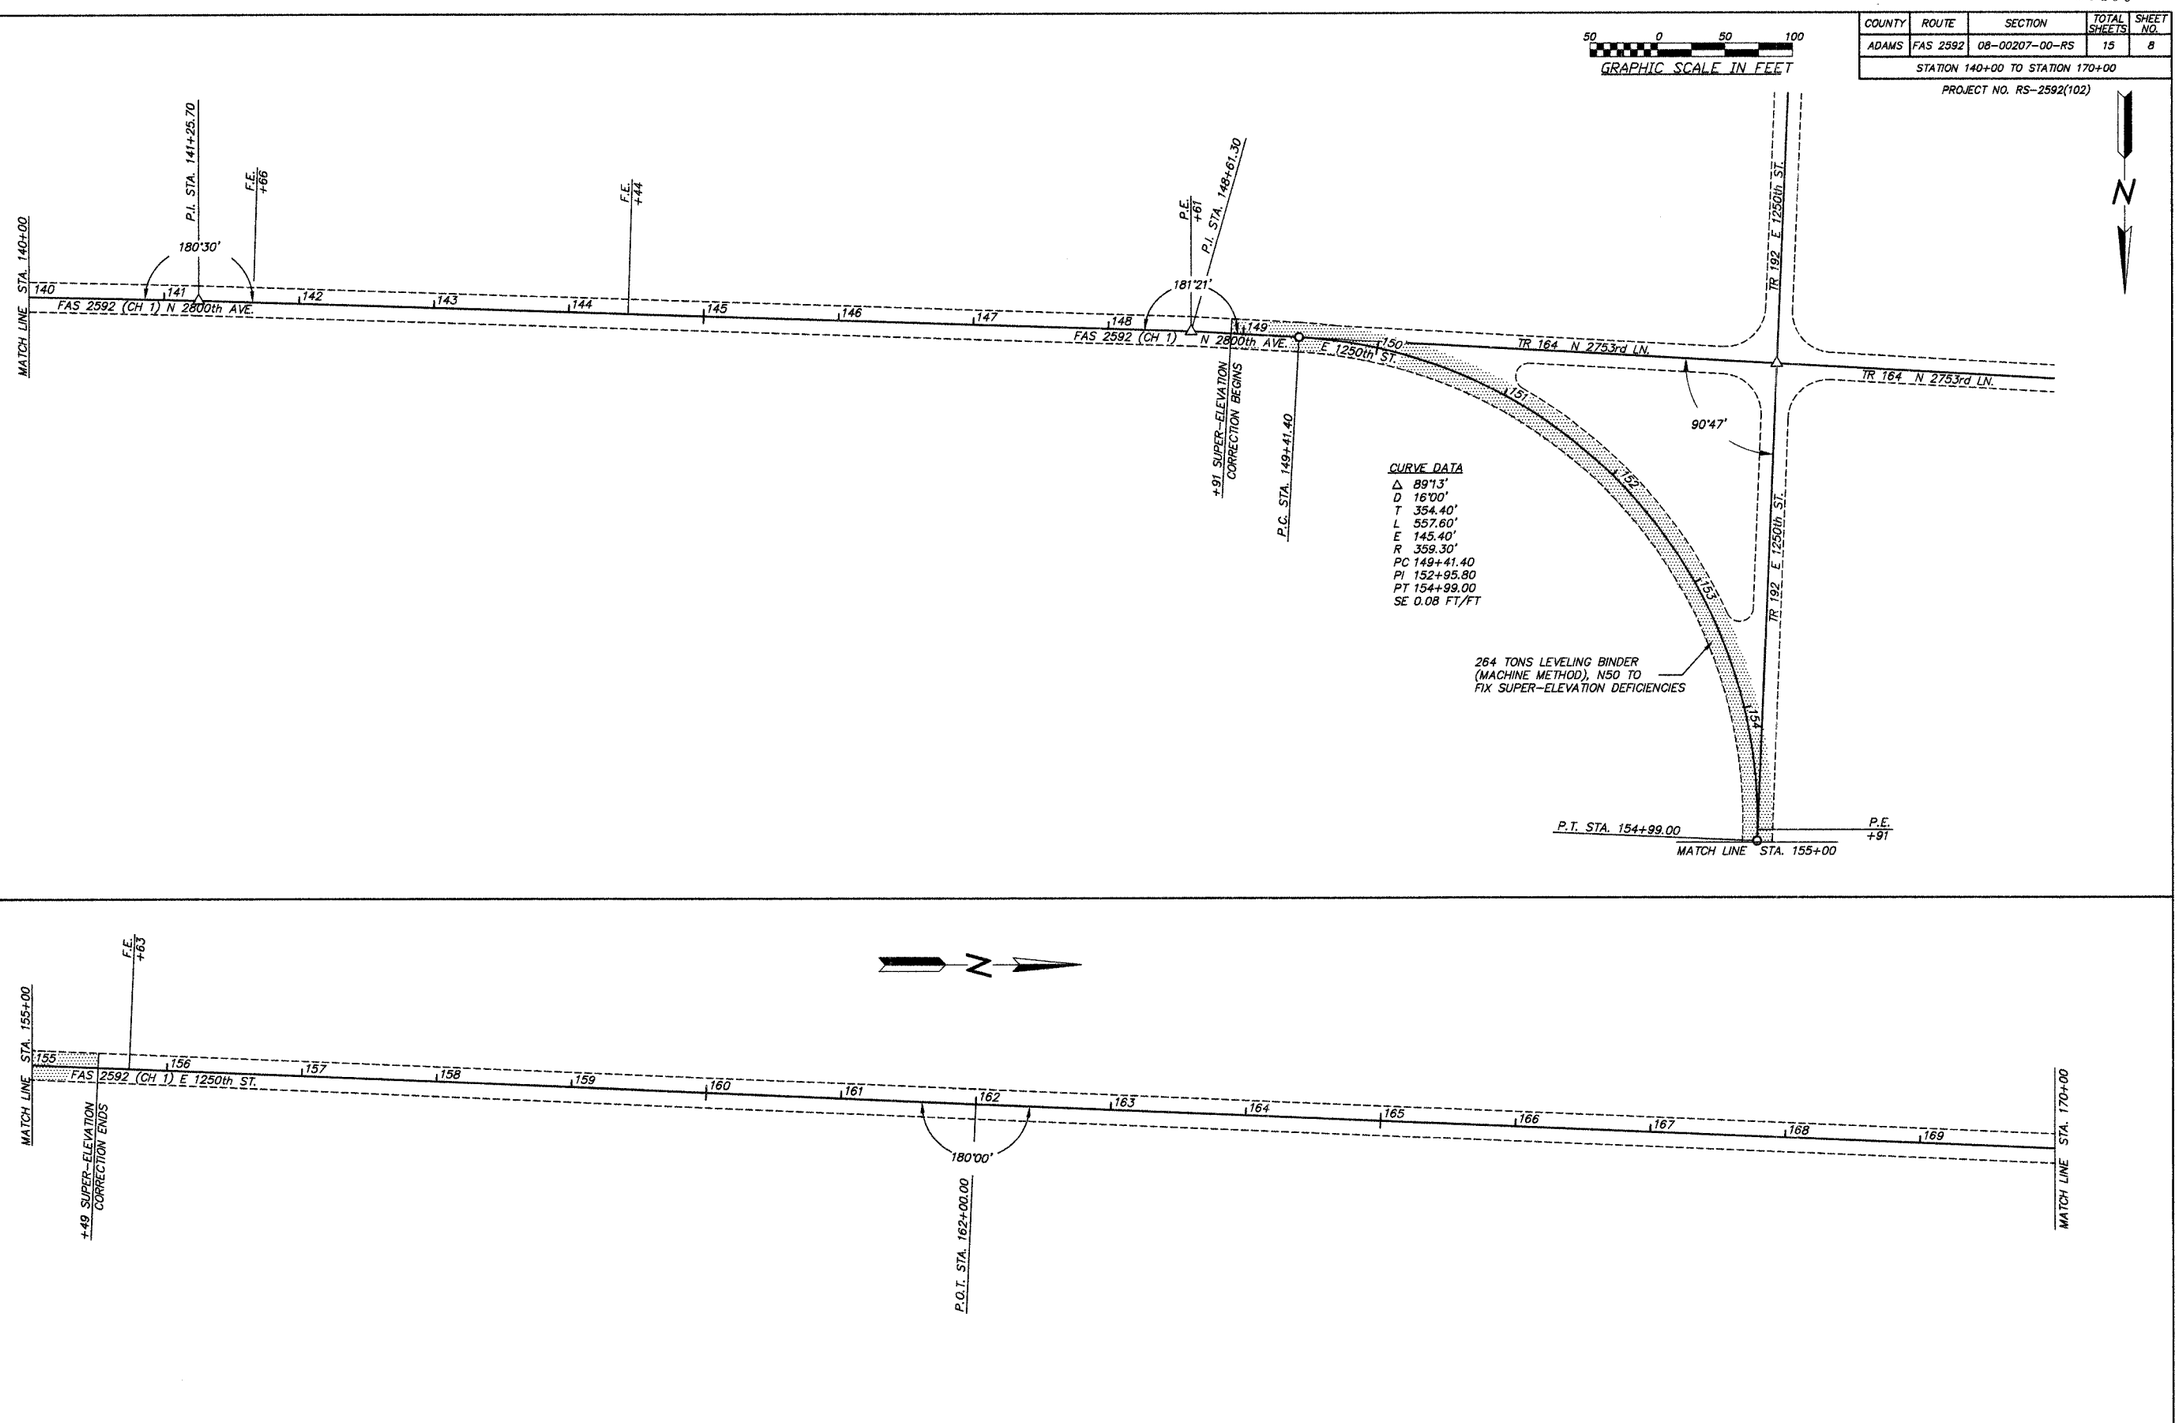
PROJECT NO. RS-2592(102)