CONTRACT No 95493

ROUTE NO.	SECTION	CITY	TOTAL SHEETS	SHEET NO.
STEVENS CREEK BIKEWAY	99-P4000-00-BP	DECATUR PARK DIST	145	28
FED. ROAD DIST. NO.		ILLINOIS	PROJECT TE-00D7(27)	

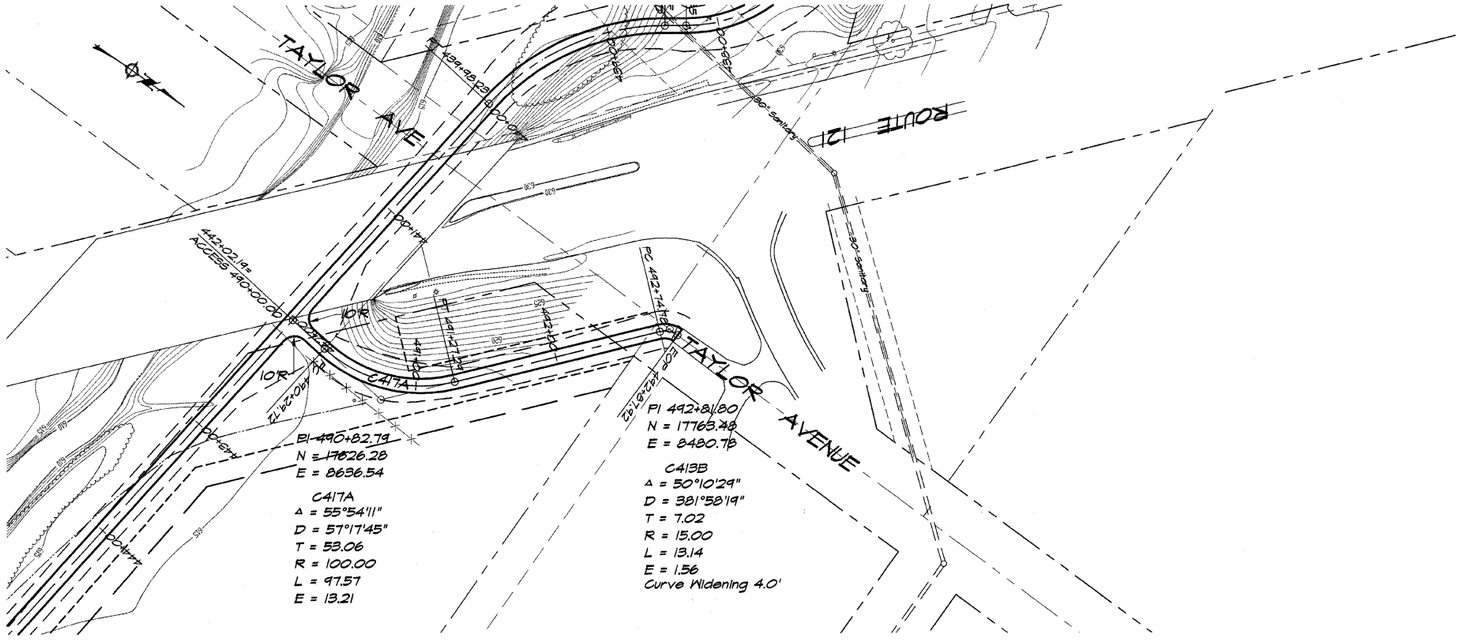

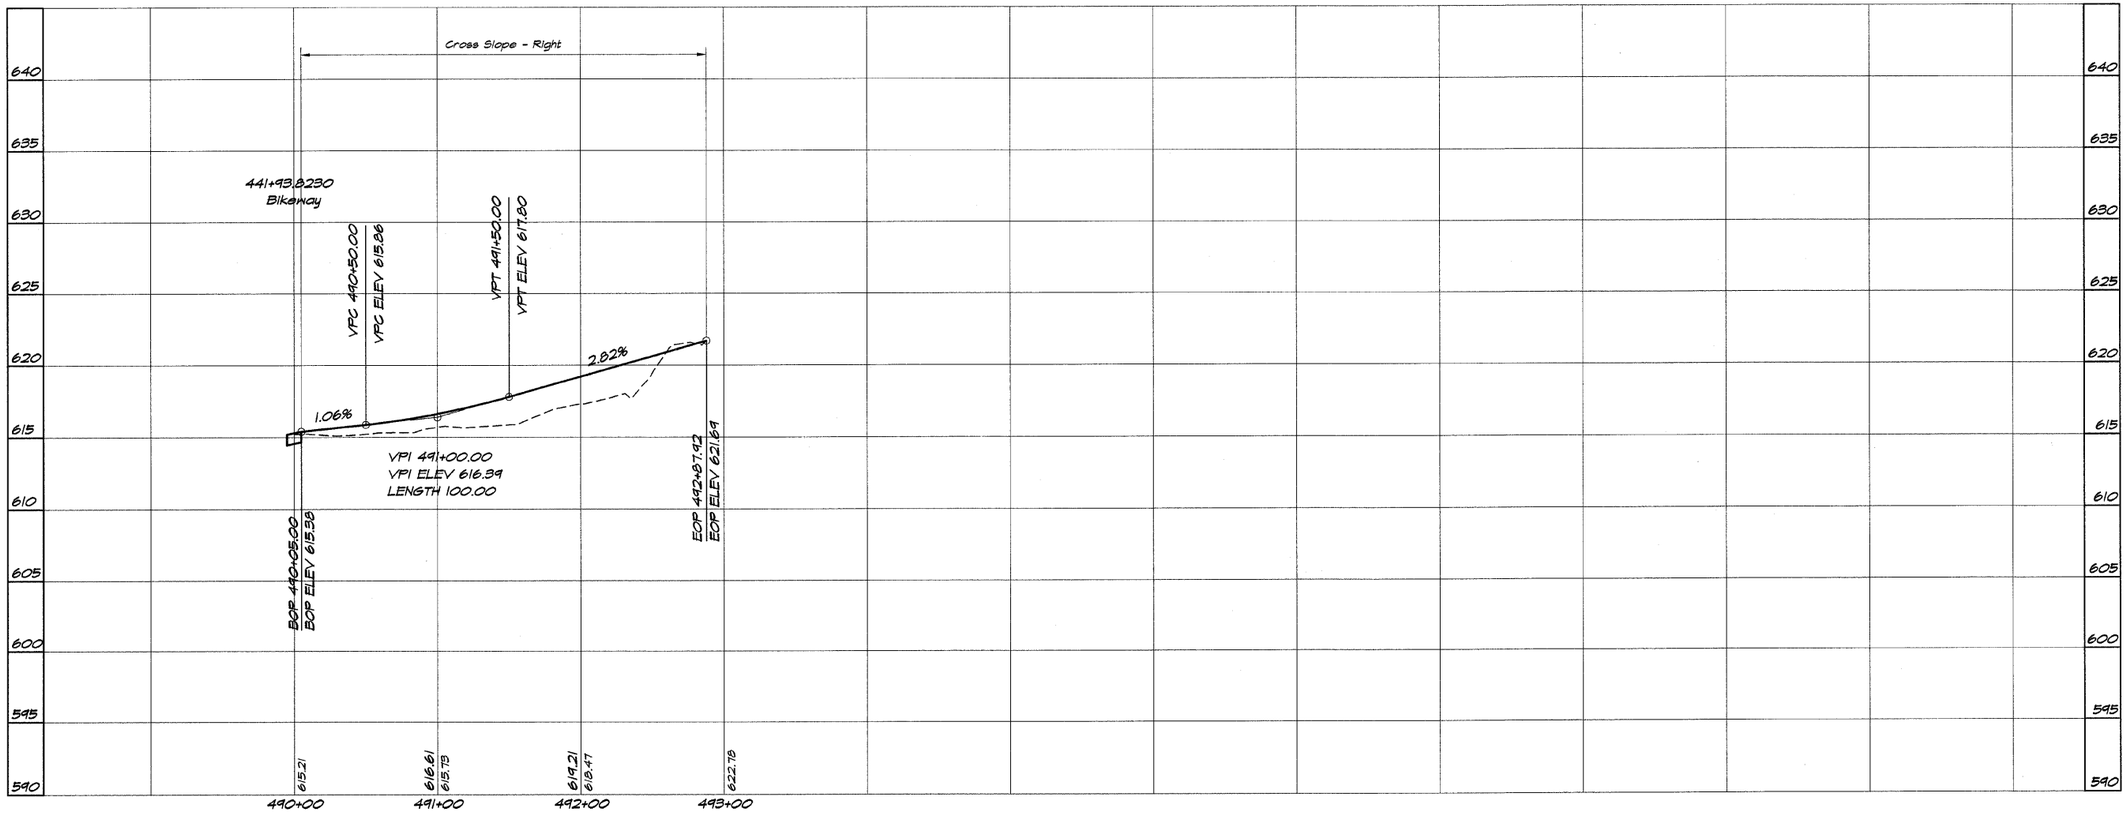

BAINBRIDGE GEE MILANSKI & ASSOCIATES, INC.
Consulting Engineers
1670 SOUTH TAYLORVILLE ROAD
DECATUR ILLINOIS
Illinois License 184-001286

REVISIONS

NO.	BY	DATE

DESIGNED MHP
DRAWN P mills
FIELD BOOK XXX
SCALE 1" = 50'
DATE May 2002
JOB NO. 99099

DECATUR PARK DISTRICT
STEVENS CREEK BIKEWAY - PHASE I

PLAN AND PROFILE
STATION 490+00.00 TO 492+87.92

SHEET NO. 28 OF 145