CONTRACT No 95493

ROUTE NO.	SECTION	CITY	TOTAL SHEETS	SHEET NO.
STEVENS CREEK BIKEWAY	99-P4000-00-BP	DECATUR PARK DIST	145	139
FED. ROAD DIST. NO.		ILLINOIS	PROJECT TE-00D7(27)	

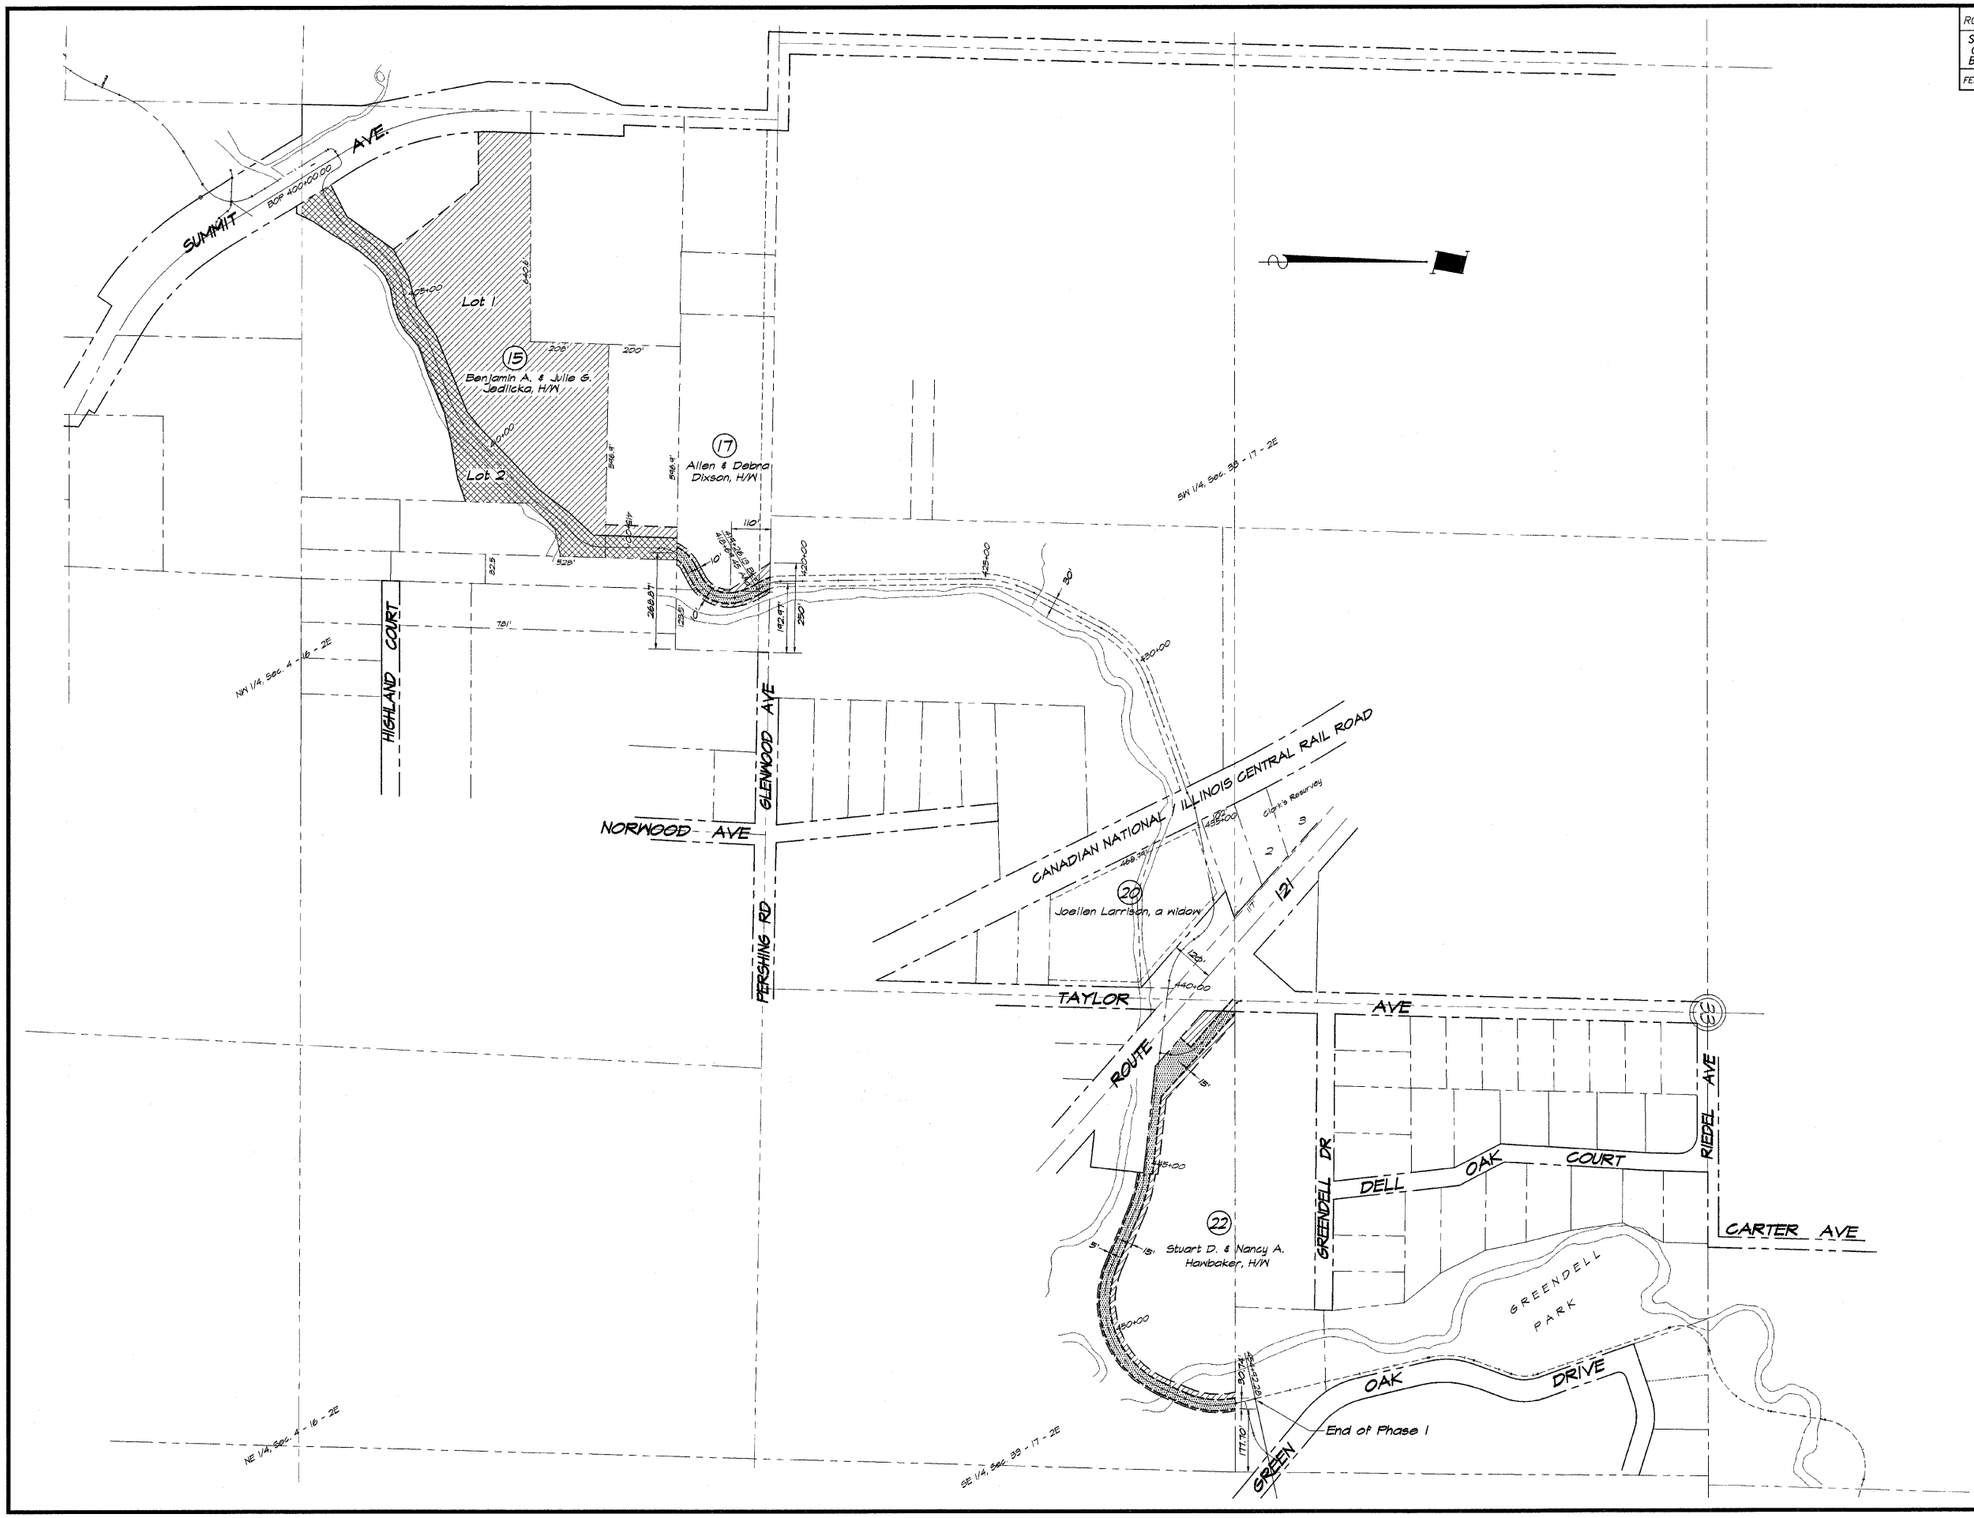

BAINBRIDGE GEE MULANSKI & ASSOCIATES, INC.
Consulting Engineers
1870 SOUTH TAYLORVILLE ROAD
DECATUR ILLINOIS
Illinois License 184001669

REVISIONS

NO.	BY	DATE

DESIGNED MMP
DRAWN I. Jenkins
SCALE 1" = 200'
DATE Feb. 2004
JOB NO. 99099
FIELD BOOK XXX

DECATUR PARK DISTRICT
STEVENS CREEK BIKEWAY - PHASE I
PROPERTY PARCEL STRIP MAP

SHEET NO. 139 OF 145