
FINAL SURVEY		BY	DATE
	SURVEYED		
	PLOTTED		
NOTE BOOK	TEMPLATE		
	AREAS		
NO.	AREAS CHECKED		

ORIGINAL SURVEY		BY	DATE
	SURVEYED		
	PLOTTED		
NOTE BOOK	TEMPLATE		
	AREAS		
NO.	AREAS CHECKED		

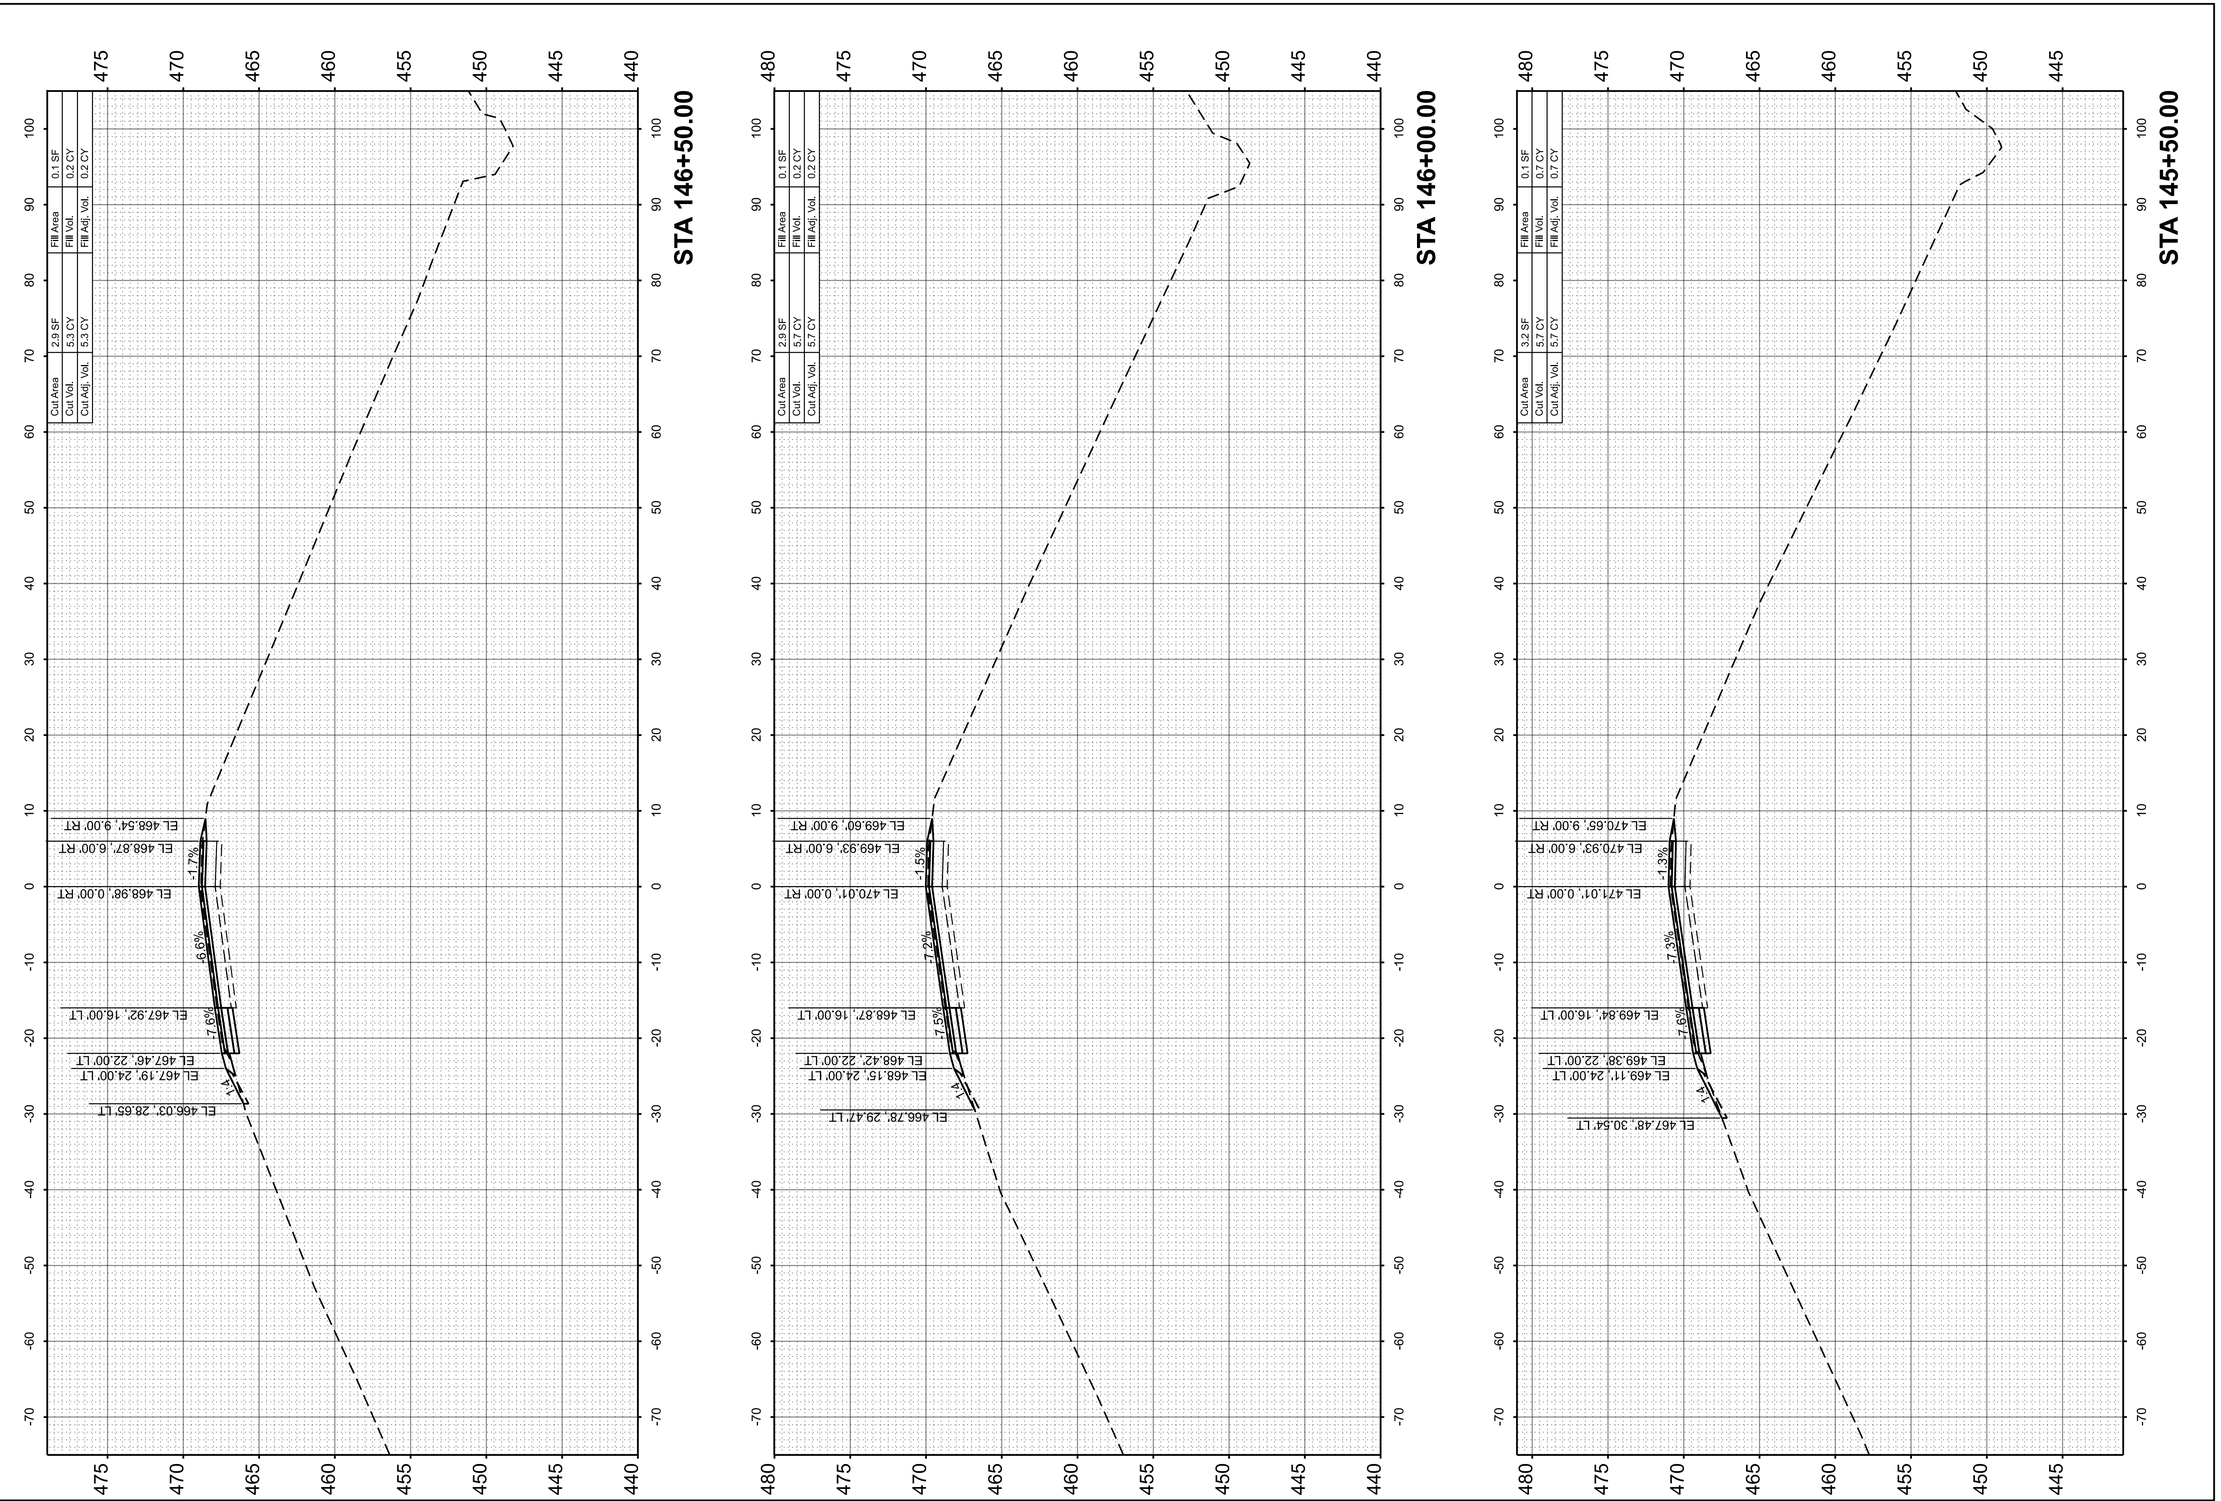

MODEL: RAMPA - 145+50.00 [Sheet]
FILE NAME: c:\pwworkingdir\des-pw-01\tammy neff-smithdms\02488\D876M95_SHT_XSSHT_RAMP A.dgn

QUIGG ENGINEERING INC

USER NAME = MBennett	DESIGNED - TNS	REVISED -
	DRAWN - TNS	REVISED -
	CHECKED - SDM	REVISED -
PLOT DATE = 1/16/2026	DATE - 5/6/2026	REVISED -

STATE OF ILLINOIS
DEPARTMENT OF TRANSPORTATION


CROSS SECTIONS
RAMP A


SCALE: 1"=10' | SHEET 3 OF 14 SHEETS | STA. | TO STA.


F.A.I RTE.	SECTION	COUNTY	TOTAL SHEETS	SHEET NO.
64	95-(3,4)RS-2	WASHINGTON	775	701
		CONTRACT NO. 76M95		
	ILLINOIS FED. AID PROJECT			

FINAL SURVEY	SURVEYED	BY	DATE
NOTE BOOK	PLOTTED		
NO.	TEMPLATE		
	AREAS		
	AREAS CHECKED		

ORIGINAL SURVEY	SURVEYED	BY	DATE
NOTE BOOK	PLOTTED		
NO.	TEMPLATE		
	AREAS		
	AREAS CHECKED		

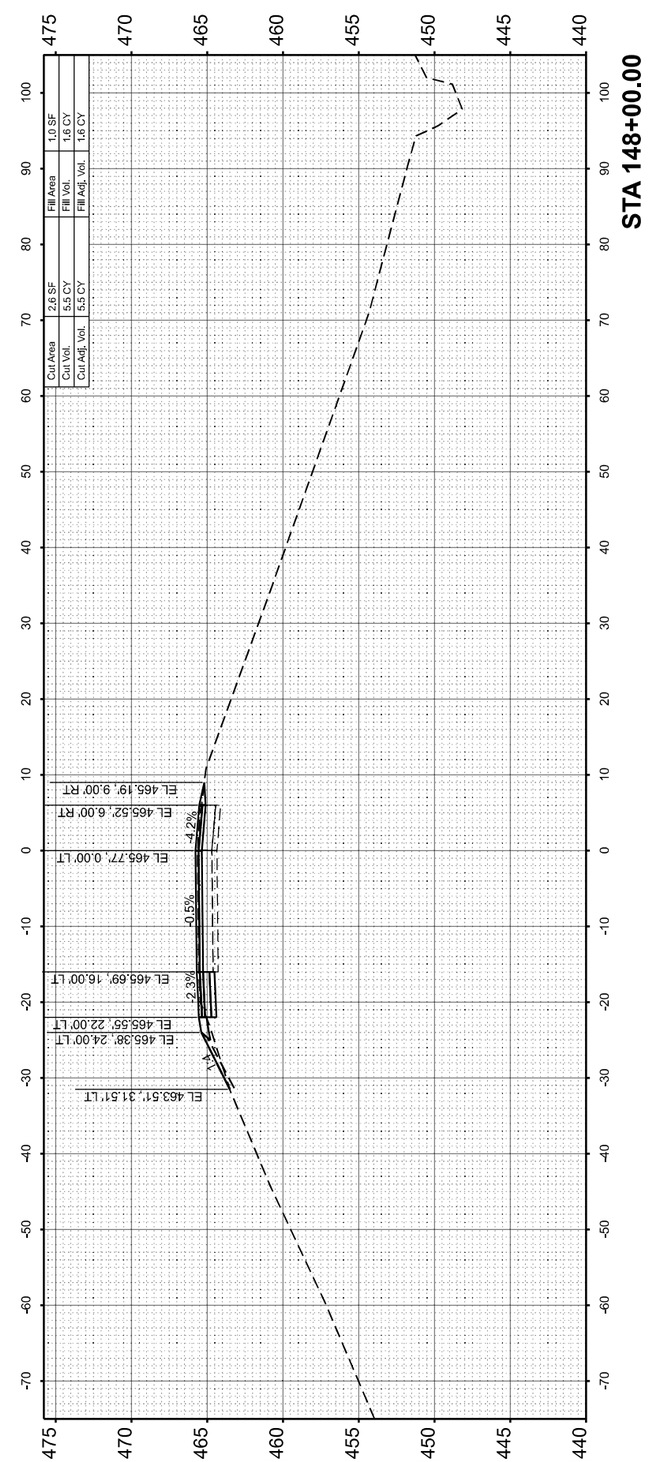

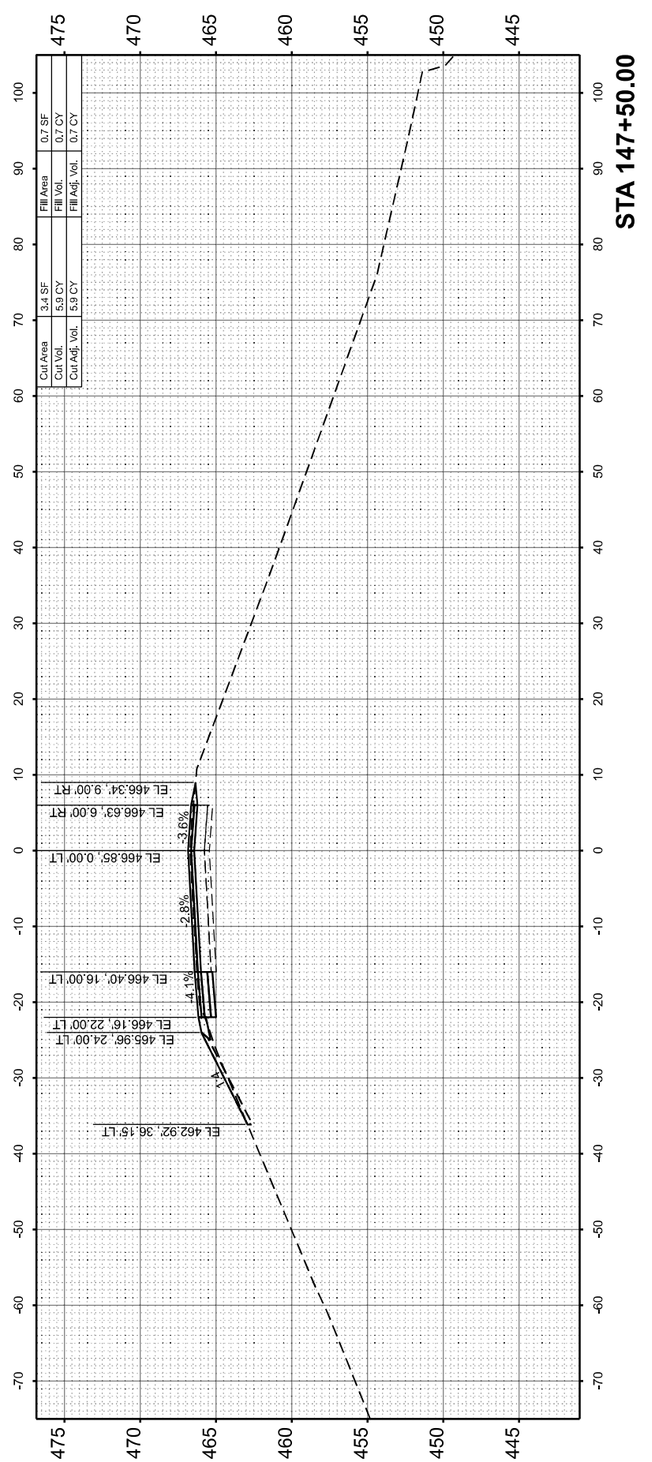

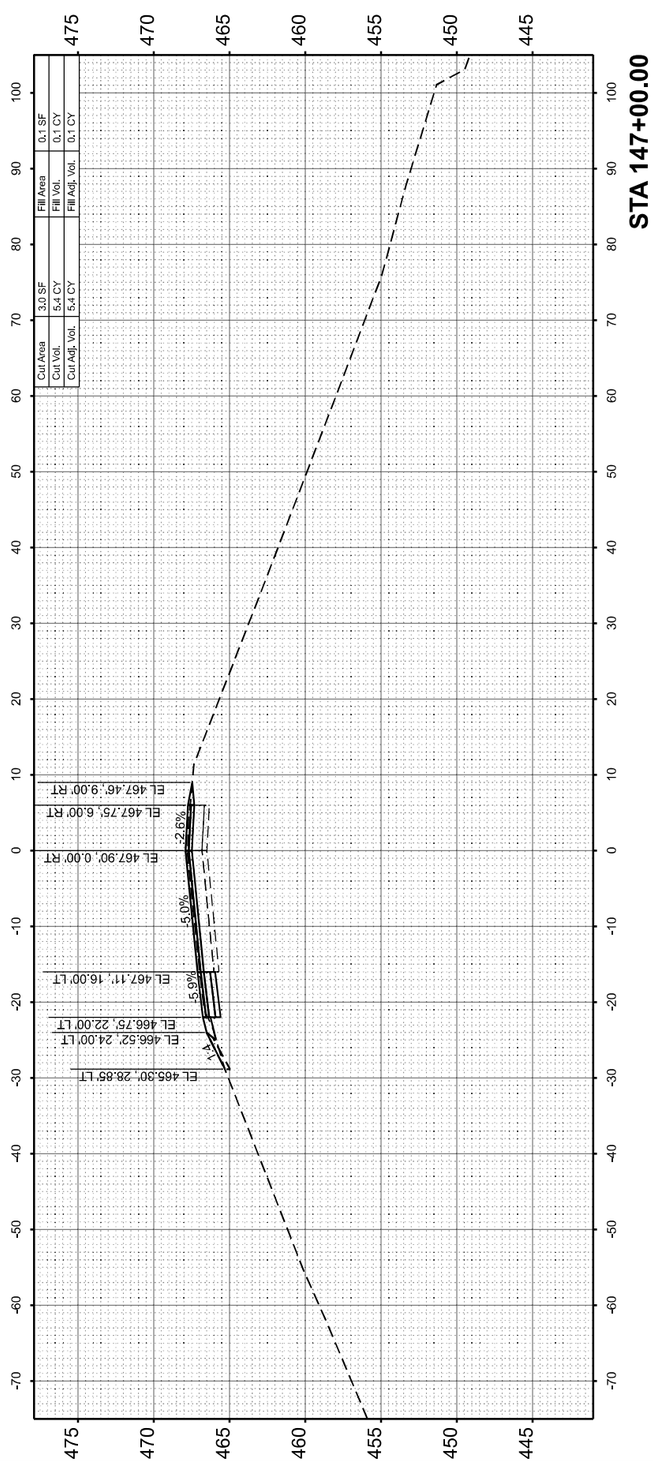

MODEL: RAMPA - 147+00.00 [Sheet]
FILE NAME: c:\pwworkingdir\des-pw-01\tammy.neff-smith\dms02488\D876M95_SHT_XSSHT_RAMP A.dgn

QUIGG ENGINEERING INC

USER NAME = TNeffSmith	DESIGNED - TNS	REVISED -
	DRAWN - TNS	REVISED -
	CHECKED - SDM	REVISED -
PLOT DATE = 1/15/2026	DATE - 5/6/2026	REVISED -

STATE OF ILLINOIS
DEPARTMENT OF TRANSPORTATION


CROSS SECTIONS
RAMP A


SCALE: 1"=10' | SHEET 4 OF 14 SHEETS | STA. | TO STA.


F.A.I RTE.	SECTION	COUNTY	TOTAL SHEETS	SHEET NO.
64	95-(3,4)RS-2	WASHINGTON	775	702
		CONTRACT NO. 76M95		
	ILLINOIS	FED. AID PROJECT		

FINAL SURVEY		BY	DATE
NOTE BOOK	SURVEYED		
NO.	PLOTTED		
	TEMPLATE		
	AREAS		
	AREAS CHECKED		

ORIGINAL SURVEY		BY	DATE
NOTE BOOK	SURVEYED		
NO.	PLOTTED		
	TEMPLATE		
	AREAS		
	AREAS CHECKED		

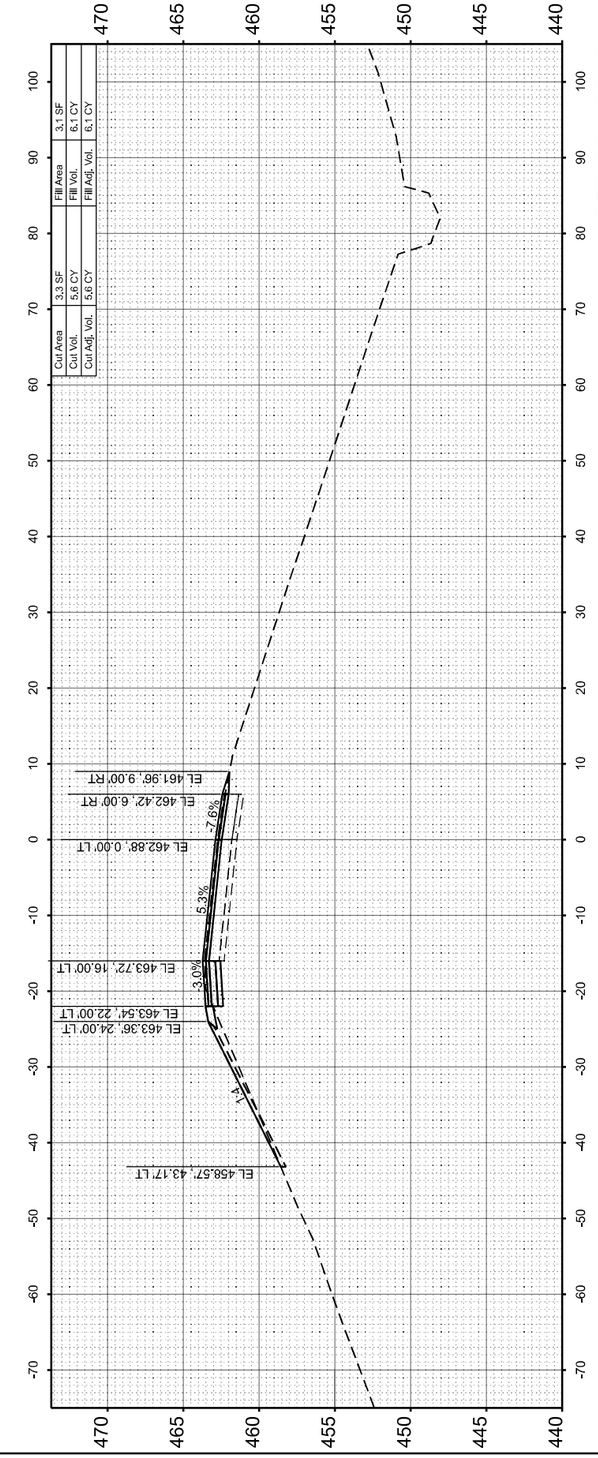

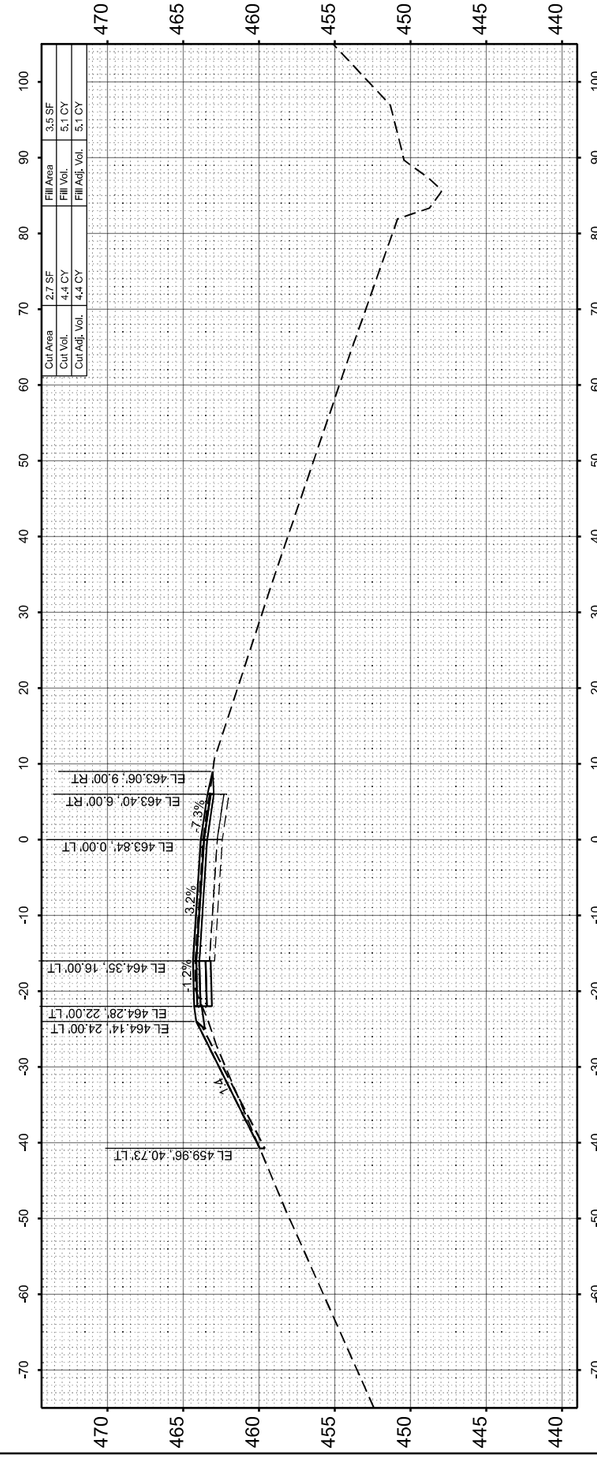

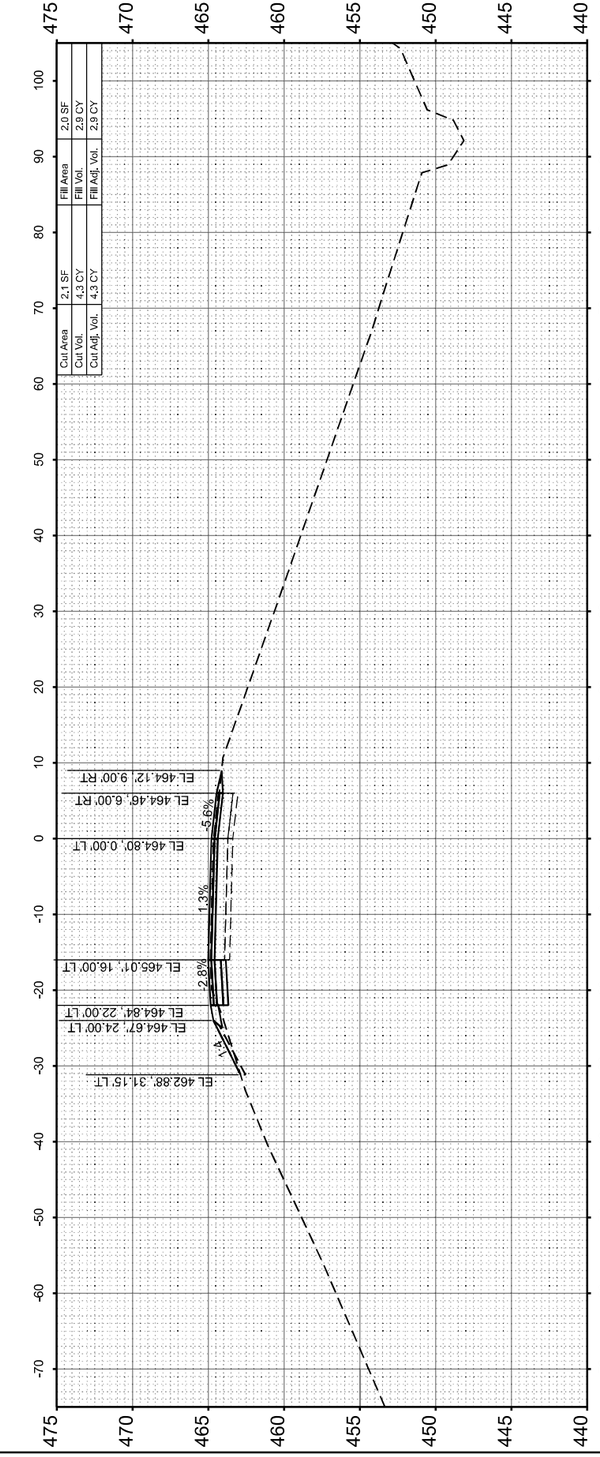

MODEL: RAMPA - 148+50.00 [Sheet]
FILE NAME: c:\pwworkingdir\des-pw-01\tammy neff-smith\dms02488\D876M95_SHT_XSSHT_RAMP A.dgn

QUIGG ENGINEERING INC

USER NAME = TNeffSmith	DESIGNED - TNS	REVISED -	
	DRAWN - TNS	REVISED -	
	CHECKED - SDM	REVISED -	
PLOT DATE = 1/15/2026	DATE - 5/6/2026	REVISED -	

STATE OF ILLINOIS
DEPARTMENT OF TRANSPORTATION


CROSS SECTIONS
RAMP A

SCALE: 1"=10' | SHEET 5 OF 14 SHEETS | STA. | TO STA.

F.A.I RTE.	SECTION	COUNTY	TOTAL SHEETS	SHEET NO.
64	95-(3,4)RS-2	WASHINGTON	775	703
		CONTRACT NO. 76M95		
	ILLINOIS FED. AID PROJECT			

FINAL SURVEY		BY	DATE
NOTE BOOK	SURVEYED		
NO.	PLOTTED		
	TEMPLATE		
	AREAS		
	AREAS CHECKED		

ORIGINAL SURVEY		BY	DATE
NOTE BOOK	SURVEYED		
NO.	PLOTTED		
	TEMPLATE		
	AREAS		
	AREAS CHECKED		

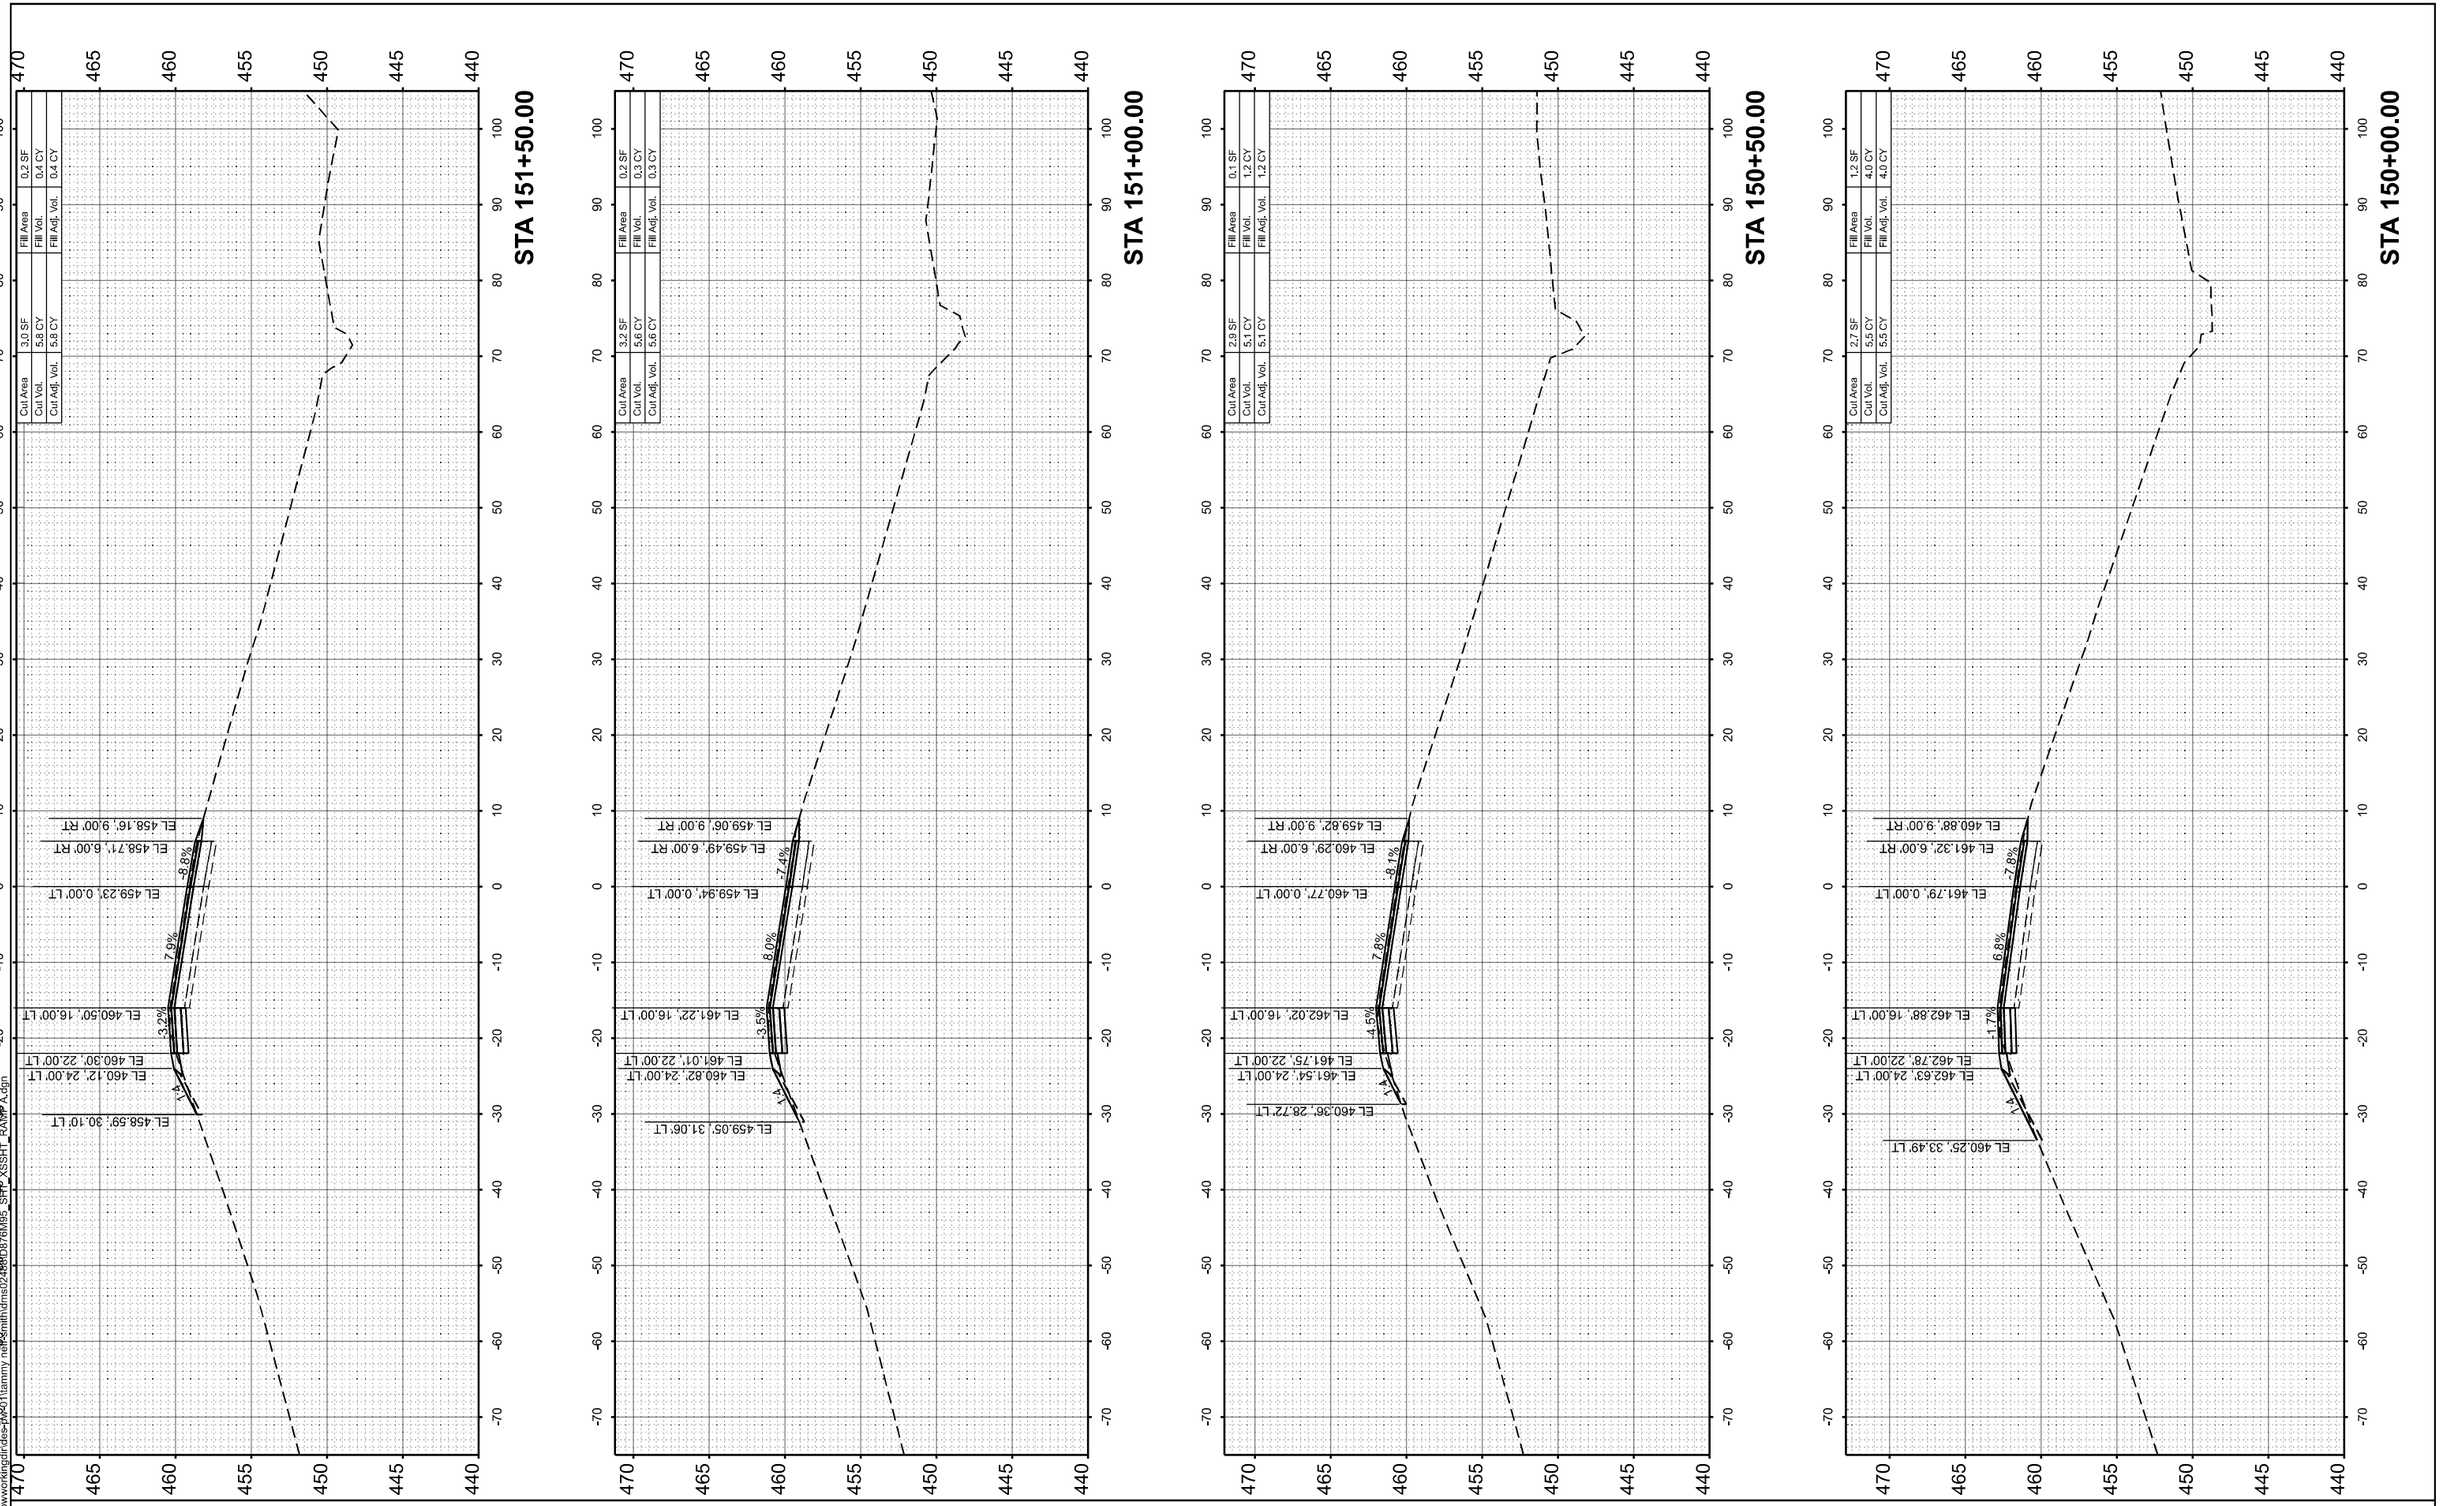

MODEL: RAMPA - 150+00.00 [Sheet]
FILE NAME: c:\pwworkingdir\ides-prd01\tammy.neff.smith\dms3249\D876M95_SHT_XSSHT_RAMPA.dgn

QUIGG ENGINEERING INC	USER NAME = TNeffSmith	DESIGNED - TNS	REVISED -
		DRAWN - TNS	REVISED -
		CHECKED - SDM	REVISED -
	PLOT DATE = 1/15/2026	DATE - 5/6/2026	REVISED -

STATE OF ILLINOIS
DEPARTMENT OF TRANSPORTATION

CROSS SECTIONS
RAMP A

SCALE: 1"=10' | SHEET 6 OF 14 SHEETS | STA. | TO STA.

F.A.I RTE.	SECTION	COUNTY	TOTAL SHEETS	SHEET NO.
64	95-(3,4)RS-2	WASHINGTON	775	704
		CONTRACT NO. 76M95		
		ILLINOIS	FED. AID PROJECT	

FINAL SURVEY		BY	DATE
NOTE BOOK	SURVEYED		
	PLOTTED		
NO.	TEMPLATE		
	AREAS		
	AREAS CHECKED		

ORIGINAL SURVEY		BY	DATE
NOTE BOOK	SURVEYED		
	PLOTTED		
NO.	TEMPLATE		
	AREAS		
	AREAS CHECKED		

MODEL: RAMPA - 152+00.00 [Sheet]
FILE NAME: c:\pwworkingdir\des-pw-01\tammy.neff-smith\dms02488\D876M95_SHT_XSSHT_RAMP A.dgn

QUIGG ENGINEERING INC


USER NAME = TNeffSmith	DESIGNED - TNS	REVISED -	
	DRAWN - TNS	REVISED -	
	CHECKED - SDM	REVISED -	
PLOT DATE = 1/15/2026	DATE - 5/6/2026	REVISED -	

STATE OF ILLINOIS
DEPARTMENT OF TRANSPORTATION

CROSS SECTIONS
RAMP A

SCALE: 1"=10' | SHEET 7 OF 14 SHEETS | STA. | TO STA.

F.A.I RTE.	SECTION	COUNTY	TOTAL SHEETS	SHEET NO.
64	95-(3,4)RS-2	WASHINGTON	775	705
		CONTRACT NO. 76M95		
		ILLINOIS FED. AID PROJECT		

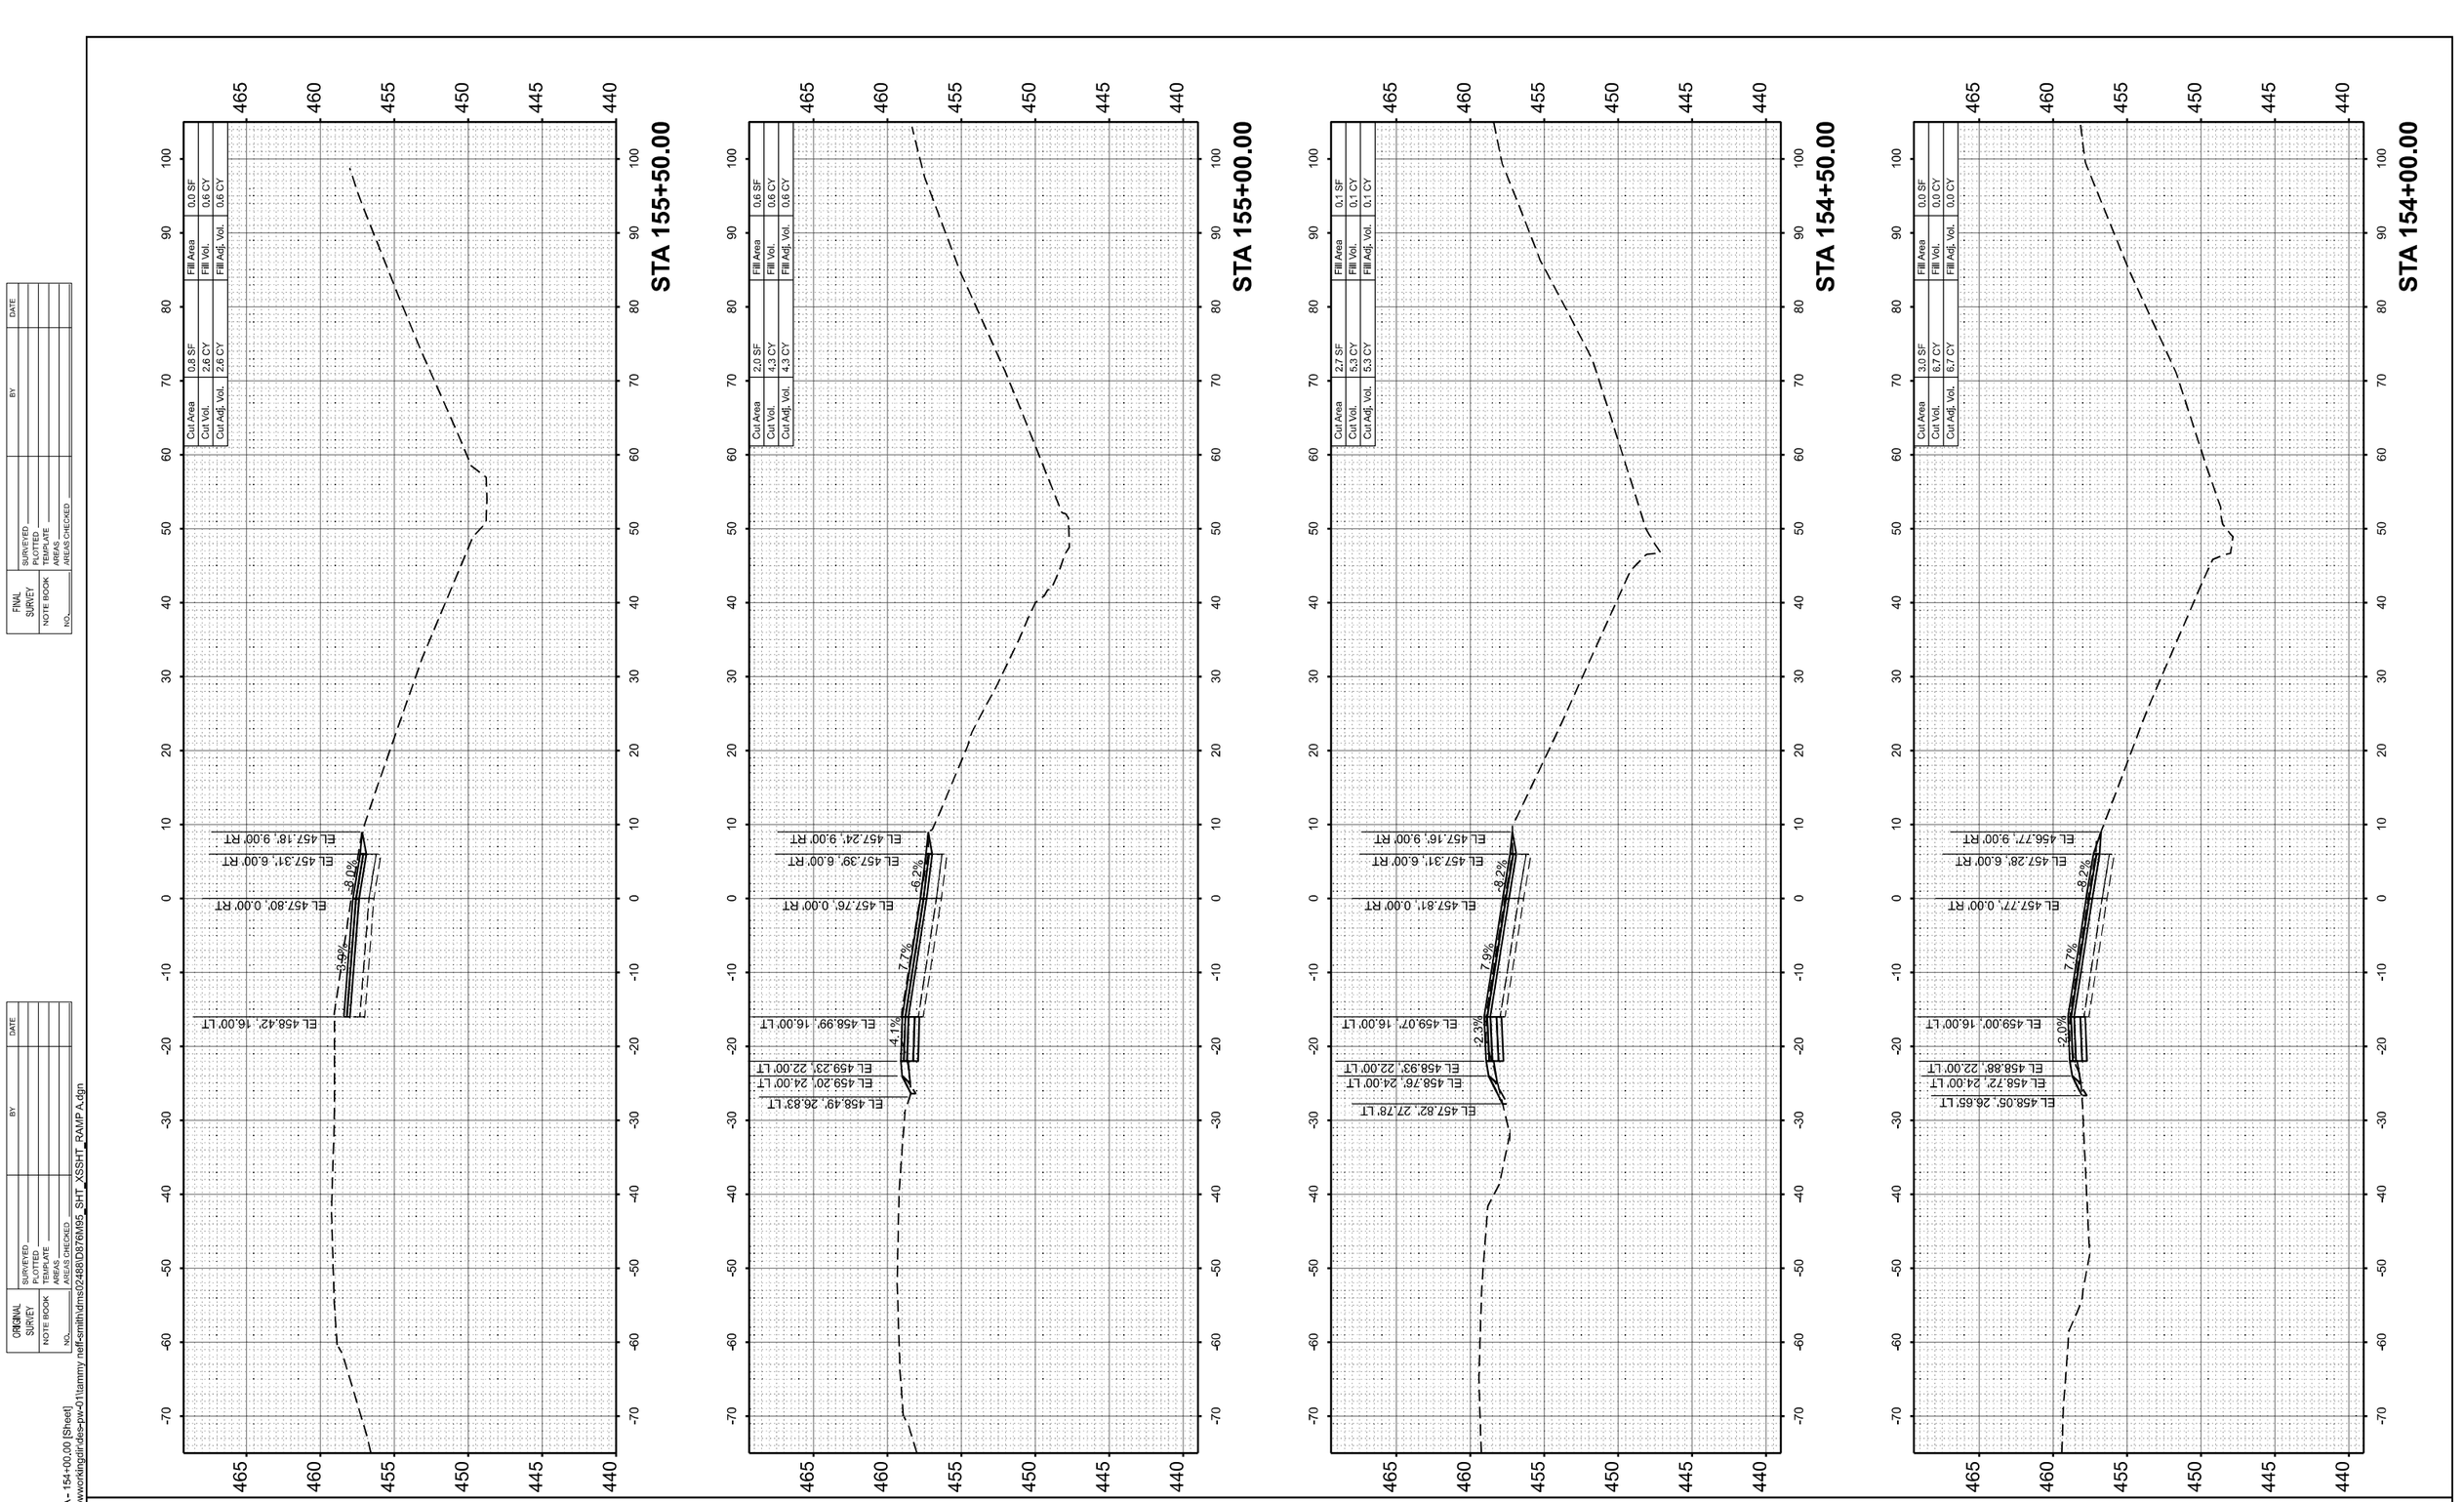

FINAL SURVEY		BY	DATE
NOTE BOOK	SURVEYED		
NO.	PLOTTED		
	TEMPLATE		
	AREAS		
	AREAS CHECKED		

ORIGINAL SURVEY		BY	DATE
NOTE BOOK	SURVEYED		
NO.	PLOTTED		
	TEMPLATE		
	AREAS		
	AREAS CHECKED		

MODEL: RAMPA - 154+00.00 [Sheet]
FILE NAME: c:\pwworkingdir\des-pw-01\tammy neff-smith\d\ms02488\D876M95_SHT_XSSHT_RAMP A.dgn

QUIGG ENGINEERING INC


USER NAME = TNeffSmith		DESIGNED - TNS		REVISED -	
		DRAWN - TNS		REVISED -	
		CHECKED - SDM		REVISED -	
PLOT DATE = 5/4/2026		DATE - 5/6/2026		REVISED -	

STATE OF ILLINOIS
DEPARTMENT OF TRANSPORTATION

CROSS SECTIONS
RAMP A

SCALE: 1"=10' | SHEET 8 OF 14 SHEETS | STA. | TO STA.

F.A.I RTE.	SECTION	COUNTY	TOTAL SHEETS	SHEET NO.
64	95-(3,4)RS-2	WASHINGTON	775	706
		CONTRACT NO. 76M95		
	ILLINOIS FED. AID PROJECT			

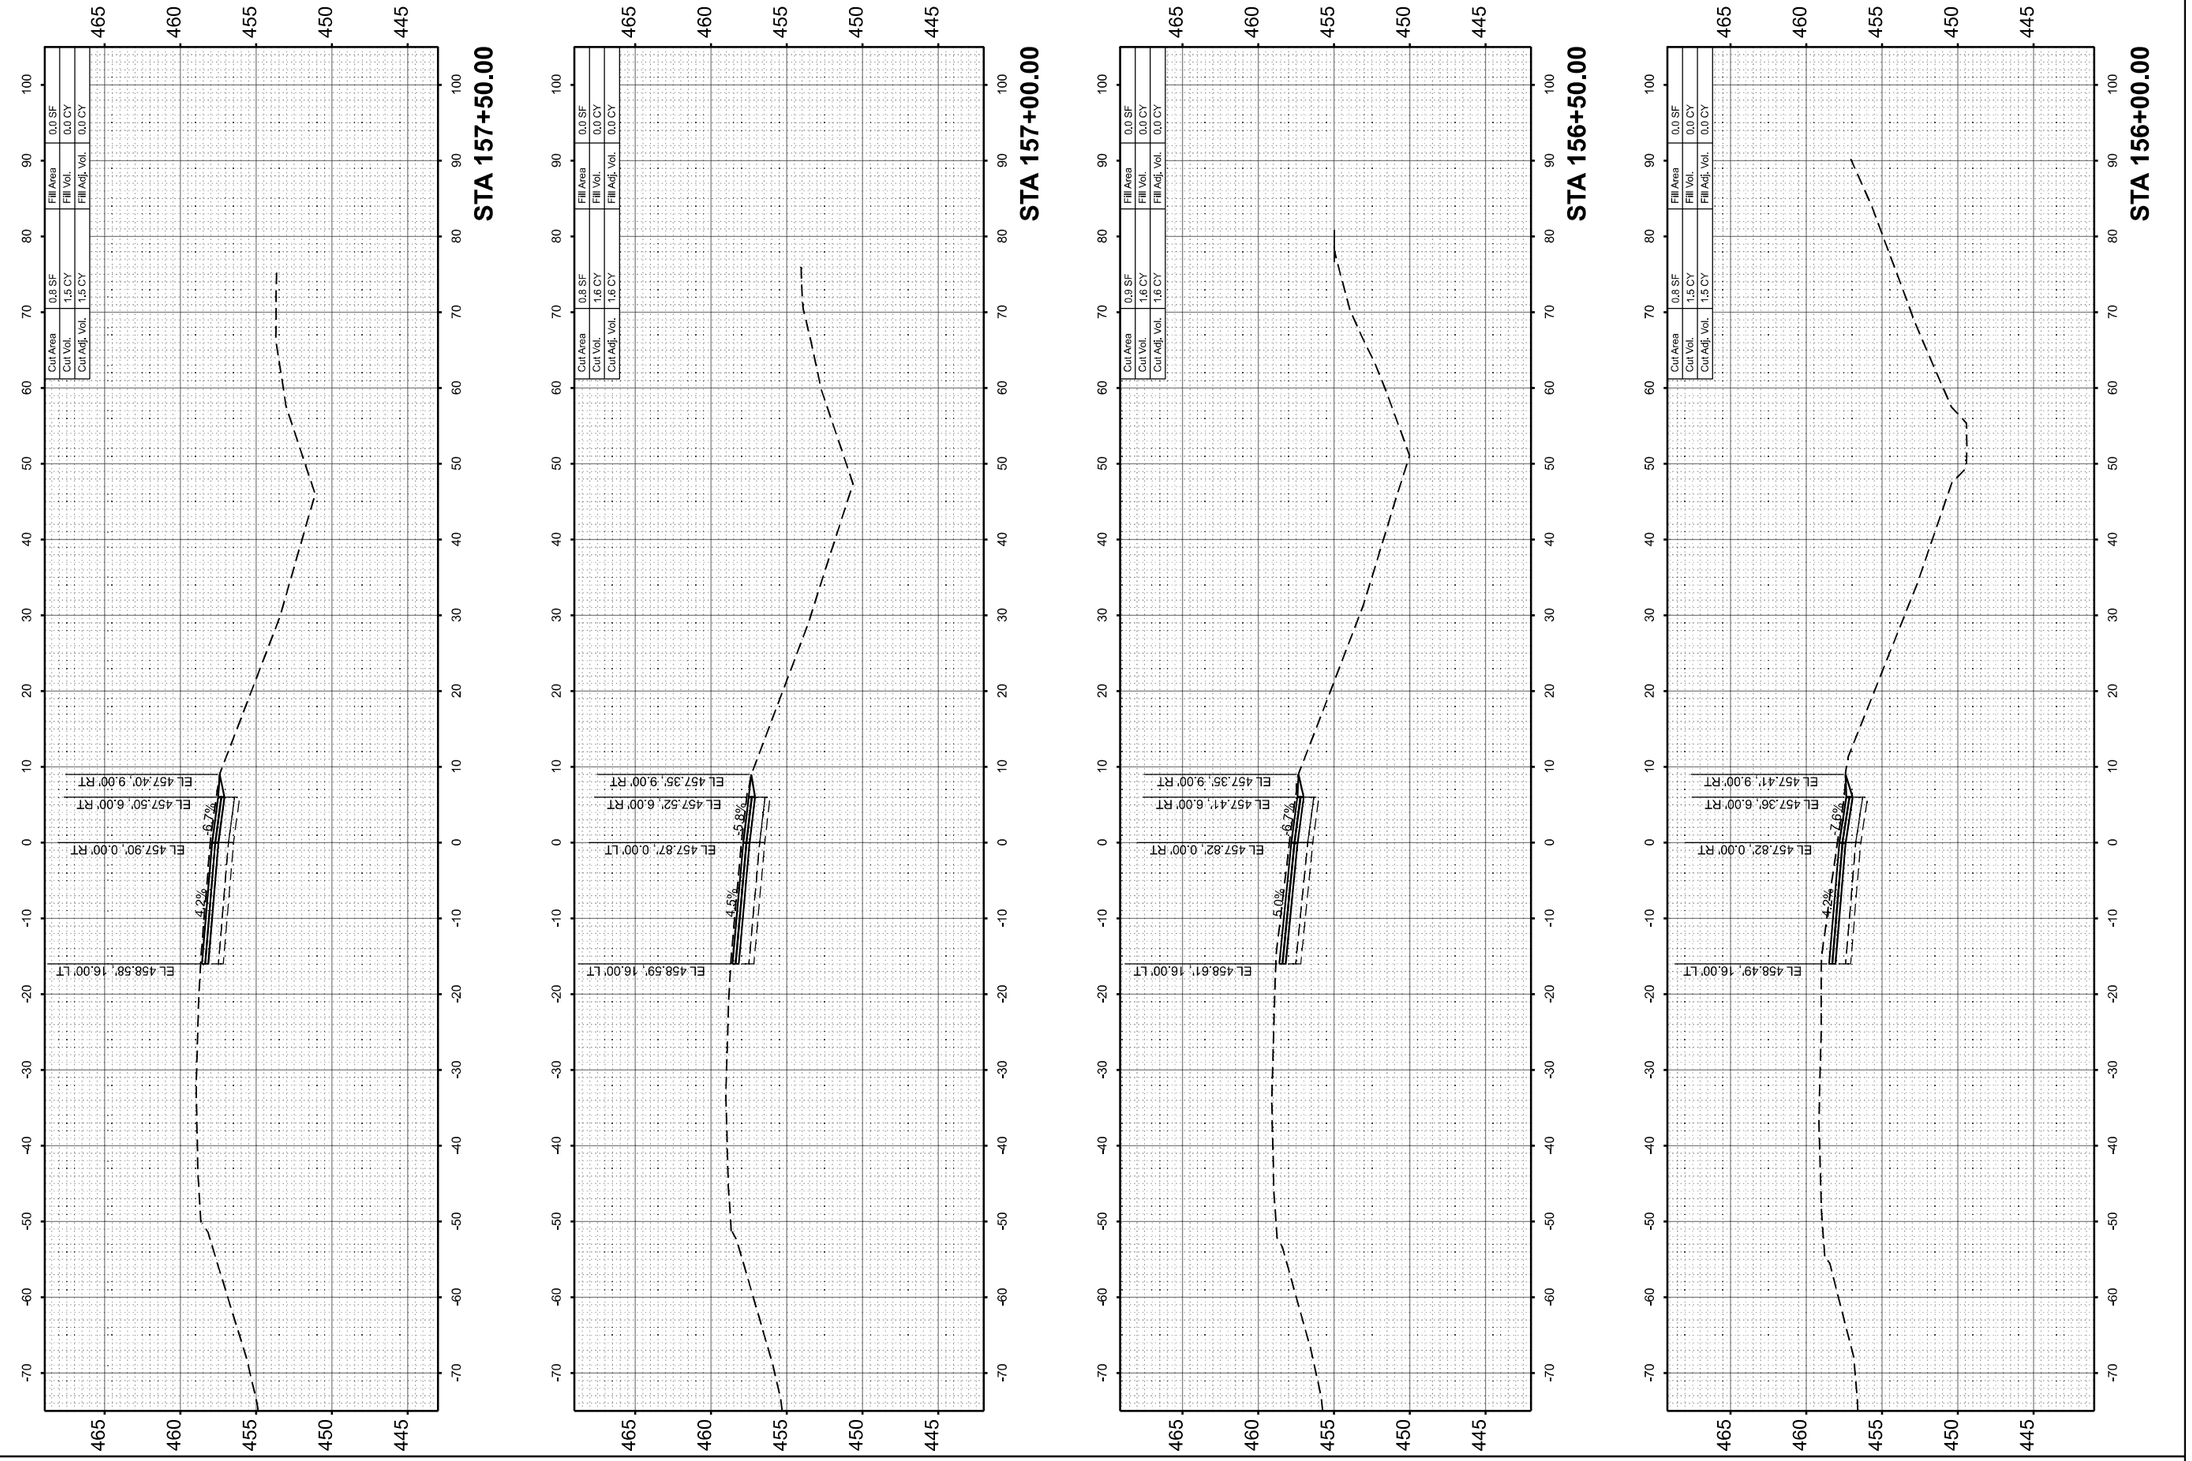

FINAL SURVEY	SURVEYED	BY	DATE
NOTE BOOK	PLOTTED		
	TEMPLATE		
NO.	AREAS		
	AREAS CHECKED		

ORIGINAL SURVEY	SURVEYED	BY	DATE
NOTE BOOK	PLOTTED		
	TEMPLATE		
NO.	AREAS		
	AREAS CHECKED		

MODEL: RAMPA - 156+00.00 [Sheet]
FILE NAME: c:\pwworkingdir\des-pw-01\tammy neff-smith\dms02488\D876M95_SHT_XSSHT_RAMP A.dgn

QUIGG ENGINEERING INC

USER NAME = TNeffSmith	DESIGNED - TNS	REVISED -	
	DRAWN - TNS	REVISED -	
	CHECKED - SDM	REVISED -	
PLOT DATE = 1/15/2026	DATE - 5/6/2026	REVISED -	

STATE OF ILLINOIS
DEPARTMENT OF TRANSPORTATION


CROSS SECTIONS
RAMP A


SCALE: 1"=10' | SHEET 9 OF 14 SHEETS | STA. | TO STA.


F.A.I RTE.	SECTION	COUNTY	TOTAL SHEETS	SHEET NO.
64	95-(3,4)RS-2	WASHINGTON	775	707
		CONTRACT NO. 76M95		
	ILLINOIS	FED. AID PROJECT		


FINAL SURVEY		BY	DATE
NOTE BOOK	SURVEYED		
NO.	PLOTTED		
	TEMPLATE		
	AREAS		
	AREAS CHECKED		

ORIGINAL SURVEY		BY	DATE
NOTE BOOK	SURVEYED		
NO.	PLOTTED		
	TEMPLATE		
	AREAS		
	AREAS CHECKED		

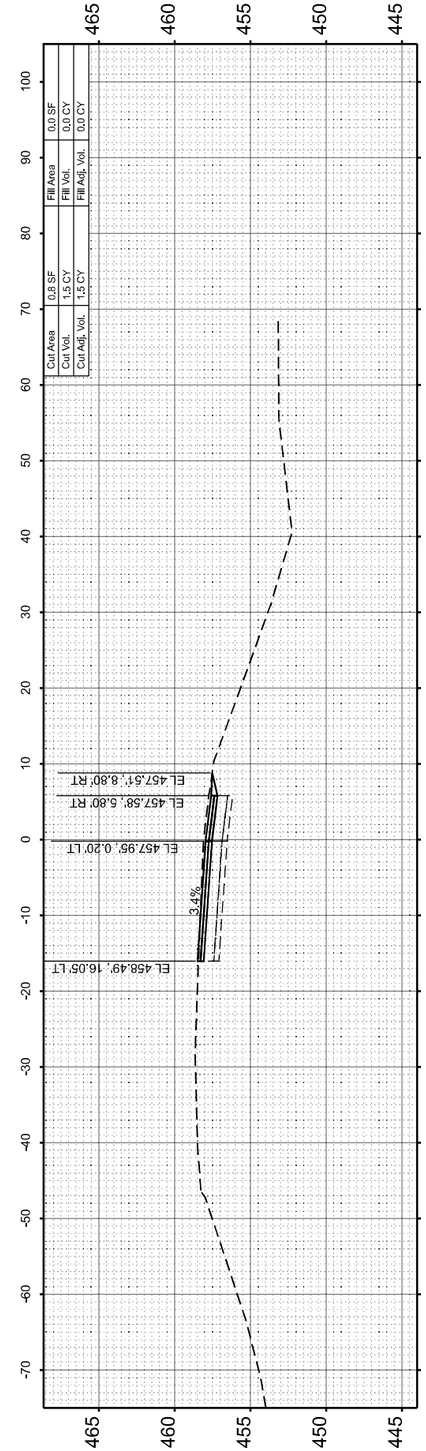

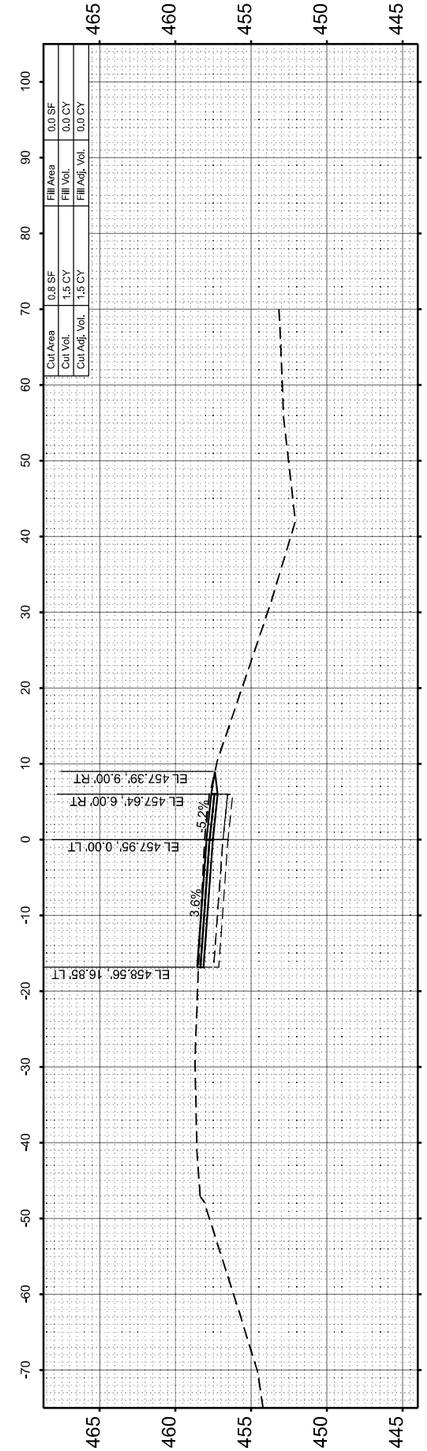

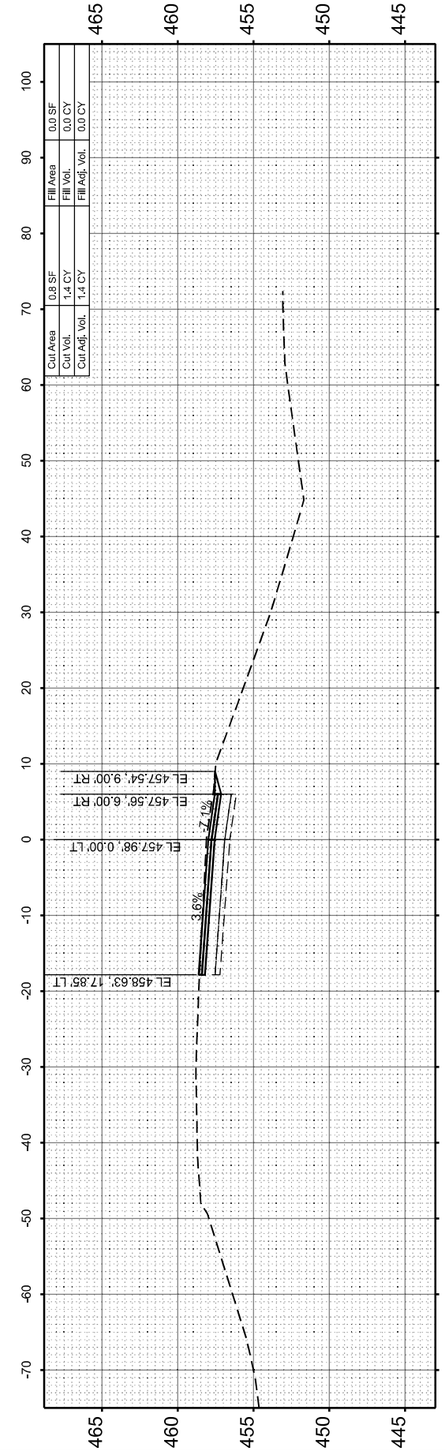

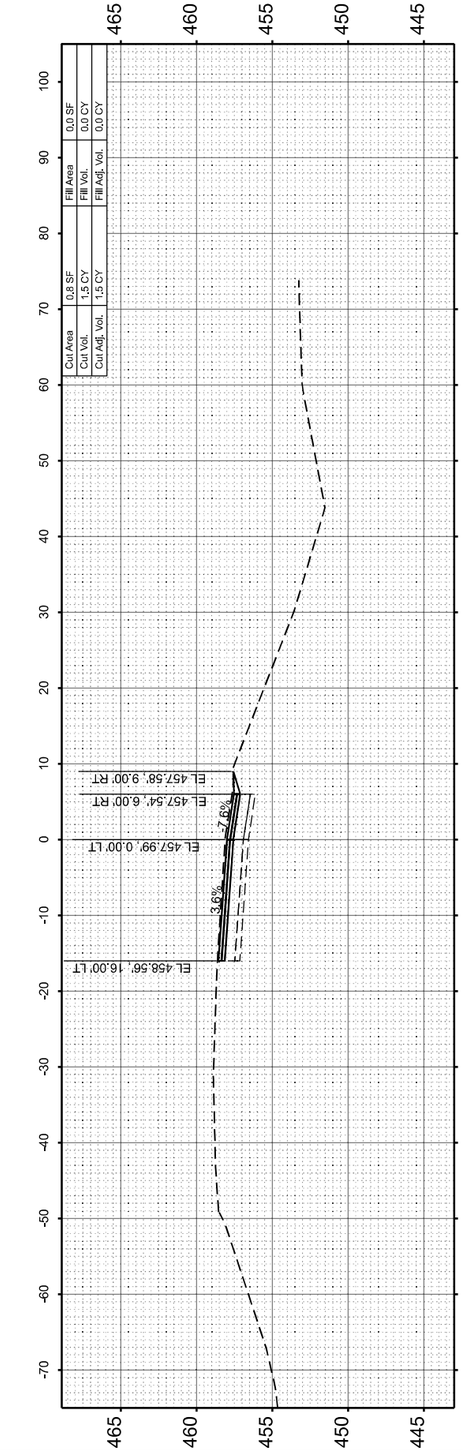

MODEL: RAMPA - 158+00.00 [Sheet]
FILE NAME: c:\pwworkingdir\des-pw-01\tammy neff-smith\dms02488\D876M95_SHT_XSSHT_RAMP A.dgn


QUIGG ENGINEERING INC

USER NAME = TNeffSmith	DESIGNED - TNS	REVISED -	**STATE OF ILLINOIS**	**CROSS SECTIONS**
	DRAWN - TNS	REVISED -	**DEPARTMENT OF TRANSPORTATION**	**RAMP A**
	CHECKED - SDM	REVISED -		SCALE: 1"=10' SHEET 10 OF 14 SHEETS STA. TO STA.
PLOT DATE = 1/15/2026	DATE - 5/6/2026	REVISED -		

F.A.I RTE.	SECTION	COUNTY	TOTAL SHEETS	SHEET NO.
64	95-(3,4)RS-2	WASHINGTON	775	708
		CONTRACT NO. 76M95		
	ILLINOIS	FED. AID PROJECT		

FINAL SURVEY	SURVEYED	BY	DATE
NOTE BOOK	PLOTTED		
	TEMPLATE		
	AREAS		
NO.	AREAS CHECKED		

ORIGINAL SURVEY	SURVEYED	BY	DATE
NOTE BOOK	PLOTTED		
	TEMPLATE		
	AREAS		
NO.	AREAS CHECKED		

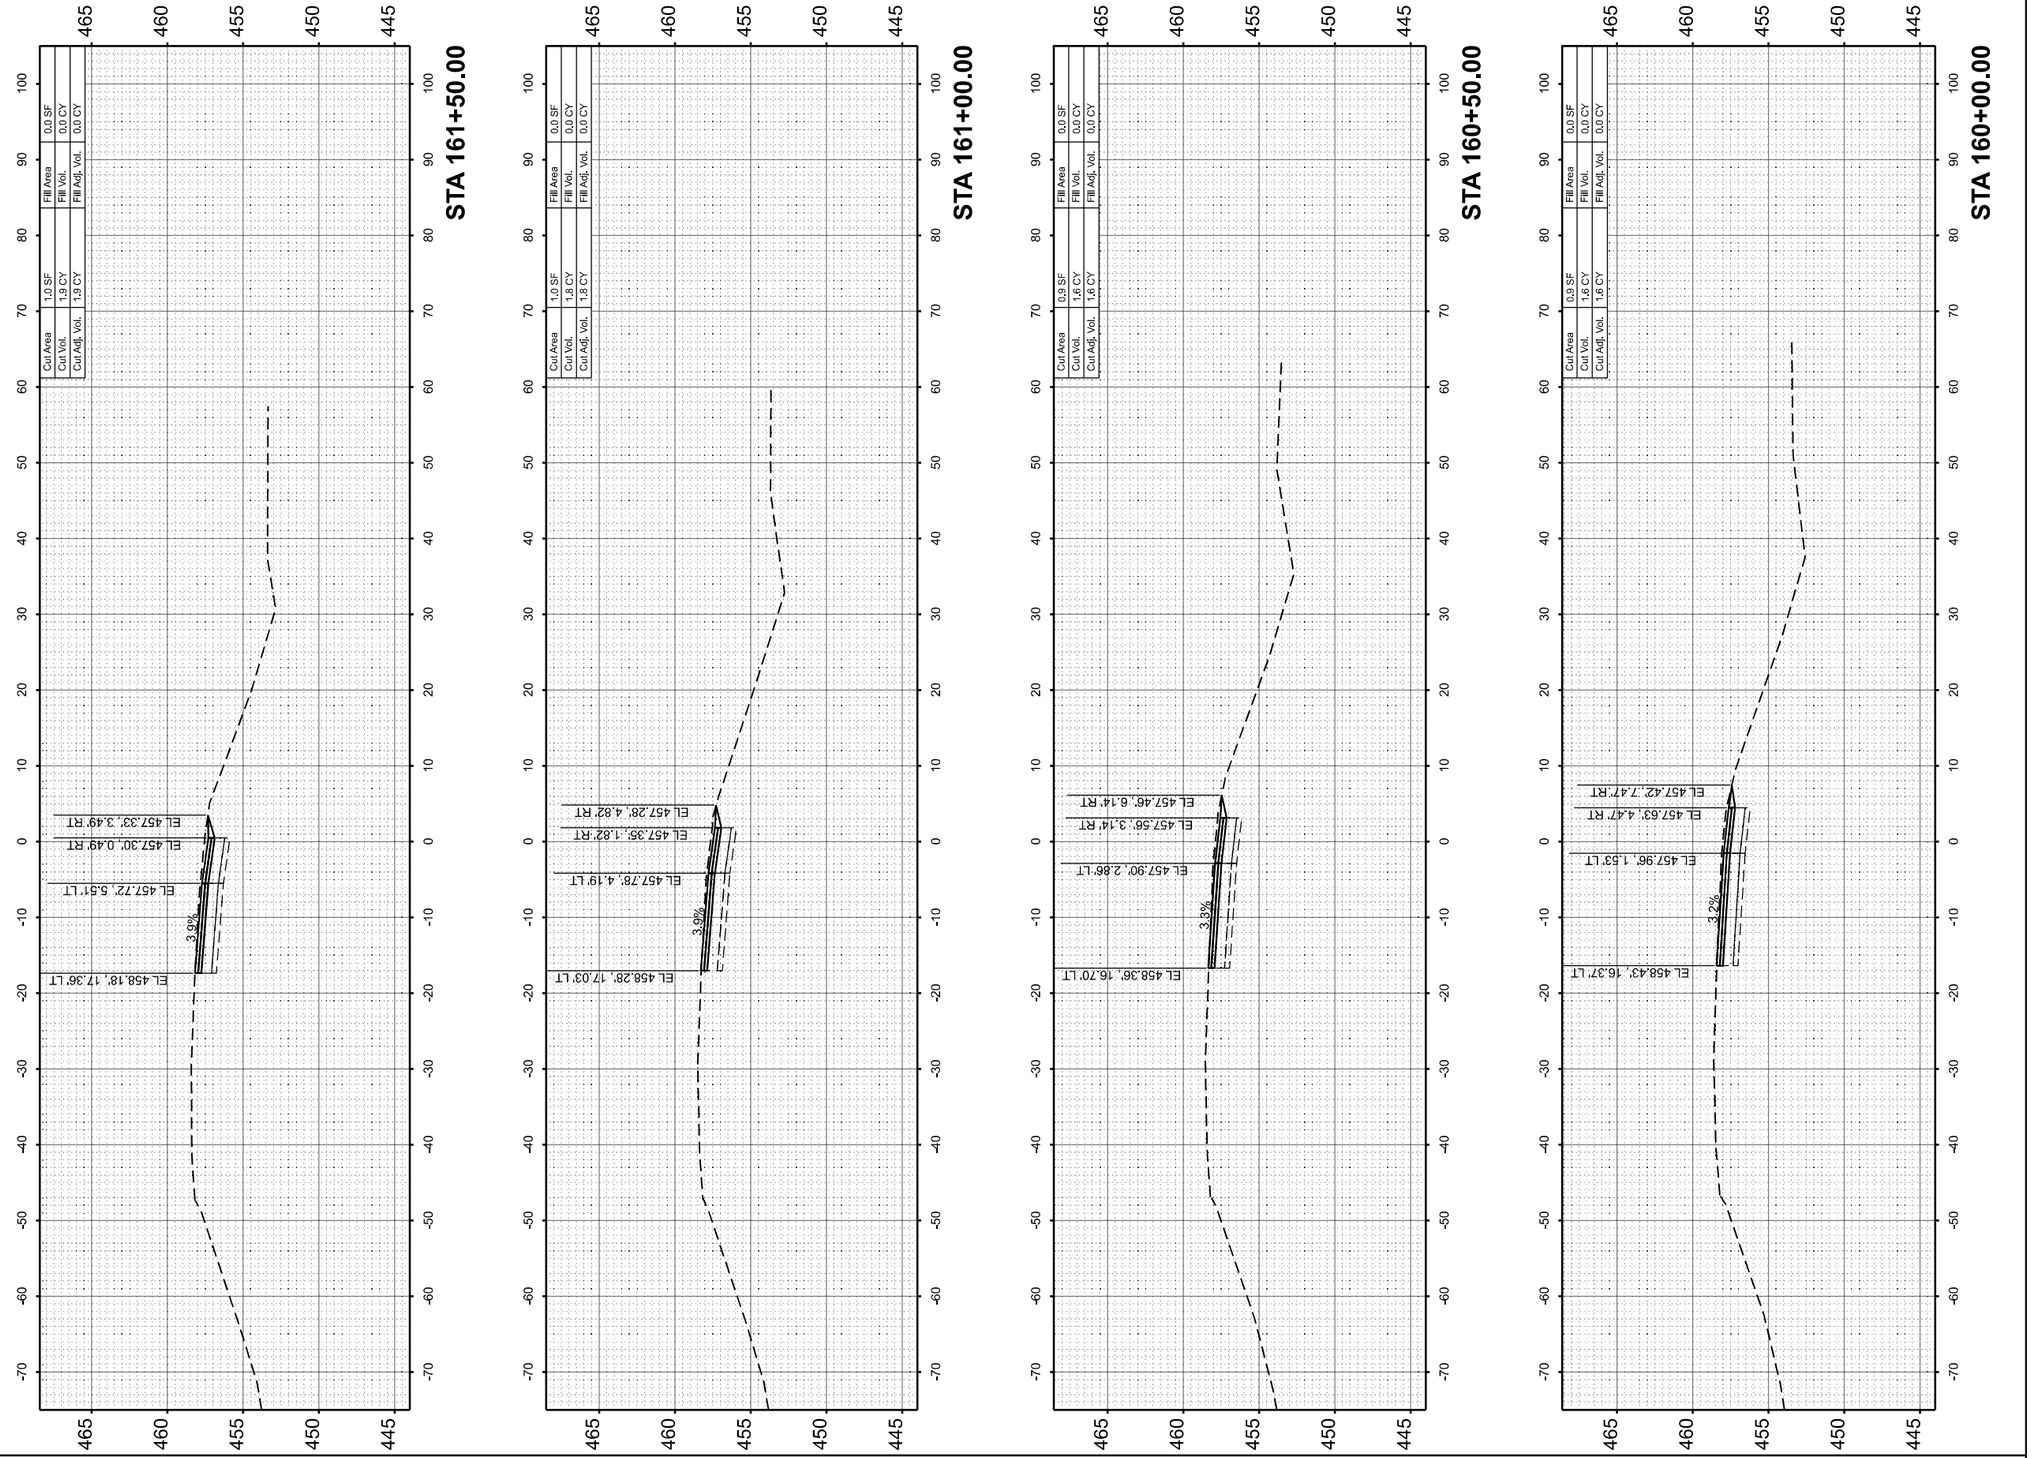

MODEL: RAMPA - 160+00.00 [Sheet]
FILE NAME: c:\pwworkingdir\des-pw-01\tammy neff-smith\dms02488\D876M95_SHT_XSSHT_RAMP A.dgn

QUIGG ENGINEERING INC

USER NAME = TNeffSmith	DESIGNED - TNS	REVISED -
	DRAWN - TNS	REVISED -
	CHECKED - SDM	REVISED -
PLOT DATE = 1/15/2026	DATE - 5/6/2026	REVISED -


STATE OF ILLINOIS
DEPARTMENT OF TRANSPORTATION

CROSS SECTION
RAMP A

SCALE: 1"=10' | SHEET 11 OF 14 SHEETS | STA. | TO STA.

F.A.I RTE.	SECTION	COUNTY	TOTAL SHEETS	SHEET NO.
64	95-(3,4)RS-2	WASHINGTON	775	709
		CONTRACT NO. 76M95		
	ILLINOIS	FED. AID PROJECT		

FINAL SURVEY	SURVEYED	BY	DATE
	PLOTTED		
NOTE BOOK	TEMPLATE		
	AREAS		
NO.	AREAS CHECKED		

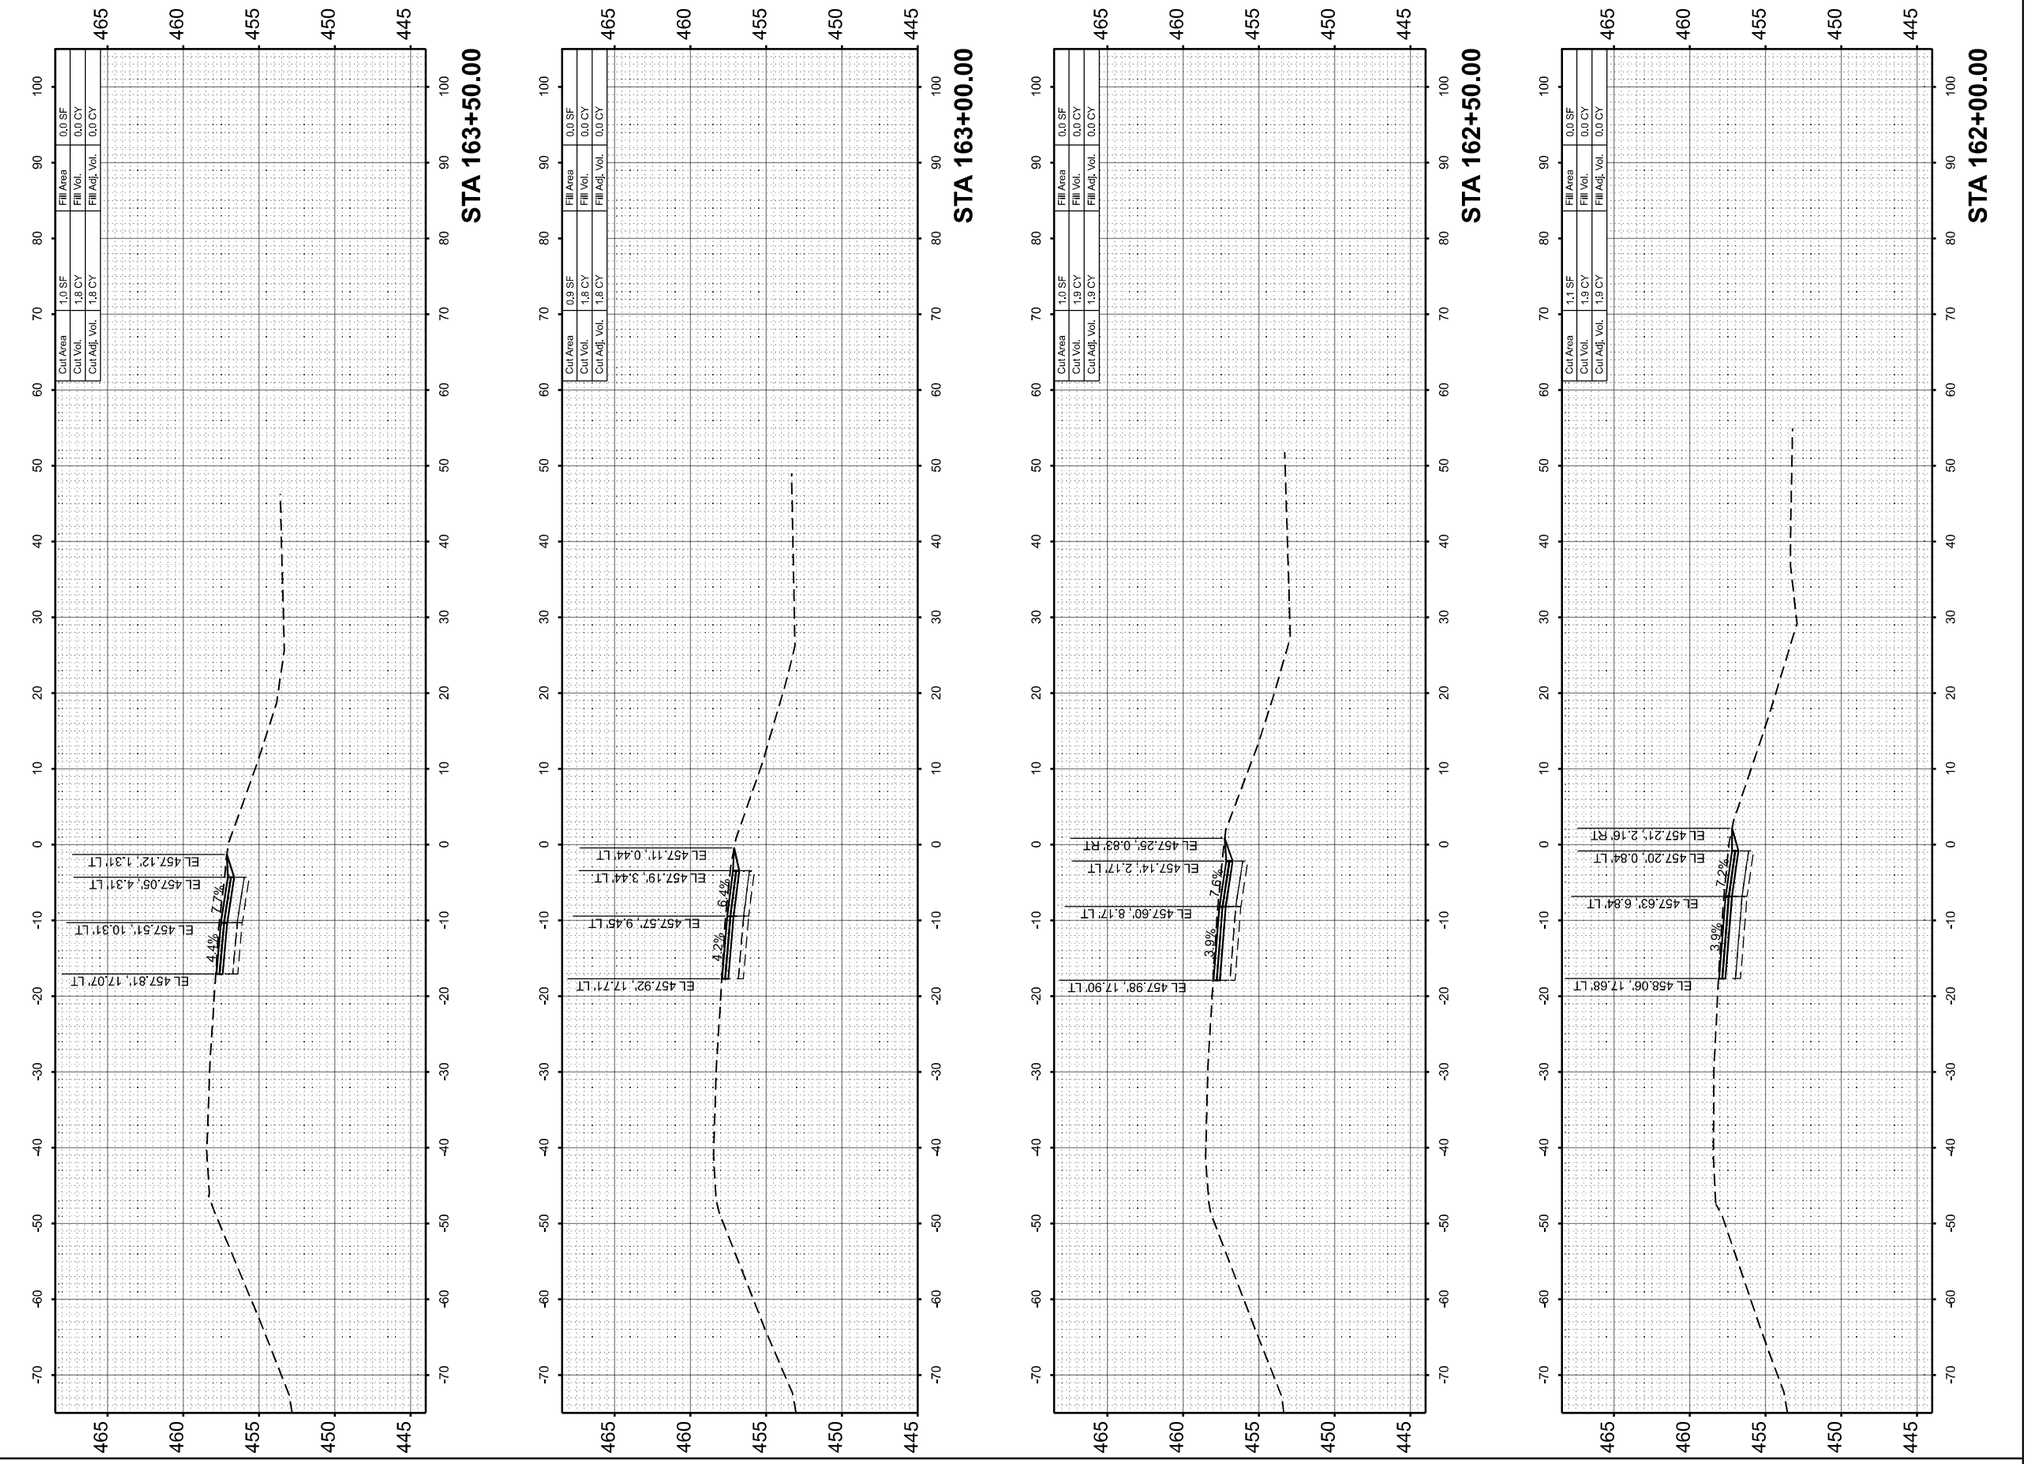

ORIGINAL SURVEY	SURVEYED	BY	DATE
	PLOTTED		
NOTE BOOK	TEMPLATE		
	AREAS		
NO.	AREAS CHECKED		

MODEL: RAMPA - 162+00.00 [Sheet]
FILE NAME: c:\pwworkingdir\des-pw-01\tammy neff-smith\dms02488\D876M95_SHT_XSSHT_RAMP A.dgn

QUIGG ENGINEERING INC

USER NAME = MBennett	DESIGNED - TNS	REVISED -	
	DRAWN - TNS	REVISED -	
	CHECKED - SDM	REVISED -	
PLOT DATE = 1/16/2026	DATE - 5/6/2026	REVISED -	


STATE OF ILLINOIS
DEPARTMENT OF TRANSPORTATION


CROSS SECTIONS
RAMP A


SCALE: 1"=10' | SHEET 12 OF 14 SHEETS | STA. | TO STA.


F.A.I RTE.	SECTION	COUNTY	TOTAL SHEETS	SHEET NO.
64	95-(3,4)RS-2	WASHINGTON	775	710
		CONTRACT NO. 76M95		
		ILLINOIS	FED. AID PROJECT	

FINAL SURVEY	SURVEYED	BY	DATE
NOTE BOOK	PLOTTED		
	TEMPLATE		
	AREAS		
NO.	AREAS CHECKED		

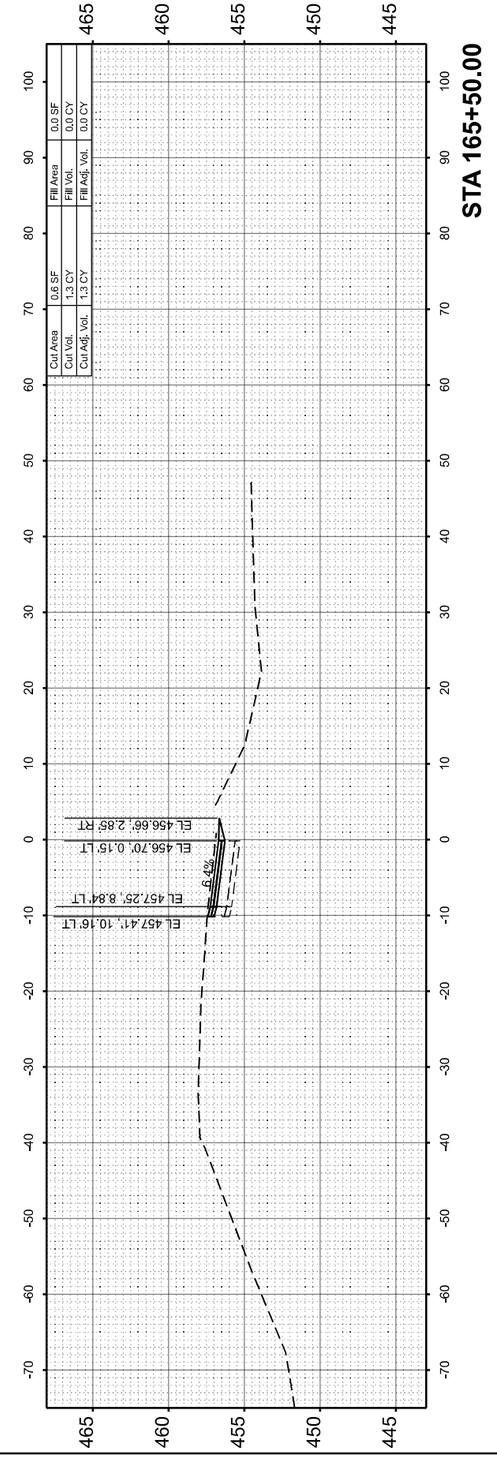

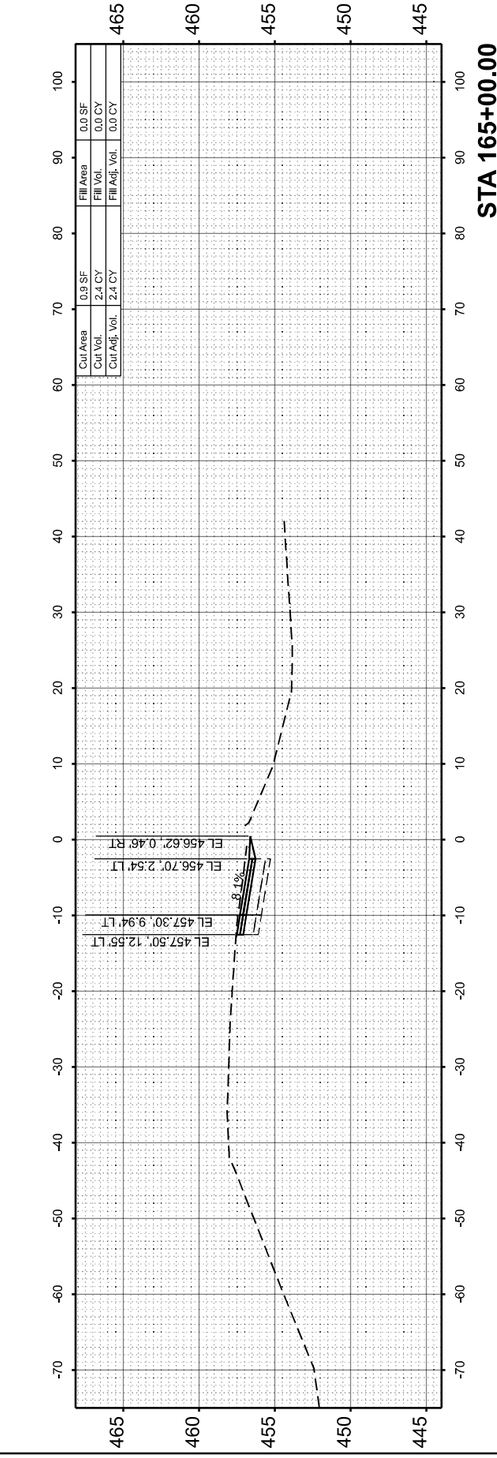

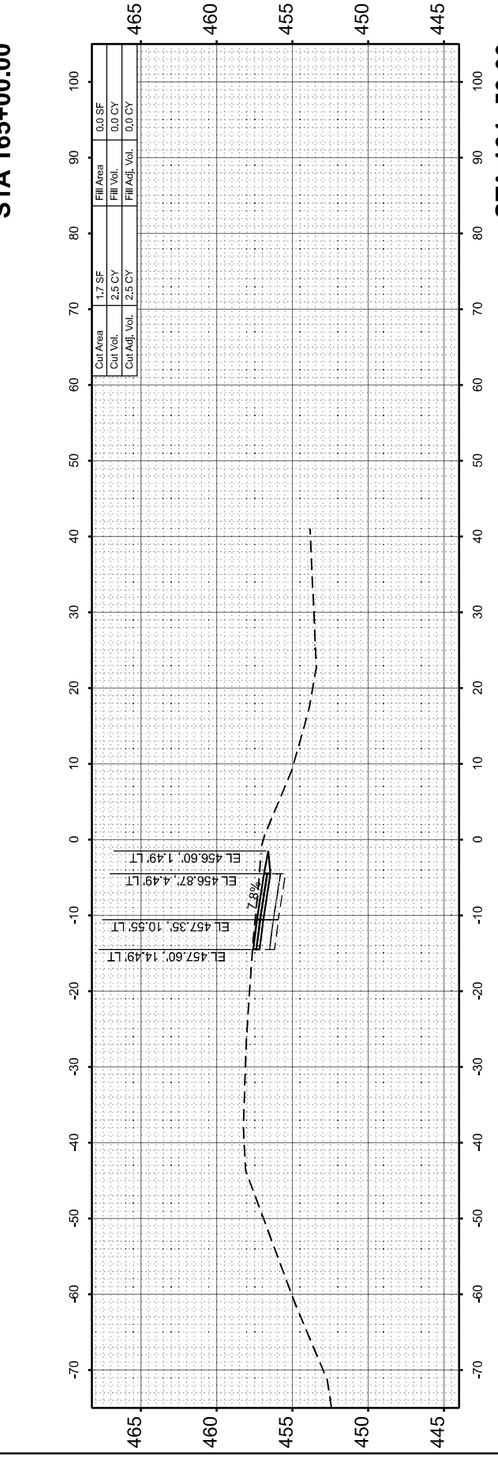

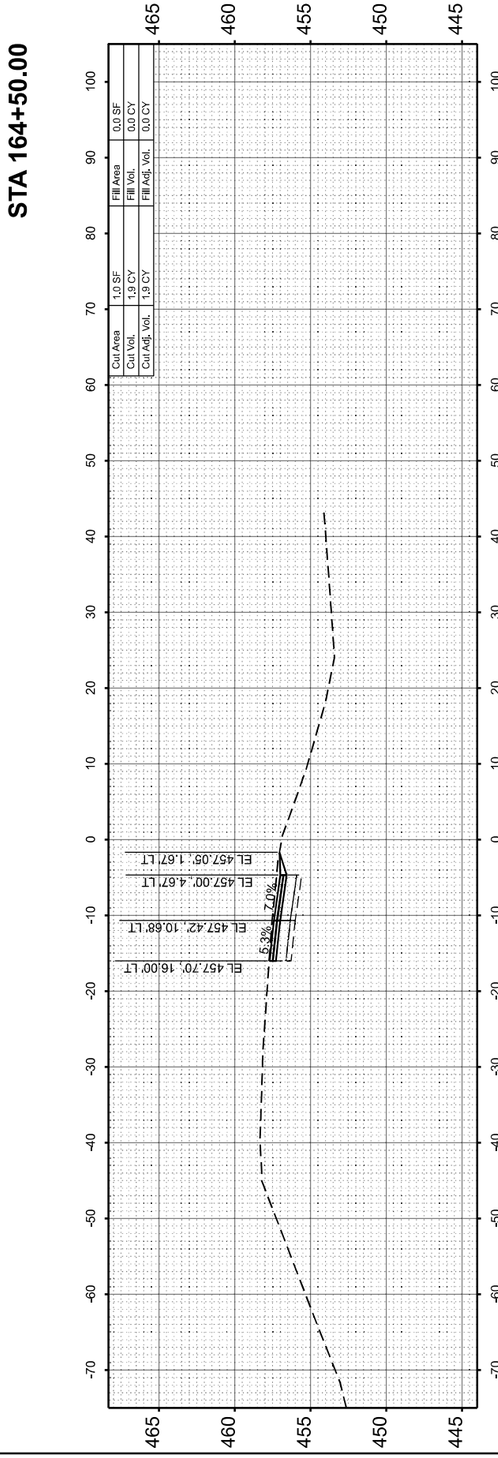

ORIGINAL SURVEY	SURVEYED	BY	DATE
NOTE BOOK	PLOTTED		
	TEMPLATE		
	AREAS		
NO.	AREAS CHECKED		

MODEL: RAMPA - 164+00.00 [Sheet]
FILE NAME: c:\pwworkingdir\dese-pw-01\tammy neff-smith\dms02488\D876M95_SHT_XSSHT_RAMP A.dgn

QUIGG ENGINEERING INC

USER NAME = MBennett	DESIGNED - TNS	REVISED -	
	DRAWN - TNS	REVISED -	
	CHECKED - SDM	REVISED -	
PLOT DATE = 1/16/2026	DATE - 5/6/2026	REVISED -	

STATE OF ILLINOIS
DEPARTMENT OF TRANSPORTATION


CROSS SECTIONS
RAMP A


SCALE: 1"=10' | SHEET 13 OF 14 SHEETS | STA. | TO STA.

F.A.I RTE.	SECTION	COUNTY	TOTAL SHEETS	SHEET NO.
64	95-(3,4)RS-2	WASHINGTON	775	711
		CONTRACT NO. 76M95		
	ILLINOIS	FED. AID PROJECT		

FINAL SURVEY		BY	DATE
NOTE BOOK	SURVEYED		
	PLOTTED		
	TEMPLATE		
NO.	AREAS		
	AREAS CHECKED		

ORIGINAL SURVEY		BY	DATE
NOTE BOOK	SURVEYED		
	PLOTTED		
	TEMPLATE		
NO.	AREAS		
	AREAS CHECKED		

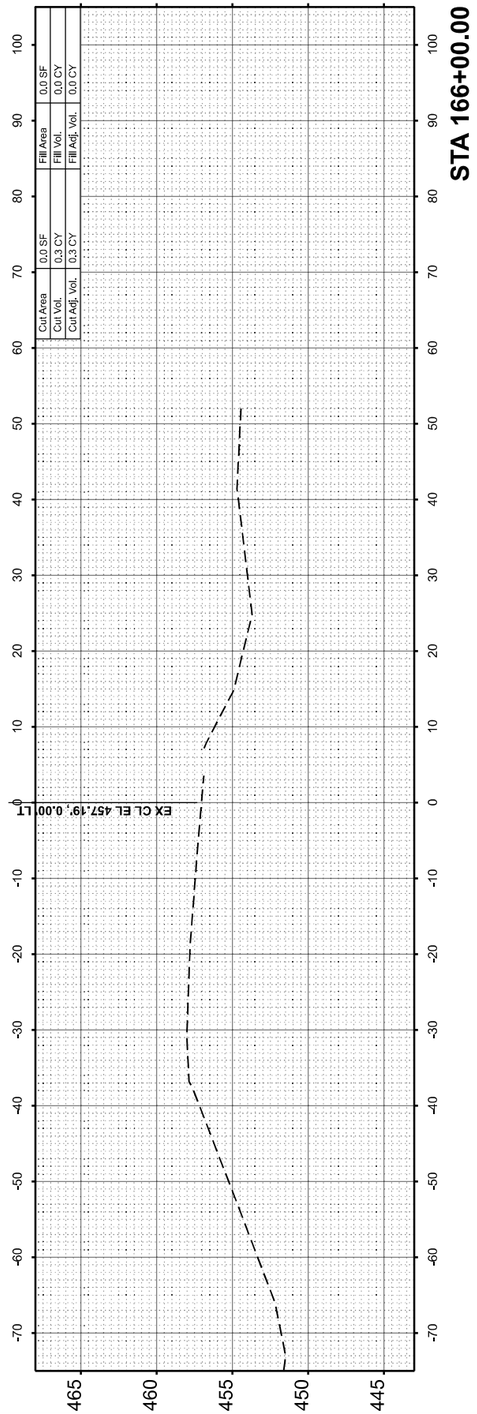

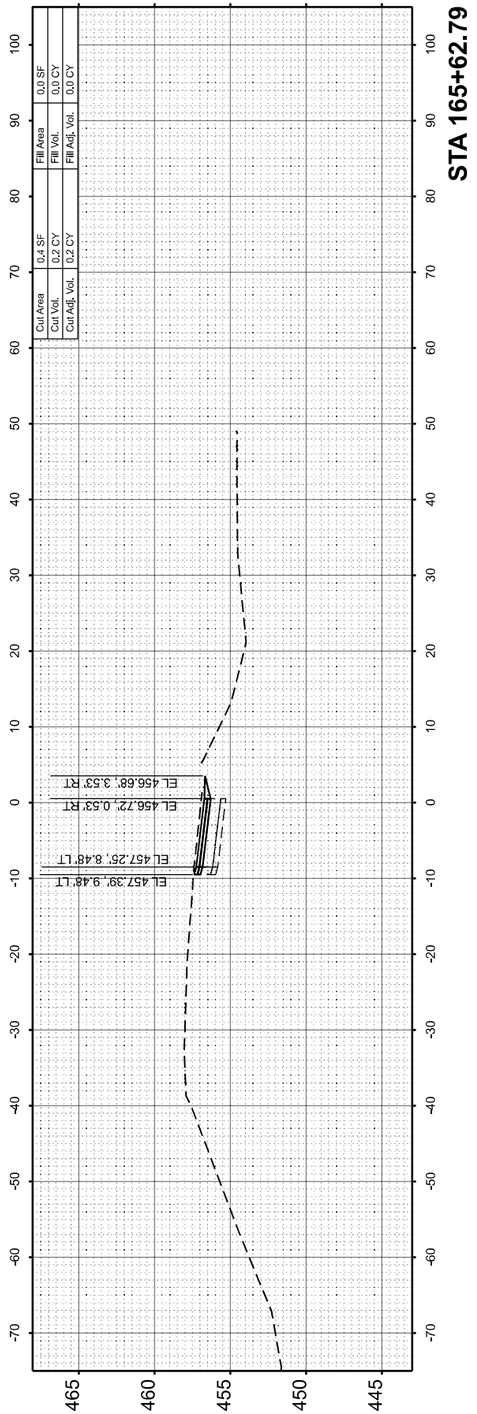

MODEL: RAMPA - 165+62.79 [Sheet]
FILE NAME: c:\pwworkingdir\des-pw-01\tammy neff-smith\dms02488\D876M95_SHT_XSSHT_RAMP A.dgn

QUIGG ENGINEERING INC

USER NAME = MBennett	DESIGNED - TNS	REVISED -	
	DRAWN - TNS	REVISED -	
	CHECKED - SDM	REVISED -	
PLOT DATE = 1/16/2026	DATE - 5/6/2026	REVISED -	

STATE OF ILLINOIS
DEPARTMENT OF TRANSPORTATION

CROSS SECTIONS
RAMP A

SCALE: 1"=10' | SHEET 14 OF 14 SHEETS | STA. | TO STA.

F.A.I RTE.	SECTION	COUNTY	TOTAL SHEETS	SHEET NO.
64	95-(3,4)RS-2	WASHINGTON	775	712
		CONTRACT NO. 76M95		
	ILLINOIS	FED. AID PROJECT		

ORIGINAL SURVEY		BY	DATE
	SURVEYED		
	PLOTTED		
NOTE BOOK	TEMPLATE		
	AREAS		
NO.	AREAS CHECKED		

FINAL SURVEY		BY	DATE
	SURVEYED		
	PLOTTED		
NOTE BOOK	TEMPLATE		
	AREAS		
NO.	AREAS CHECKED		

MODEL: RAMPB - 269+50.00 [Sheet]
FILE NAME: c:\pwworkingdir\des-pw-01\tammy neff-smith\dms02488\D876M95_SHT_XSSHT_RAMP B.dgn


QUIGG ENGINEERING INC.

USER NAME = TNeffSmith	DESIGNED - TNS
PLOT DATE = 3/17/2026	DRAWN - TNS
	CHECKED - SDM
DATE - 5/6/2026	REVISED -
	REVISED -
	REVISED -


STATE OF ILLINOIS
DEPARTMENT OF TRANSPORTATION

CROSS SECTIONS
RAMP B


SCALE: 1"=10'
SHEET 1 OF 12 SHEETS STA.
TO STA.

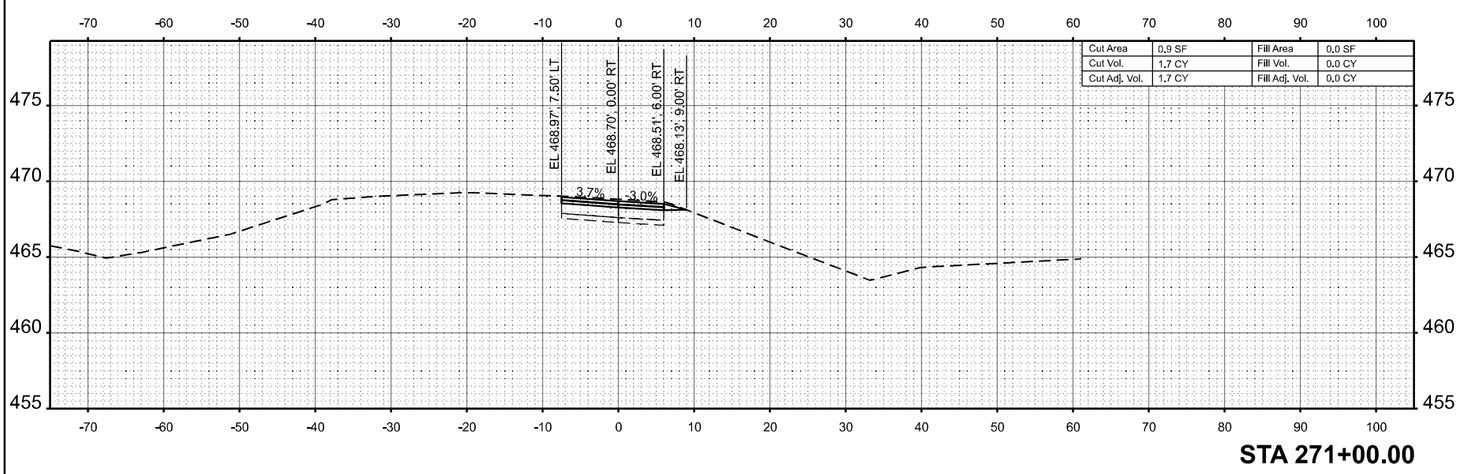


STA 271+00.00

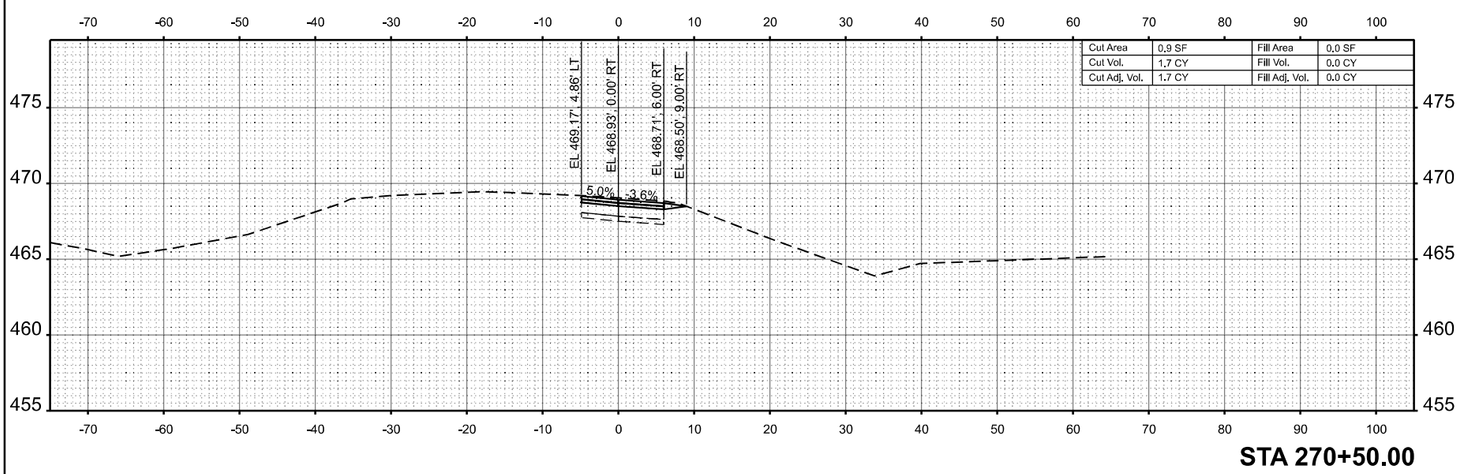


STA 270+50.00

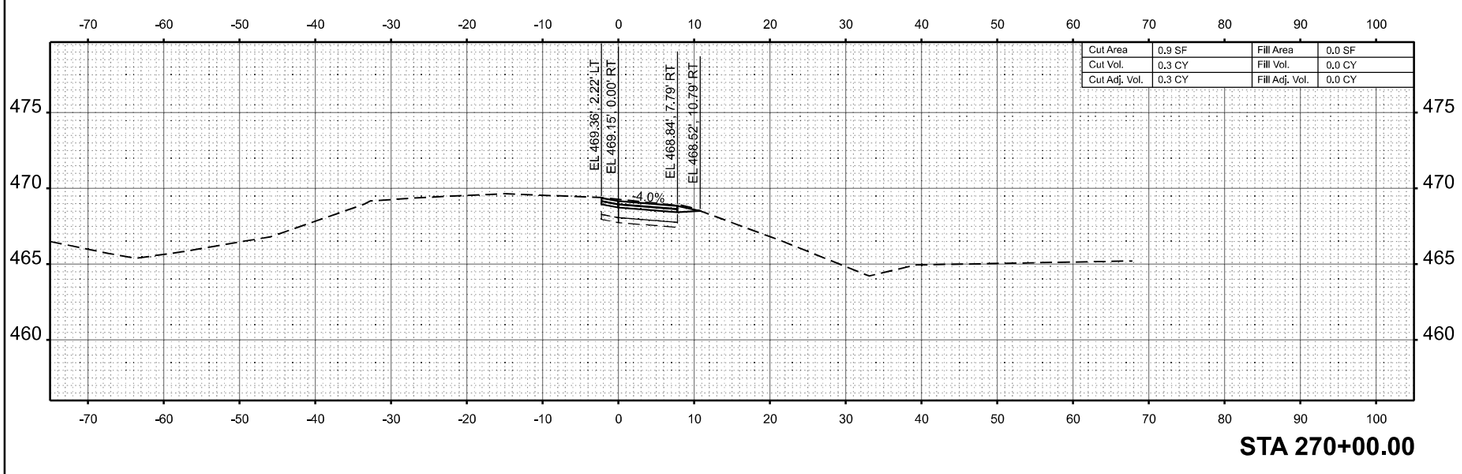

STA 270+00.00

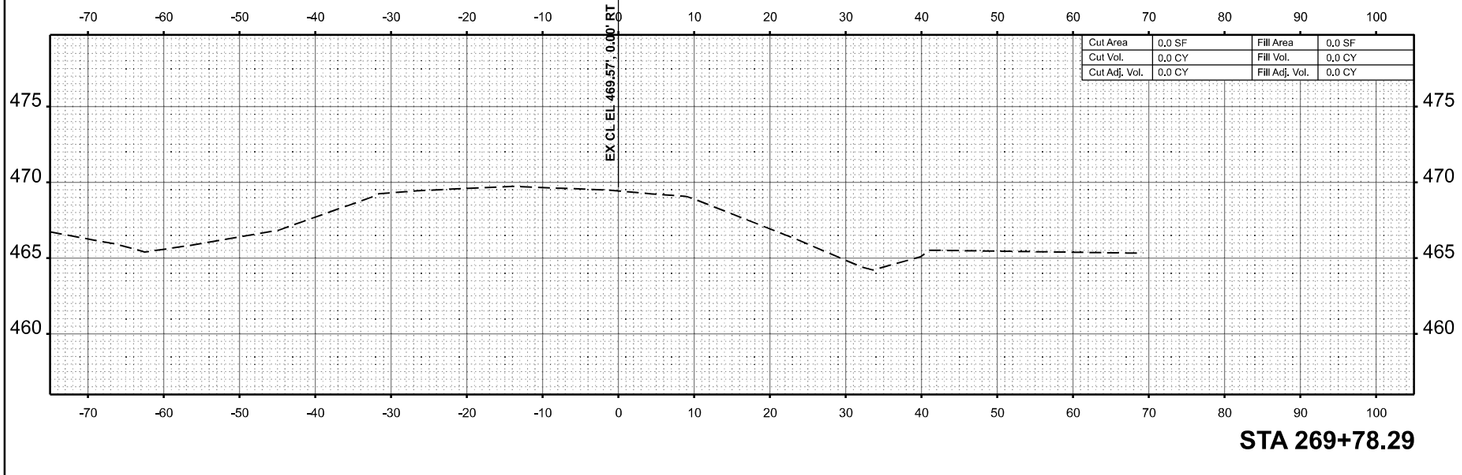

STA 269+78.29

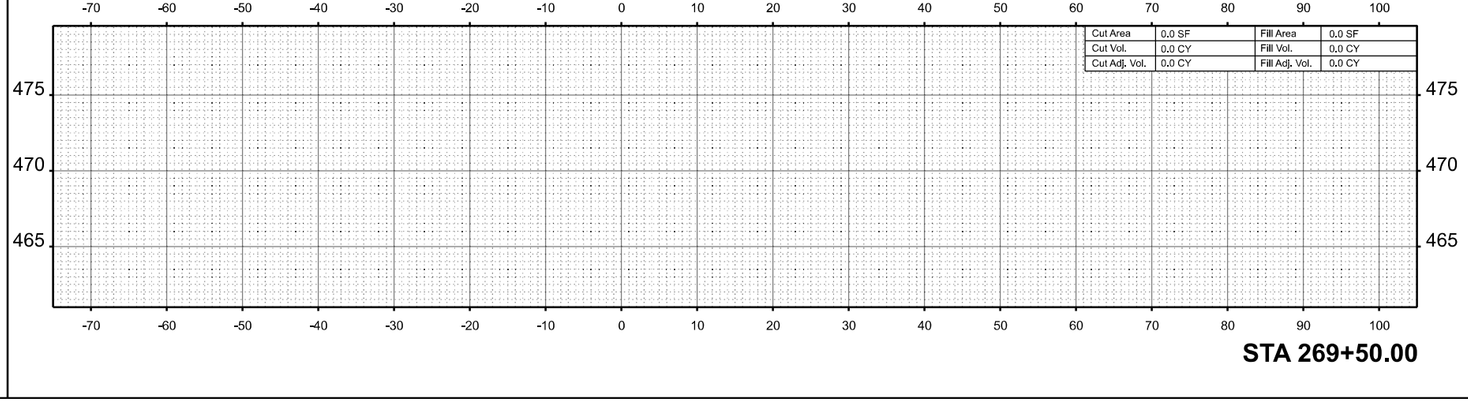


STA 269+50.00

ILLINOIS FED. AID PROJECT					
				F.A.I. RTE.	
				64	
			SECTION		
			95+3,4,RS-2		
			COUNTY		
			WASHINGTON		
CONTRACT NO. 76M95			TOTAL SHEETS	SHEET NO.	
			775	713	

FINAL SURVEY		BY	DATE
NOTE BOOK	SURVEYED		
	PLOTTED		
	TEMPLATE		
	AREAS		
NO.	AREAS CHECKED		

ORIGINAL SURVEY		BY	DATE
NOTE BOOK	SURVEYED		
	PLOTTED		
	TEMPLATE		
	AREAS		
NO.	AREAS CHECKED		

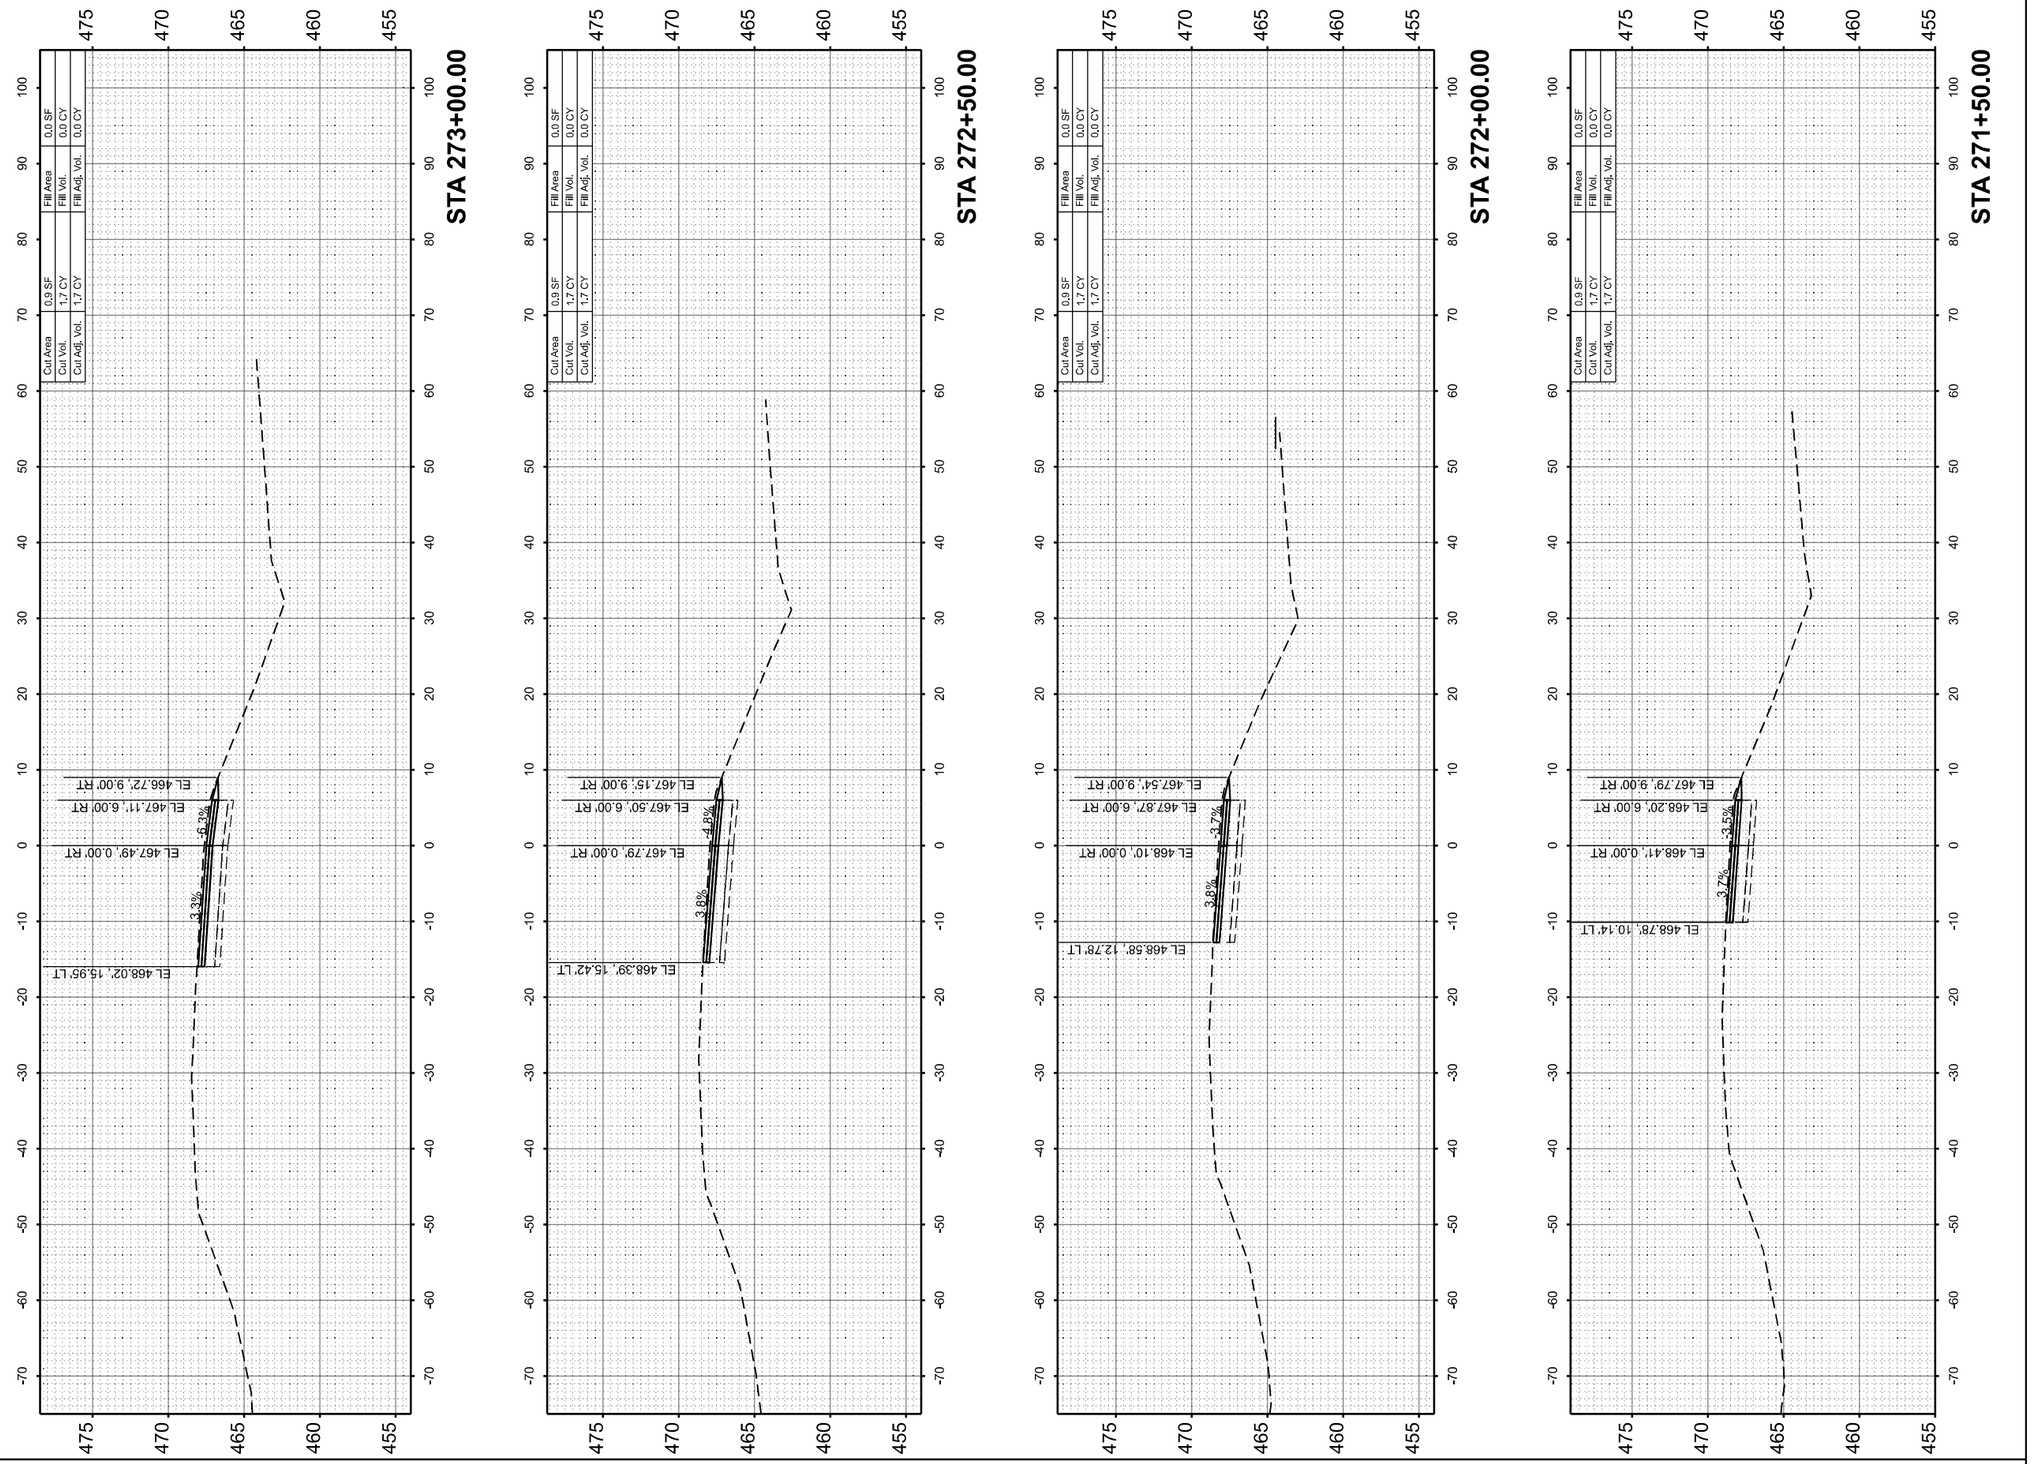

MODEL: RAMPB - 271+50.00 [Sheet]
FILE NAME: c:\pwworkingdir\des-pw-01\tammy neff-smith\dms02488\D876M95_SHT_XSSHT_RAMP B.dgn

QUIGG ENGINEERING INC

USER NAME = TNeffSmith	DESIGNED - TNS	REVISED -
	DRAWN - TNS	REVISED -
	CHECKED - SDM	REVISED -
PLOT DATE = 3/17/2026	DATE - 5/6/2026	REVISED -

STATE OF ILLINOIS
DEPARTMENT OF TRANSPORTATION


CROSS SECTIONS
RAMP B

SCALE: 1"=10' | SHEET 2 OF 12 SHEETS | STA. | TO STA.

F.A.I RTE.	SECTION	COUNTY	TOTAL SHEETS	SHEET NO.
64	95-(3,4)RS-2	WASHINGTON	775	714
		CONTRACT NO. 76M95		
		ILLINOIS	FED. AID PROJECT	

FINAL SURVEY		BY	DATE
NOTE BOOK	SURVEYED		
NO.	PLOTTED		
	TEMPLATE		
	AREAS		
	AREAS CHECKED		

ORIGINAL SURVEY		BY	DATE
NOTE BOOK	SURVEYED		
NO.	PLOTTED		
	TEMPLATE		
	AREAS		
	AREAS CHECKED		

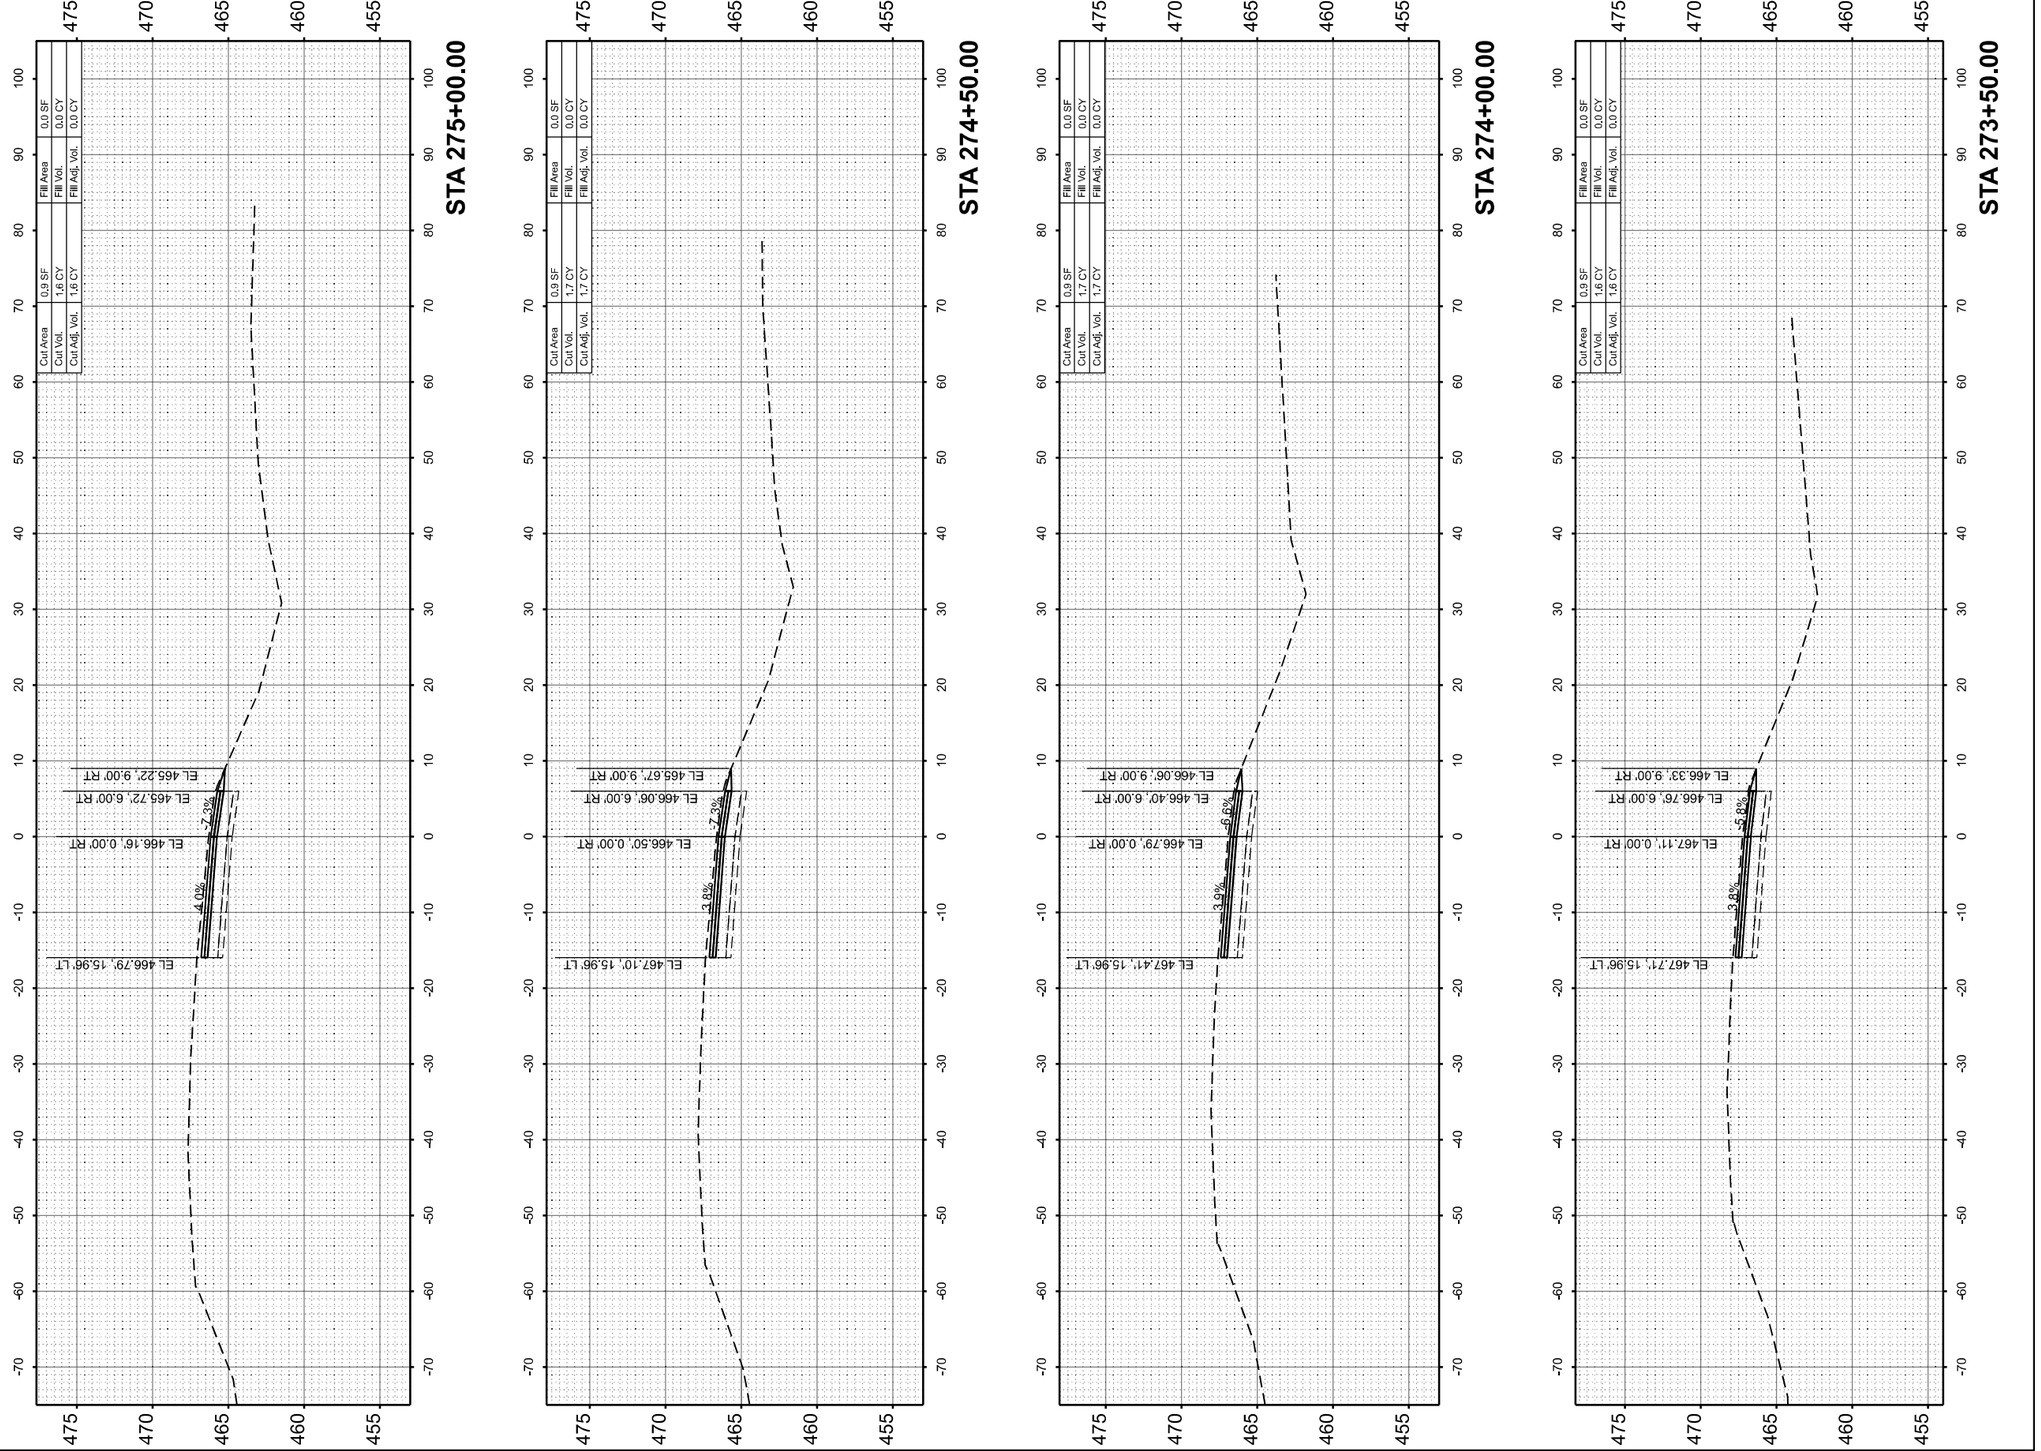

MODEL: RAMPB - 273+50.00 [Sheet]
FILE NAME: c:\pwworkingdir\des-pw-01\tammy neff-smith\dms02488\D876M95_SHT_XSSHT_RAMP B.dgn

QUIGG ENGINEERING INC

USER NAME = TNeffSmith	DESIGNED - TNS	REVISED -
	DRAWN - TNS	REVISED -
	CHECKED - SDM	REVISED -
PLOT DATE = 3/17/2026	DATE - 5/6/2026	REVISED -

STATE OF ILLINOIS
DEPARTMENT OF TRANSPORTATION


CROSS SECTIONS
RAMP B

SCALE: 1"=10' | SHEET 3 OF 12 SHEETS | STA. | TO STA.

F.A.I RTE.	SECTION	COUNTY	TOTAL SHEETS	SHEET NO.
64	95-(3,4)RS-2	WASHINGTON	775	715
		CONTRACT NO. 76M95		
	ILLINOIS	FED. AID PROJECT		

FINAL SURVEY		BY	DATE
	SURVEYED		
	PLOTTED		
NOTE BOOK	TEMPLATE		
	AREAS		
NO.	AREAS CHECKED		

ORIGINAL SURVEY		BY	DATE
	SURVEYED		
	PLOTTED		
NOTE BOOK	TEMPLATE		
	AREAS		
NO.	AREAS CHECKED		

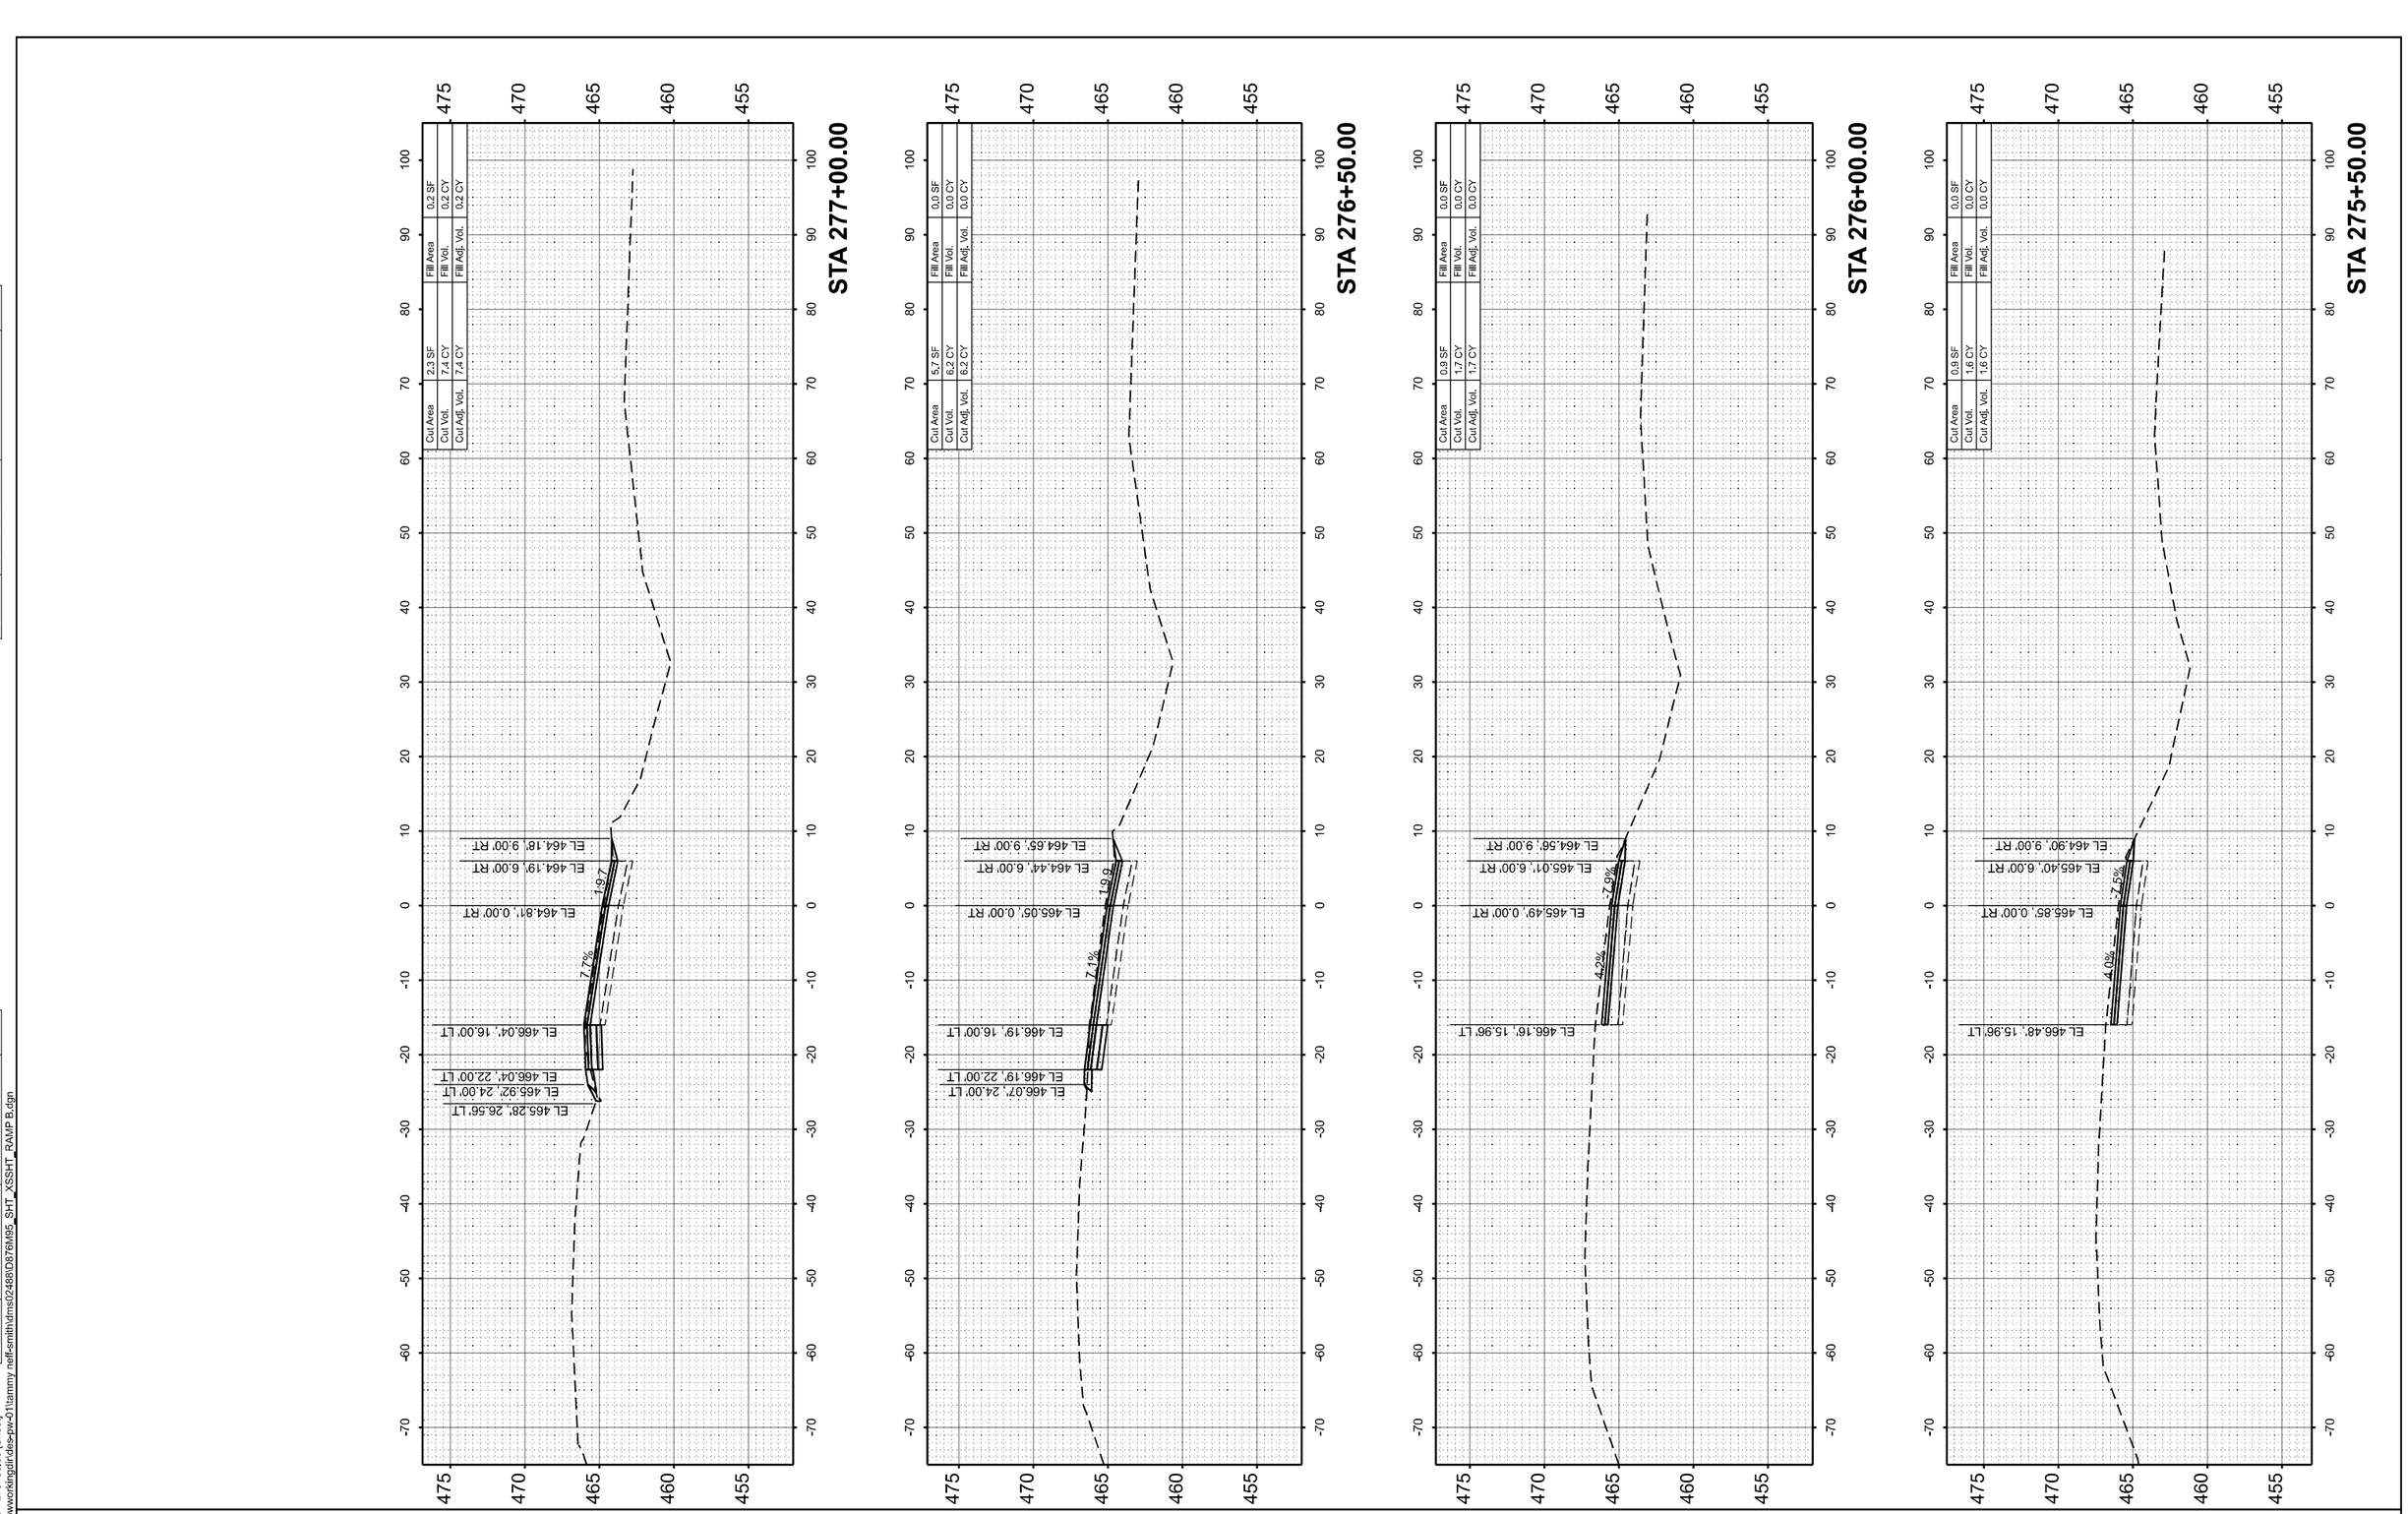

MODEL: RAMP B - 275+50.00 [Sheet]
FILE NAME: c:\pw\workingdir\des-pw-01\tammy neff-smith\dms02488\D876M95_SHT_XSSHT_RAMP B.dgn

QUIGG ENGINEERING INC

USER NAME = TNeffSmith	DESIGNED - TNS	REVISED -	
	DRAWN - TNS	REVISED -	
	CHECKED - SDM	REVISED -	
PLOT DATE = 3/17/2026	DATE - 5/6/2026	REVISED -	

STATE OF ILLINOIS
DEPARTMENT OF TRANSPORTATION


CROSS SECTIONS
RAMP B


SCALE: 1"=10' | SHEET 4 OF 12 SHEETS | STA. | TO STA.


F.A.I RTE.	SECTION	COUNTY	TOTAL SHEETS	SHEET NO.
64	95-(3,4)RS-2	WASHINGTON	775	716
		CONTRACT NO. 76M95		
	ILLINOIS FED. AID PROJECT			


FINAL SURVEY		BY	DATE
	SURVEYED		
	PLOTTED		
NOTE BOOK	TEMPLATE		
	AREAS		
NO.	AREAS CHECKED		

ORIGINAL SURVEY		BY	DATE
	SURVEYED		
	PLOTTED		
NOTE BOOK	TEMPLATE		
	AREAS		
NO.	AREAS CHECKED		

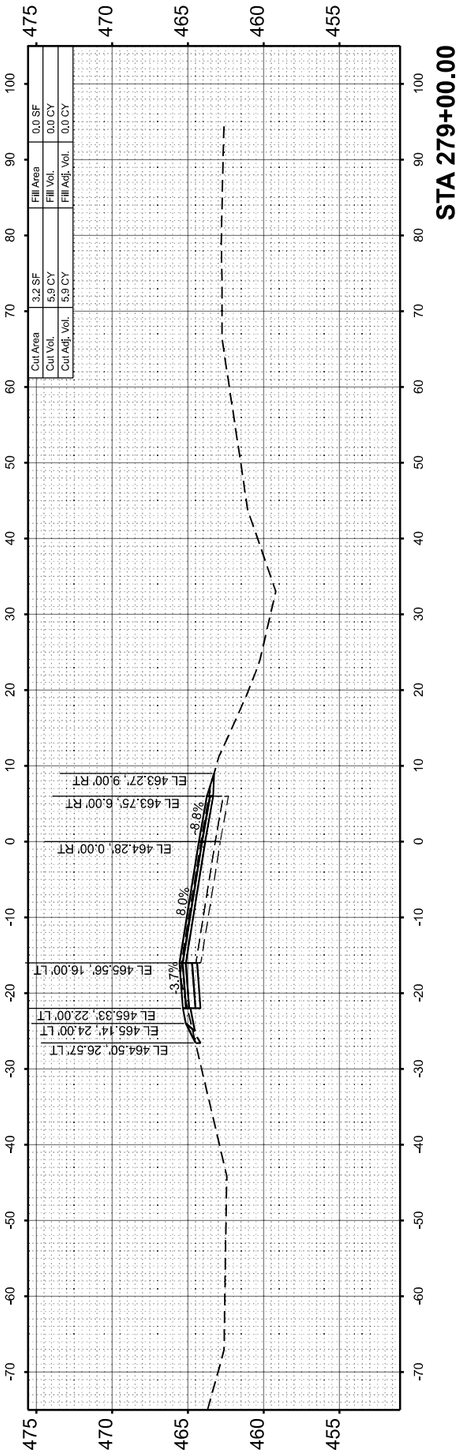

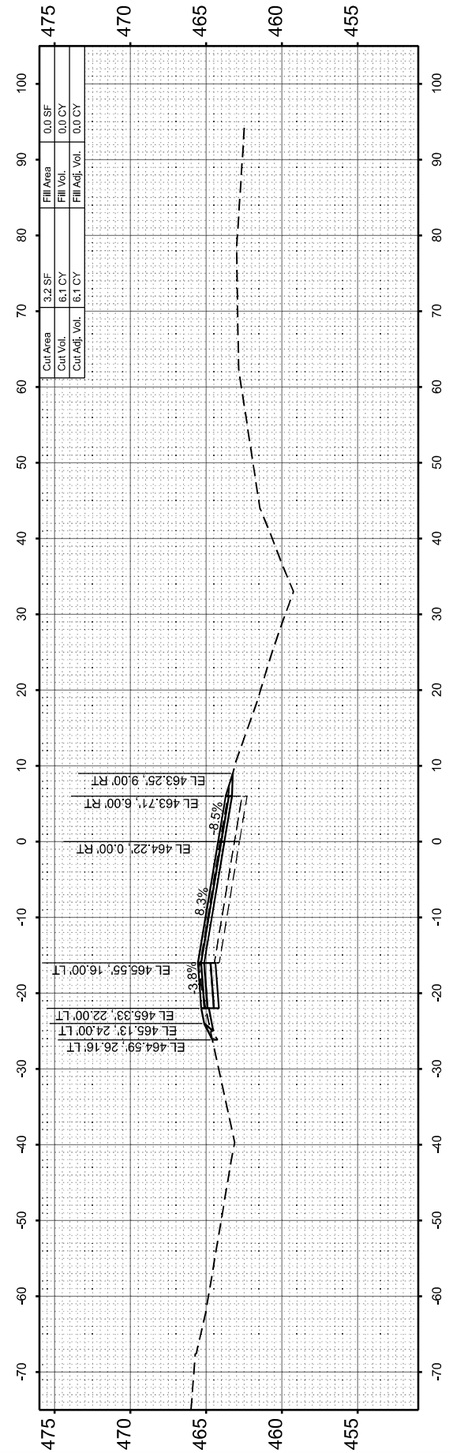

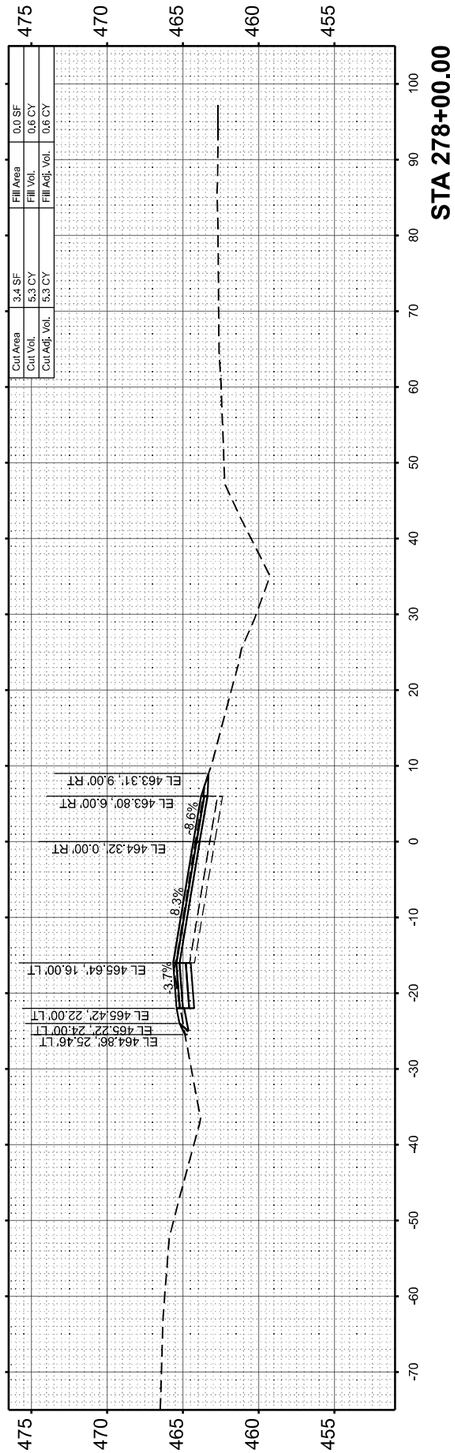

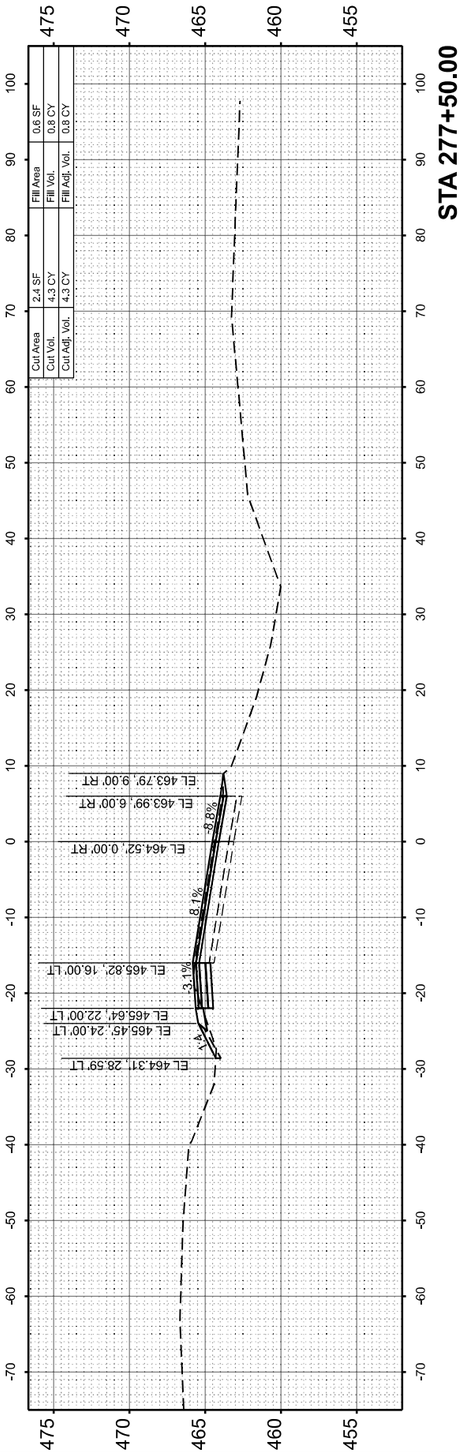

MODEL: RAMPB - 277+50.00 [Sheet]
FILE NAME: c:\pwworkingdir\des-pw-01\tammy neff-smith\d0ms02488\D876M95_SHT_XSSHT_RAMP B.dgn

QUIGG ENGINEERING INC

USER NAME = TNeffSmith	DESIGNED - TNS	REVISED -
	DRAWN - TNS	REVISED -
	CHECKED - SDM	REVISED -
PLOT DATE = 3/17/2026	DATE - 5/6/2026	REVISED -

STATE OF ILLINOIS
DEPARTMENT OF TRANSPORTATION


CROSS SECTIONS
RAMP B

SCALE: 1"=10' | SHEET 5 OF 12 SHEETS | STA. | TO STA.

F.A.I RTE.	SECTION	COUNTY	TOTAL SHEETS	SHEET NO.
64	95-(3,4)RS-2	WASHINGTON	775	717
		CONTRACT NO. 76M95		
	ILLINOIS FED. AID PROJECT			

FINAL SURVEY		BY	DATE
NOTE BOOK	SURVEYED		
NO.	PLOTTED		
	TEMPLATE		
	AREAS		
	AREAS CHECKED		

ORIGINAL SURVEY		BY	DATE
NOTE BOOK	SURVEYED		
NO.	PLOTTED		
	TEMPLATE		
	AREAS		
	AREAS CHECKED		

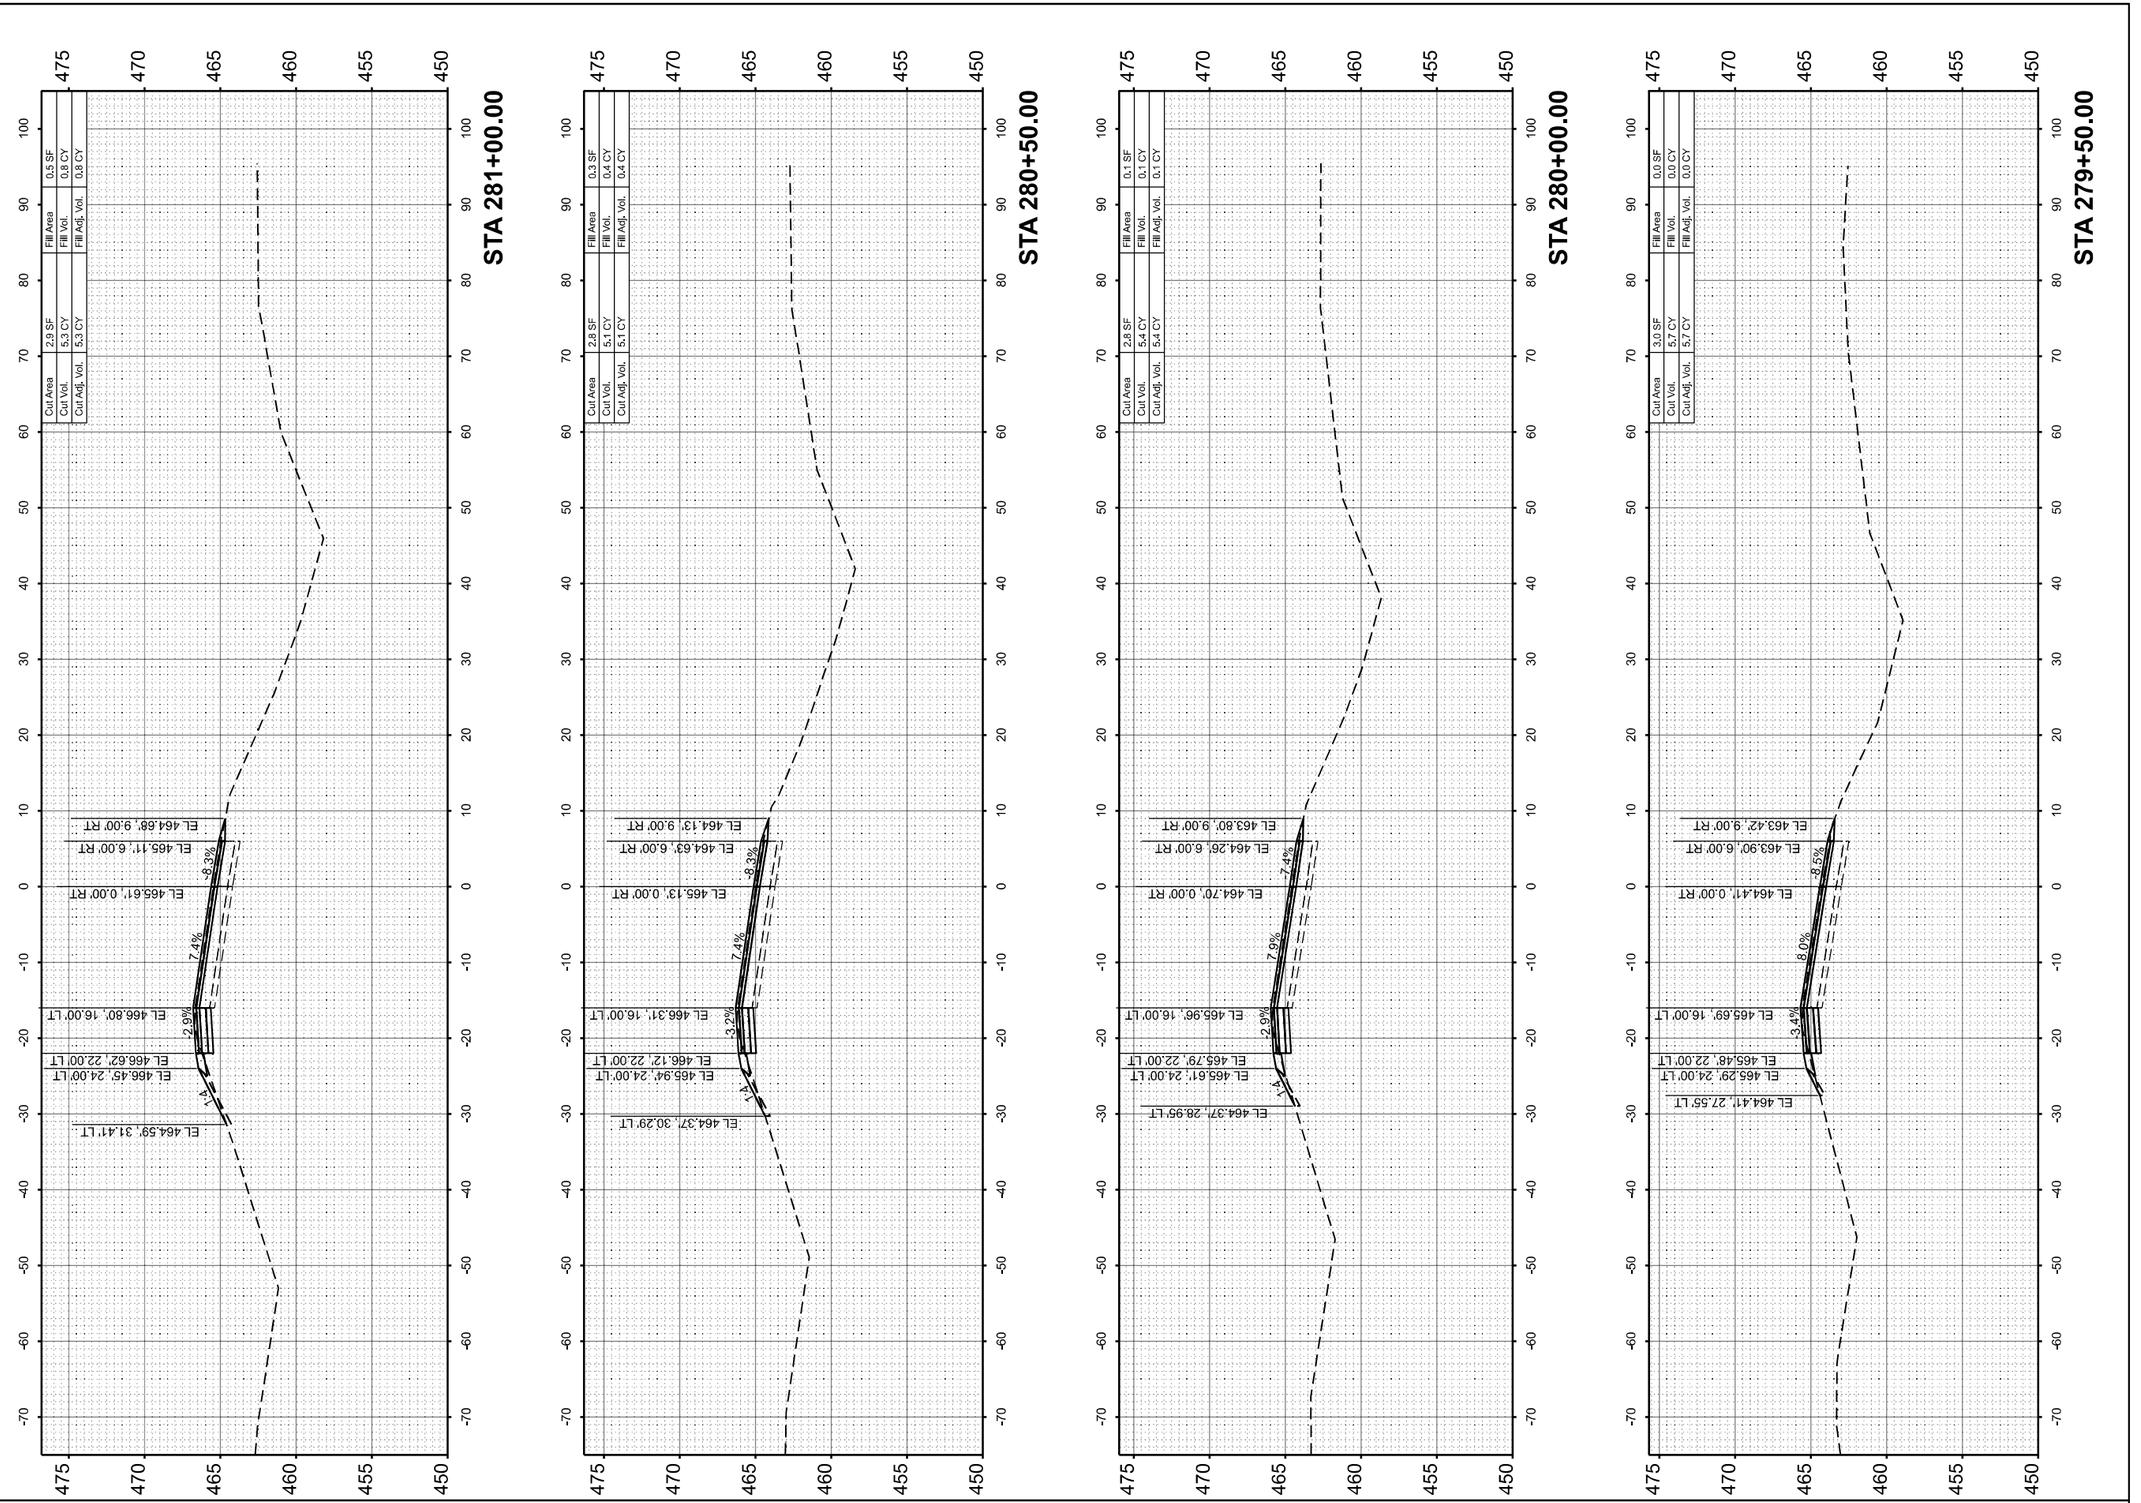

MODEL: RAMPB - 279+50.00 [Sheet]
FILE NAME: c:\pwworkingdir\des-pw-01\tammy neff-smith\dms02488\D876M95_SHT_XSSHT_RAMP B.dgn

QUIGG ENGINEERING INC

USER NAME = TNeffSmith	DESIGNED - TNS	REVISED -	
	DRAWN - TNS	REVISED -	
	CHECKED - SDM	REVISED -	
PLOT DATE = 3/17/2026	DATE - 5/6/2026	REVISED -	

STATE OF ILLINOIS
DEPARTMENT OF TRANSPORTATION

CROSS SECTIONS
RAMP B

SCALE: 1"=10' | SHEET 6 OF 12 SHEETS | STA. | TO STA.

F.A.I RTE.	SECTION	COUNTY	TOTAL SHEETS	SHEET NO.
64	95-(3,4)RS-2	WASHINGTON	775	718
		CONTRACT NO. 76M95		
	ILLINOIS	FED. AID PROJECT		

FINAL SURVEY		BY	DATE
NOTE BOOK	SURVEYED		
NO.	PLOTTED		
	TEMPLATE		
	AREAS		
	AREAS CHECKED		

ORIGINAL SURVEY		BY	DATE
NOTE BOOK	SURVEYED		
NO.	PLOTTED		
	TEMPLATE		
	AREAS		
	AREAS CHECKED		

MODEL: RAMP B - 281+50.00 [Sheet]
FILE NAME: c:\pw\workingdir\des-pw-01\tammy.neff-smith\dms02488\D876M95_SHT_XSSHT_RAMP B.dgn


QUIGG ENGINEERING INC

USER NAME = TNeffSmith	DESIGNED - TNS	REVISED -	**STATE OF ILLINOIS**	**CROSS SECTIONS**
	DRAWN - TNS	REVISED -	**DEPARTMENT OF TRANSPORTATION**	**RAMP B**
	CHECKED - SDM	REVISED -		SCALE: 1"=10' | SHEET 7 OF 12 SHEETS | STA. | TO STA.
PLOT DATE = 3/17/2026	DATE - 5/6/2026	REVISED -		

F.A.I RTE.	SECTION	COUNTY	TOTAL SHEETS	SHEET NO.
64	95-(3,4)RS-2	WASHINGTON	775	719
		CONTRACT NO. 76M95		
	ILLINOIS | FED. AID PROJECT			

FINAL SURVEY		BY	DATE
NOTE BOOK	SURVEYED		
NO.	PLOTTED		
	TEMPLATE		
	AREAS		
	AREAS CHECKED		

ORIGINAL SURVEY		BY	DATE
NOTE BOOK	SURVEYED		
NO.	PLOTTED		
	TEMPLATE		
	AREAS		
	AREAS CHECKED		

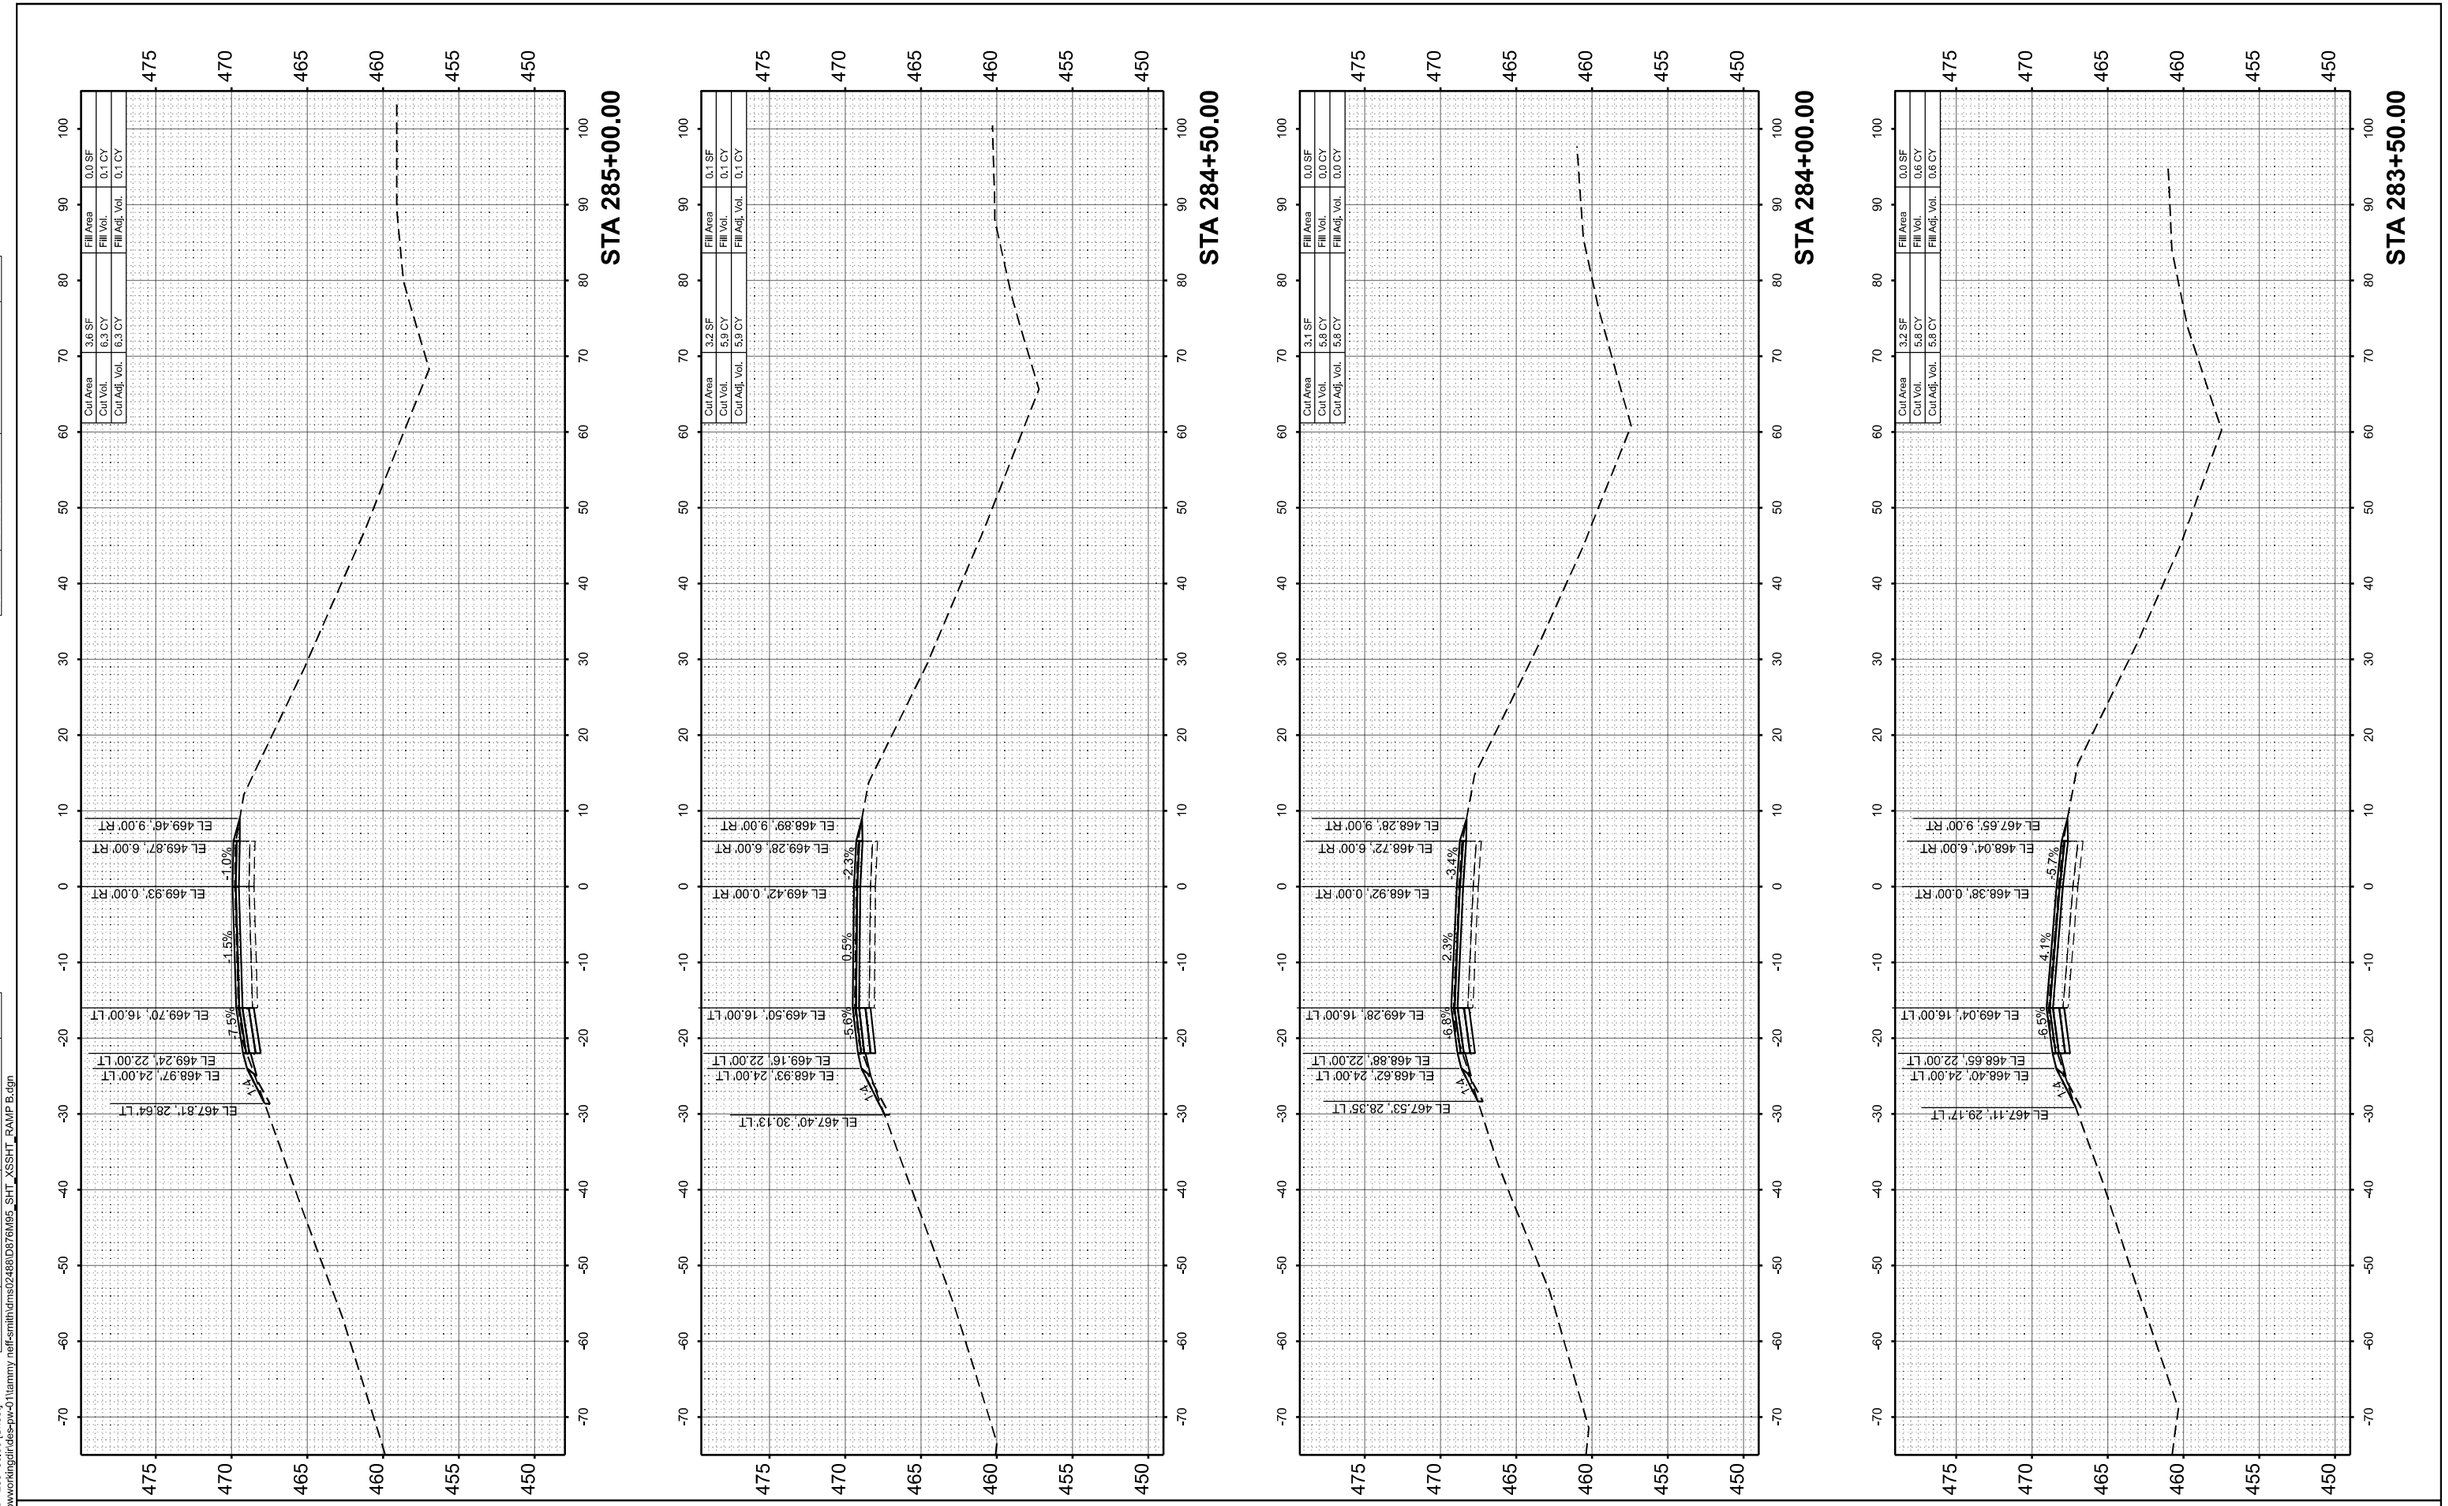

MODEL: RAMPB - 283+50.00 [Sheet]
FILE NAME: c:\pwworkingdir\des-pw-01\tammy neff-smith\dms02488\D876M95_SHT_XSSHT_RAMP B.dgn

QUIGG ENGINEERING INC

USER NAME = TNeffSmith	DESIGNED - TNS	REVISED -	
	DRAWN - TNS	REVISED -	
	CHECKED - SDM	REVISED -	
PLOT DATE = 3/17/2026	DATE - 5/6/2026	REVISED -	

STATE OF ILLINOIS
DEPARTMENT OF TRANSPORTATION


CROSS SECTIONS
RAMP B

SCALE: 1"=10' | SHEET 8 OF 12 SHEETS | STA. | TO STA.

F.A.I RTE.	SECTION	COUNTY	TOTAL SHEETS	SHEET NO.
64	95-(3,4)RS-2	WASHINGTON	775	720
		CONTRACT NO. 76M95		
		ILLINOIS FED. AID PROJECT		

FINAL SURVEY		BY	DATE
NOTE BOOK	SURVEYED		
NO._____	PLOTTED		
	TEMPLATE		
	AREAS		
	AREAS CHECKED		

ORIGINAL SURVEY		BY	DATE
NOTE BOOK	SURVEYED		
NO._____	PLOTTED		
	TEMPLATE		
	AREAS		
	AREAS CHECKED		

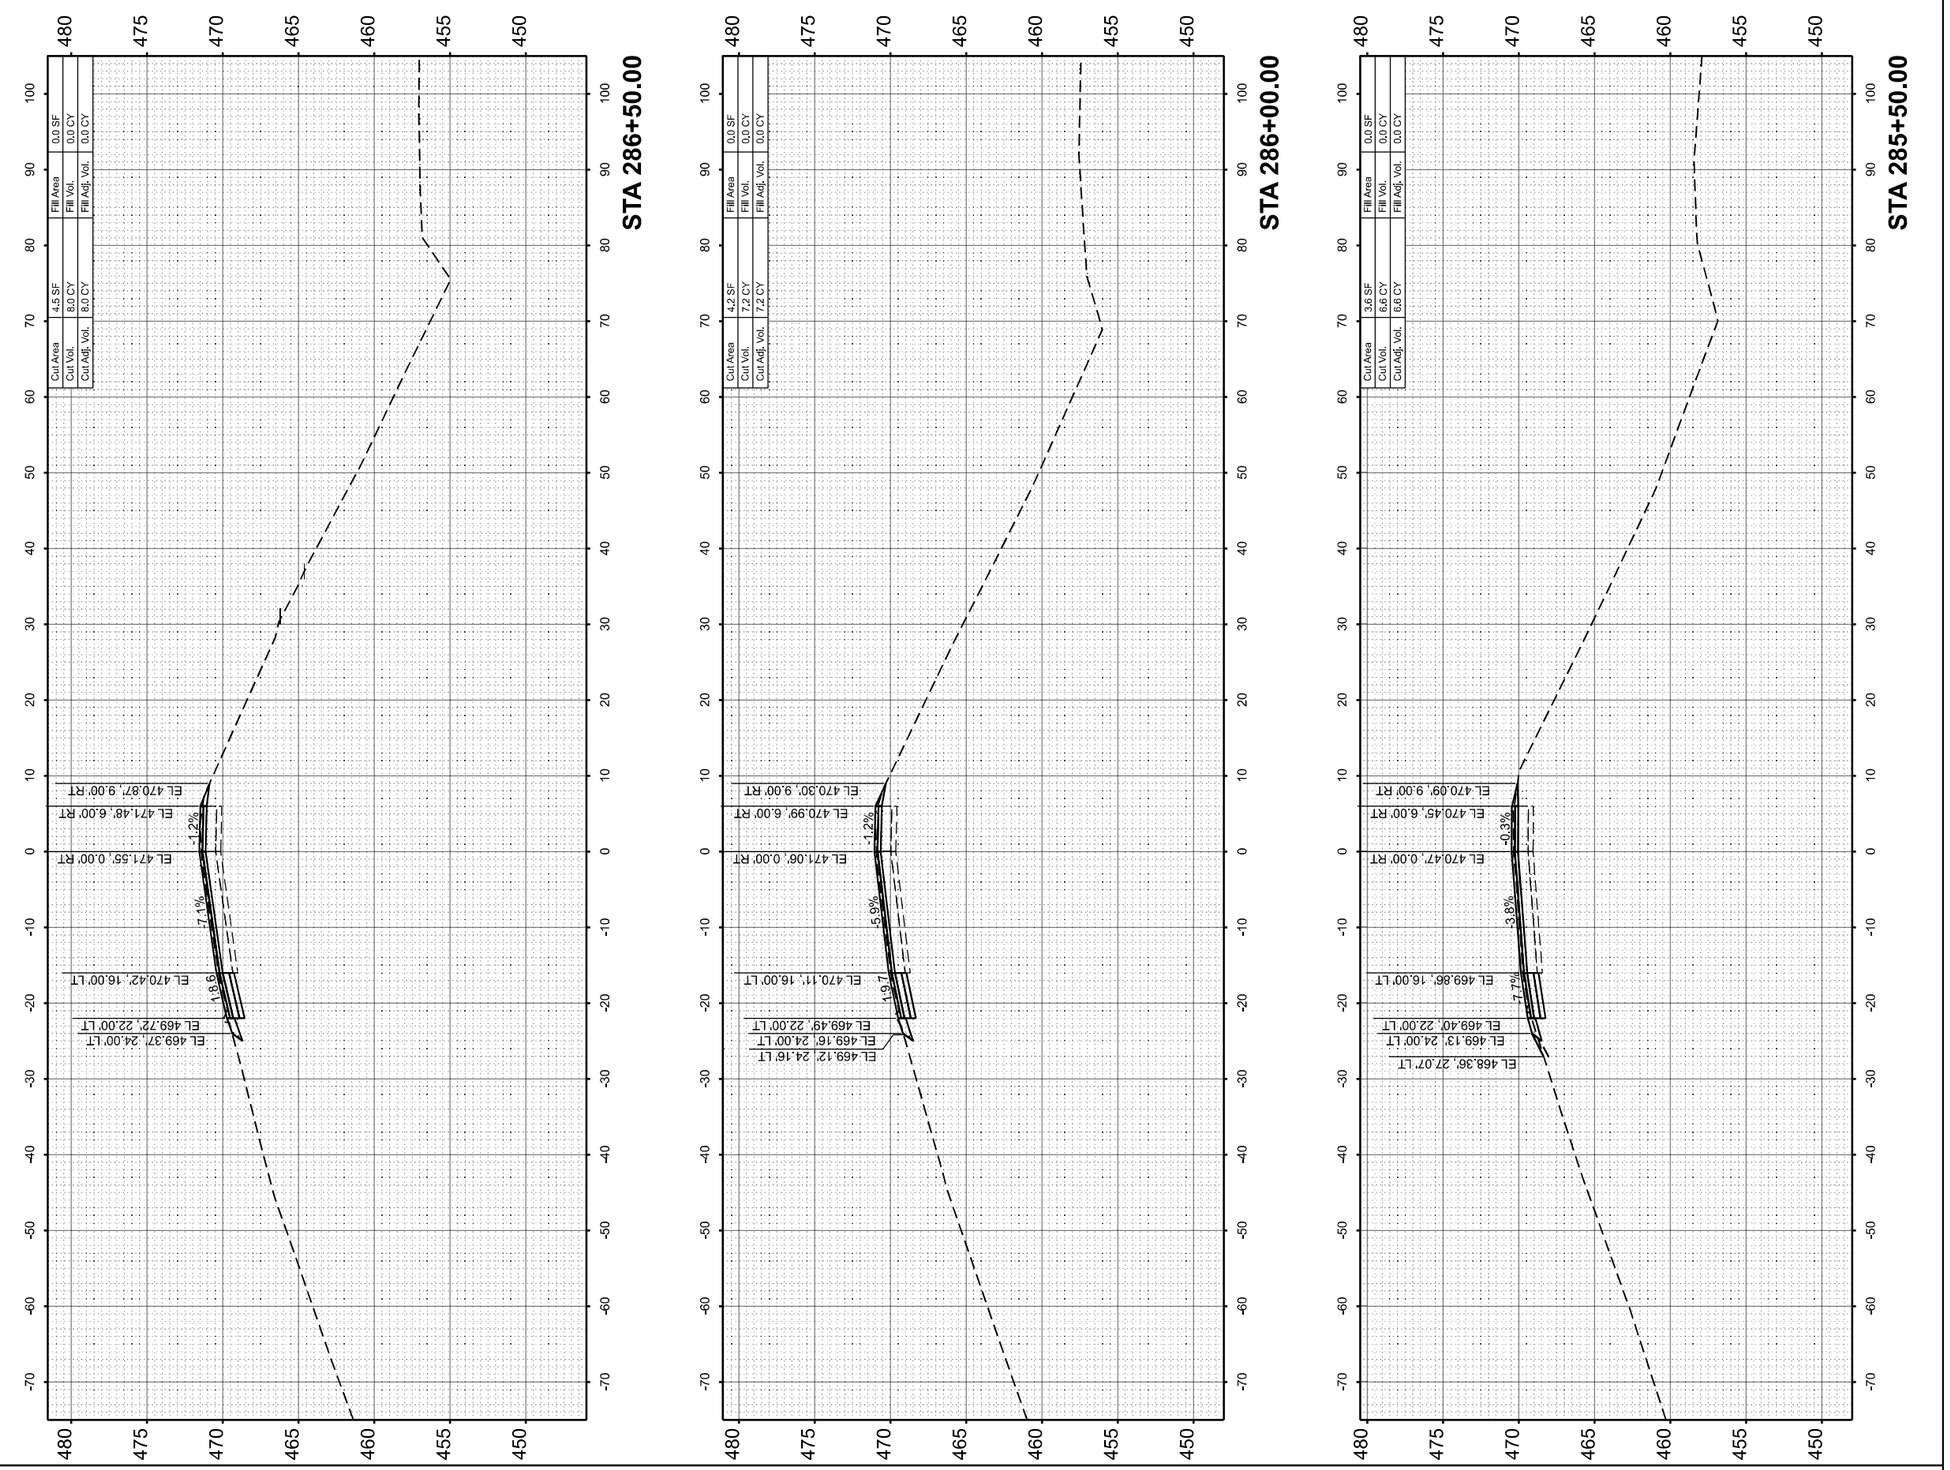

MODEL: RAMP B - 285+50.00 [Sheet]
FILE NAME: c:\pwworkingdir\des-pw-01\sean.maxwell\dms02488\D876M95_SHT_XSSHT_RAMP B.dgn

QUIGG ENGINEERING INC


USER NAME = SMaxwell	DESIGNED - TNS	REVISED -
	DRAWN - TNS	REVISED -
	CHECKED - SDM	REVISED -
PLOT DATE = 5/4/2026	DATE - 5/6/2026	REVISED -

STATE OF ILLINOIS
DEPARTMENT OF TRANSPORTATION

CROSS SECTIONS
RAMP B

SCALE: 1"=10' | SHEET 9 OF 12 SHEETS | STA. | TO STA.

F.A.I RTE.	SECTION	COUNTY	TOTAL SHEETS	SHEET NO.
64	95-(3,4)RS-2	WASHINGTON	775	721
		CONTRACT NO. 76M95		
	ILLINOIS FED. AID PROJECT			

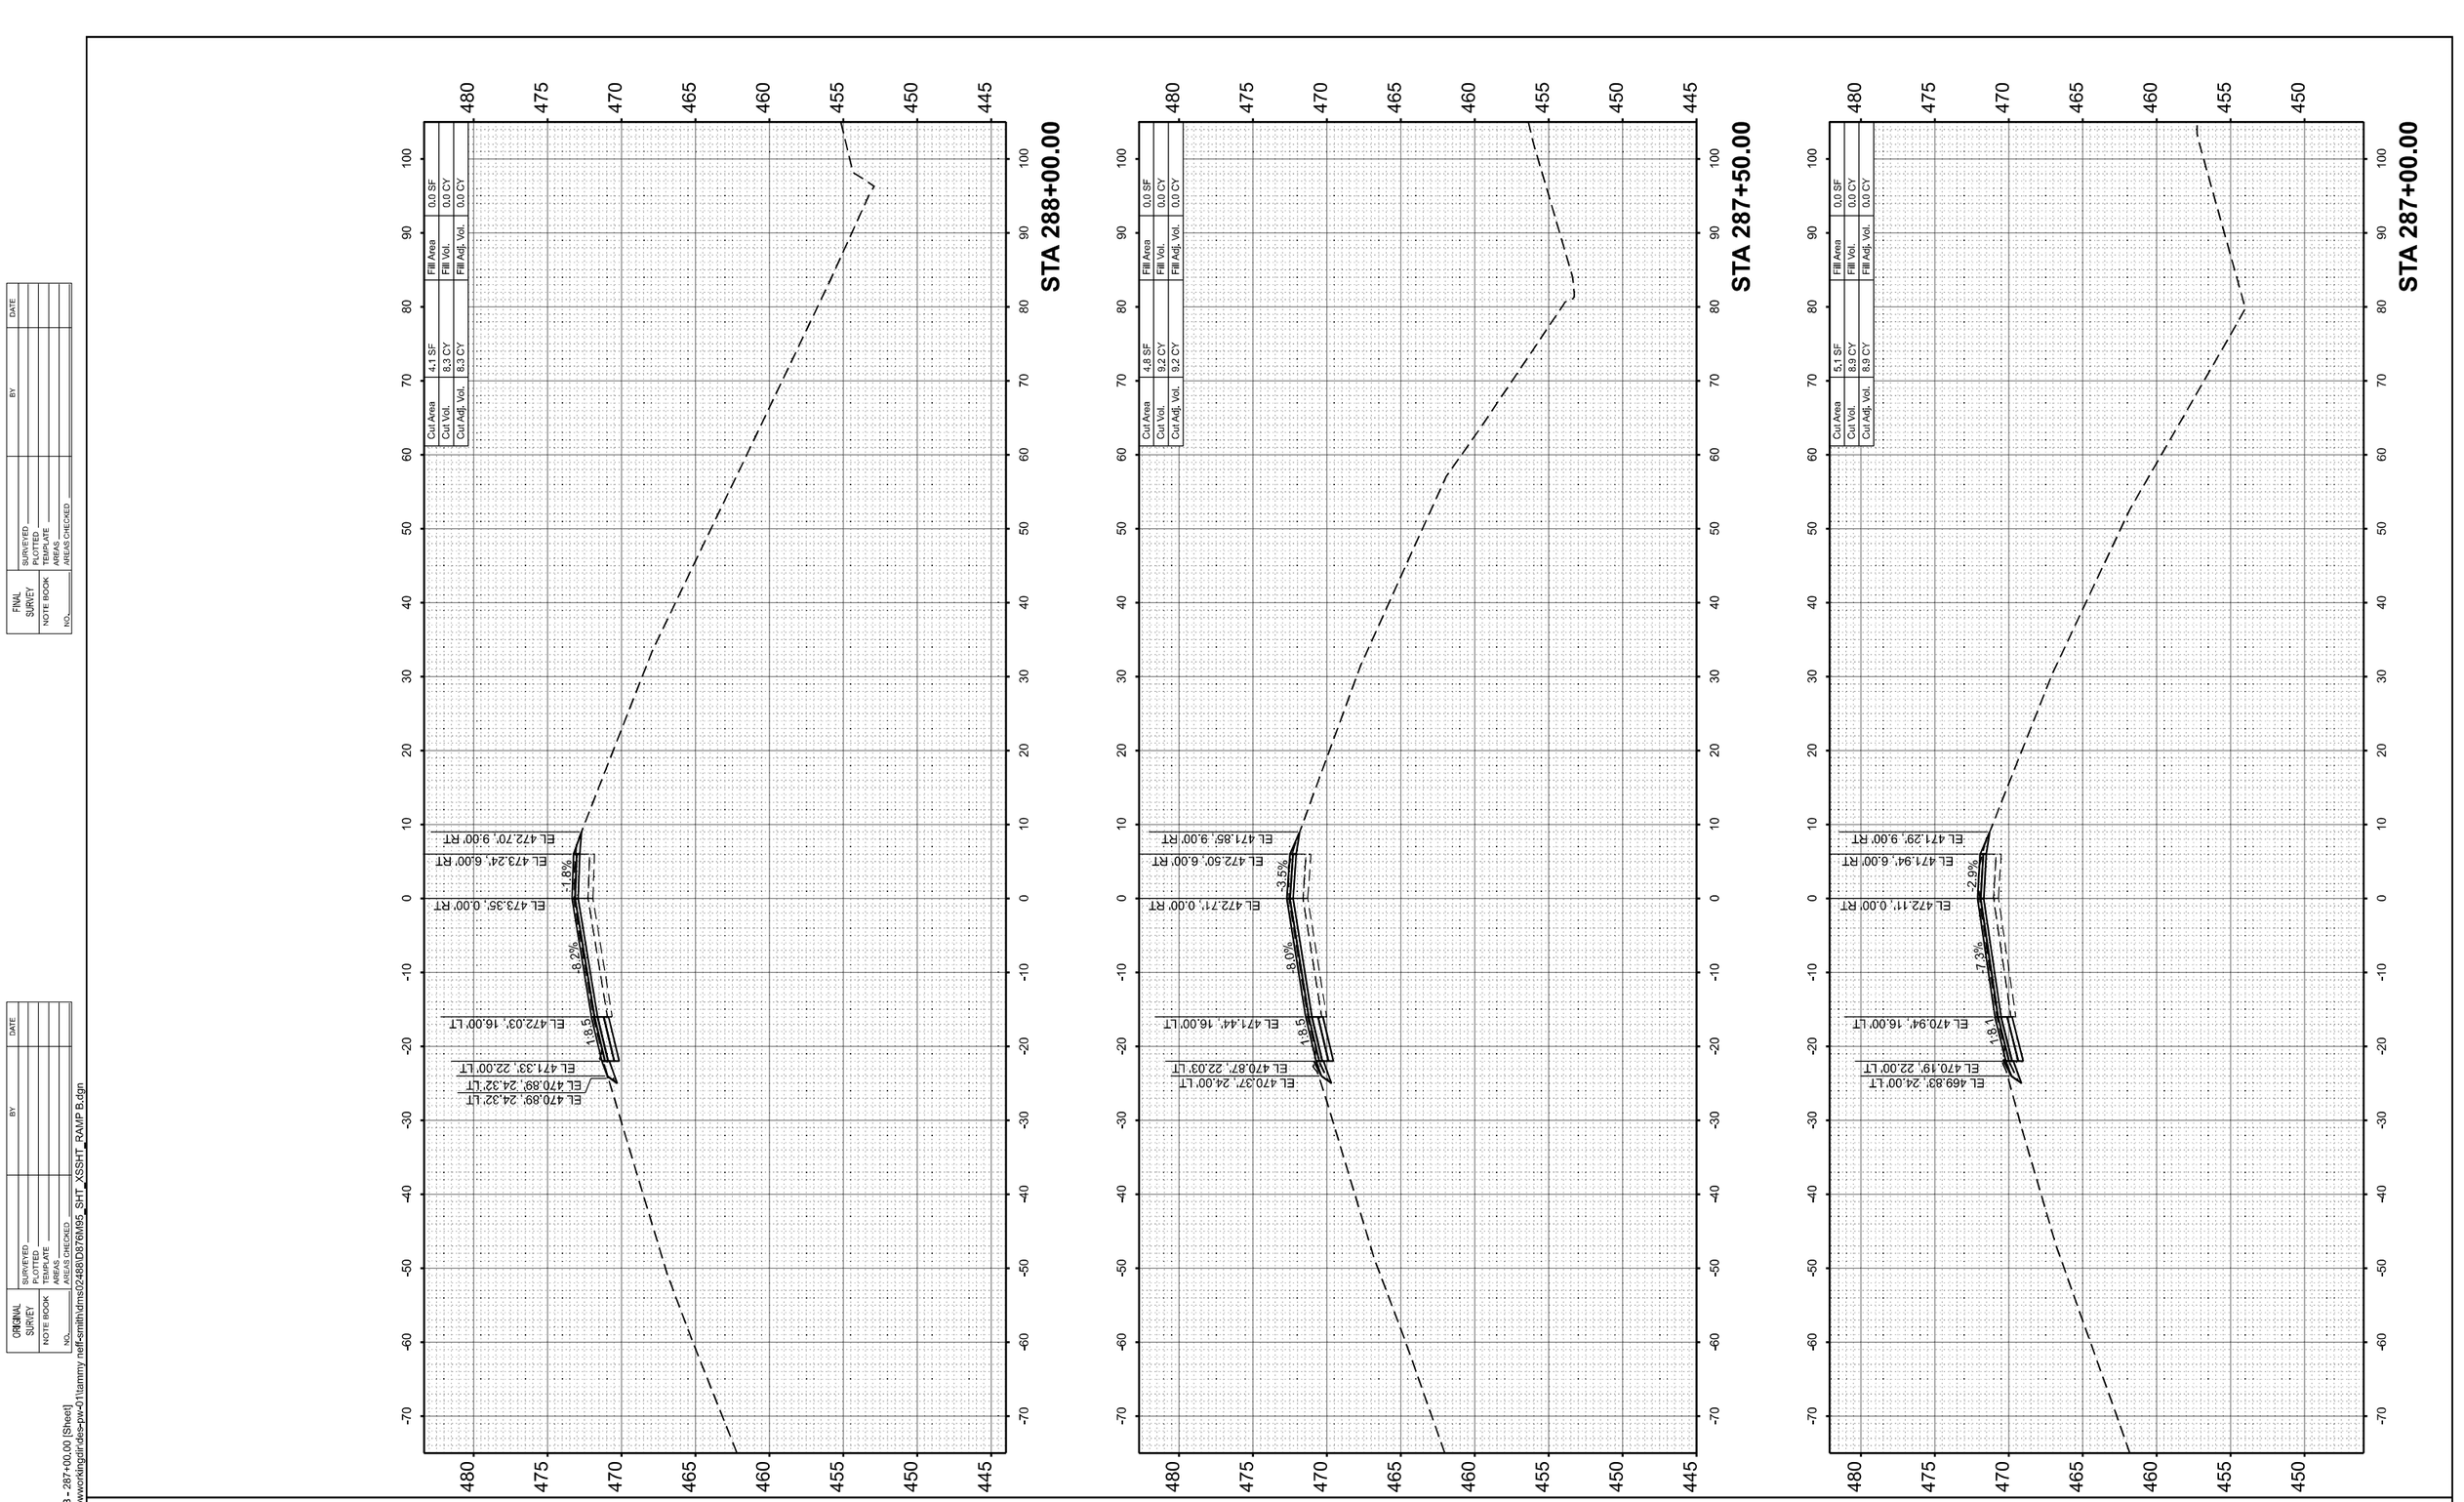

FINAL SURVEY	SURVEYED	BY	DATE
NOTE BOOK	PLOTTED		
NO.	TEMPLATE		
	AREAS		
	AREAS CHECKED		

ORIGINAL SURVEY	SURVEYED	BY	DATE
NOTE BOOK	PLOTTED		
NO.	TEMPLATE		
	AREAS		
	AREAS CHECKED		

MODEL: RAMP B - 287+00.00 [Sheet]
FILE NAME: c:\pwworkingdir\des-pw-01\tammy neff-smith\dms02488\D876M95_SHT_XSSHT_RAMP B.dgn

QUIGG ENGINEERING INC


USER NAME = TNeffSmith	DESIGNED - TNS	REVISED -	
	DRAWN - TNS	REVISED -	
	CHECKED - SDM	REVISED -	
PLOT DATE = 3/17/2026	DATE - 5/6/2026	REVISED -	

STATE OF ILLINOIS
DEPARTMENT OF TRANSPORTATION

CROSS SECTIONS
RAMP B

SCALE: 1"=10' | SHEET 10 OF 12 SHEETS | STA. | TO STA.

F.A.I RTE.	SECTION	COUNTY	TOTAL SHEETS	SHEET NO.
64	95-(3,4)RS-2	WASHINGTON	775	722
		CONTRACT NO. 76M95		
		ILLINOIS	FED. AID PROJECT	

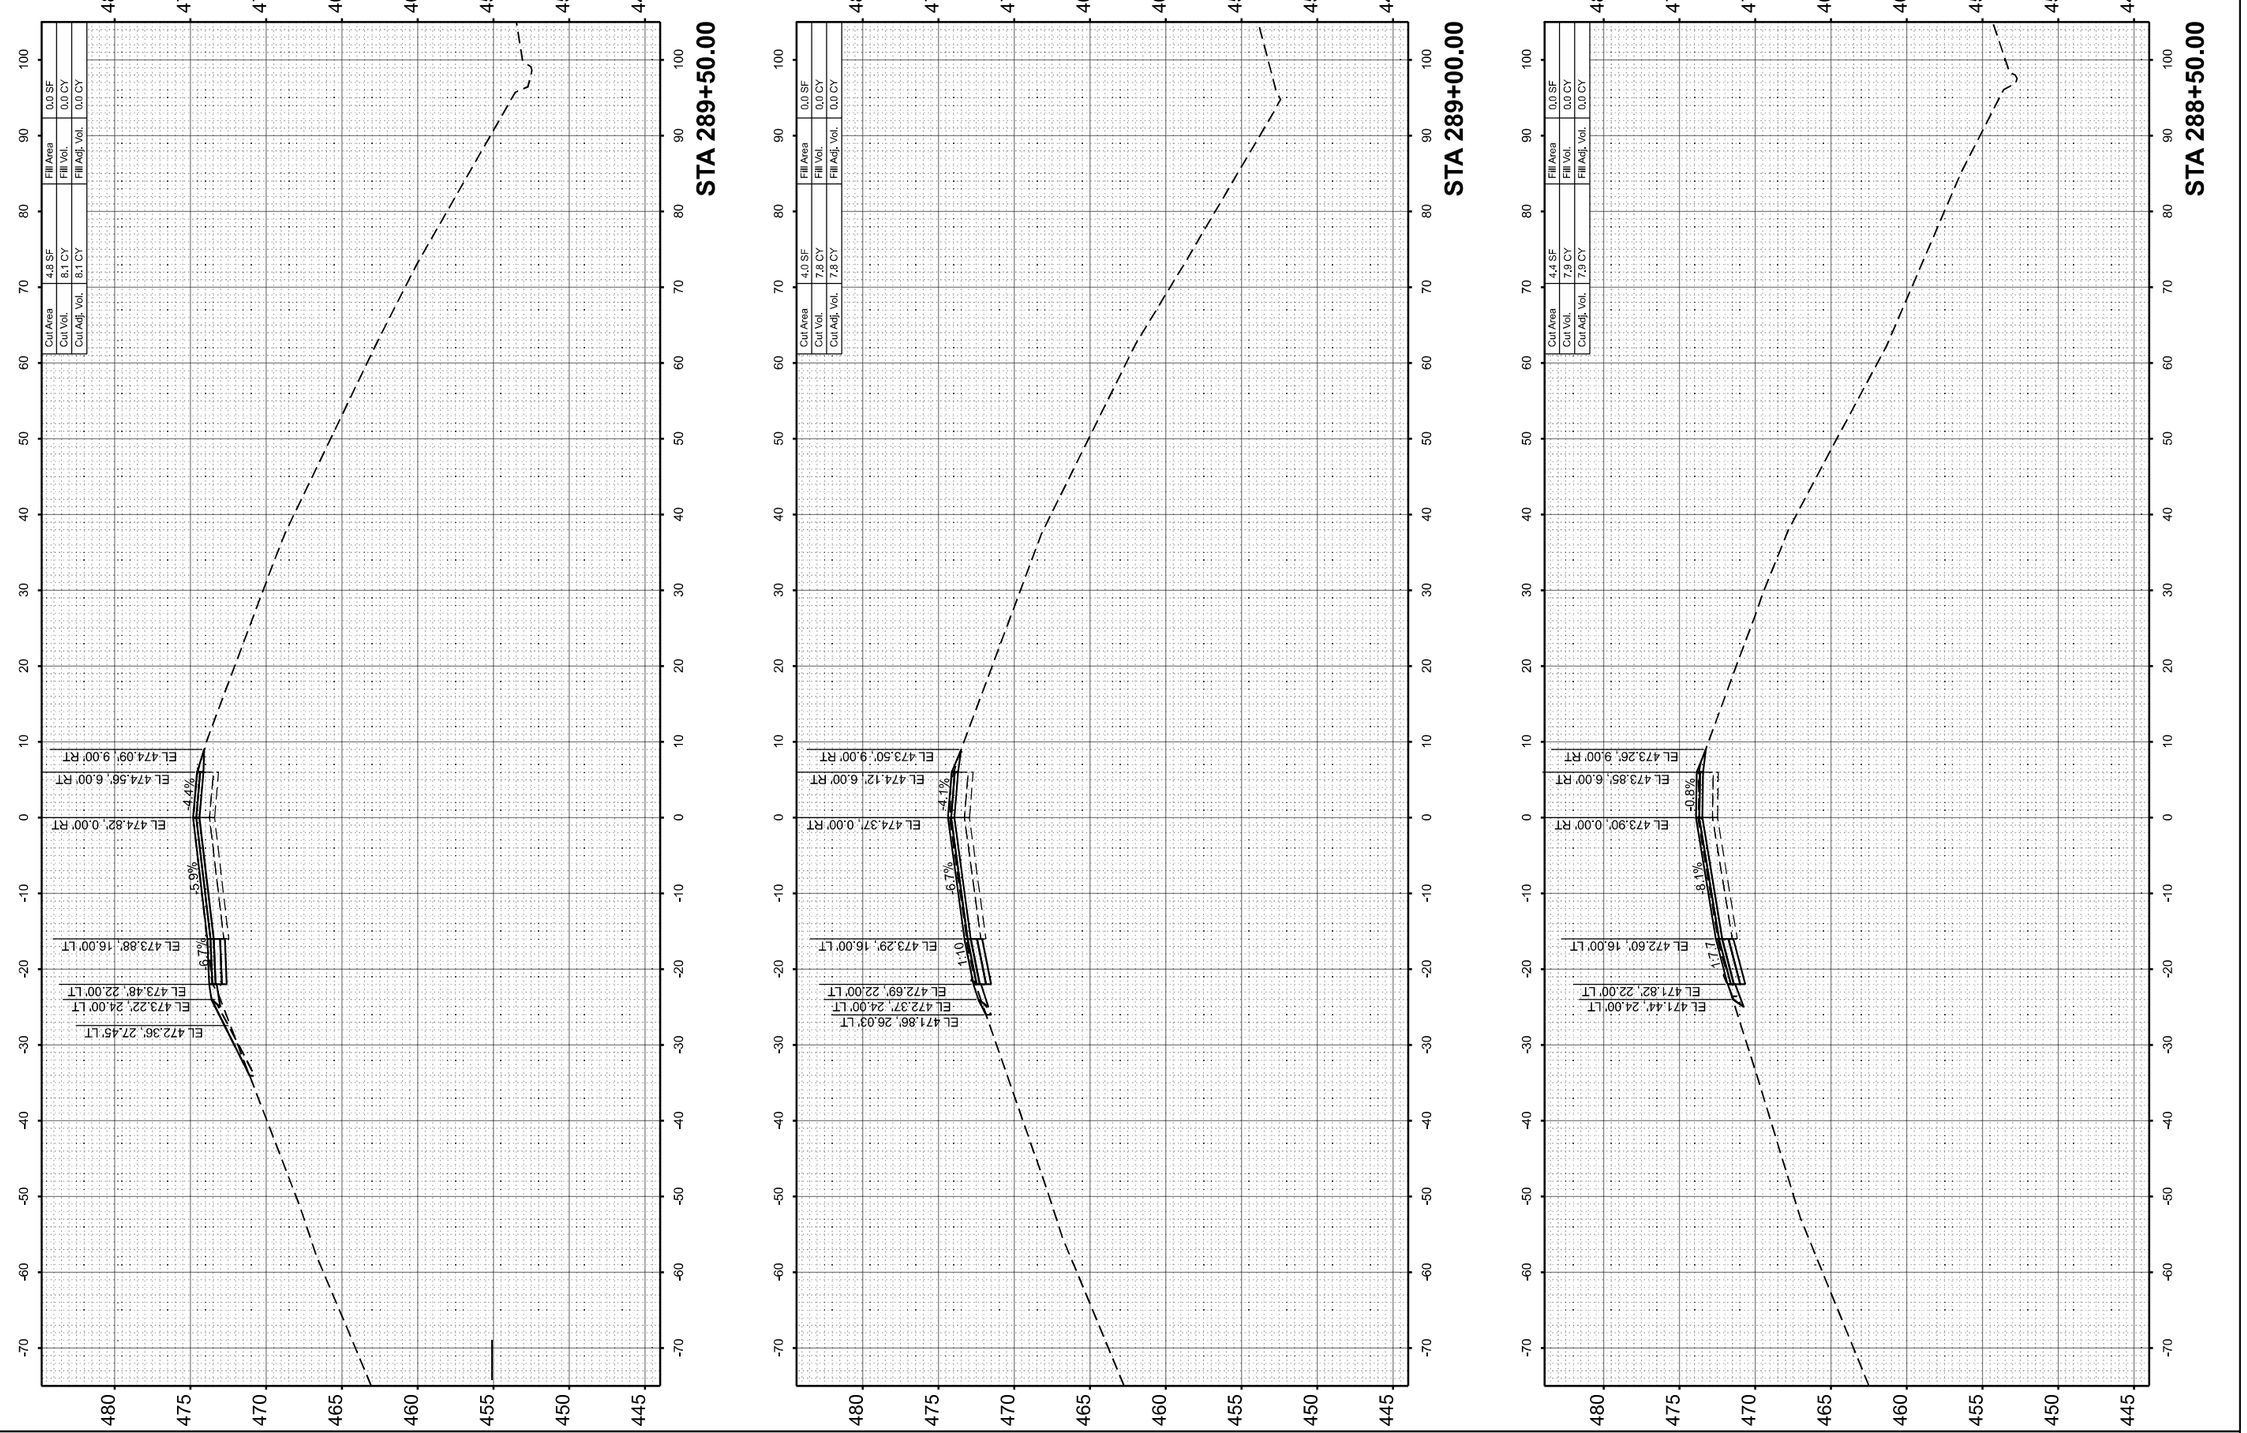

FINAL SURVEY
NOTE BOOK
NO.
SURVEYED
PLOTTED
TEMPLATE
AREAS
AREAS CHECKED
BY
DATE

ORIGINAL SURVEY
NOTE BOOK
NO.
SURVEYED
PLOTTED
TEMPLATE
AREAS
AREAS CHECKED
BY
DATE

MODEL: RAMPB - 288+50.00 [Sheet]
FILE NAME: c:\pwworkingdir\des-pw-01\tammy.neff-smith\dms024881\D876M95_SHT_XSSHT_RAMP B.dgn

QUIGG ENGINEERING INC

USER NAME = TNeffSmith	DESIGNED - TNS	REVISED -	
	DRAWN - TNS	REVISED -	
	CHECKED - SDM	REVISED -	
PLOT DATE = 3/17/2026	DATE - 5/6/2026	REVISED -	

STATE OF ILLINOIS
DEPARTMENT OF TRANSPORTATION

CROSS SECTIONS
RAMP B


SCALE: 1"=10' | SHEET 11 OF 12 SHEETS | STA. | TO STA.


F.A.I RTE.	SECTION	COUNTY	TOTAL SHEETS	SHEET NO.
64	95-(3,4)RS-2	WASHINGTON	775	723
		CONTRACT NO. 76M95		
	ILLINOIS FED. AID PROJECT			

FINAL SURVEY		BY	DATE
NOTE BOOK	SURVEYED		
	PLOTTED		
	TEMPLATE		
	AREAS		
NO.	AREAS CHECKED		

ORIGINAL SURVEY		BY	DATE
NOTE BOOK	SURVEYED		
	PLOTTED		
	TEMPLATE		
	AREAS		
NO.	AREAS CHECKED		

MODEL: RAMPB - 289+60.49 [Sheet]
FILE NAME: c:\pwworkingdir\des-pw-01\tammy neff<smithdms02488\D876M95_SHT_XSSHT_RAMP B.dgn

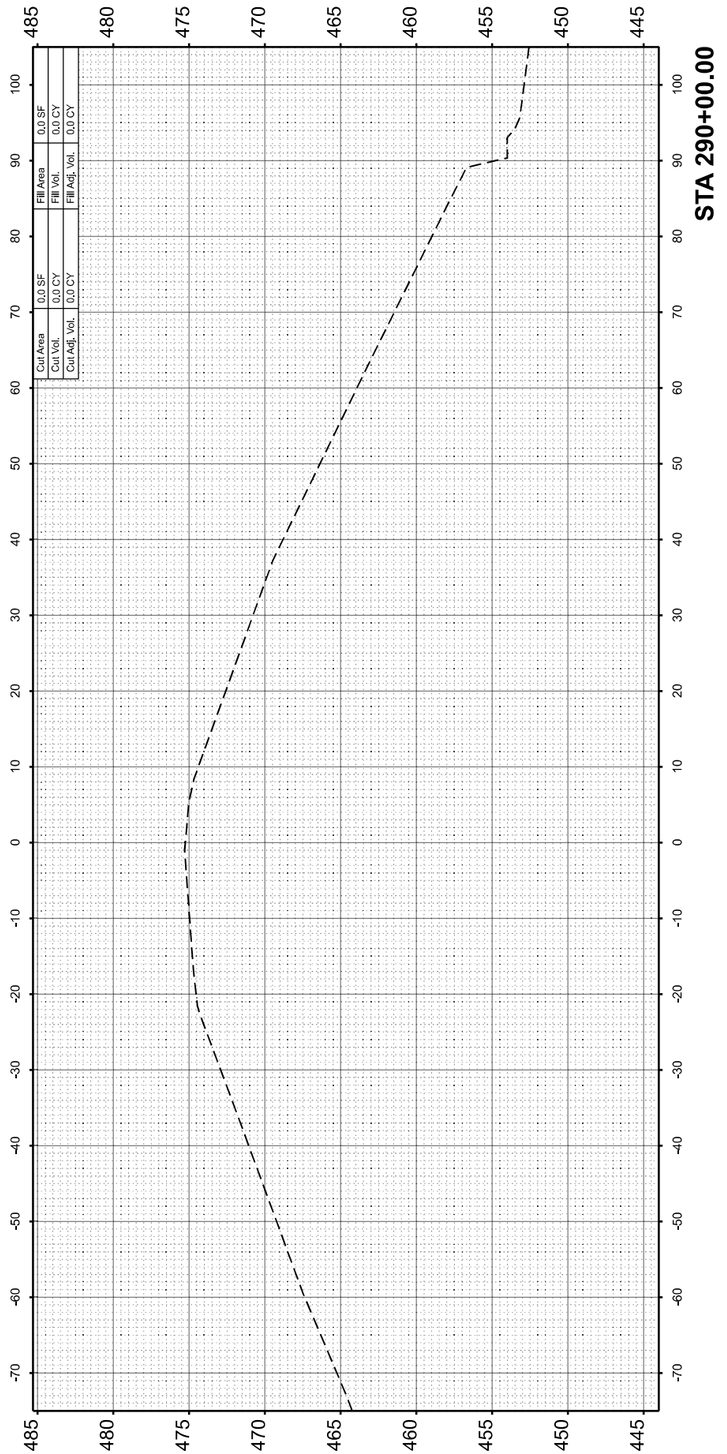

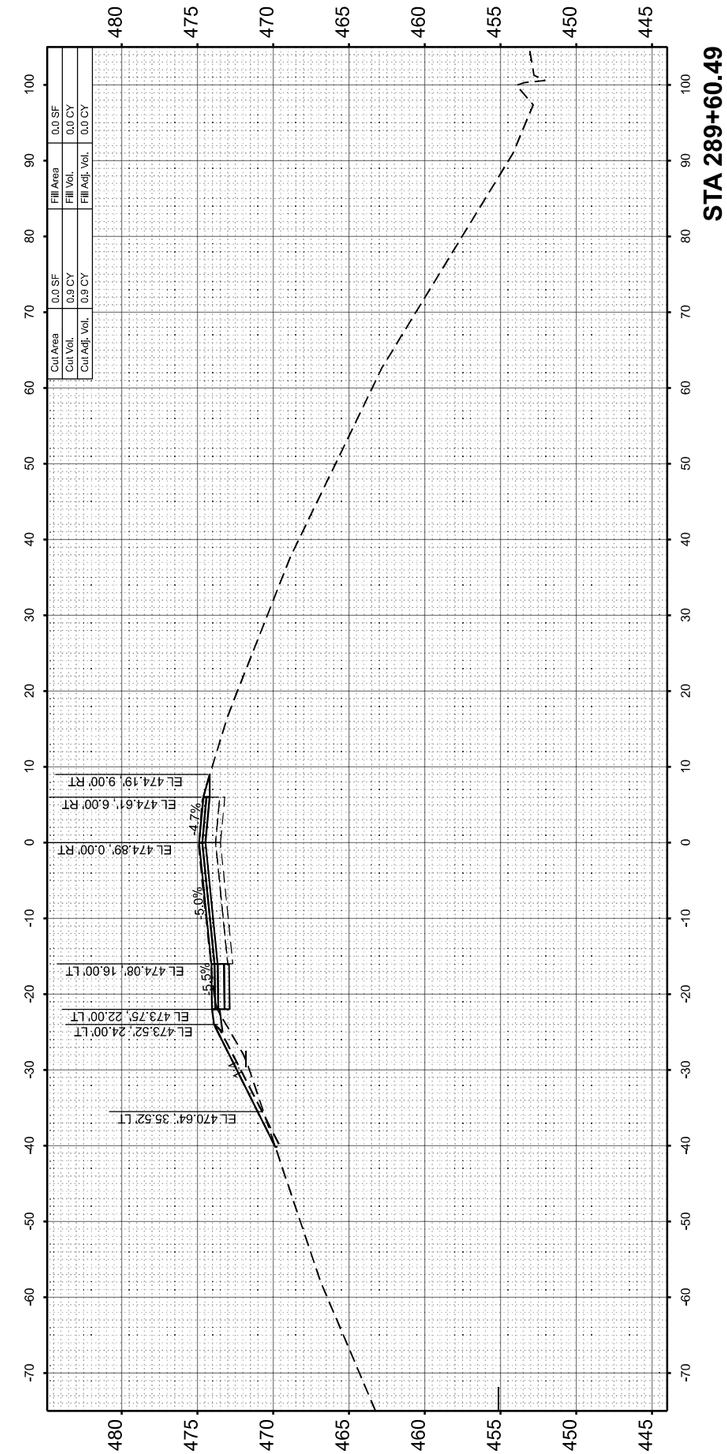

QUIGG ENGINEERING INC

USER NAME = TNeffSmith	DESIGNED - TNS	REVISED -	
	DRAWN - TNS	REVISED -	
	CHECKED - SDM	REVISED -	
PLOT DATE = 3/17/2026	DATE - 5/6/2026	REVISED -	

STATE OF ILLINOIS
DEPARTMENT OF TRANSPORTATION


CROSS SECTIONS
RAMP B


SCALE: 1"=10' | SHEET 12 OF 12 SHEETS | STA. | TO STA.


F.A.I RTE.	SECTION	COUNTY	TOTAL SHEETS	SHEET NO.
64	95-(3,4)RS-2	WASHINGTON	775	724
		CONTRACT NO. 76M95		
	ILLINOIS FED. AID PROJECT			


FINAL SURVEY		BY	DATE
NOTE BOOK	SURVEYED		
NO.	PLOTTED		
	TEMPLATE		
	AREAS		
	AREAS CHECKED		

ORIGINAL SURVEY		BY	DATE
NOTE BOOK	SURVEYED		
NO.	PLOTTED		
	TEMPLATE		
	AREAS		
	AREAS CHECKED		

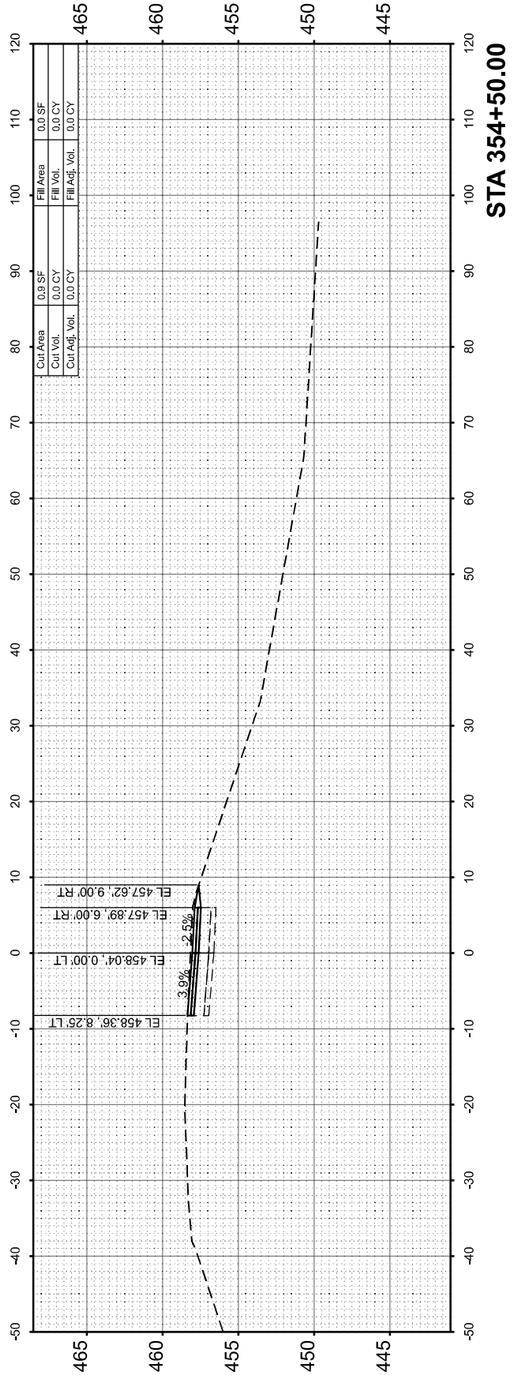

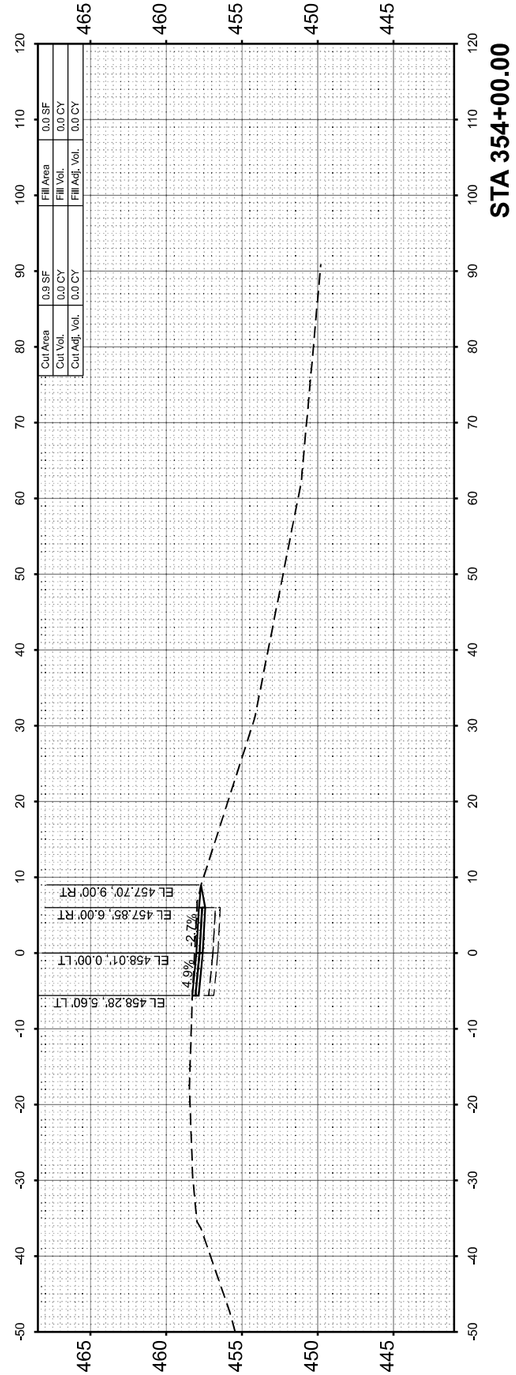

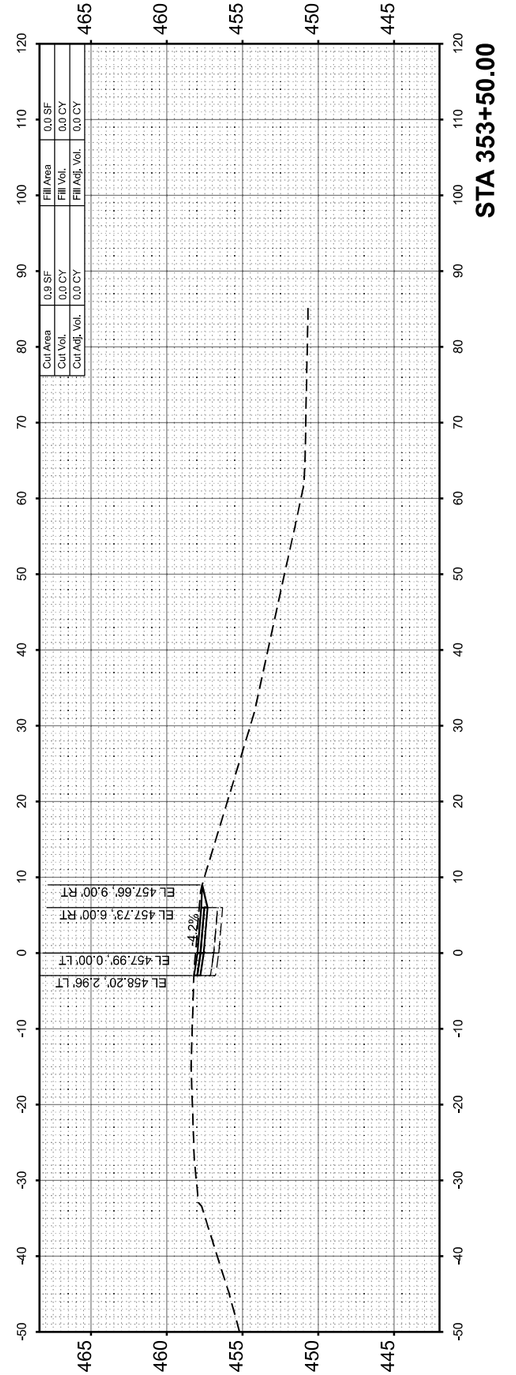

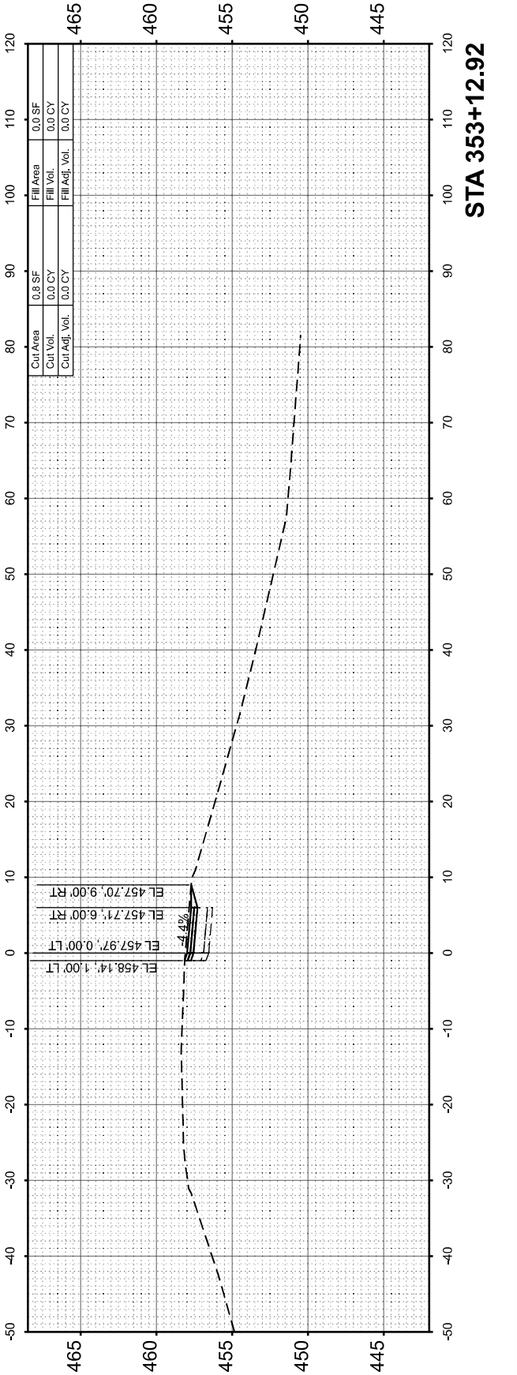

MODEL: RAMPC - 353+12.92 [Sheet]
FILE NAME: c:\pwworkingdir\des-pw-01\tammy neff-smith\dms024881\D876M95_SHT_XSSHT_RAMP C.dgn

QUIGG ENGINEERING INC

USER NAME = TNeffSmith	DESIGNED - TNS	REVISED -
	DRAWN - TNS	REVISED -
	CHECKED - SDM	REVISED -
PLOT DATE = 3/17/2026	DATE - 5/6/2026	REVISED -


STATE OF ILLINOIS
DEPARTMENT OF TRANSPORTATION


CROSS SECTIONS
RAMP C


SCALE: 1"=10' | SHEET 1 OF 13 SHEETS | STA. | TO STA.


F.A.I RTE.	SECTION	COUNTY	TOTAL SHEETS	SHEET NO.
64	95-(3,4)RS-2	WASHINGTON	775	725
		CONTRACT NO. 76M95		
	ILLINOIS	FED. AID PROJECT		

FINAL SURVEY		BY	DATE
	SURVEYED		
	PLOTTED		
NOTE BOOK	TEMPLATE		
	AREAS		
NO.	AREAS CHECKED		

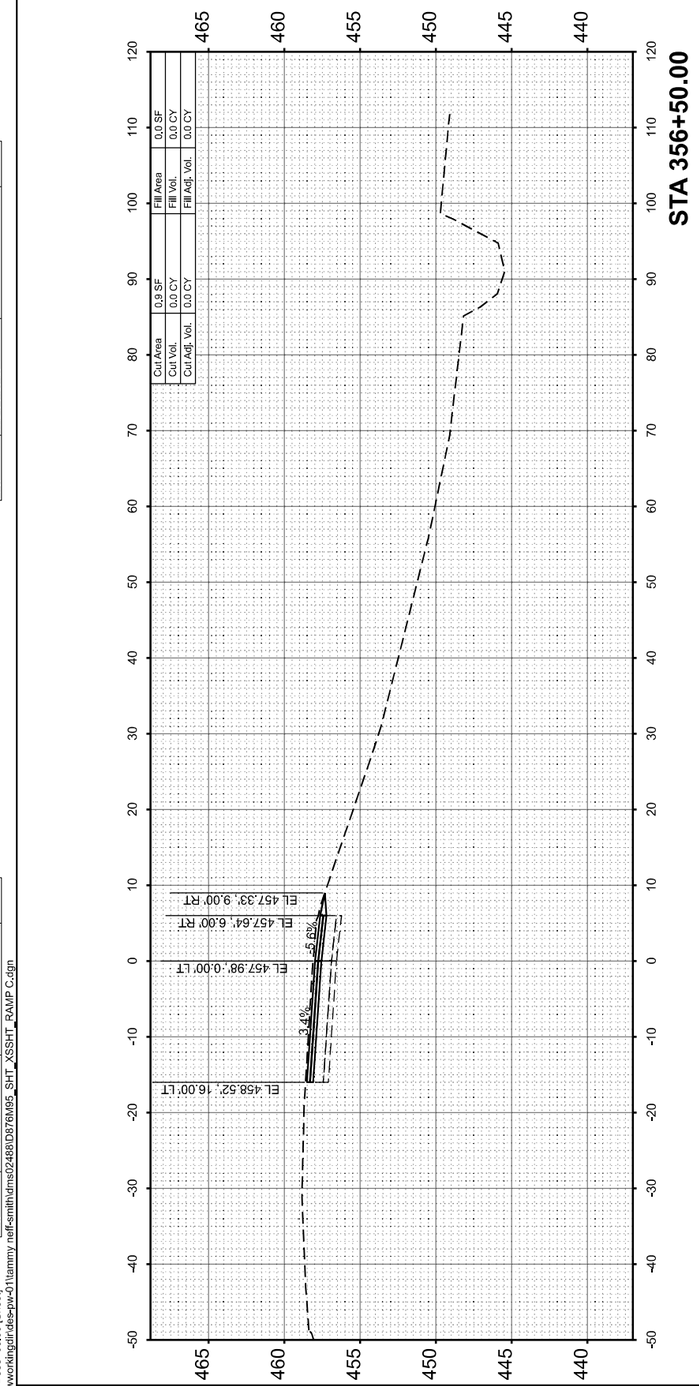

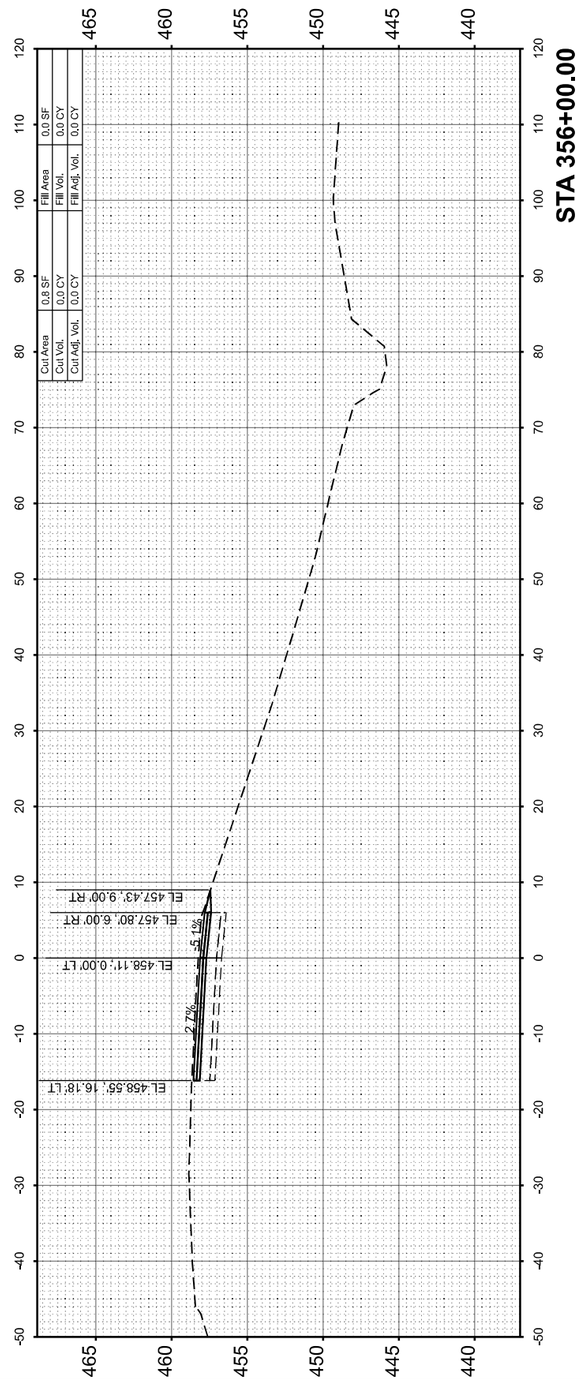

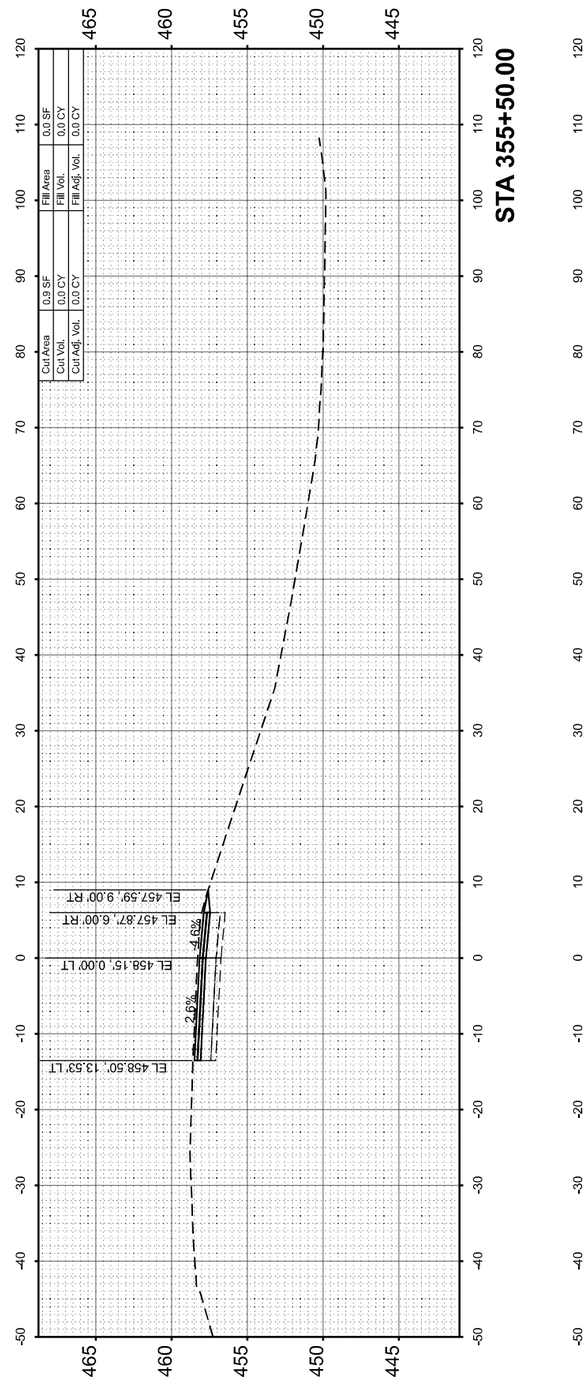

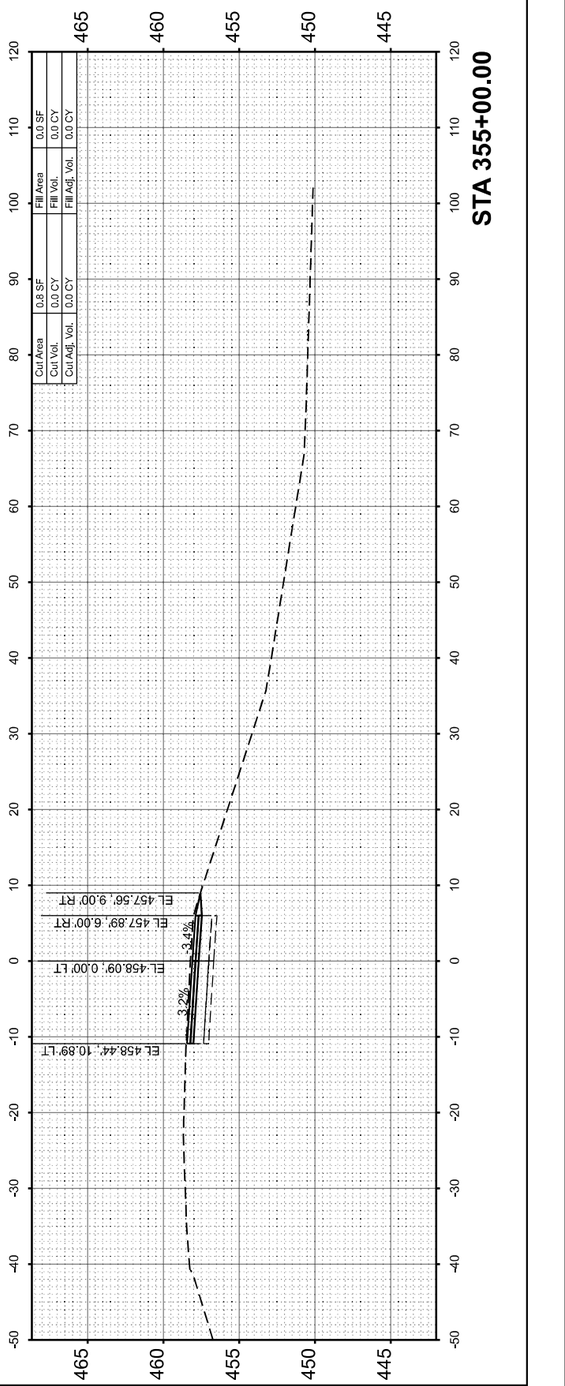

ORIGINAL SURVEY		BY	DATE
	SURVEYED		
	PLOTTED		
NOTE BOOK	TEMPLATE		
	AREAS		
NO.	AREAS CHECKED		

MODEL: RAMPC - 355+00.00 [Sheet]
FILE NAME: c:\pwworkingdir\des-pw-01\tammy neff-smith\dms02488\D876M95_SHT_XSSHT_RAMP C.dgn

QUIGG ENGINEERING INC

USER NAME = TNeffSmith	DESIGNED - TNS	REVISED -	
	DRAWN - TNS	REVISED -	
	CHECKED - SDM	REVISED -	
PLOT DATE = 3/17/2026	DATE - 5/6/2026	REVISED -	

STATE OF ILLINOIS
DEPARTMENT OF TRANSPORTATION

CROSS SECTIONS
RAMP C

SCALE: 1"=10' | SHEET 2 OF 13 SHEETS | STA. | TO STA.

F.A.I RTE.	SECTION	COUNTY	TOTAL SHEETS	SHEET NO.
64	95-(3,4)RS-2	WASHINGTON	775	726
		CONTRACT NO. 76M95		
	ILLINOIS	FED. AID PROJECT		

FINAL SURVEY		BY	DATE
NOTE BOOK	SURVEYED		
NO.	PLOTTED		
	TEMPLATE		
	AREAS		
	AREAS CHECKED		

ORIGINAL SURVEY		BY	DATE
NOTE BOOK	SURVEYED		
NO.	PLOTTED		
	TEMPLATE		
	AREAS		
	AREAS CHECKED		

MODEL: RAMPC - 357+00.00 [Sheet]
FILE NAME: c:\pwworkingdir\des-pw-01\tammy neff-smith\dms02488\D876M95_SHT_XSSHT_RAMP C.dgn

QUIGG ENGINEERING INC

USER NAME = TNeffSmith		DESIGNED - TNS		REVISED -	
		DRAWN - TNS		REVISED -	
		CHECKED - SDM		REVISED -	
PLOT DATE = 3/17/2026		DATE - 5/6/2026		REVISED -	

STATE OF ILLINOIS
DEPARTMENT OF TRANSPORTATION


CROSS SECTIONS
RAMP C


SCALE: 1"=10' | SHEET 3 OF 13 SHEETS | STA. | TO STA.


F.A.I RTE.	SECTION	COUNTY	TOTAL SHEETS	SHEET NO.
64	95-(3,4)RS-2	WASHINGTON	775	727
		CONTRACT NO. 76M95		
	ILLINOIS FED. AID PROJECT			


FINAL SURVEY		BY	DATE
NOTE BOOK	SURVEYED		
	PLOTTED		
	TEMPLATE		
	AREAS		
NO.	AREAS CHECKED		

ORIGINAL SURVEY		BY	DATE
NOTE BOOK	SURVEYED		
	PLOTTED		
	TEMPLATE		
	AREAS		
NO.	AREAS CHECKED		

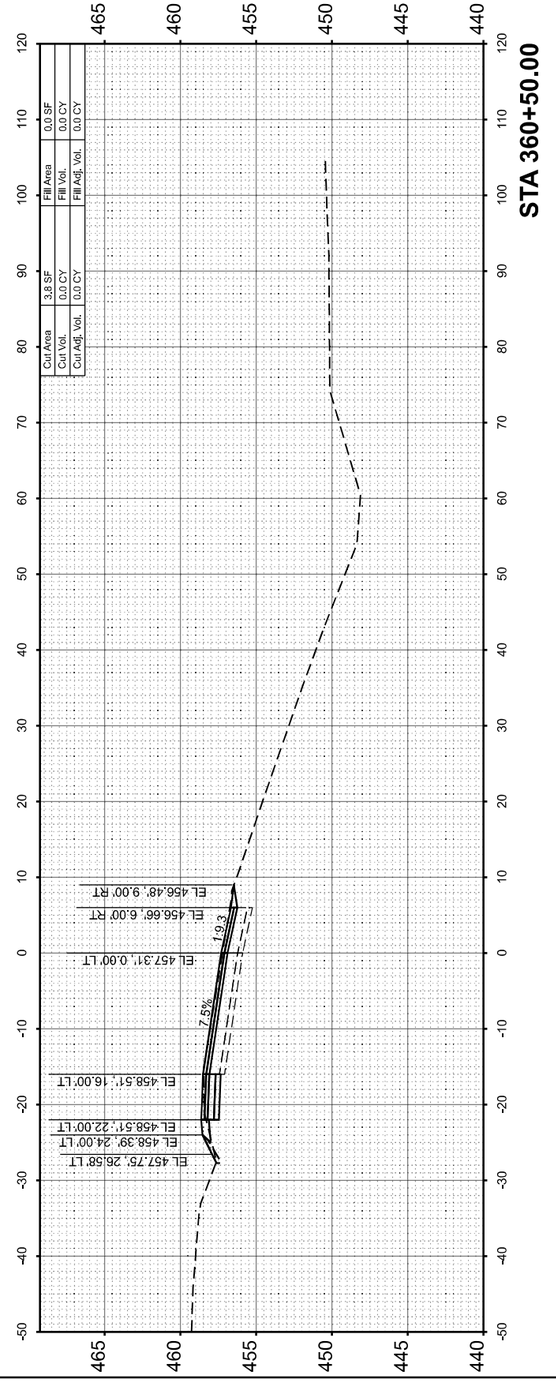

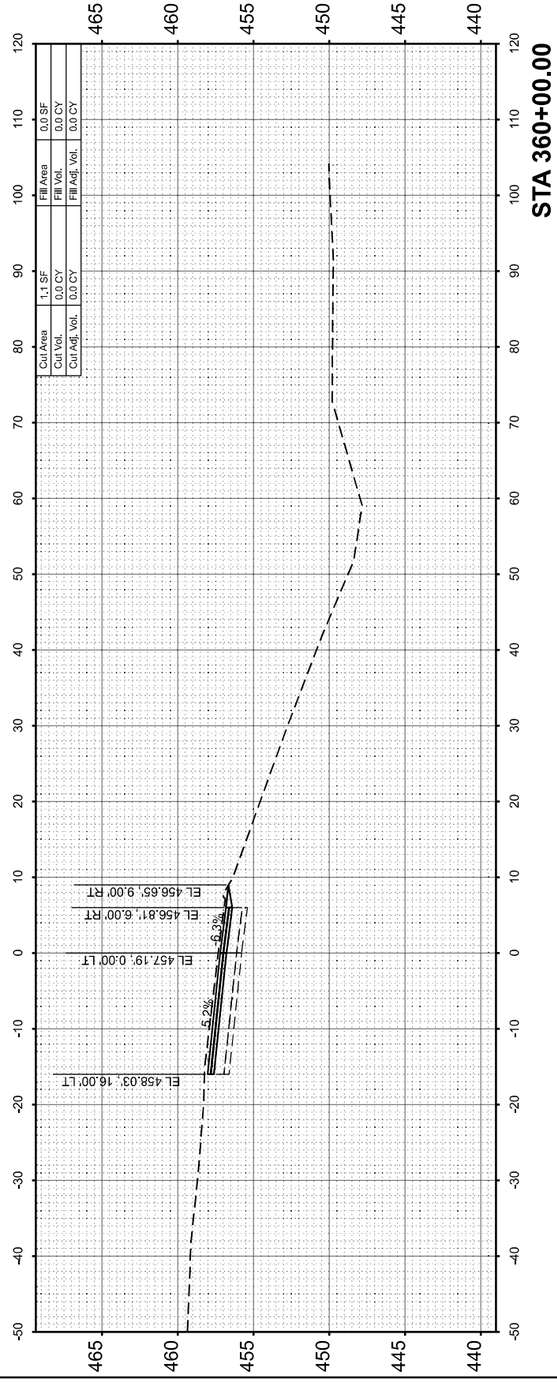

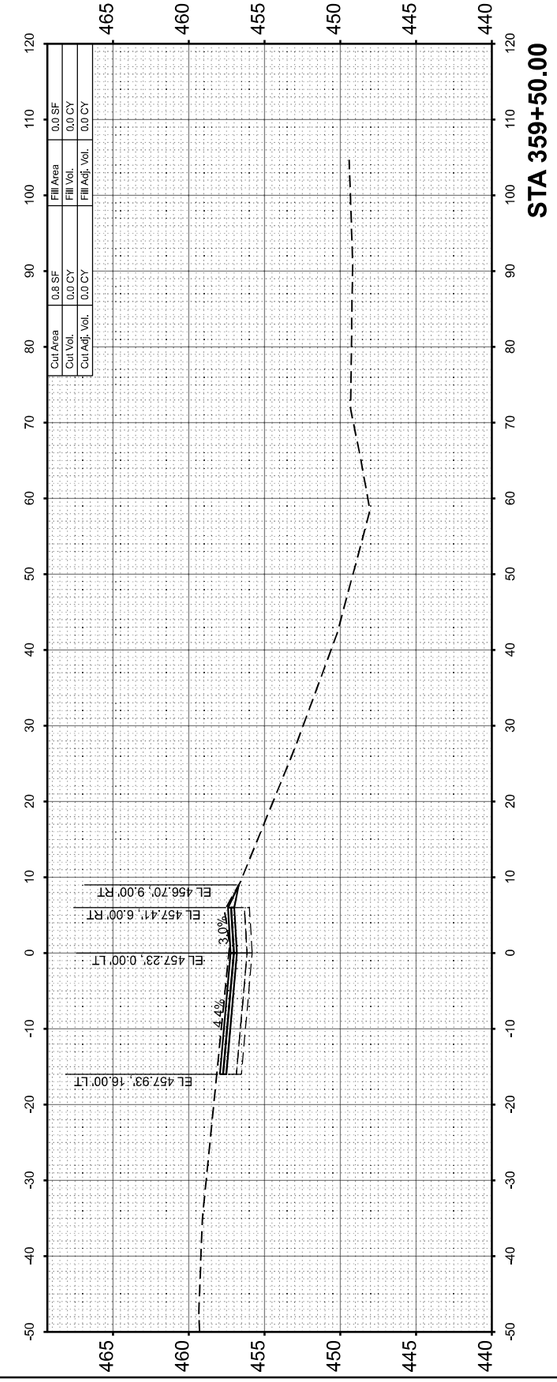

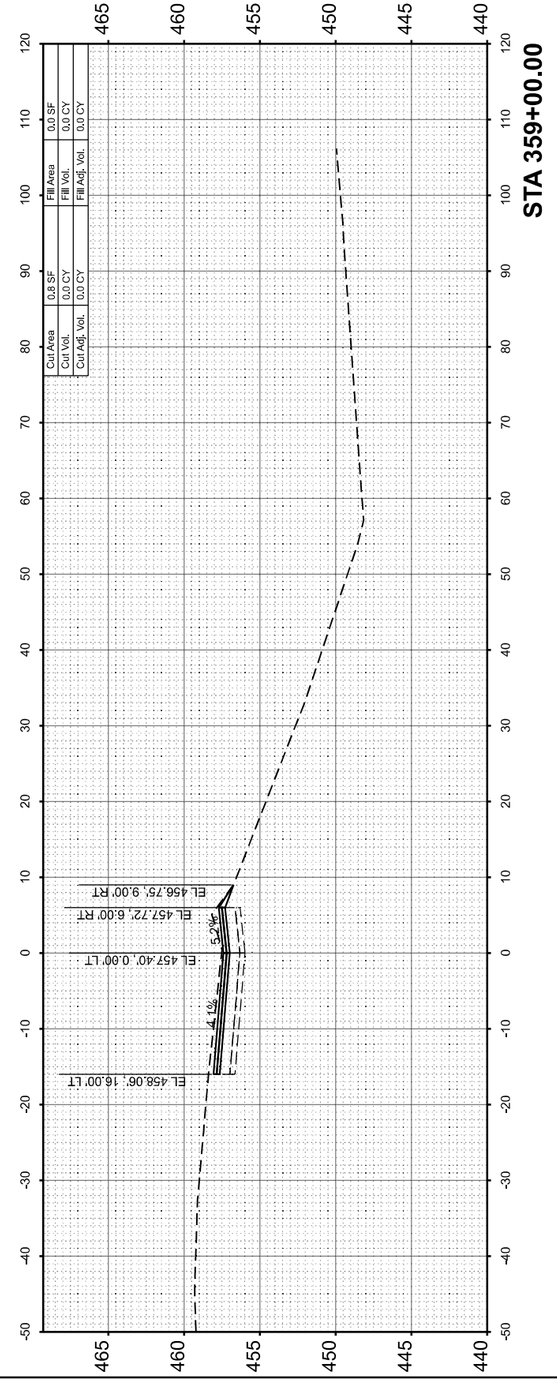

MODEL: RAMPC - 359+00.00 [Sheet]
FILE NAME: c:\pw\workingdir\des-pw-01\tammy neff-smith\d0ms02488\D876M95_SHT_XSSHT_RAMP C.dgn

QUIGG ENGINEERING INC

USER NAME = TNeffSmith	DESIGNED - TNS	REVISED -	
	DRAWN - TNS	REVISED -	
	CHECKED - SDM	REVISED -	
PLOT DATE = 3/17/2026	DATE - 5/6/2026	REVISED -	


STATE OF ILLINOIS
DEPARTMENT OF TRANSPORTATION


CROSS SECTIONS
RAMP C


SCALE: 1"=10' | SHEET 4 OF 12 SHEETS | STA. | TO STA.


F.A.I RTE.	SECTION	COUNTY	TOTAL SHEETS	SHEET NO.
64	95-(3,4)RS-2	WASHINGTON	775	0 728
		CONTRACT NO. 76M95		
	ILLINOIS	FED. AID PROJECT		

FINAL SURVEY		BY	DATE
	SURVEYED		
	PLOTTED		
NOTE BOOK	TEMPLATE		
	AREAS		
NO.	AREAS CHECKED		

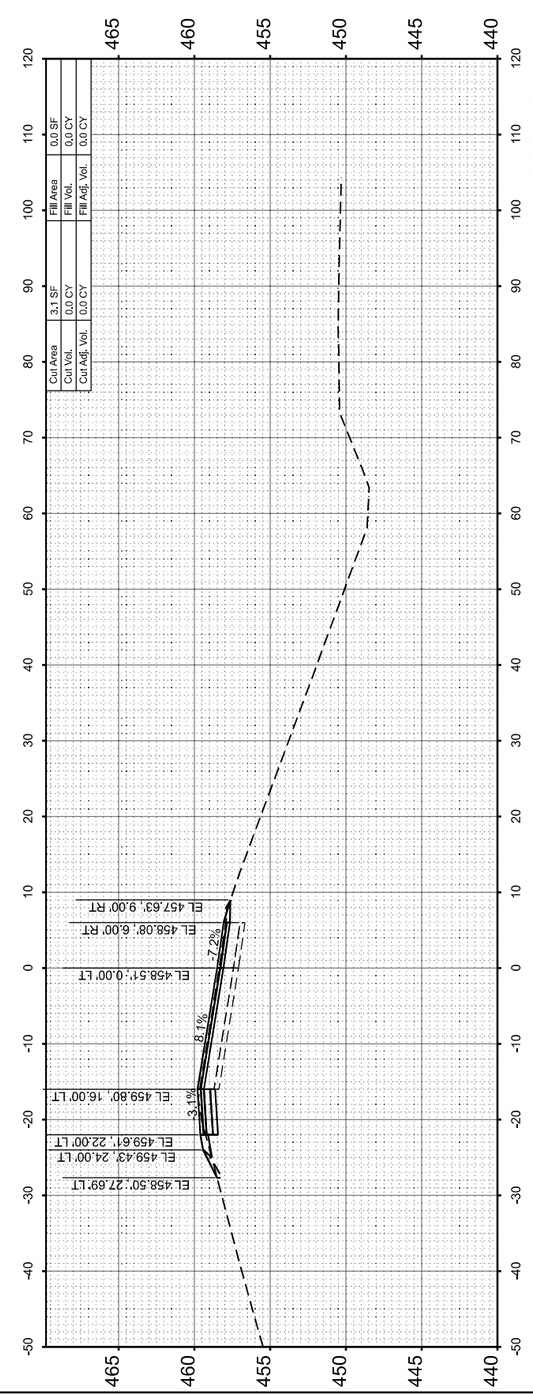

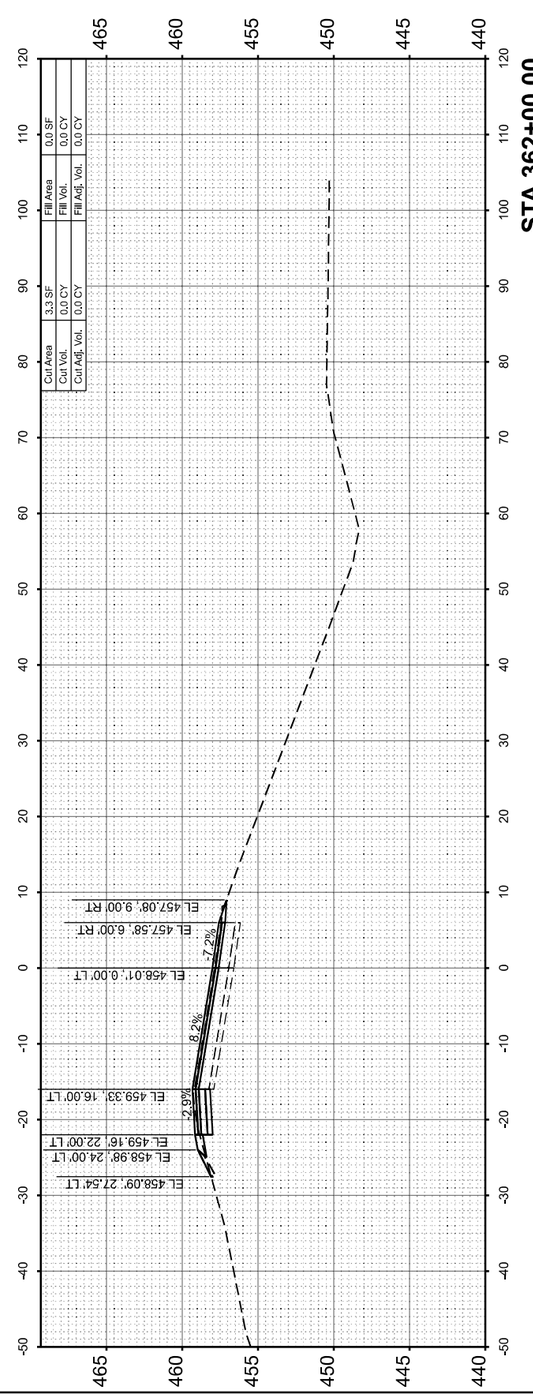

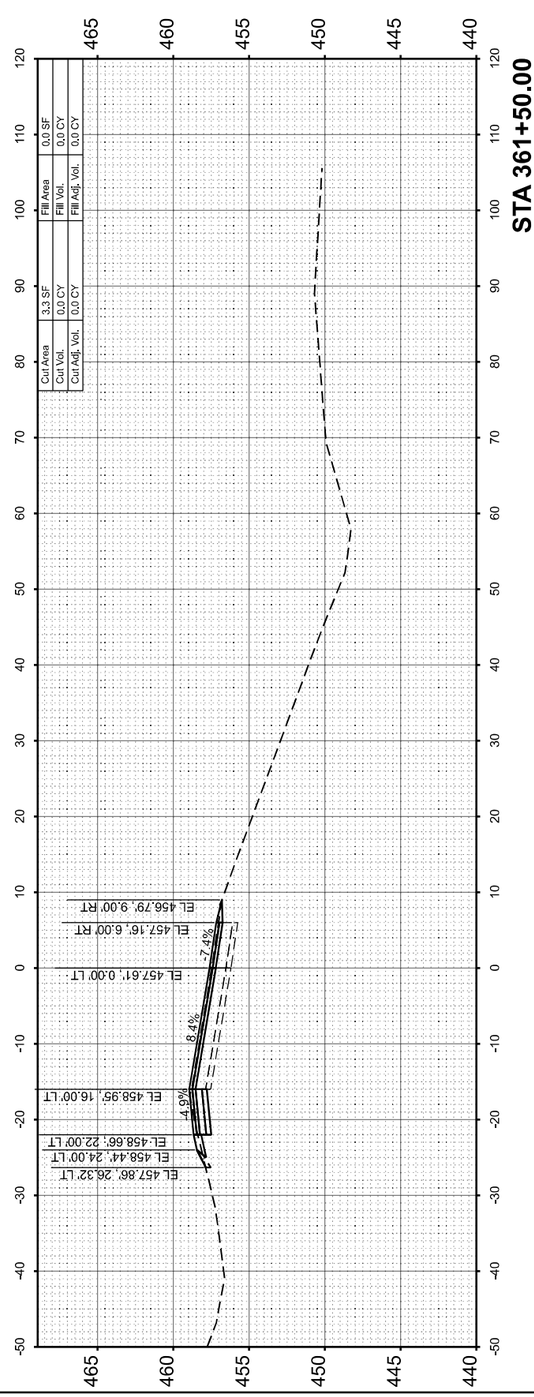

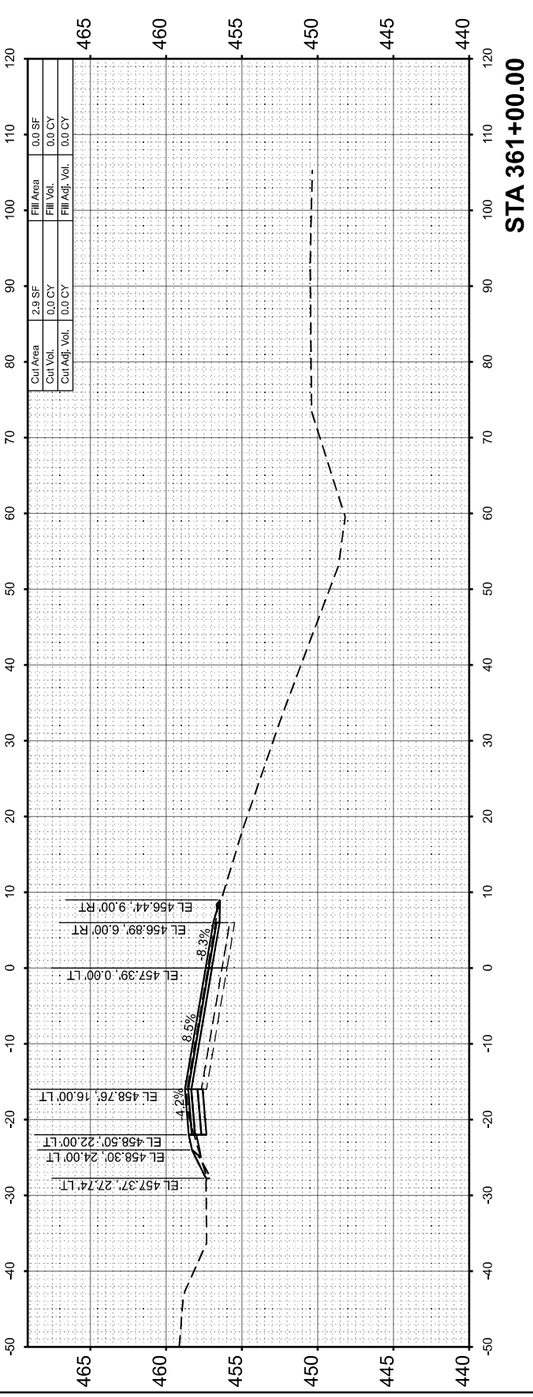

ORIGINAL SURVEY		BY	DATE
	SURVEYED		
	PLOTTED		
NOTE BOOK	TEMPLATE		
	AREAS		
NO.	AREAS CHECKED		

MODEL: RAMPC - 361+00.00 [Sheet]
FILE NAME: c:\pwworkingdir\des-pw-01\tammy.neff-smith\dms02488\D876M95_SHT_XSSHT_RAMP C.dgn

QUIGG ENGINEERING INC

USER NAME = TNeffSmith	DESIGNED - TNS	REVISED -	
	DRAWN - TNS	REVISED -	
	CHECKED - SDM	REVISED -	
PLOT DATE = 3/17/2026	DATE - 5/6/2026	REVISED -	


STATE OF ILLINOIS
DEPARTMENT OF TRANSPORTATION


CROSS SECTIONS
RAMP C


SCALE: 1"=10' | SHEET 5 OF 13 SHEETS | STA. | TO STA.


F.A.I RTE.	SECTION	COUNTY	TOTAL SHEETS	SHEET NO.
64	95-(3,4)RS-2	WASHINGTON	775	729
		CONTRACT NO. 76M95		
	ILLINOIS FED. AID PROJECT			

FINAL SURVEY		BY	DATE
NOTE BOOK	SURVEYED		
NO.	PLOTTED		
	TEMPLATE		
	AREAS		
	AREAS CHECKED		

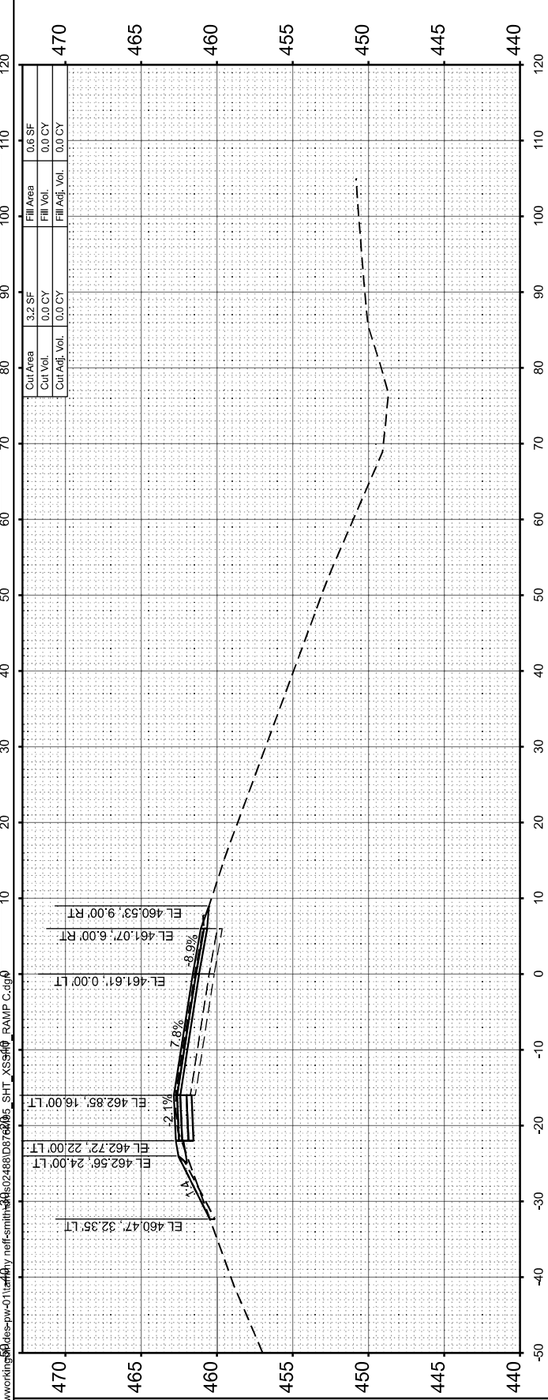

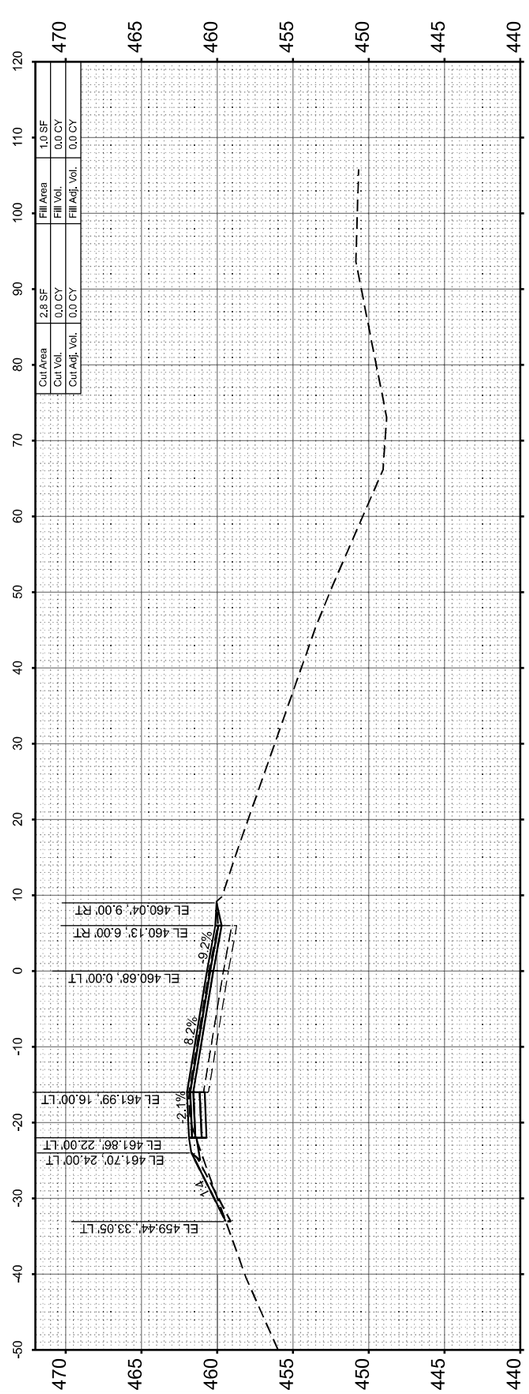

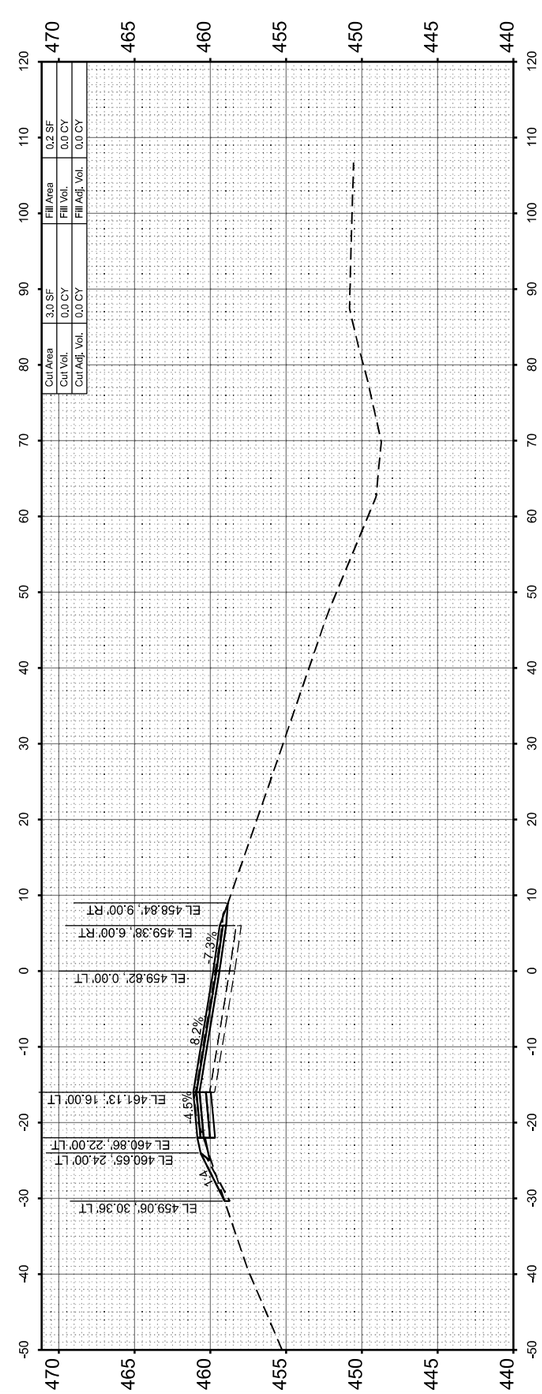

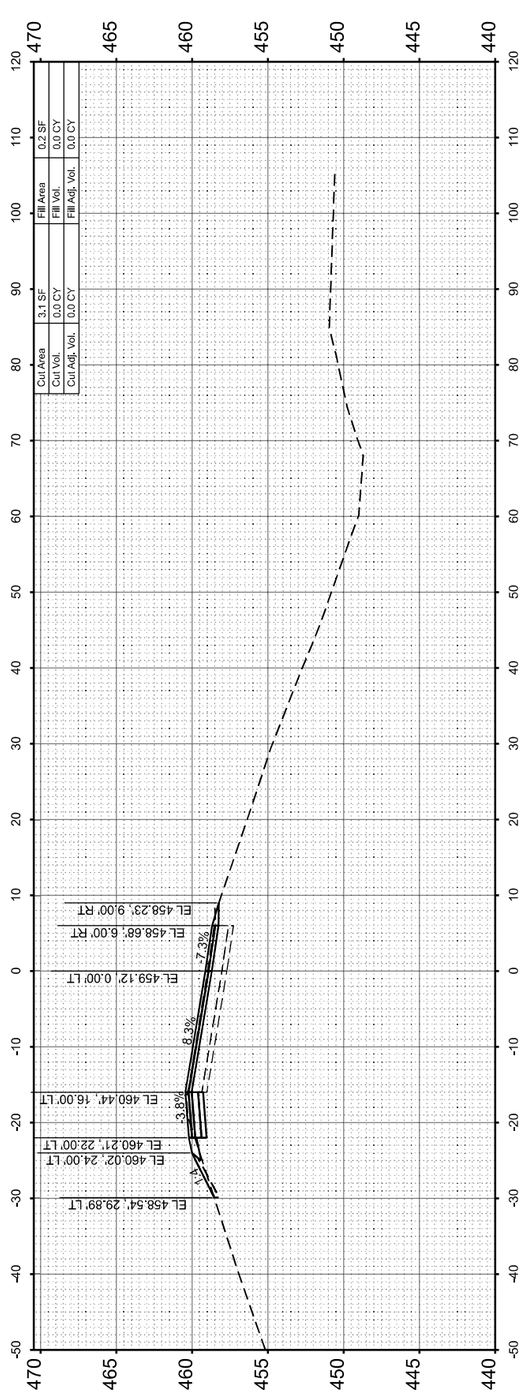

ORIGINAL SURVEY		BY	DATE
NOTE BOOK	SURVEYED		
NO.	PLOTTED		
	TEMPLATE		
	AREAS		
	AREAS CHECKED		

MODEL: RAMP C - 363+00.00 [Sheet]
FILE NAME: c:\pwworking\tneffsmith\d0248\D8768005_SHT_XS360_RAMP C.dgn

QUIGG ENGINEERING INC

USER NAME = TNeffSmith	DESIGNED - TNS	REVISED -	
	DRAWN - TNS	REVISED -	
	CHECKED - SDM	REVISED -	
PLOT DATE = 3/17/2026	DATE - 5/6/2026	REVISED -	

STATE OF ILLINOIS
DEPARTMENT OF TRANSPORTATION


CROSS SECTIONS
RAMP C


SCALE: 1"=10' | SHEET 6 OF 13 SHEETS | STA. | TO STA.


F.A.I RTE.	SECTION	COUNTY	TOTAL SHEETS	SHEET NO.
64	95-(3,4)RS-2	WASHINGTON	775	730
		CONTRACT NO. 76M95		
	ILLINOIS FED. AID PROJECT			

FINAL SURVEY		BY	DATE
	SURVEYED		
	PLOTTED		
NOTE BOOK	TEMPLATE		
	AREAS		
NO.	AREAS CHECKED		

ORIGINAL SURVEY		BY	DATE
	SURVEYED		
	PLOTTED		
NOTE BOOK	TEMPLATE		
	AREAS		
NO.	AREAS CHECKED		

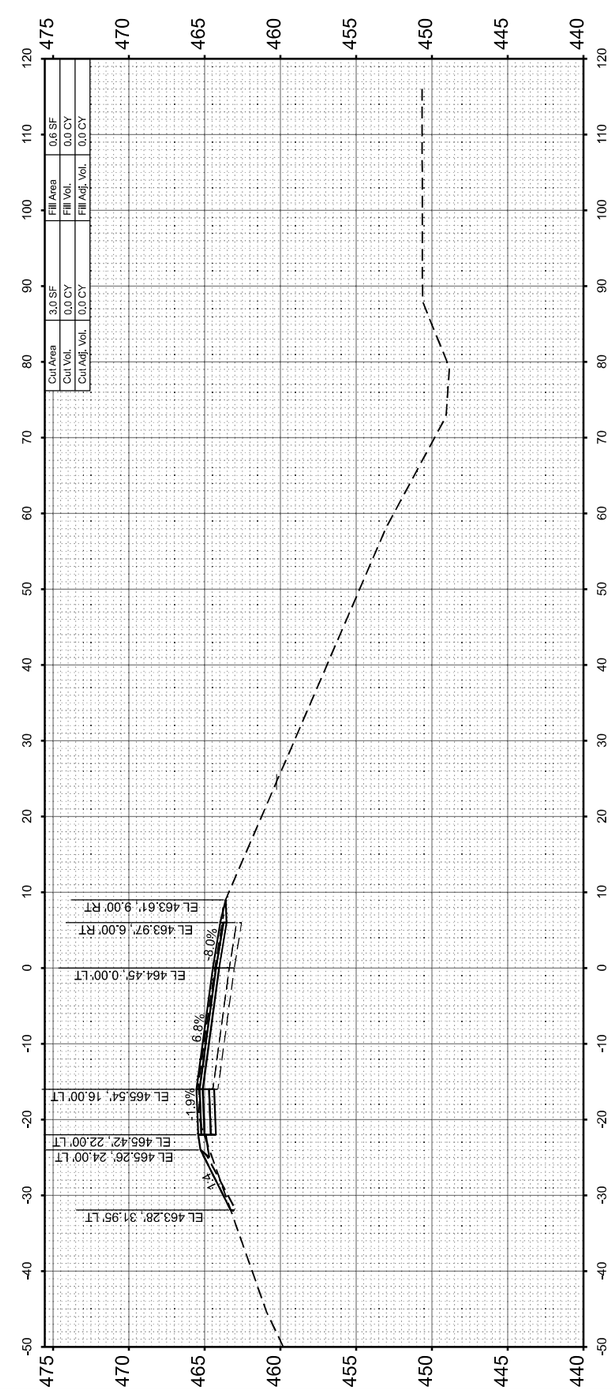

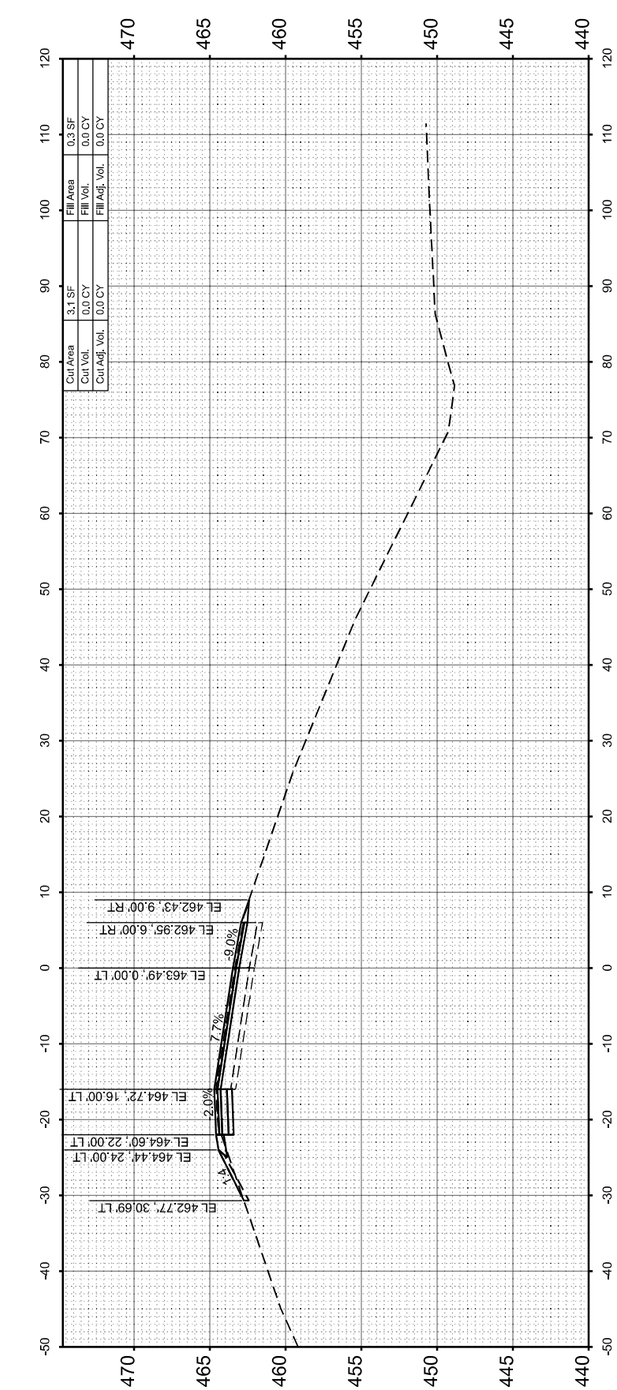

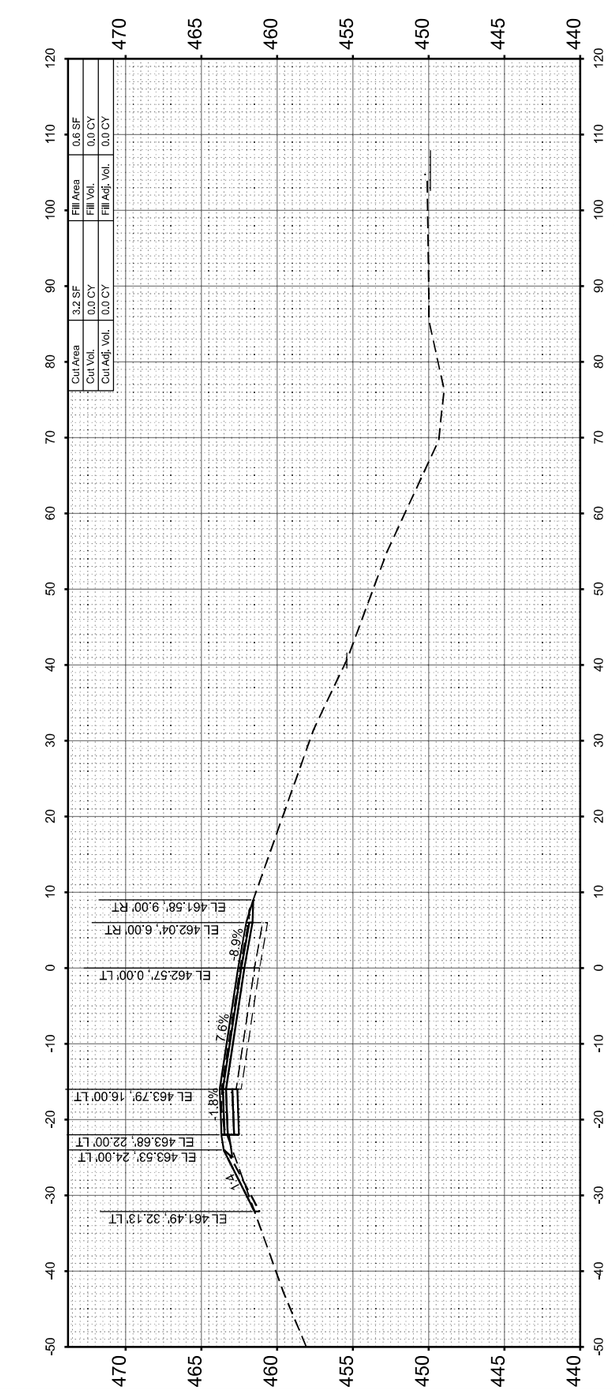

MODEL: RAMPC - 365+00.00 [Sheet]
FILE NAME: c:\pwworkingdir\des-pw-01\tammy neff-smith\dms02488\D876M95_SHT_XSSHT_RAMP C.dgn

QUIGG ENGINEERING INC

USER NAME = TNeffSmith	DESIGNED - TNS	REVISED -
	DRAWN - TNS	REVISED -
	CHECKED - SDM	REVISED -
PLOT DATE = 3/17/2026	DATE - 5/6/2026	REVISED -

STATE OF ILLINOIS
DEPARTMENT OF TRANSPORTATION


CROSS SECTIONS
RAMP C


SCALE: 1"=10' | SHEET 7 OF 13 SHEETS | STA. | TO STA.


F.A.I RTE.	SECTION	COUNTY	TOTAL SHEETS	SHEET NO.
64	95-(3,4)RS-2	WASHINGTON	775	731
		CONTRACT NO. 76M95		
	ILLINOIS FED. AID PROJECT			

FINAL SURVEY		BY	DATE
	SURVEYED		
NOTE BOOK	PLOTTED		
	TEMPLATE		
	AREAS		
NO.	AREAS CHECKED		

ORIGINAL SURVEY		BY	DATE
	SURVEYED		
NOTE BOOK	PLOTTED		
	TEMPLATE		
	AREAS		
NO.	AREAS CHECKED		

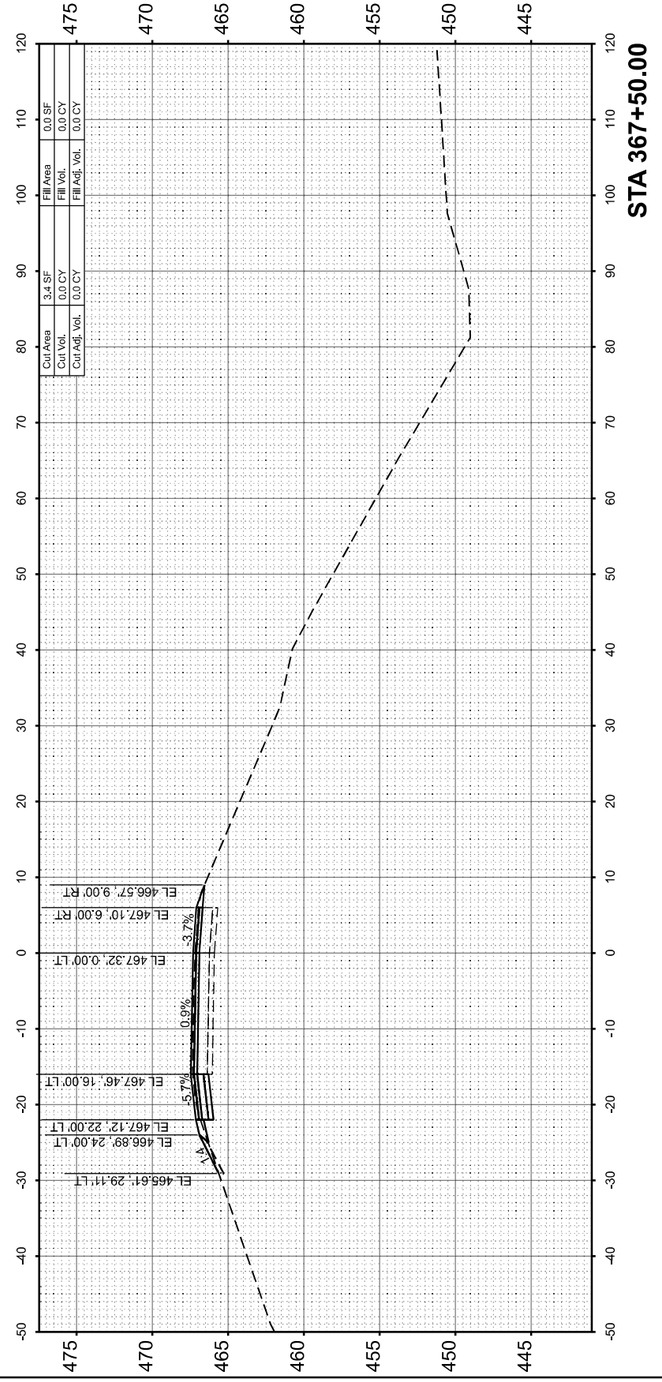

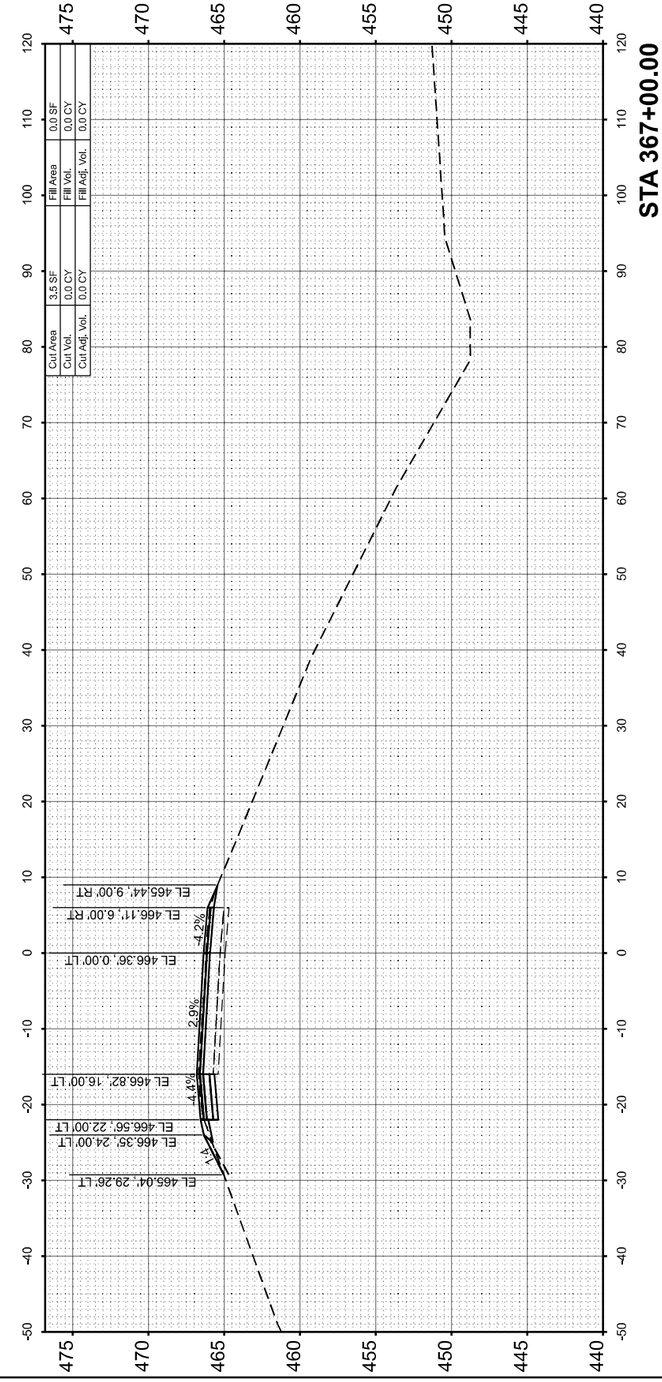

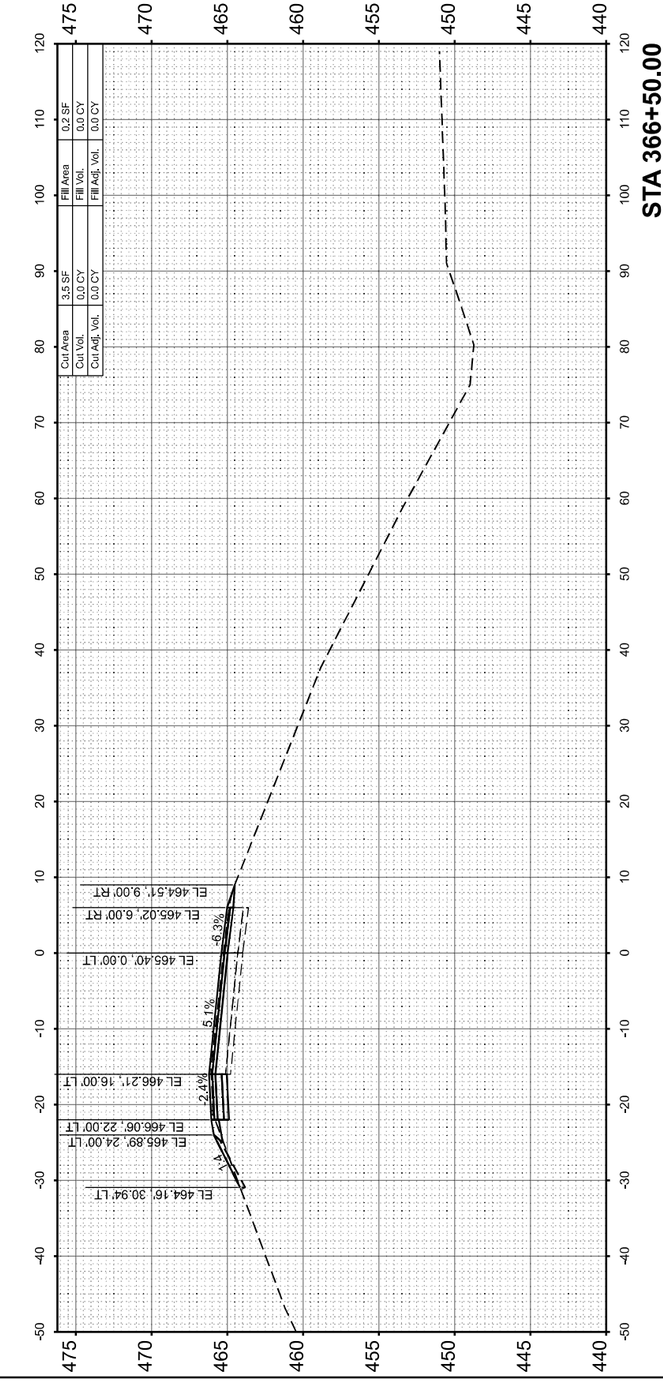

MODEL: RAMP C - 366+50.00 [Sheet]
FILE NAME: c:\pwworkingdir\des-pw-01\max bennettl\dms02488\D876M95_SHT_XSSHT_RAMP C.dgn

QUIGG ENGINEERING INC

USER NAME = MBennett	DESIGNED - TNS	REVISED -	
	DRAWN - TNS	REVISED -	
	CHECKED - SDM	REVISED -	
PLOT DATE = 3/18/2026	DATE - 5/6/2026	REVISED -	

STATE OF ILLINOIS
DEPARTMENT OF TRANSPORTATION


CROSS SECTIONS
RAMP C


SCALE: 1"=10' | SHEET 8 OF 13 SHEETS | STA. | TO STA.


F.A.I RTE.	SECTION	COUNTY	TOTAL SHEETS	SHEET NO.
64	95-(3,4)RS-2	WASHINGTON	775	732
		CONTRACT NO. 76M95		
	ILLINOIS	FED. AID PROJECT		

FINAL SURVEY		BY	DATE
	SURVEYED		
	PLOTTED		
NOTE BOOK	TEMPLATE		
	AREAS		
NO.	AREAS CHECKED		

ORIGINAL SURVEY		BY	DATE
	SURVEYED		
	PLOTTED		
NOTE BOOK	TEMPLATE		
	AREAS		
NO.	AREAS CHECKED		

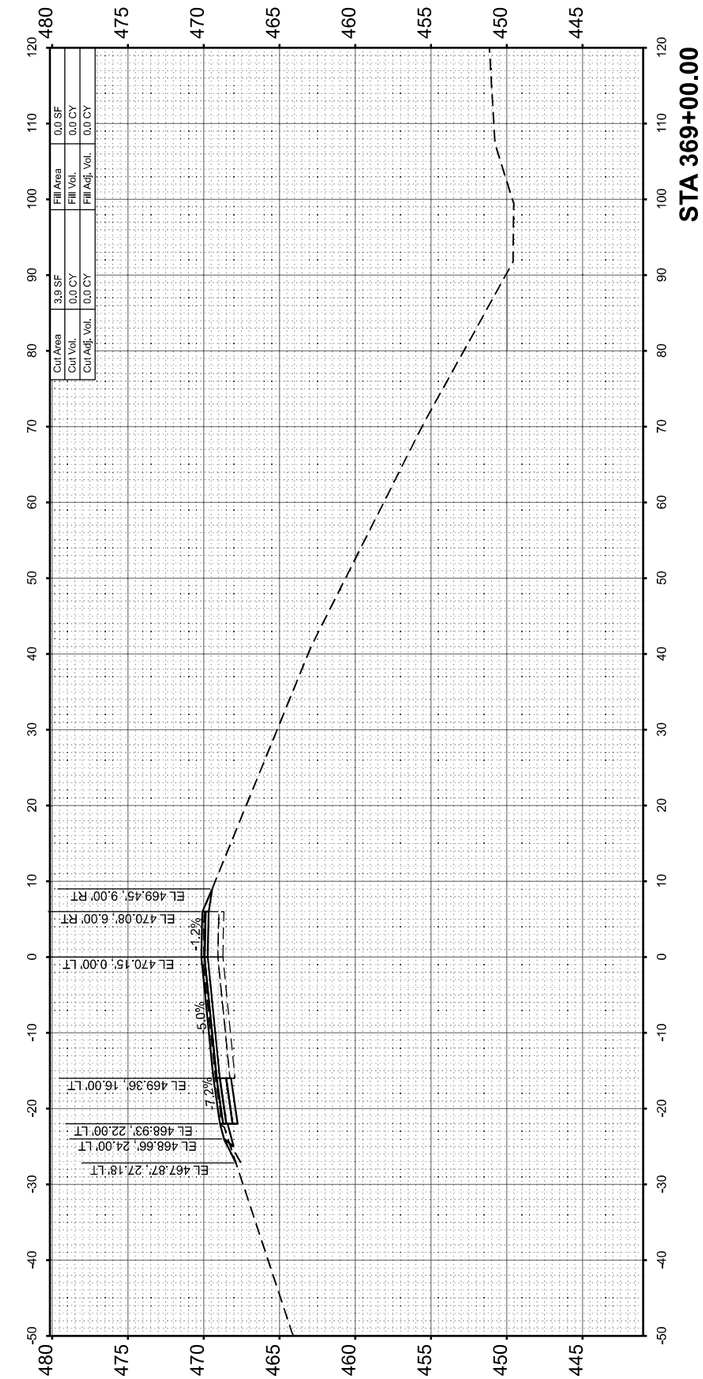

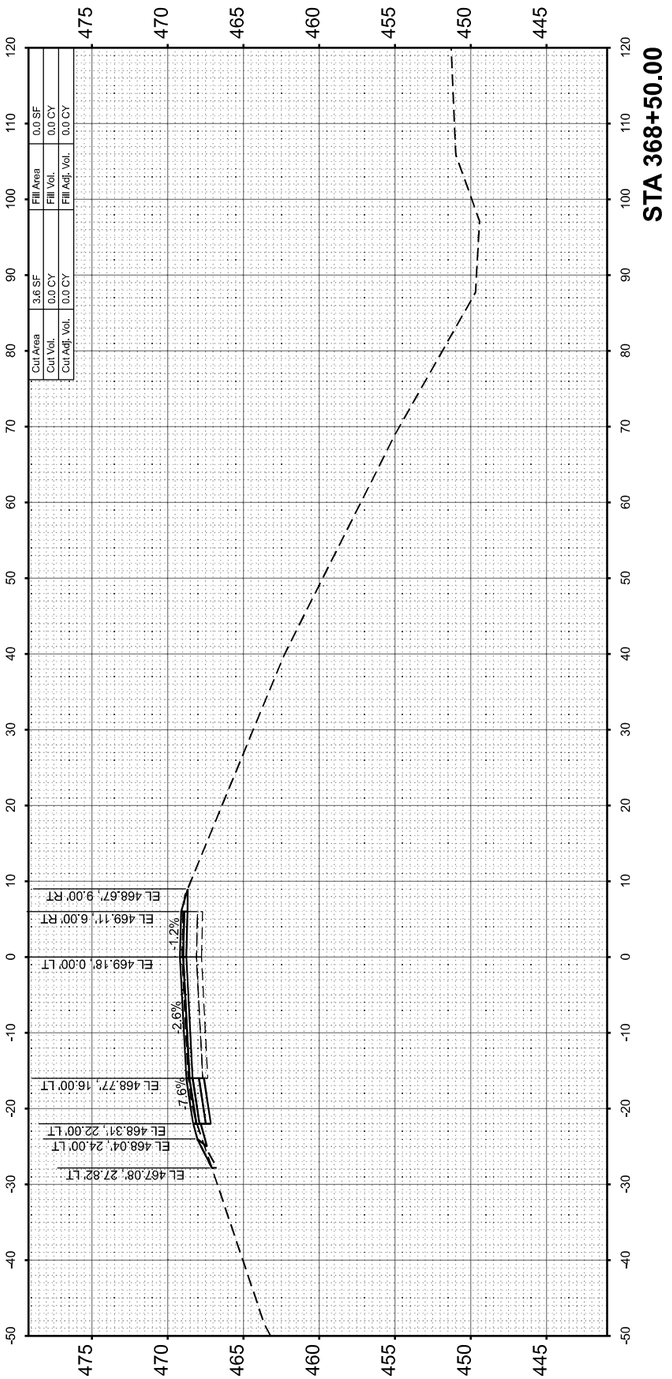

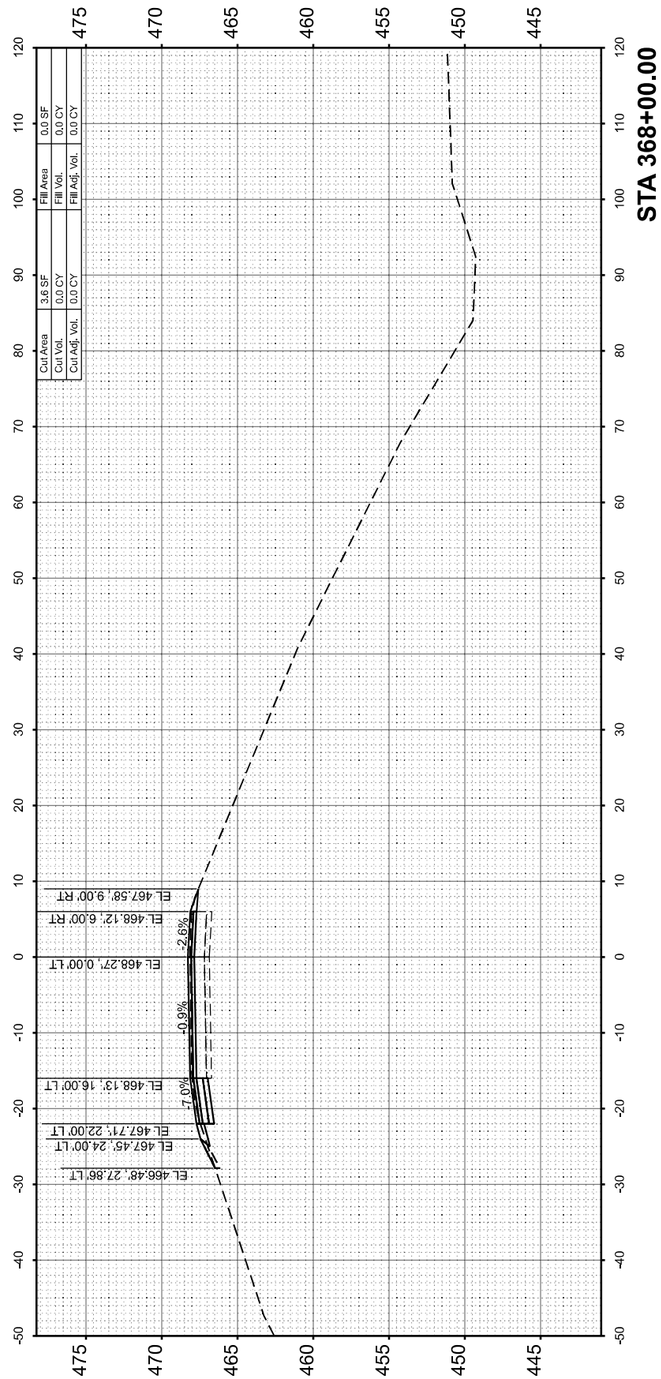


MODEL: RAMPC - 368+00.00 [Sheet]
FILE NAME: c:\pwworkingdir\des-pw-01\tammy neff-smith\dms02488\D876M95_SHT_XSSHT_RAMP C.dgn


QUIGG ENGINEERING INC


USER NAME = TNeffSmith	DESIGNED - TNS	REVISED -	**STATE OF ILLINOIS**	**CROSS SECTIONS**
	DRAWN - TNS	REVISED -	**DEPARTMENT OF TRANSPORTATION**	**RAMP C**
	CHECKED - SDM	REVISED -		SCALE: 1"=10' | SHEET 9 OF 13 SHEETS | STA. | TO STA.
PLOT DATE = 3/18/2026	DATE - 5/6/2026	REVISED -		

F.A.I RTE.	SECTION	COUNTY	TOTAL SHEETS	SHEET NO.
64	95-(3,4)RS-2	WASHINGTON	775	733
		CONTRACT NO. 76M95		
	ILLINOIS	FED. AID PROJECT		

FINAL SURVEY		BY	DATE
	SURVEYED		
	PLOTTED		
NOTE BOOK	TEMPLATE		
	AREAS		
NO.	AREAS CHECKED		

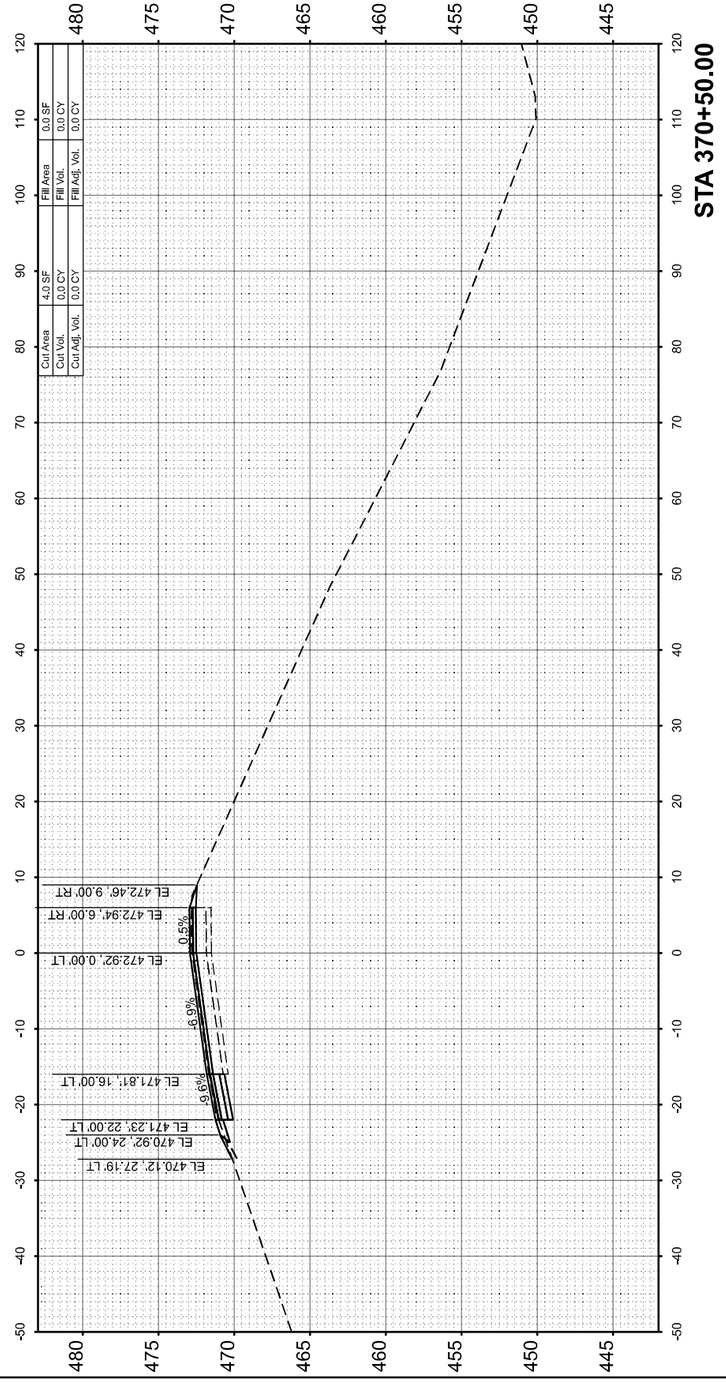

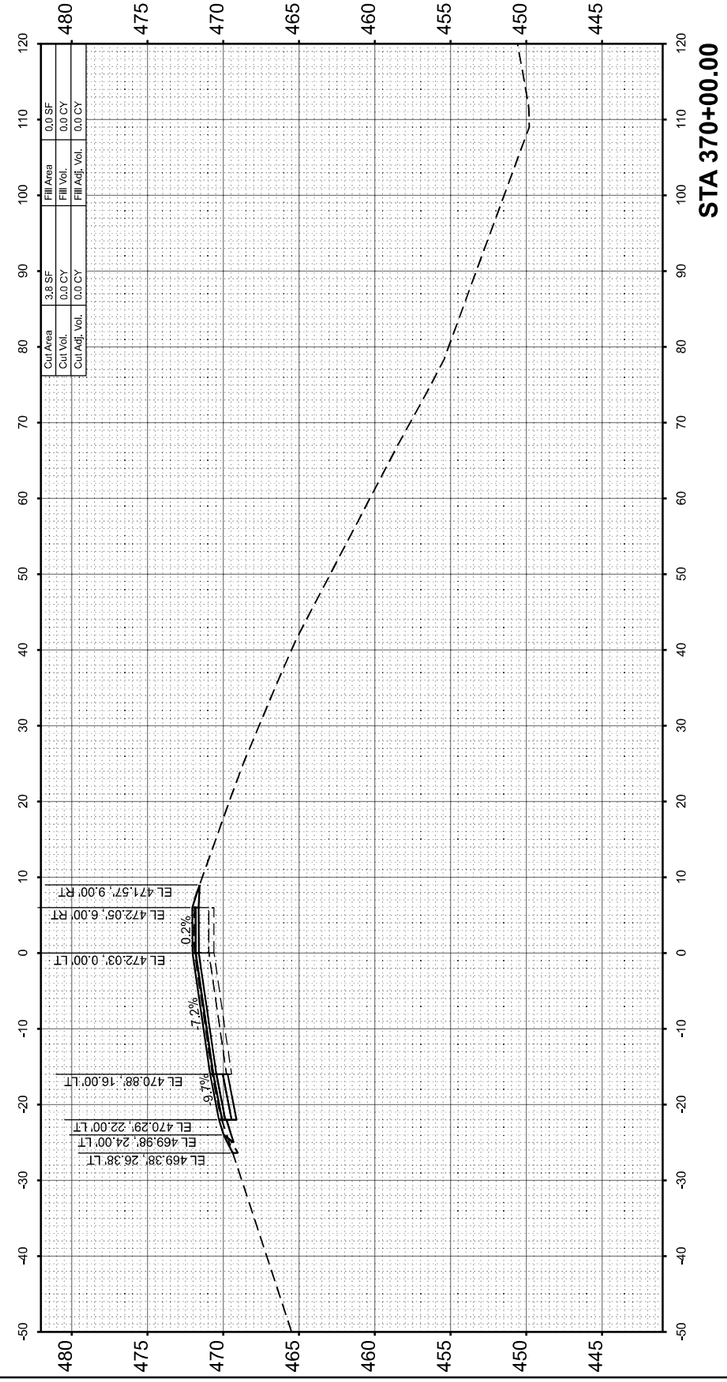

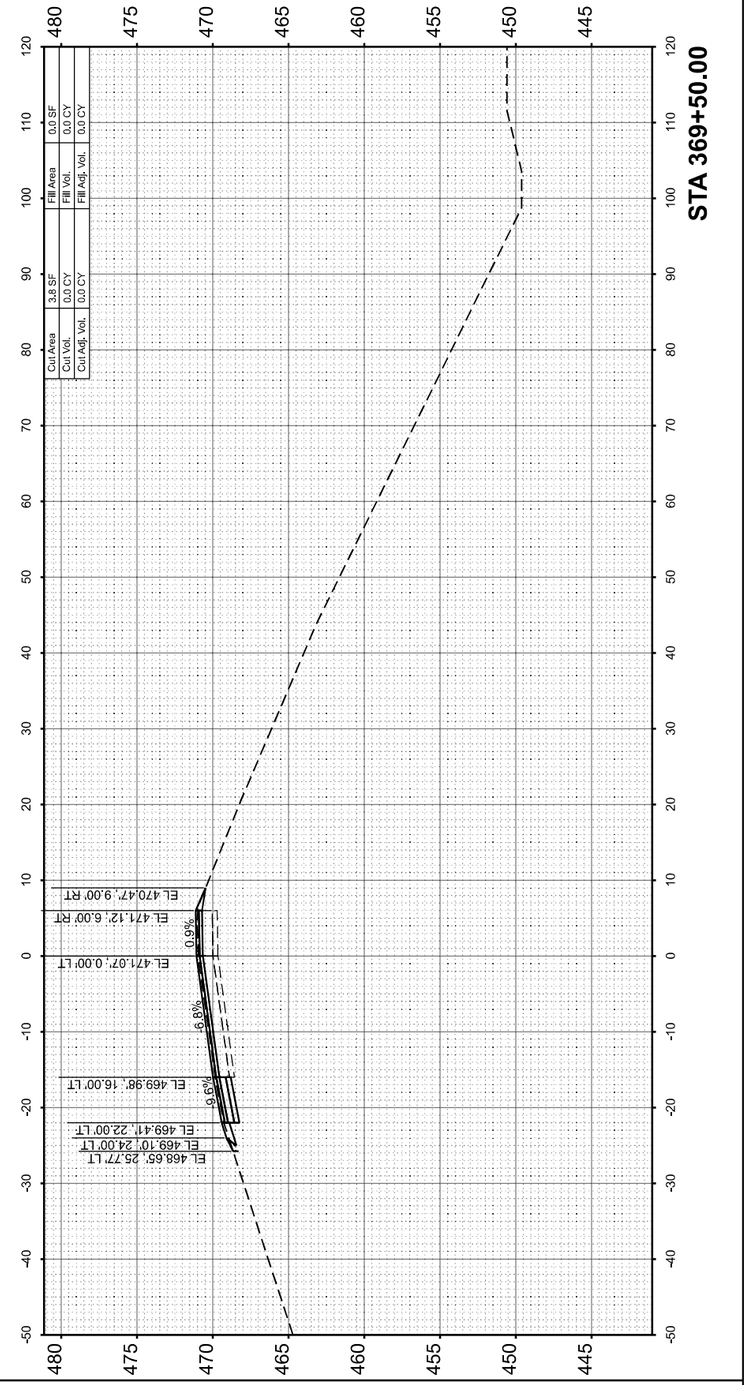

ORIGINAL SURVEY		BY	DATE
	SURVEYED		
	PLOTTED		
NOTE BOOK	TEMPLATE		
	AREAS		
NO.	AREAS CHECKED		

MODEL: RAMPC - 369+50.00 [Sheet]
FILE NAME: c:\pwworkingdir\des-pw-01\tammy.neff-smith\d\mss\02488\D876M95_SHT_XSSHT_RAMP C.dgn

QUIGG ENGINEERING INC

USER NAME = TNeffSmith	DESIGNED - TNS		REVISED -
	DRAWN - TNS		REVISED -
	CHECKED - SDM		REVISED -
PLOT DATE = 3/17/2026	DATE - 5/6/2026		REVISED -

STATE OF ILLINOIS
DEPARTMENT OF TRANSPORTATION


CROSS SECTIONS
RAMP C


SCALE: 1"=10' | SHEET 10 OF 13 SHEETS | STA. | TO STA.


F.A.I RTE.	SECTION	COUNTY	TOTAL SHEETS	SHEET NO.
64	95-(3,4)RS-2	WASHINGTON	775	734
		CONTRACT NO. 76M95		
	ILLINOIS	FED. AID PROJECT		

FINAL SURVEY		BY	DATE
NOTE BOOK	SURVEYED		
NO.	PLOTTED		
	TEMPLATE		
	AREAS		
	AREAS CHECKED		

ORIGINAL SURVEY		BY	DATE
NOTE BOOK	SURVEYED		
NO.	PLOTTED		
	TEMPLATE		
	AREAS		
	AREAS CHECKED		

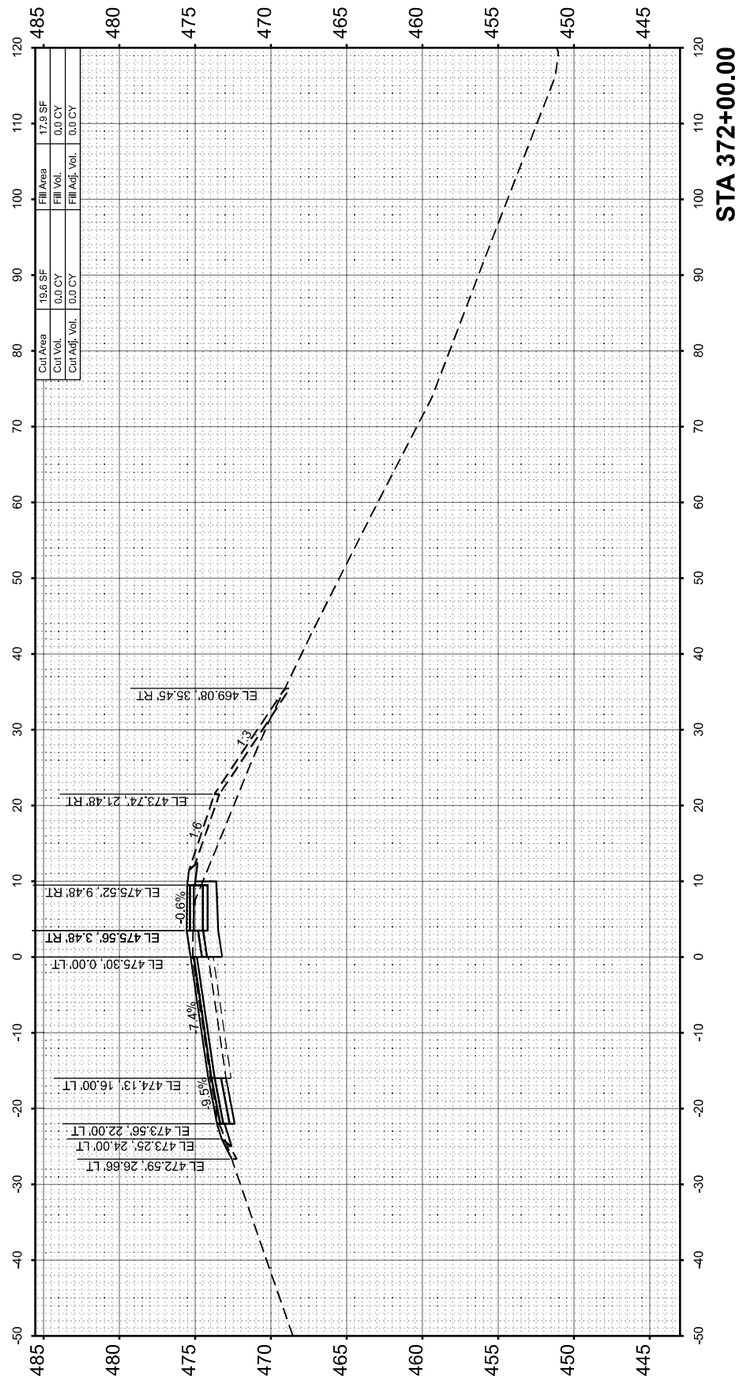

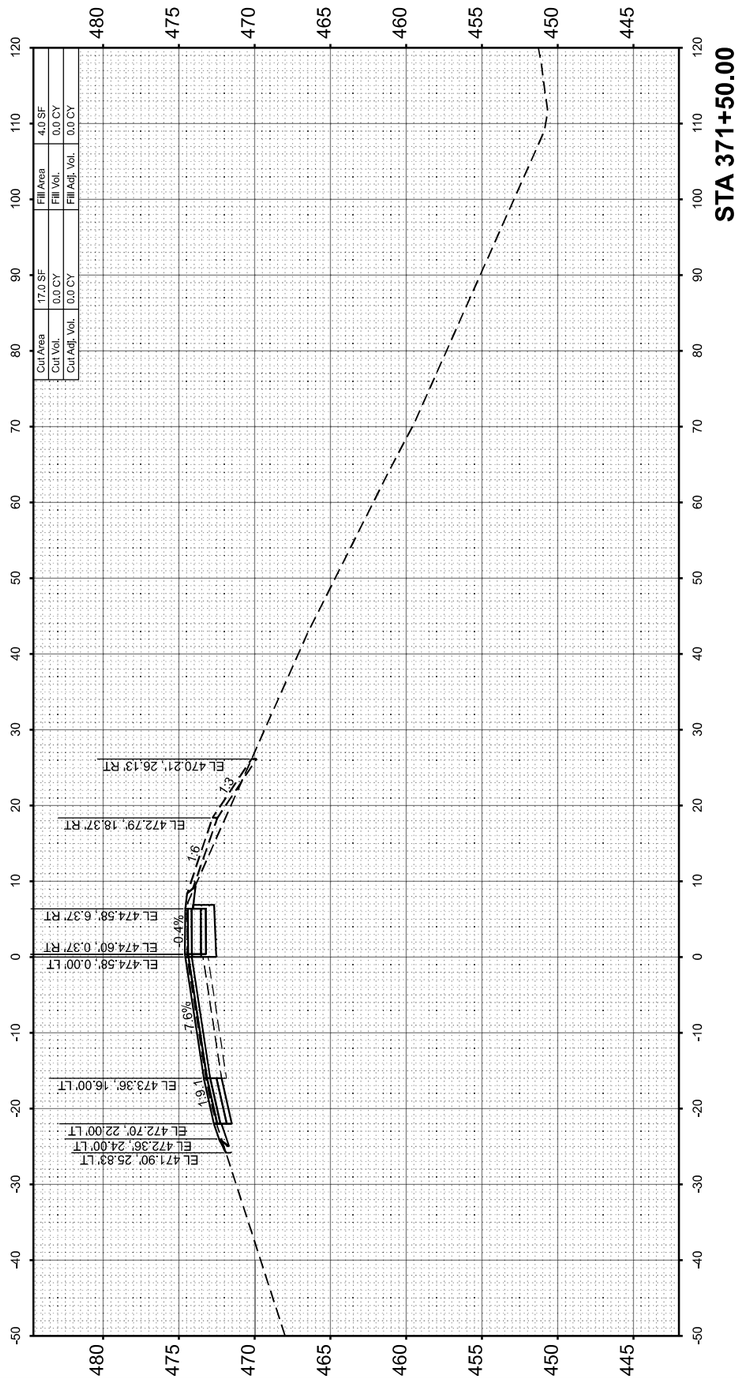

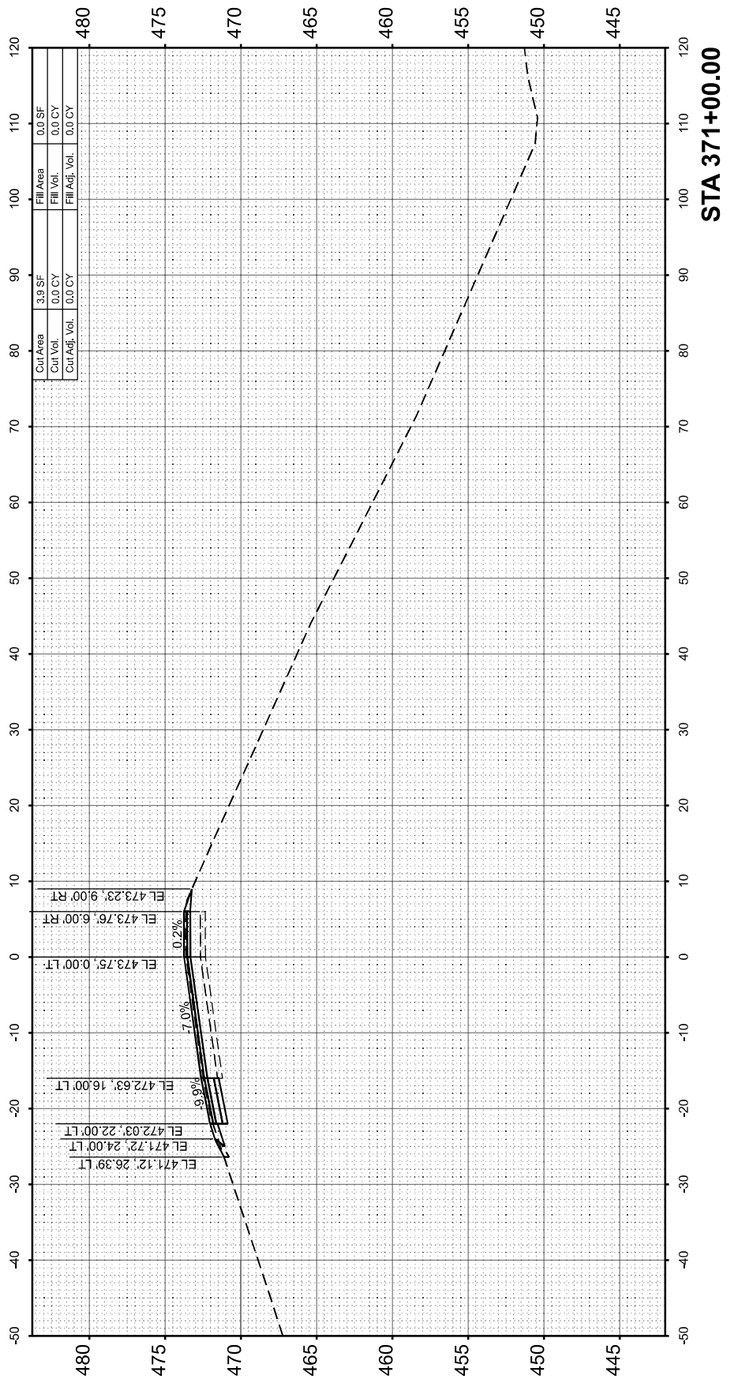

MODEL: RAMPC - 371+00.00 [Sheet]
FILE NAME: c:\pwworkingdir\des-pw-01\tammy neff-smith\dms02488\D876M95_SHT_XSSHT_RAMP C.dgn

QUIGG ENGINEERING INC


USER NAME = TNeffSmith	DESIGNED - TNS	REVISED -
	DRAWN - TNS	REVISED -
	CHECKED - SDM	REVISED -
PLOT DATE = 3/17/2026	DATE - 5/6/2026	REVISED -


STATE OF ILLINOIS
DEPARTMENT OF TRANSPORTATION


CROSS SECTIONS
RAMP C

SCALE: 1"=10' | SHEET 11 OF 13 SHEETS | STA. | TO STA.

F.A.I RTE.	SECTION	COUNTY	TOTAL SHEETS	SHEET NO.
64	95-(3,4)RS-2	WASHINGTON	775	735
		CONTRACT NO. 76M95		
	ILLINOIS	FED. AID PROJECT		

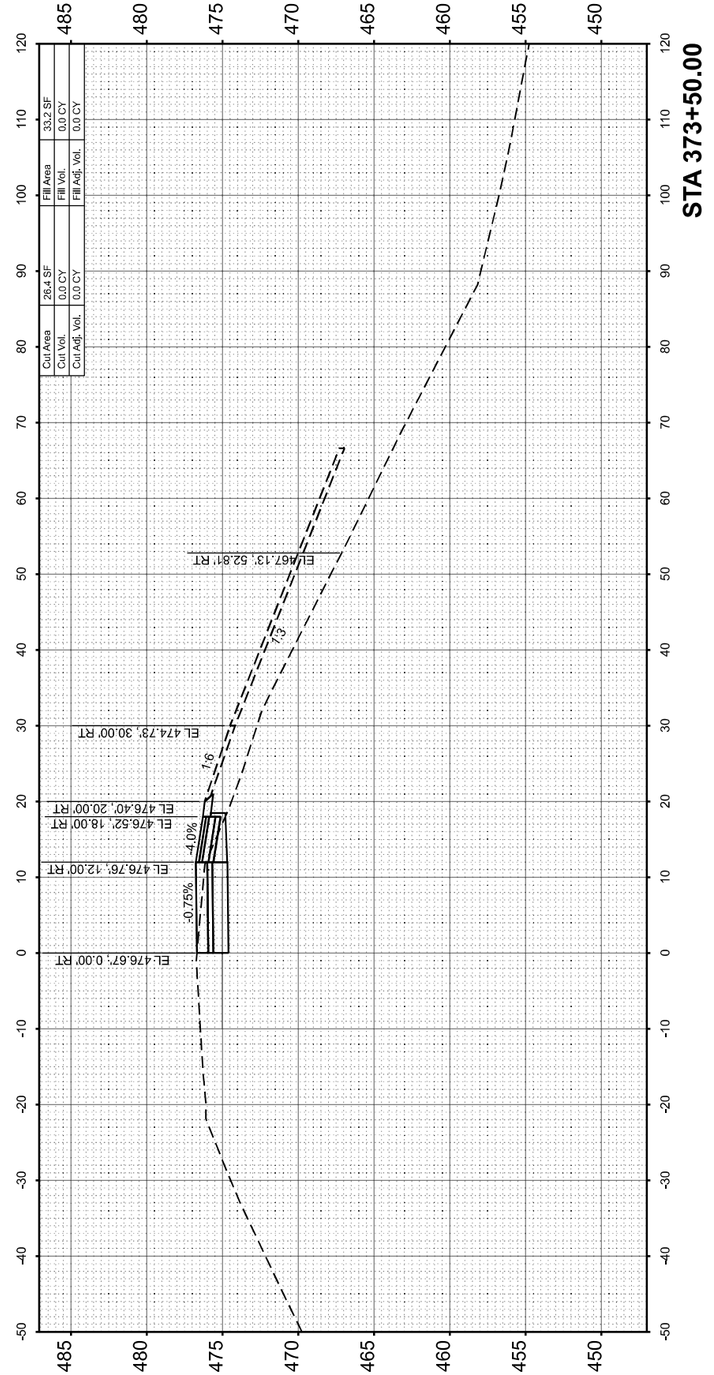

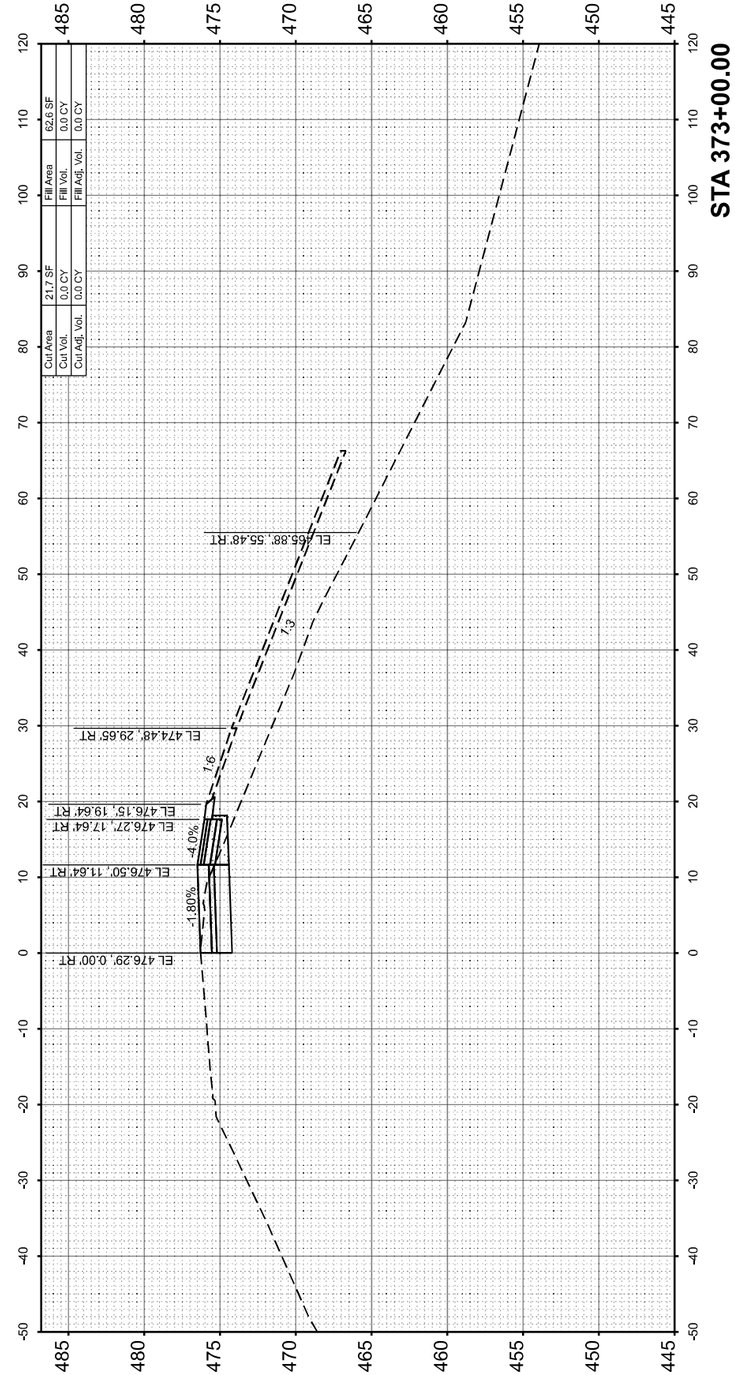

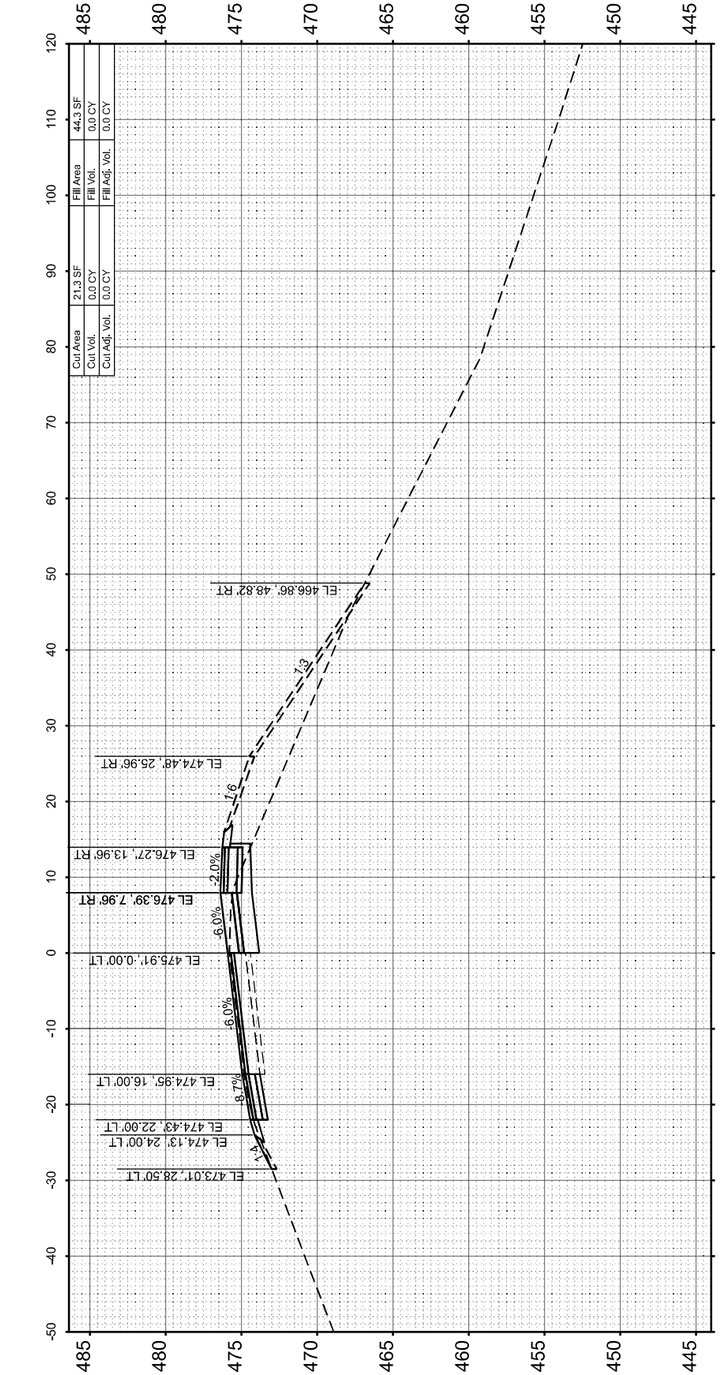

FINAL SURVEY	SURVEYED	BY	DATE
	PLOTTED		
NOTE BOOK	TEMPLATE		
NO.	AREAS		
	AREAS CHECKED		

ORIGINAL SURVEY	SURVEYED	BY	DATE
	PLOTTED		
NOTE BOOK	TEMPLATE		
NO.	AREAS		
	AREAS CHECKED		

MODEL: RAMPC - 372+50.00 [Sheet]
FILE NAME: c:\pwworkingdir\des-pw-01\tammy.neff-smith\dms02488\D876M95_SHT_XSSHT_RAMP C.dgn

QUIGG ENGINEERING INC


USER NAME = TNeffSmith	DESIGNED - TNS	REVISED -
	DRAWN - TNS	REVISED -
	CHECKED - SDM	REVISED -
PLOT DATE = 3/17/2026	DATE - 5/6/2026	REVISED -


STATE OF ILLINOIS
DEPARTMENT OF TRANSPORTATION


CROSS SECTIONS
RAMP C


SCALE: 1"=10' | SHEET 12 OF 13 SHEETS | STA. | TO STA.

F.A.I RTE.	SECTION	COUNTY	TOTAL SHEETS	SHEET NO.
64	95-(3,4)RS-2	WASHINGTON	775	736
		CONTRACT NO. 76M95		
	ILLINOIS FED. AID PROJECT			

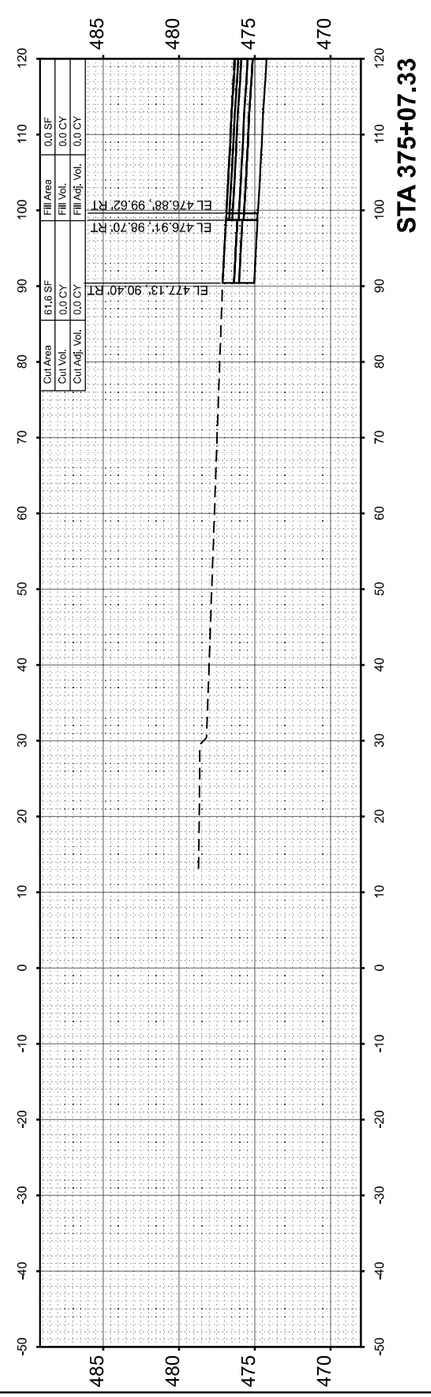

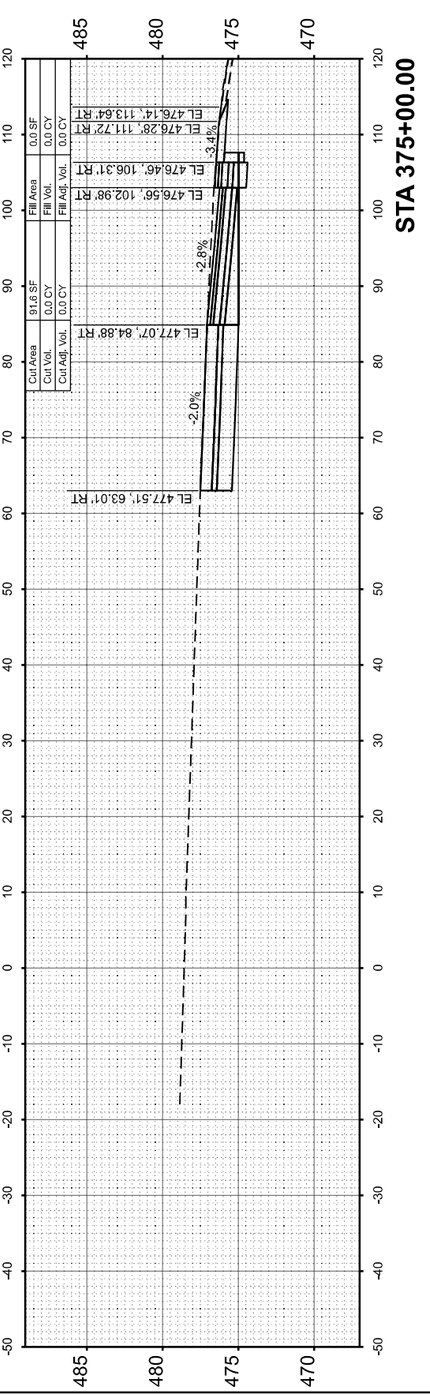

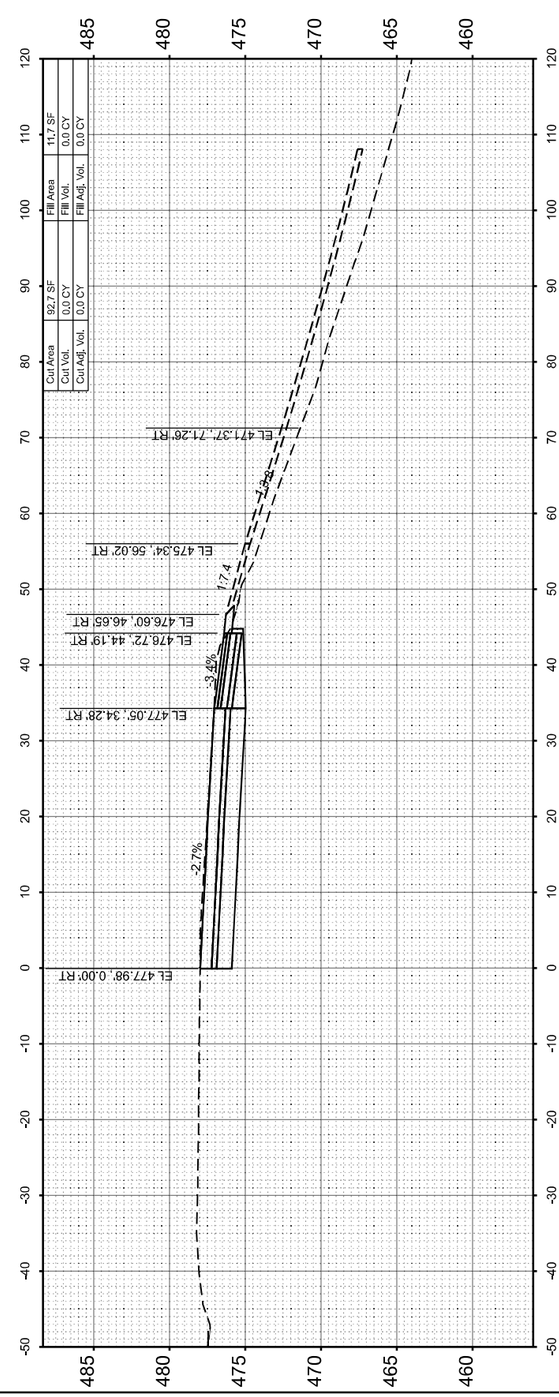

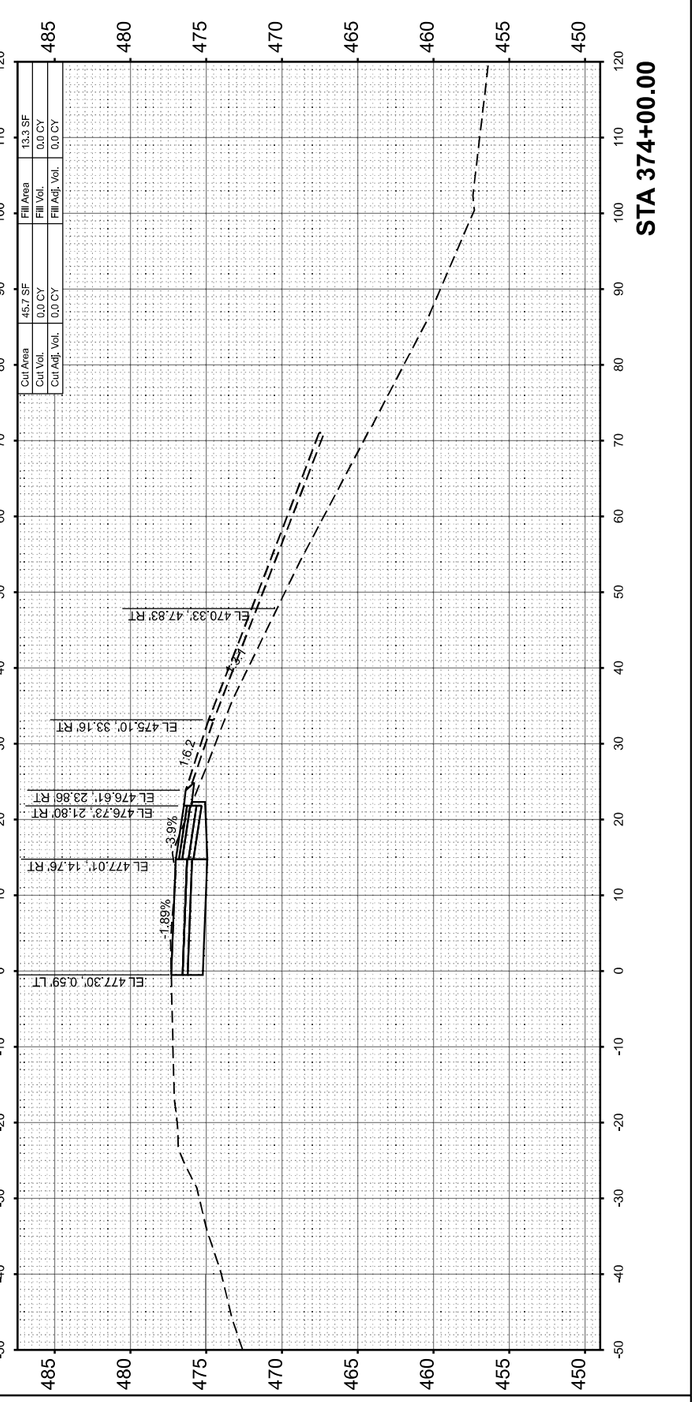

FINAL SURVEY	SURVEYED	BY	DATE
	PLOTTED		
NOTE BOOK	TEMPLATE		
	AREAS		
NO.	AREAS CHECKED		

ORIGINAL SURVEY	SURVEYED	BY	DATE
	PLOTTED		
NOTE BOOK	TEMPLATE		
	AREAS		
NO.	AREAS CHECKED		

MODEL: RAMPC - 374+00.00 [Sheet]
FILE NAME: c:\pwworkingdir\des-pw-01\tammy.neff-smith\dms02488\D876M95_SHT_XSSHT_RAMP C.dgn

QUIGG ENGINEERING INC

USER NAME = TNeffSmith	DESIGNED - TNS	REVISED -	
	DRAWN - TNS	REVISED -	
	CHECKED - SDM	REVISED -	
PLOT DATE = 3/17/2026	DATE - 5/6/2026	REVISED -	

STATE OF ILLINOIS
DEPARTMENT OF TRANSPORTATION


CROSS SECTIONS
RAMP C


SCALE: 1"=10' | SHEET 13 OF 13 SHEETS | STA. | TO STA.


F.A.I RTE.	SECTION	COUNTY	TOTAL SHEETS	SHEET NO.
64	95-(3,4)RS-2	WASHINGTON	775	737
		CONTRACT NO. 76M95		
	ILLINOIS	FED. AID PROJECT		

FINAL SURVEY		BY	DATE
NOTE BOOK	SURVEYED		
NO.	PLOTTED		
	TEMPLATE		
	AREAS		
	AREAS CHECKED		

ORIGINAL SURVEY		BY	DATE
NOTE BOOK	SURVEYED		
NO.	PLOTTED		
	TEMPLATE		
	AREAS		
	AREAS CHECKED		

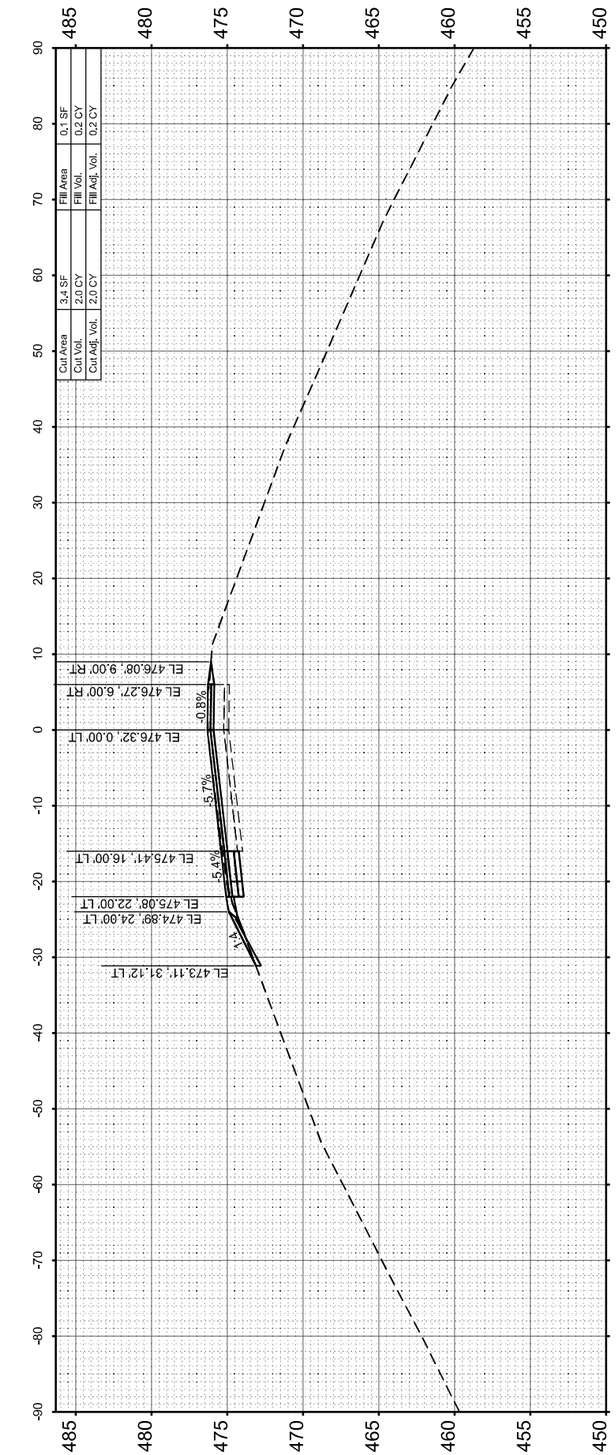

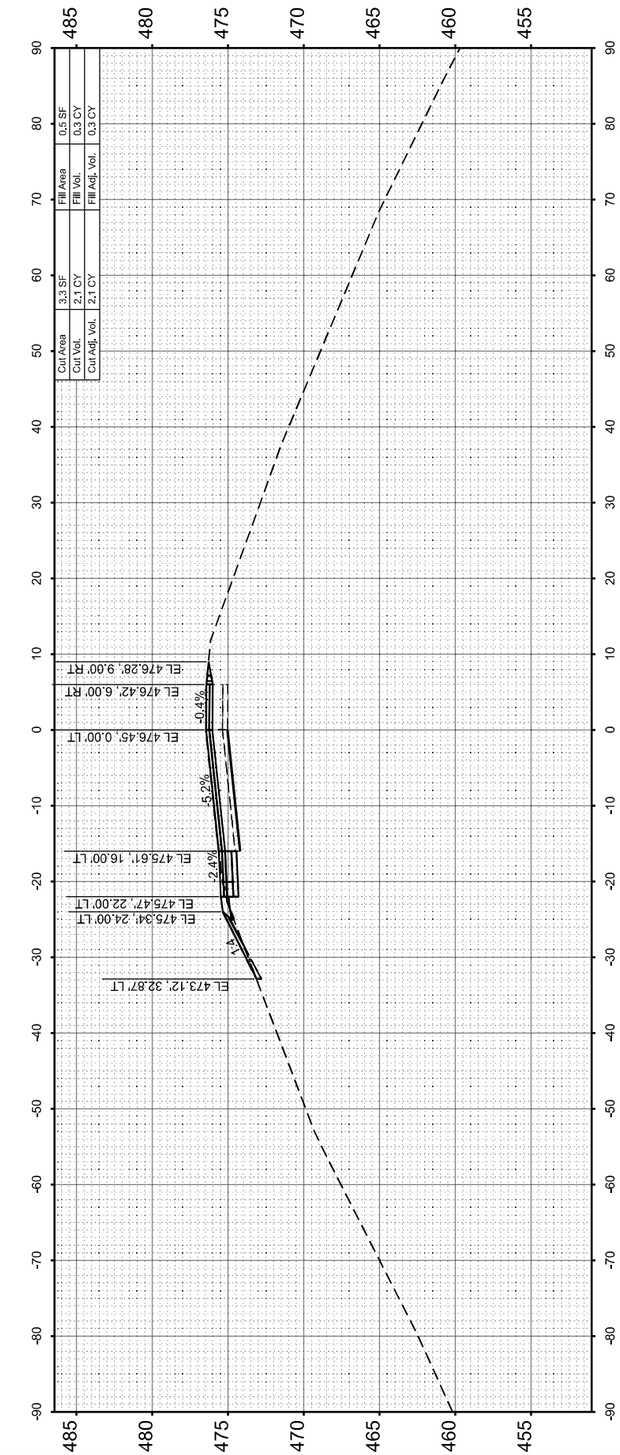

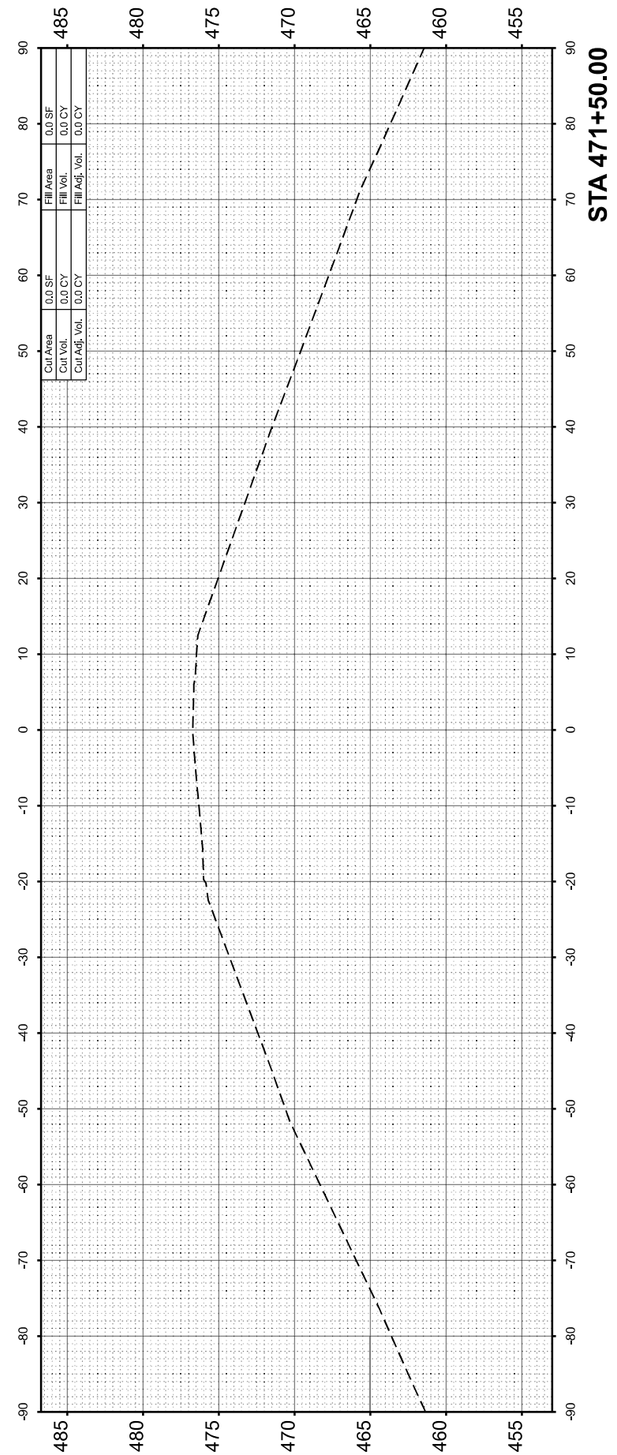

MODEL: RAMPD1 - 471+50.00 [Sheet]
FILE NAME: c:\pwworkingdir\des-pw-01\sean maxwell\dms02488\D876M95_SHT_XSSHT_RAMP D.dgn

QUIGG ENGINEERING INC


USER NAME = TNeffSmith	DESIGNED - TNS	REVISED -
	DRAWN - TNS	REVISED -
	CHECKED - SDM	REVISED -
PLOT DATE = 3/17/2026	DATE - 5/6/2026	REVISED -

STATE OF ILLINOIS
DEPARTMENT OF TRANSPORTATION

CROSS SECTIONS
RAMP D

SCALE: 1"=10' | SHEET 1 OF 14 SHEETS | STA. | TO STA.

F.A.I. RTE.	SECTION	COUNTY	TOTAL SHEETS	SHEET NO.
64	95-(3,4)RS-2	WASHINGTON	775	738
		CONTRACT NO. 76M95		
	ILLINOIS	FED. AID PROJECT		

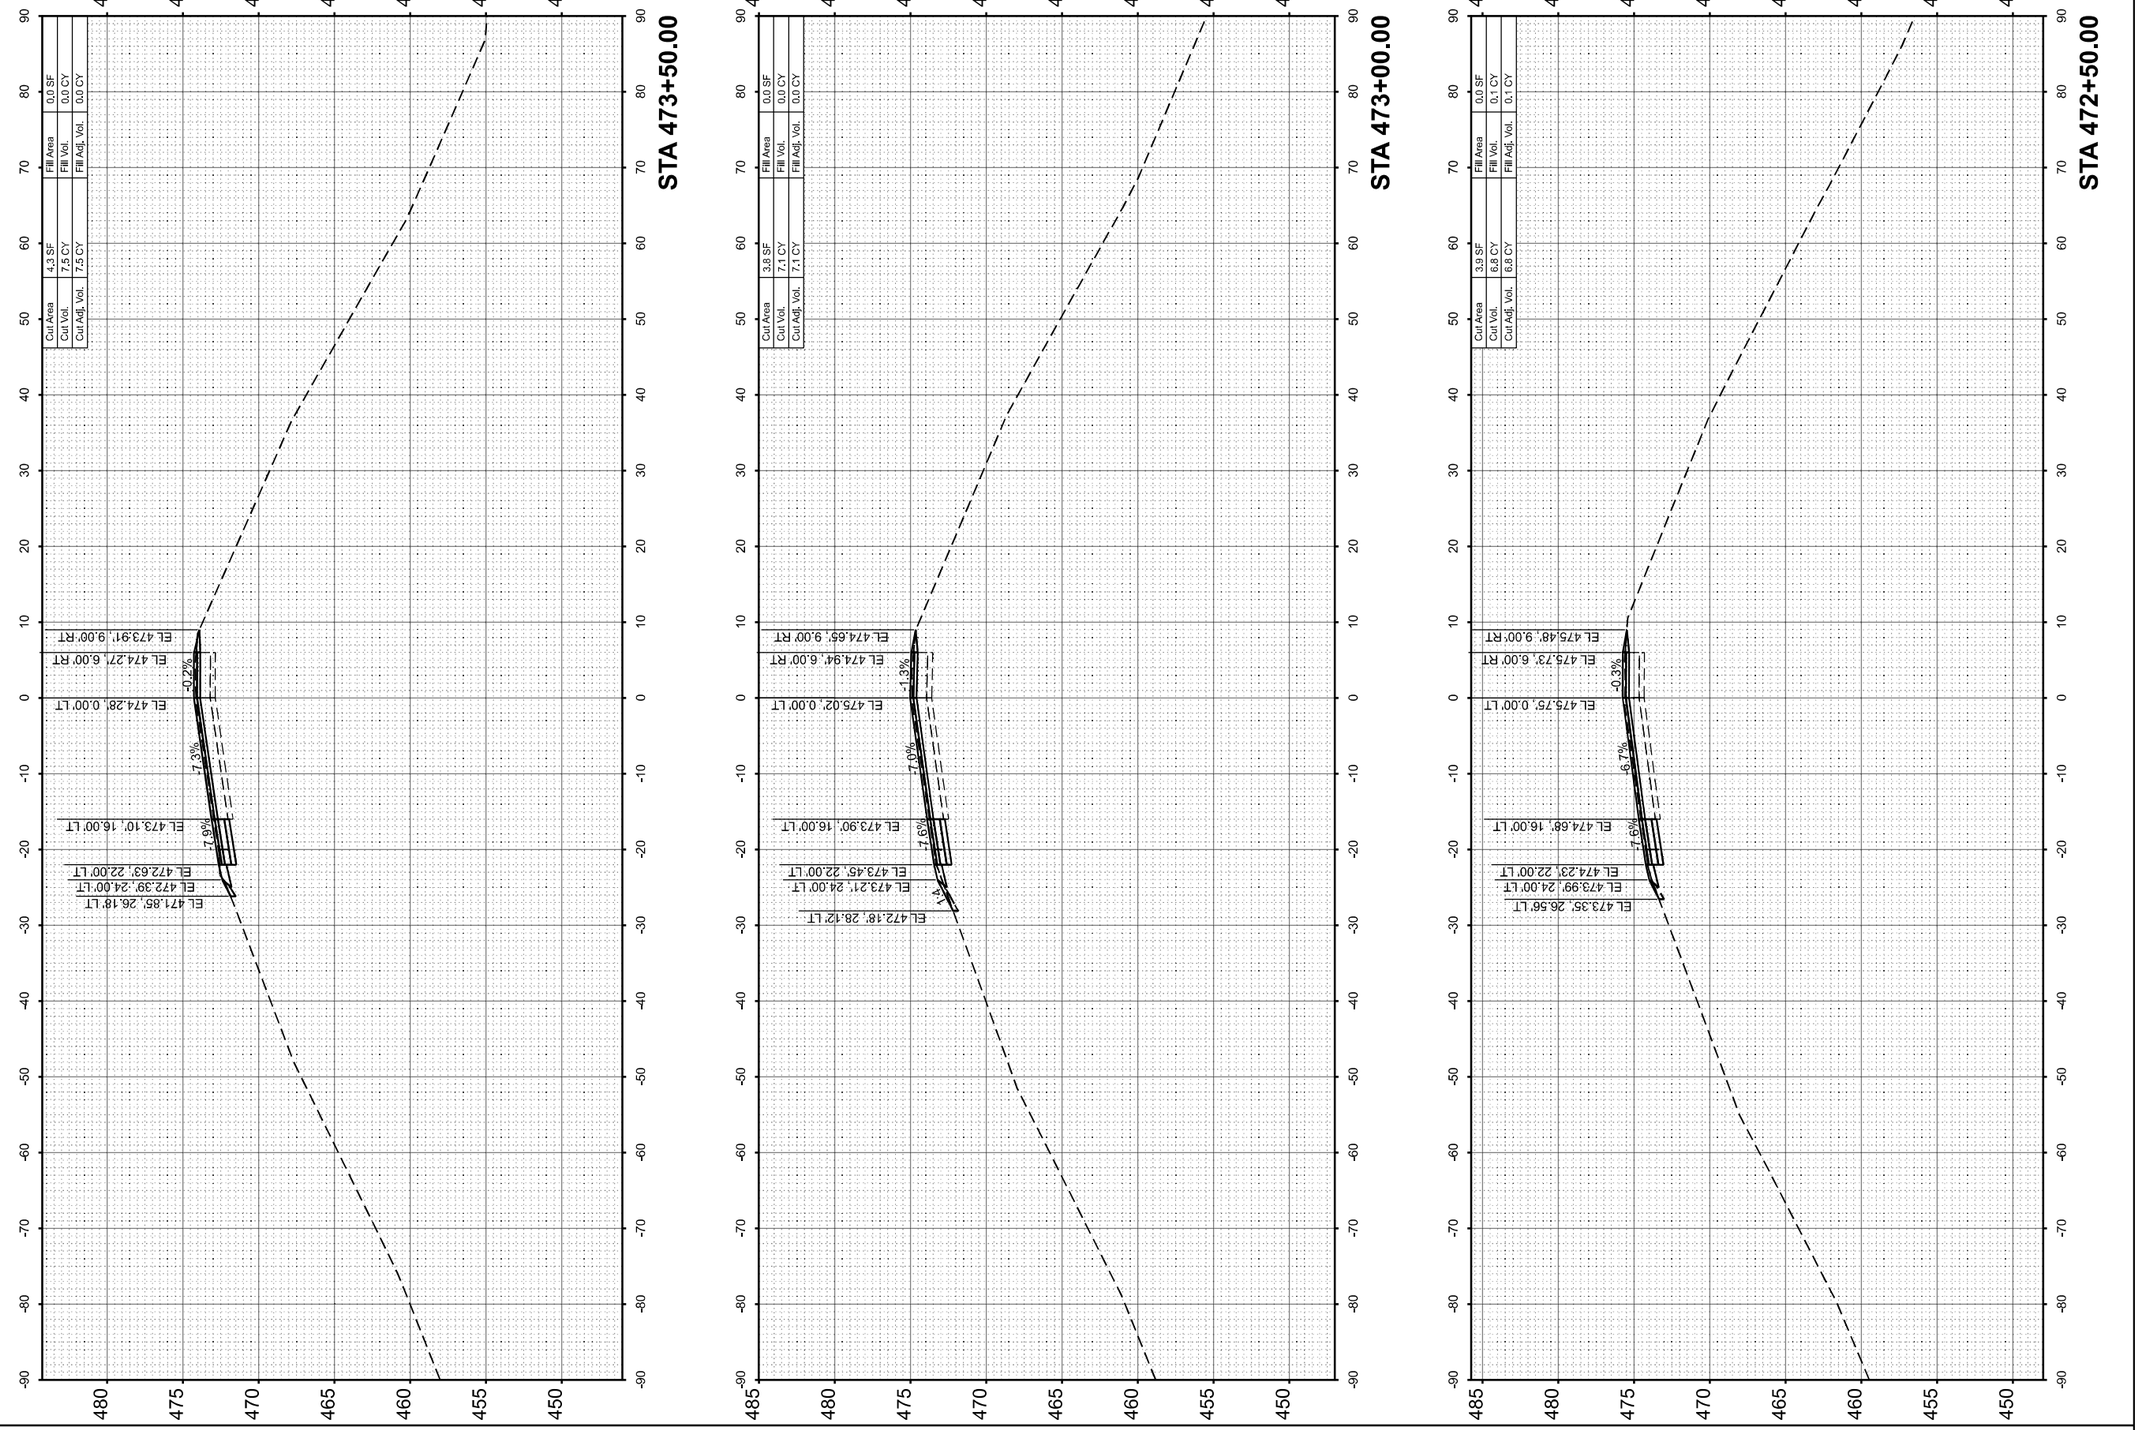

FINAL SURVEY	SURVEYED	BY	DATE
	PLOTTED		
NOTE BOOK	TEMPLATE		
	AREAS		
NO.	AREAS CHECKED		

ORIGINAL SURVEY	SURVEYED	BY	DATE
	PLOTTED		
NOTE BOOK	TEMPLATE		
	AREAS		
NO.	AREAS CHECKED		

MODEL: RAMPD1 - 472+50.00 [Sheet]
FILE NAME: c:\pwworkingdir\des-pw-01\tammy.neff-smith\dms02488\D876M95_SHT_XSSHT_RAMP D.dgn

QUIGG ENGINEERING INC

USER NAME = TNeffSmith	DESIGNED - TNS	REVISED -			
	DRAWN - TNS	REVISED -			
	CHECKED - SDM	REVISED -			
PLOT DATE = 3/17/2026	DATE - 5/6/2026	REVISED -			

STATE OF ILLINOIS
DEPARTMENT OF TRANSPORTATION


CROSS SECTIONS
RAMP D


SCALE: 1"=10' | SHEET 2 OF 14 SHEETS | STA. | TO STA.


F.A.I. RTE.	SECTION	COUNTY	TOTAL SHEETS	SHEET NO.
64	95-(3,4)RS-2	WASHINGTON	775	739
		CONTRACT NO. 76M95		
	ILLINOIS FED. AID PROJECT			

FINAL SURVEY		BY	DATE
NOTE BOOK	SURVEYED		
NO.	PLOTTED		
	TEMPLATE		
	AREAS		
	AREAS CHECKED		

ORIGINAL SURVEY		BY	DATE
NOTE BOOK	SURVEYED		
NO.	PLOTTED		
	TEMPLATE		
	AREAS		
	AREAS CHECKED		

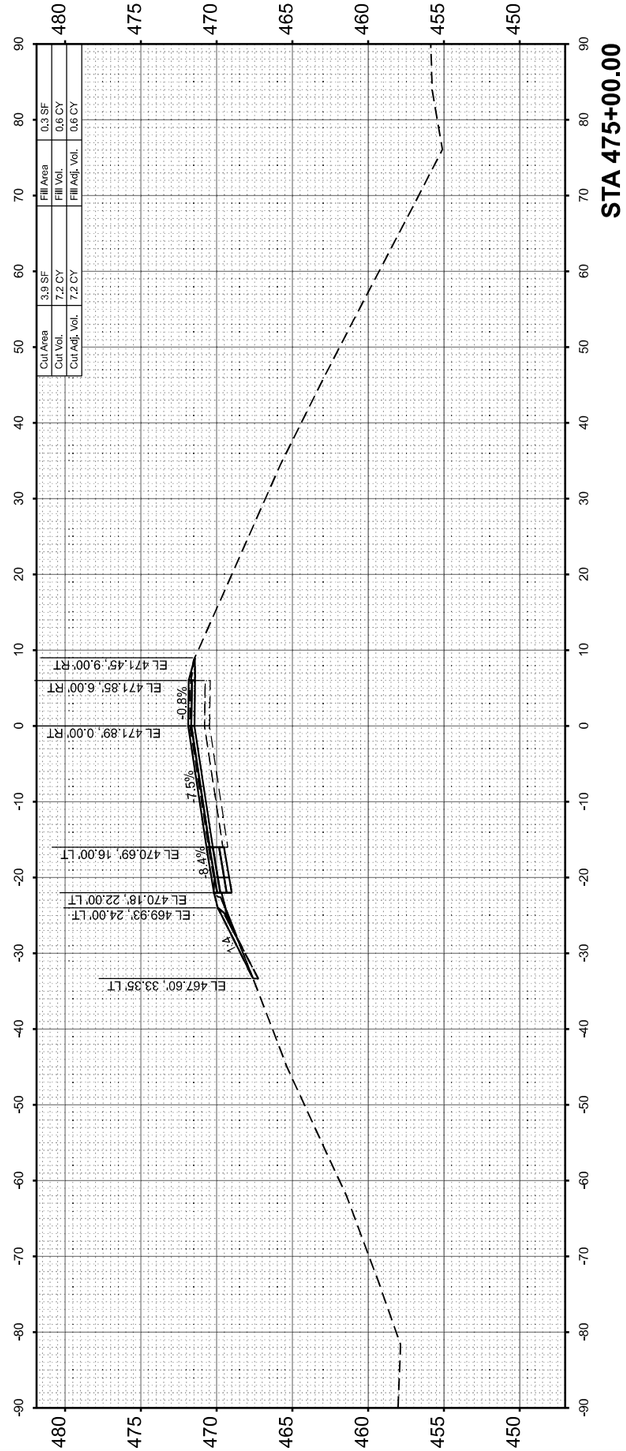

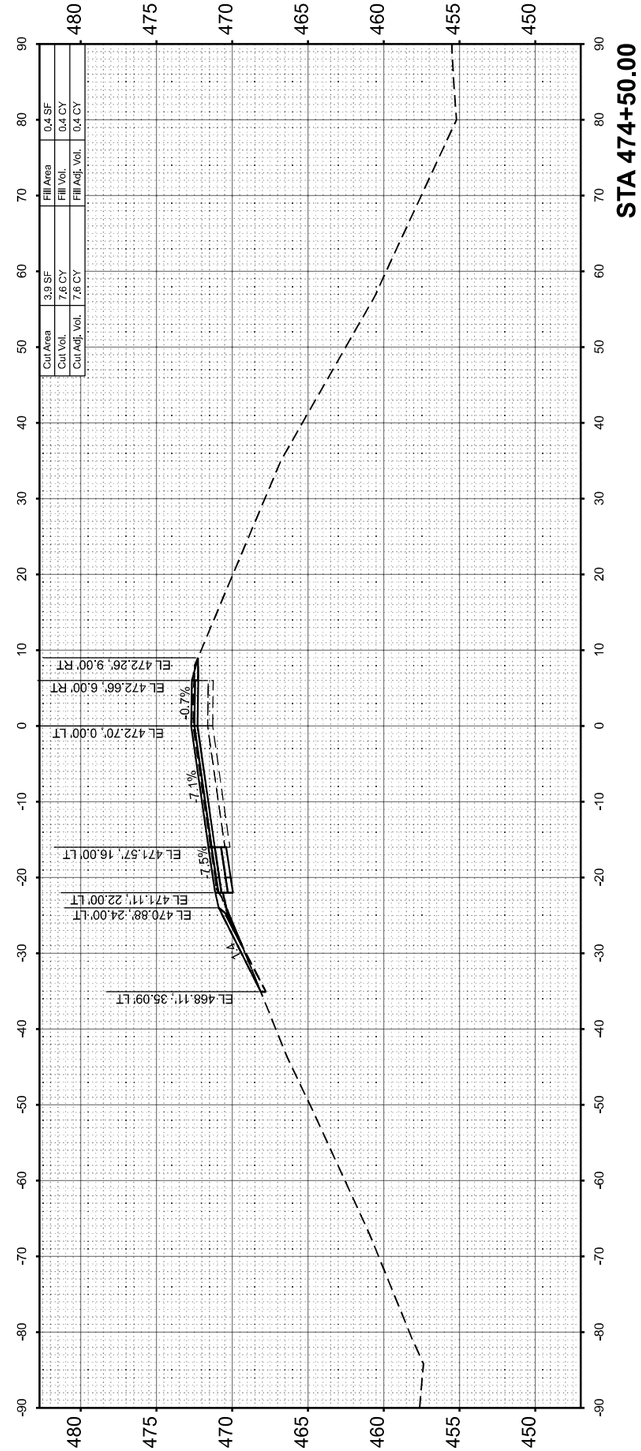

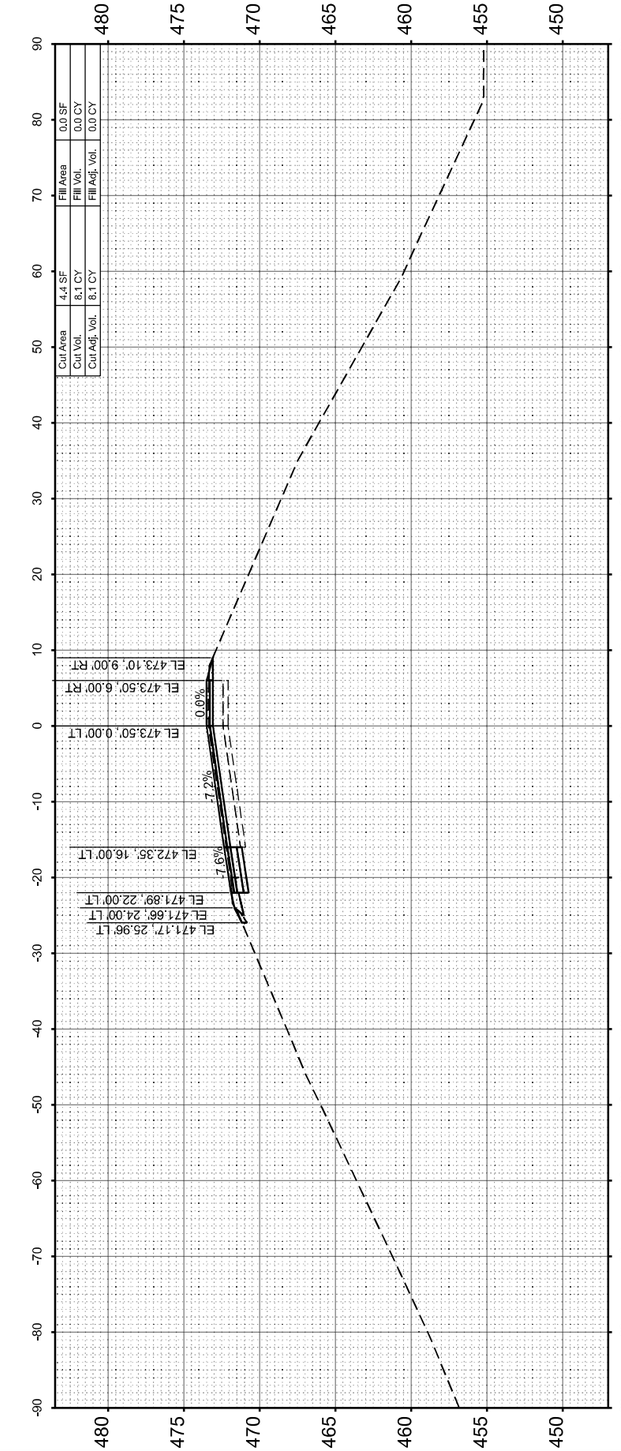

MODEL: RAMPD1 - 474+00.00 [Sheet]
FILE NAME: c:\pwworkingdir\des-pw-01\tammy.neff-smith\dms02488\D876M95_SHT_XSSHT_RAMP D.dgn

QUIGG ENGINEERING INC


USER NAME = TNeffSmith	DESIGNED - TNS	REVISED -	
	DRAWN - TNS	REVISED -	
	CHECKED - SDM	REVISED -	
PLOT DATE = 3/17/2026	DATE - 5/6/2026	REVISED -	

STATE OF ILLINOIS
DEPARTMENT OF TRANSPORTATION

CROSS SECTIONS
RAMP D

SCALE: 1"=10' | SHEET 3 OF 14 SHEETS | STA. | TO STA.

F.A.I. RTE.	SECTION	COUNTY	TOTAL SHEETS	SHEET NO.
64	95-(3,4)RS-2	WASHINGTON	775	740
		CONTRACT NO. 76M95		
	ILLINOIS	FED. AID PROJECT		

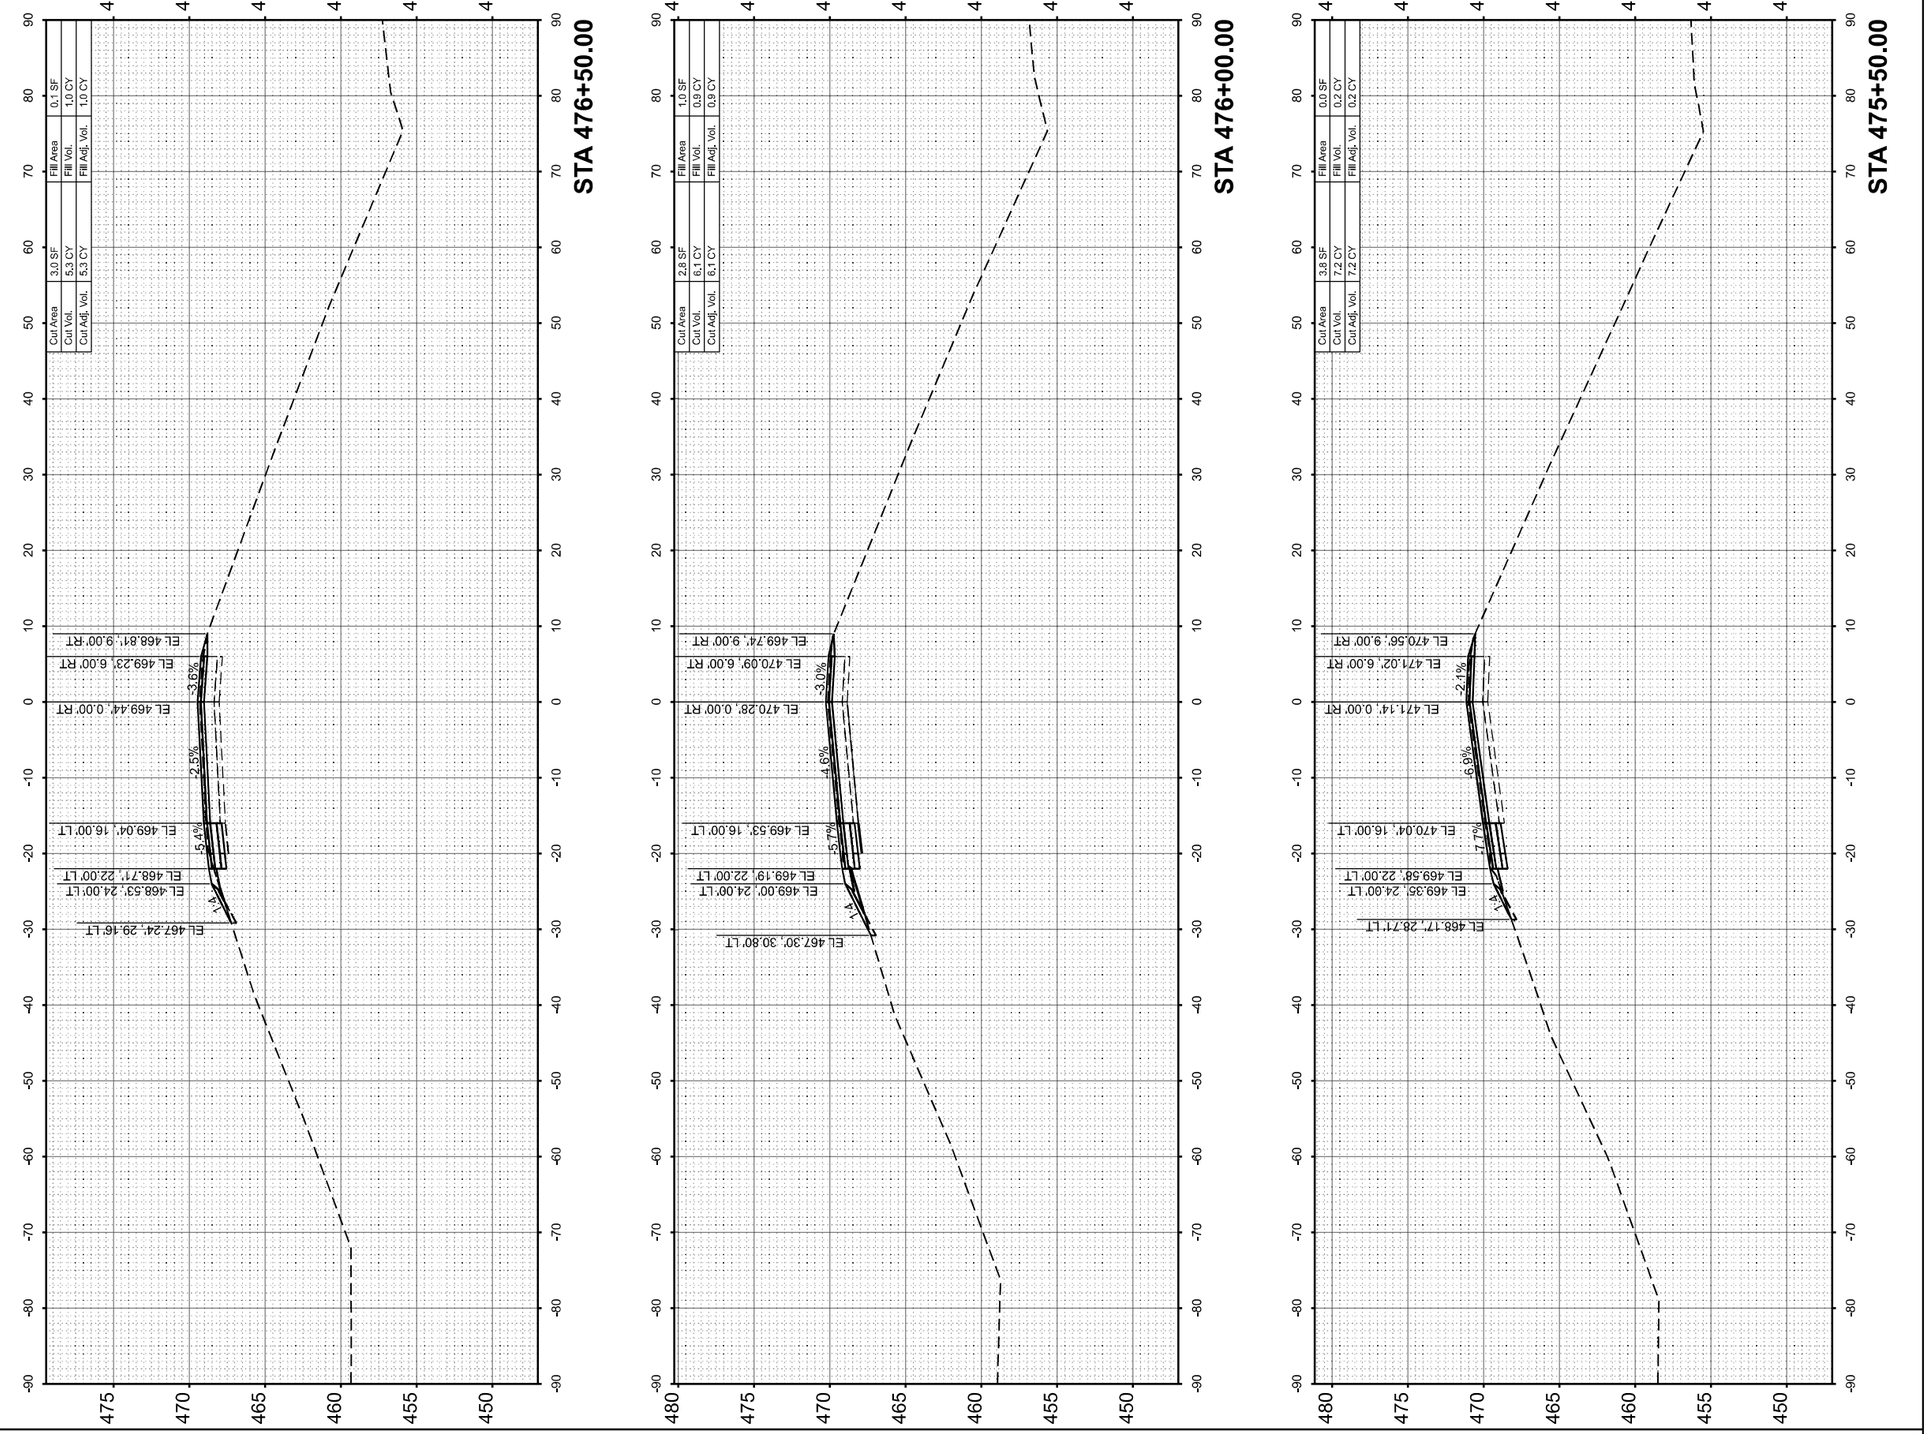

FINAL SURVEY		BY	DATE
	SURVEYED		
	PLOTTED		
NOTE BOOK	TEMPLATE		
	AREAS		
NO.	AREAS CHECKED		

ORIGINAL SURVEY		BY	DATE
	SURVEYED		
	PLOTTED		
NOTE BOOK	TEMPLATE		
	AREAS		
NO.	AREAS CHECKED		

MODEL: RAMPD1 - 475+50.00 [Sheet]
FILE NAME: c:\pwworkingdir\des-pw-01\tammy neff-smith\dms02488\D876M95_SHT_XSSHT_RAMP D.dgn

QUIGG ENGINEERING INC

USER NAME = TNeffSmith	DESIGNED - TNS	REVISED -	
	DRAWN - TNS	REVISED -	
	CHECKED - SDM	REVISED -	
PLOT DATE = 3/17/2026	DATE - 5/6/2026	REVISED -	

STATE OF ILLINOIS
DEPARTMENT OF TRANSPORTATION


CROSS SECTIONS
RAMP D

SCALE: 1"=10' | SHEET 4 OF 14 SHEETS | STA. | TO STA.

F.A.I. RTE.	SECTION	COUNTY	TOTAL SHEETS	SHEET NO.
64	95-(3,4)RS-2	WASHINGTON	775	741
		CONTRACT NO. 76M95		
		ILLINOIS	FED. AID PROJECT	

FINAL SURVEY	SURVEYED	BY	DATE
NO'TE BOOK	PLOTTED		
NO.	TEMPLATE		
	AREAS		
	AREAS CHECKED		

ORIGINAL SURVEY	SURVEYED	BY	DATE
NOTE BOOK	PLOTTED		
NO.	TEMPLATE		
	AREAS		
	AREAS CHECKED		

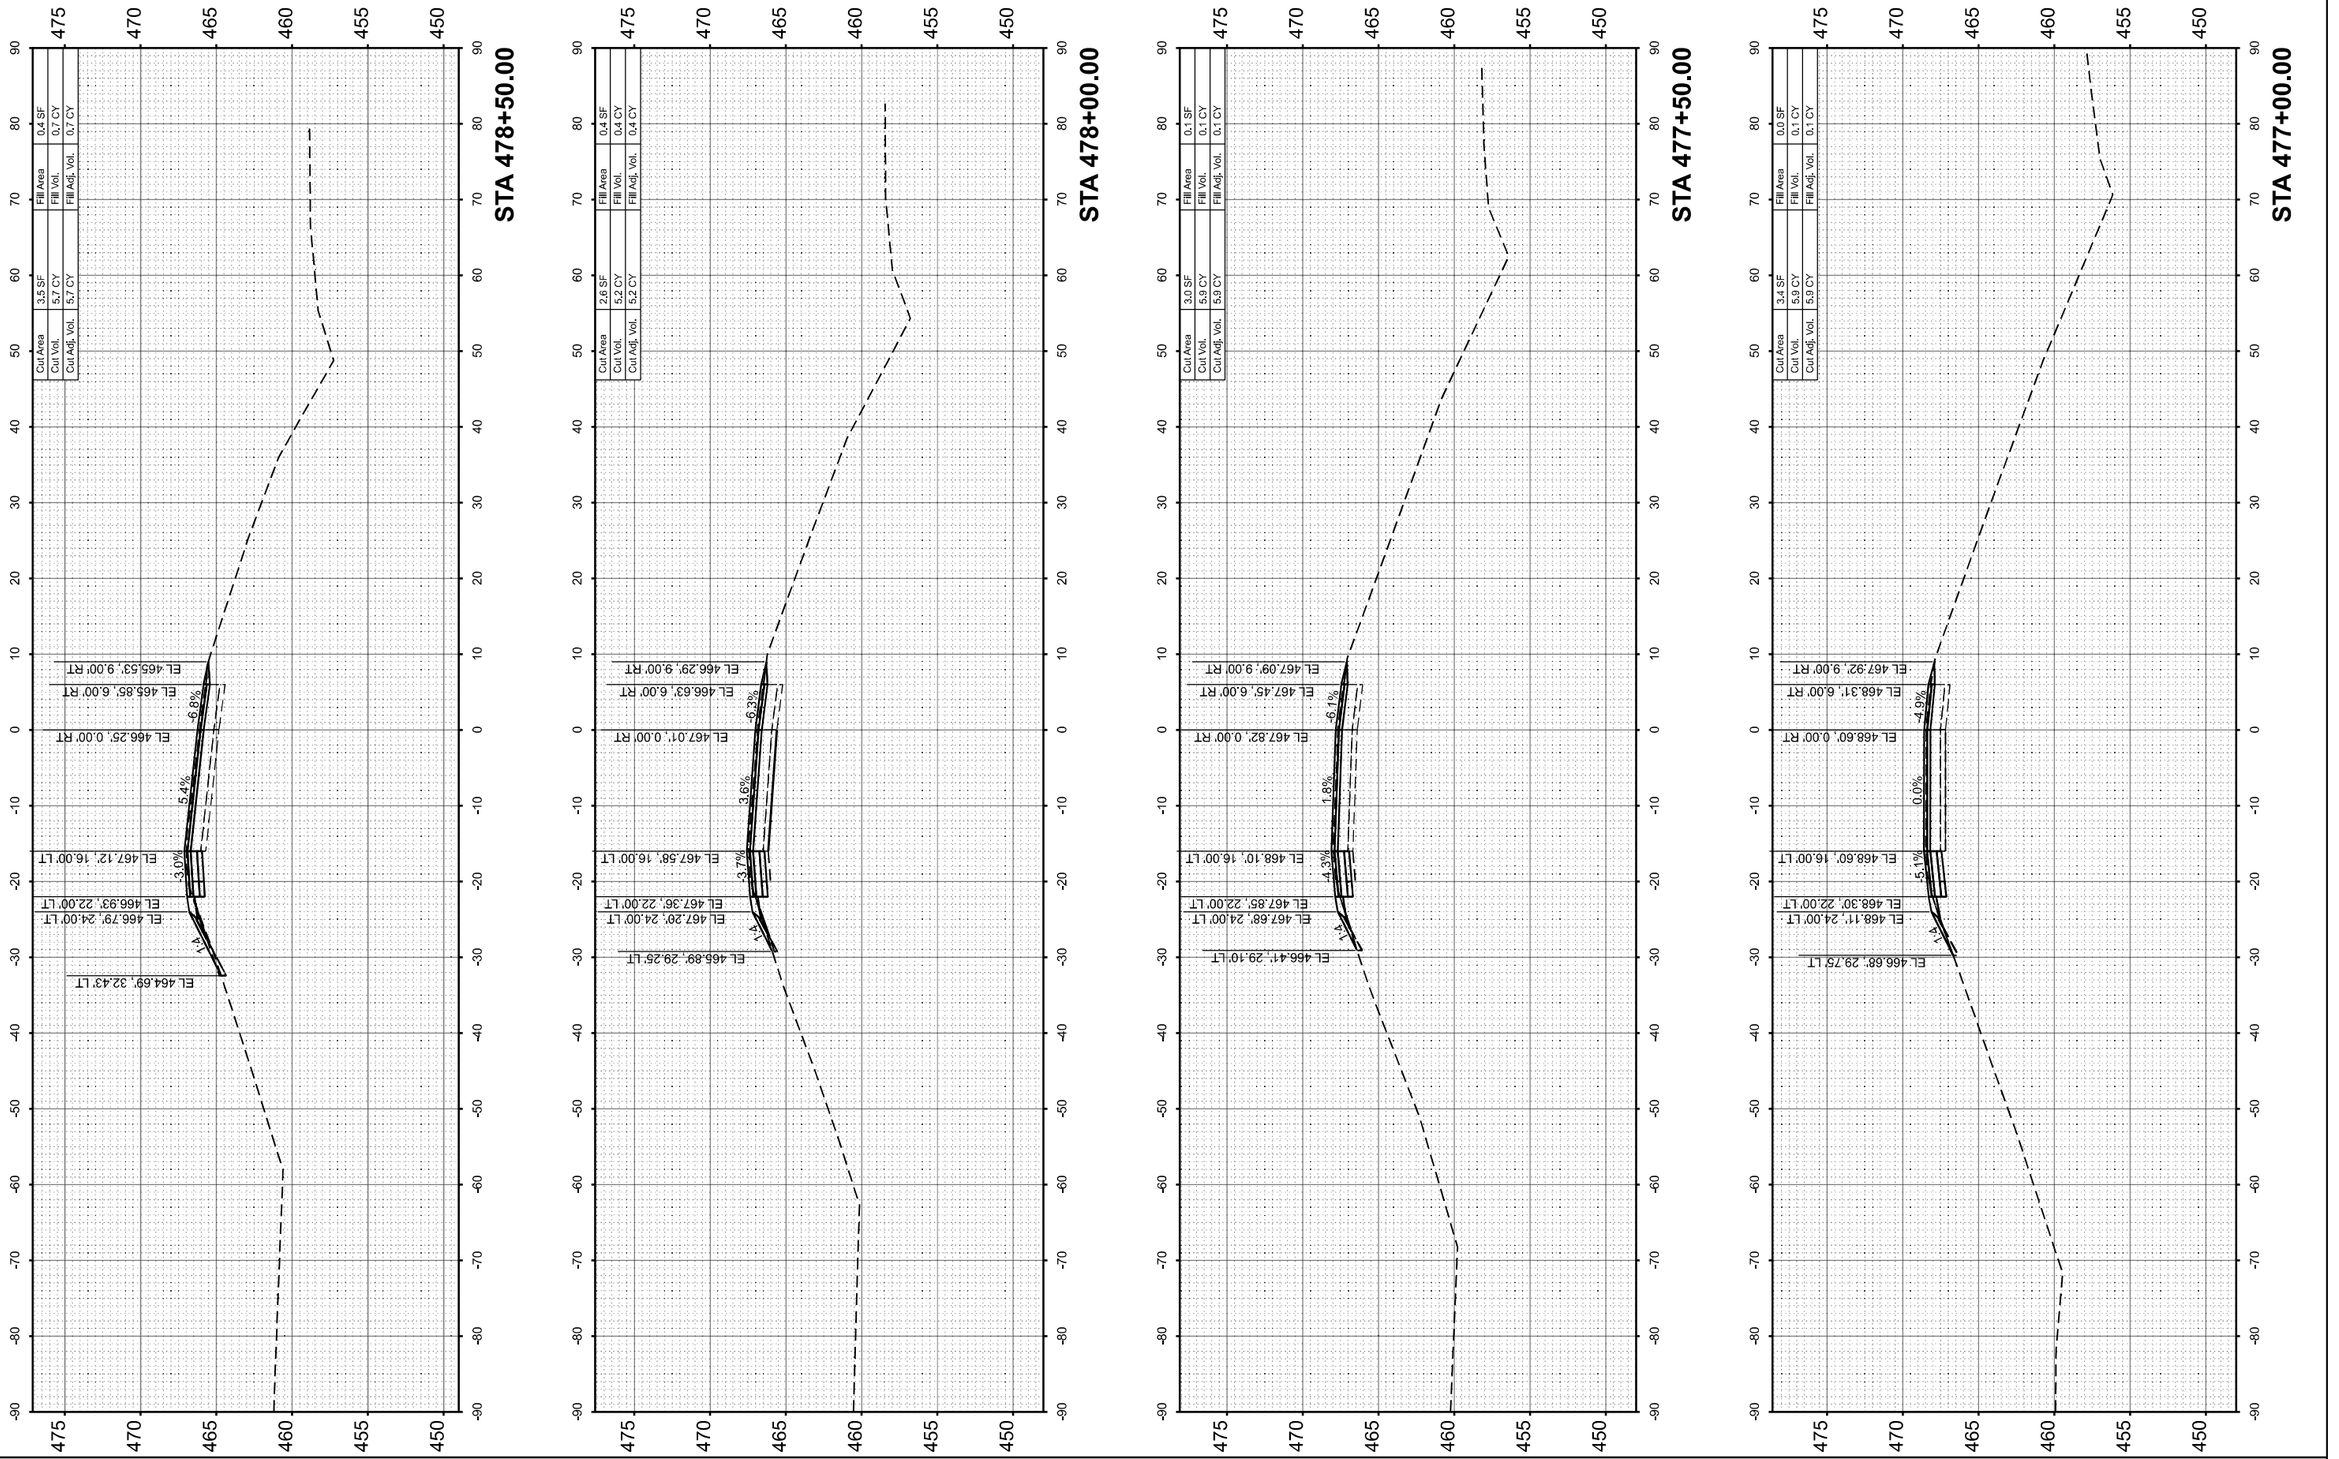

MODEL: RAMPD1 - 477+00.00 [Sheet]
FILE NAME: c:\pwworkingdir\des-pw-01\tammy neff-smith\dms02488\D876M95_SHT_XSSHT_RAMP D.dgn

QUIGG ENGINEERING INC


USER NAME = TNeffSmith	DESIGNED - TNS	REVISED -
	DRAWN - TNS	REVISED -
	CHECKED - SDM	REVISED -
PLOT DATE = 3/17/2026	DATE - 5/6/2026	REVISED -

STATE OF ILLINOIS
DEPARTMENT OF TRANSPORTATION

CROSS SECTIONS
RAMP D

SCALE: 1"=10' | SHEET 5 OF 14 SHEETS | STA. | TO STA.

F.A.I. RTE.	SECTION	COUNTY	TOTAL SHEETS	SHEET NO.
64	95-(3,4)RS-2	WASHINGTON	775	742
		CONTRACT NO. 76M95		
	ILLINOIS	FED. AID PROJECT		

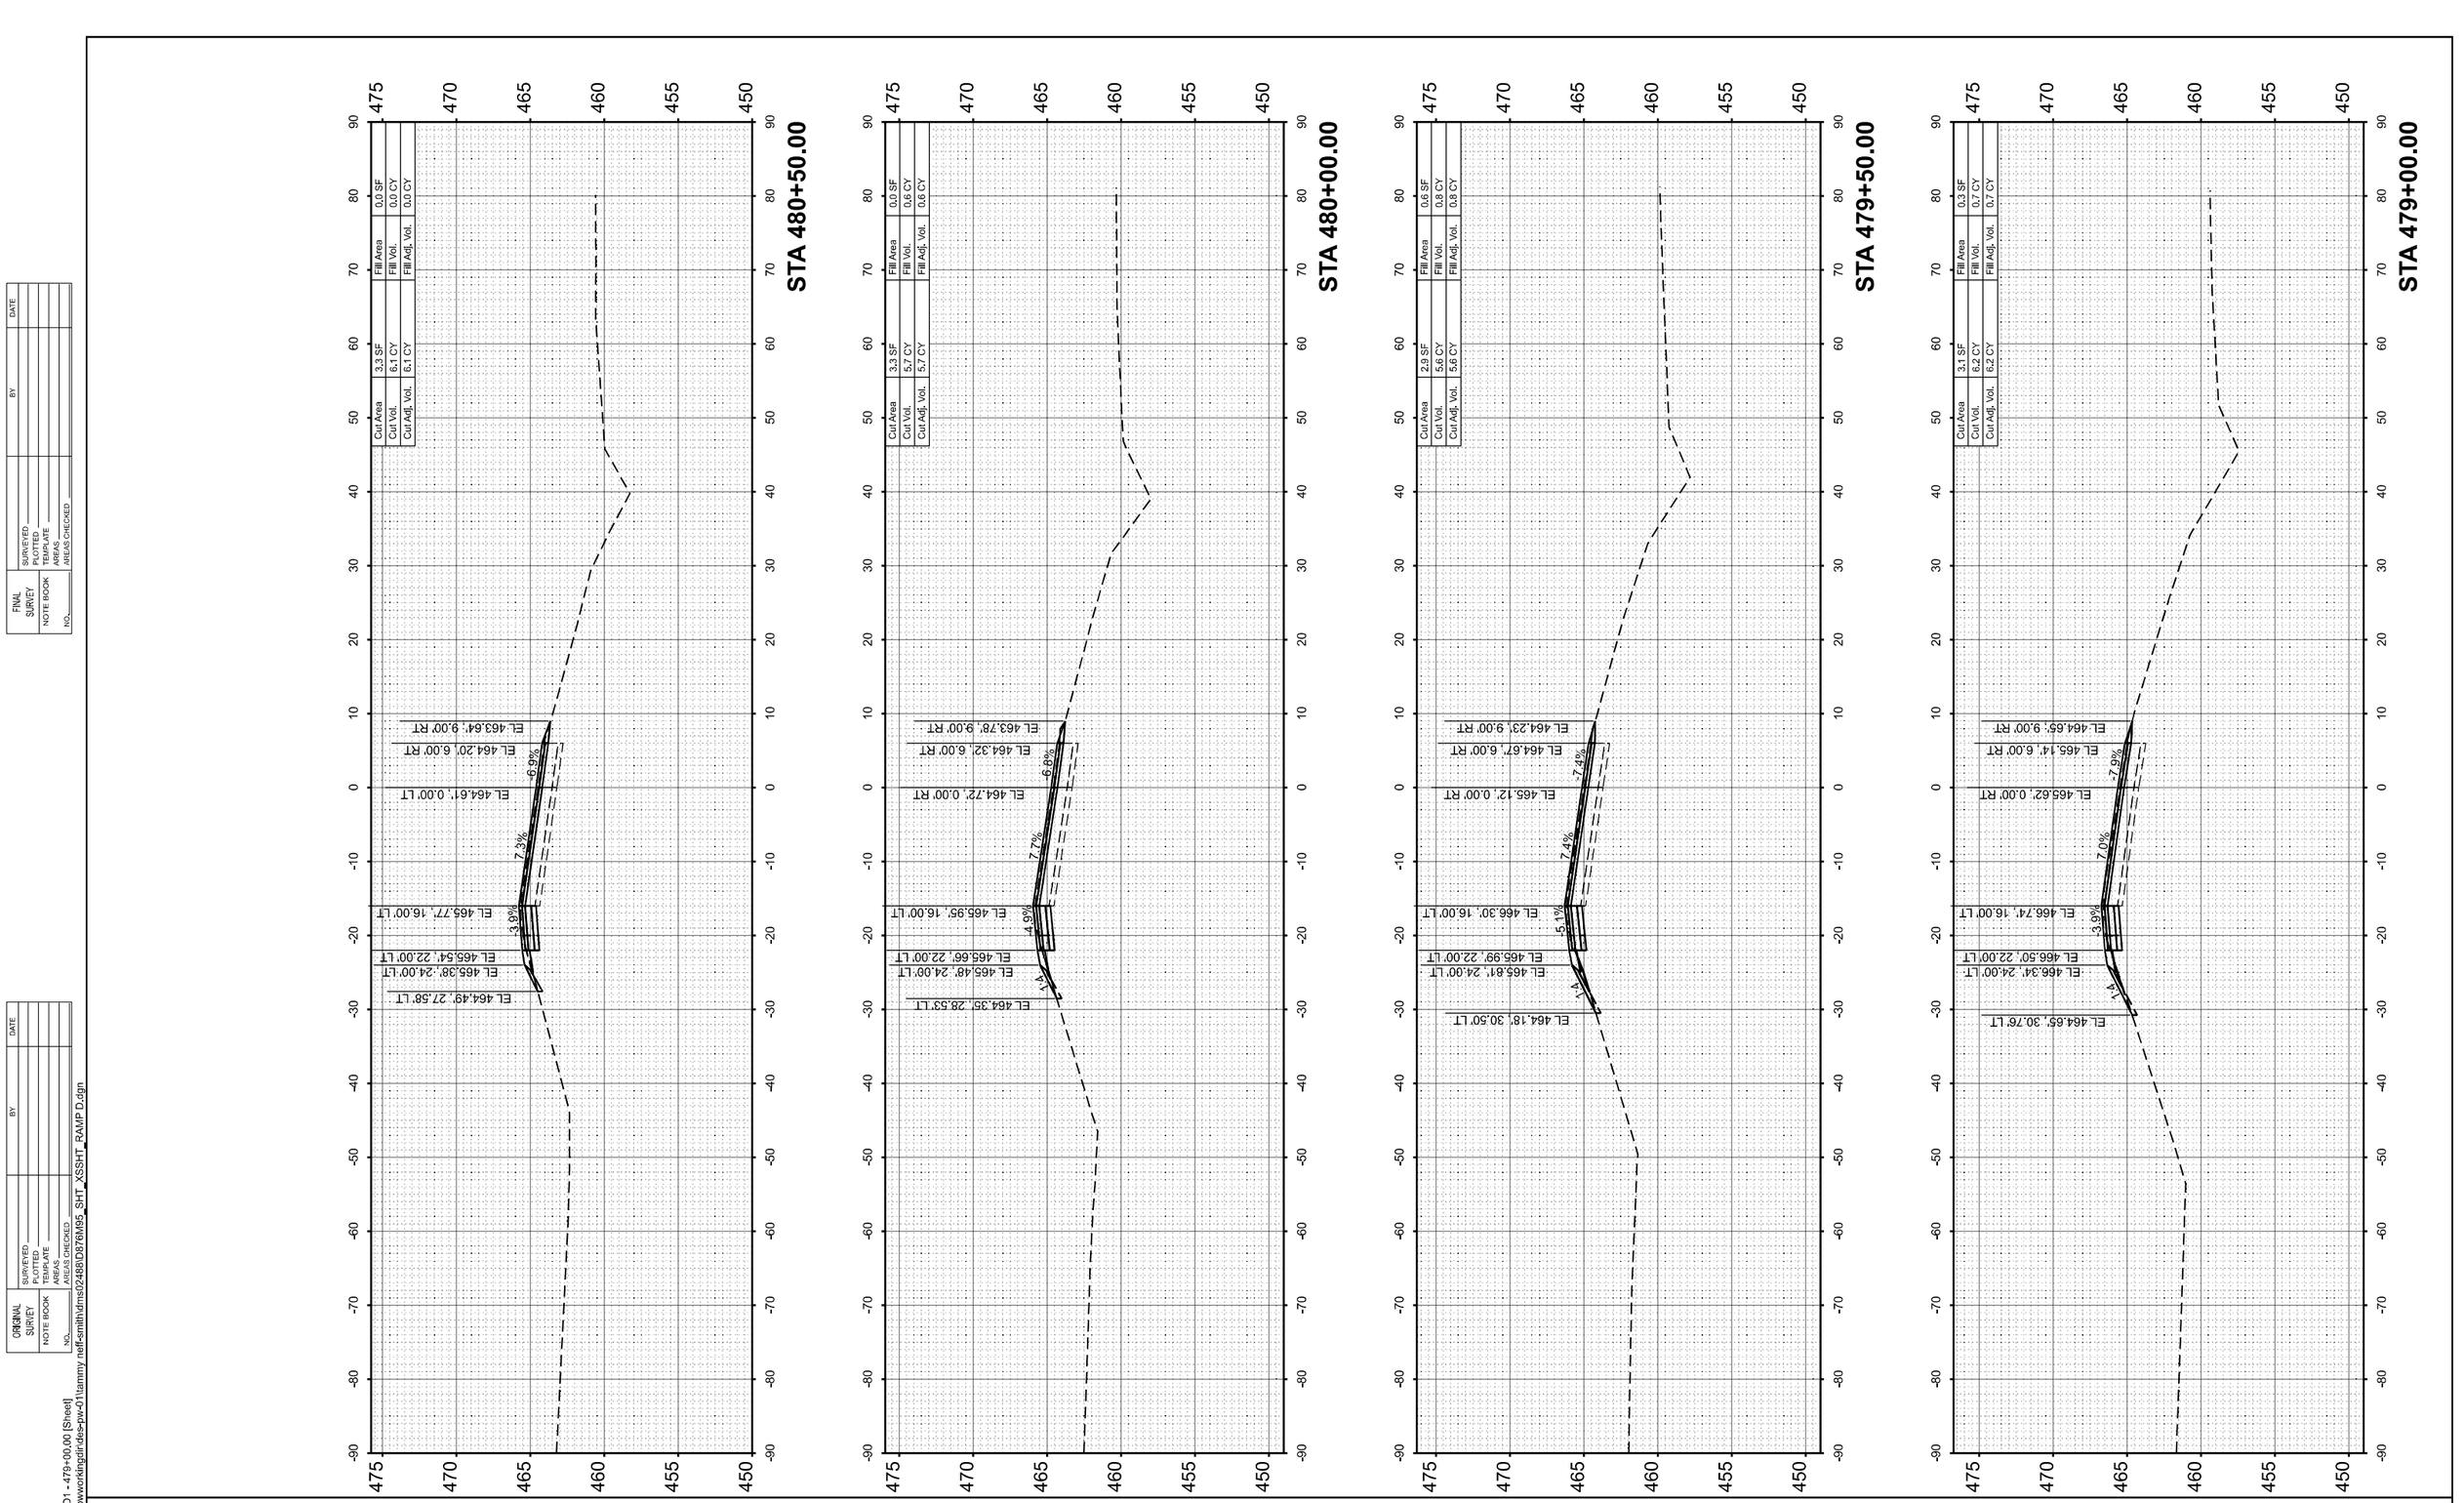

FINAL SURVEY

	SURVEYED	BY	DATE
NOTE BOOK	PLOTTED		
NO.	TEMPLATE		
	AREAS		
	AREAS CHECKED		

ORIGINAL SURVEY

	SURVEYED	BY	DATE
NOTE BOOK	PLOTTED		
NO.	TEMPLATE		
	AREAS		
	AREAS CHECKED		

MODEL: RAMPD1 - 479+00.00 [Sheet]
FILE NAME: c:\pwworkingdir\des-pw-01\tammy.neff-smith\dms02488\D876M95_SHT_XSSHT_RAMP D.dgn

QUIGG ENGINEERING INC


USER NAME = TNeffSmith	DESIGNED - TNS	REVISED -
	DRAWN - TNS	REVISED -
	CHECKED - SDM	REVISED -
PLOT DATE = 3/17/2026	DATE - 5/6/2026	REVISED -

STATE OF ILLINOIS
DEPARTMENT OF TRANSPORTATION

CROSS SECTIONS
RAMP D

SCALE: 1"=10' | SHEET 6 OF 14 SHEETS | STA. | TO STA.

F.A.I. RTE.	SECTION	COUNTY	TOTAL SHEETS	SHEET NO.
64	95-(3,4)RS-2	WASHINGTON	775	743
		CONTRACT NO. 76M95		
	ILLINOIS FED. AID PROJECT			

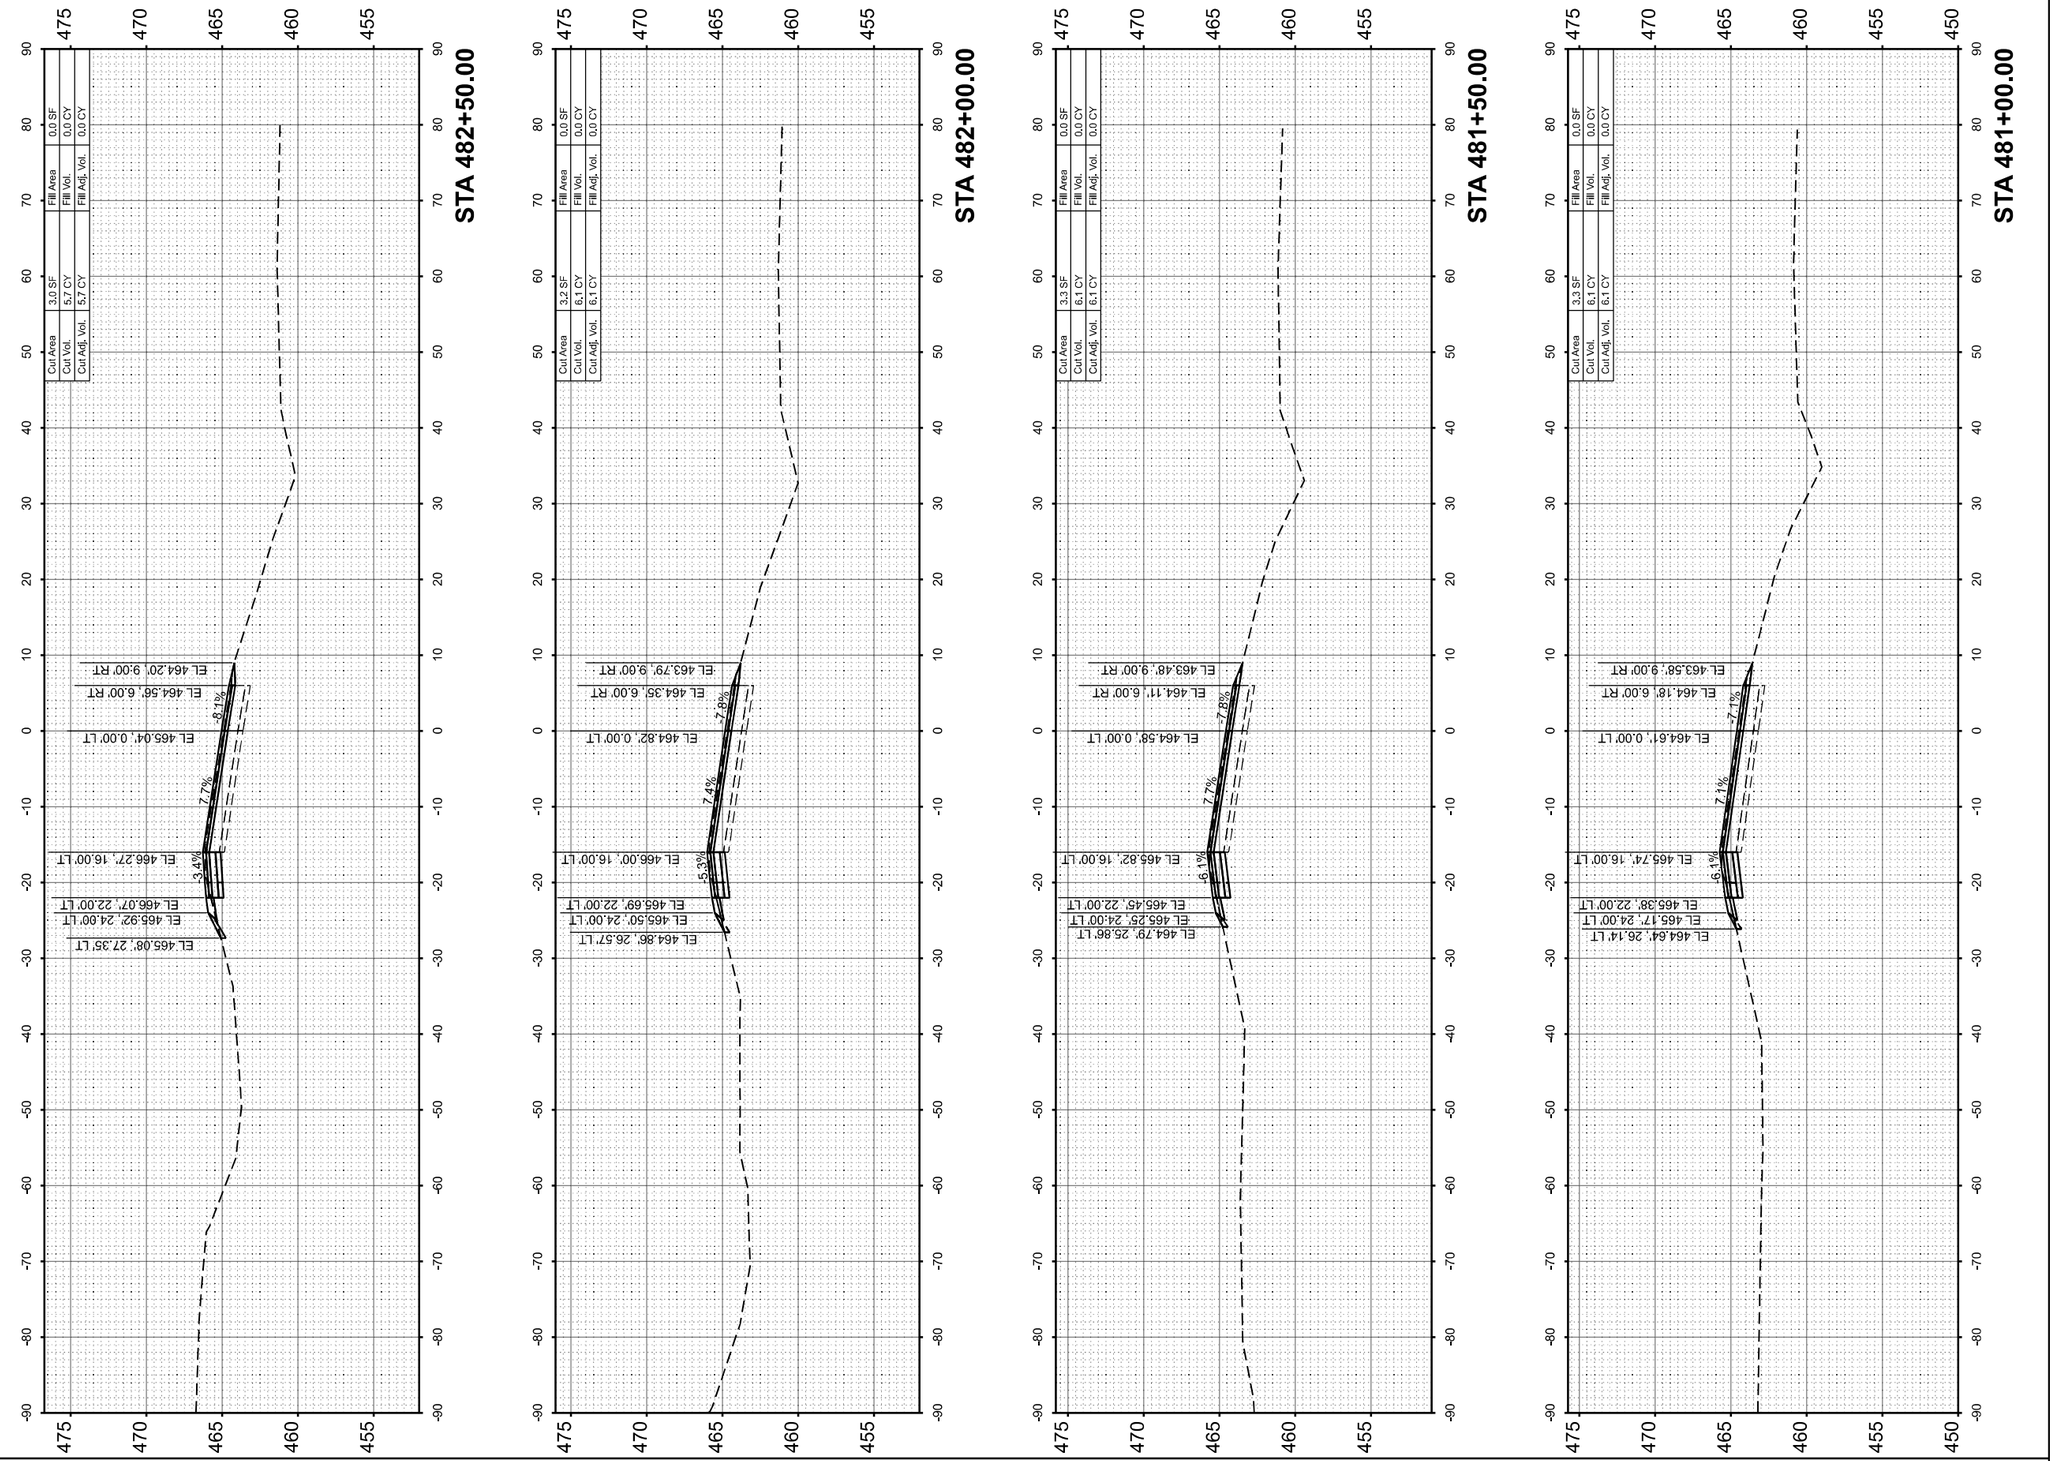

FINAL SURVEY		BY	DATE
	SURVEYED		
	PLOTTED		
NOTE BOOK	TEMPLATE		
	AREAS		
NO.	AREAS CHECKED		

ORIGINAL SURVEY		BY	DATE
	SURVEYED		
	PLOTTED		
NOTE BOOK	TEMPLATE		
	AREAS		
NO.	AREAS CHECKED		

MODEL: RAMPD1 - 481+00.00 [Sheet]
FILE NAME: c:\pwworkingdir\des-pw-01\tammy neff-smith\dms02488\D876M95_SHT_XSSHT_RAMP D.dgn

QUIGG ENGINEERING INC


USER NAME = TNeffSmith	DESIGNED - TNS	REVISED -
	DRAWN - TNS	REVISED -
	CHECKED - SDM	REVISED -
PLOT DATE = 3/17/2026	DATE - 5/6/2026	REVISED -

STATE OF ILLINOIS
DEPARTMENT OF TRANSPORTATION

CROSS SECTIONS
RAMP D

SCALE: 1"=10' | SHEET 7 OF 14 SHEETS | STA. | TO STA.

F.A.I. RTE.	SECTION	COUNTY	TOTAL SHEETS	SHEET NO.
64	95-(3,4)RS-2	WASHINGTON	775	744
		CONTRACT NO. 76M95		
		ILLINOIS	FED. AID PROJECT	

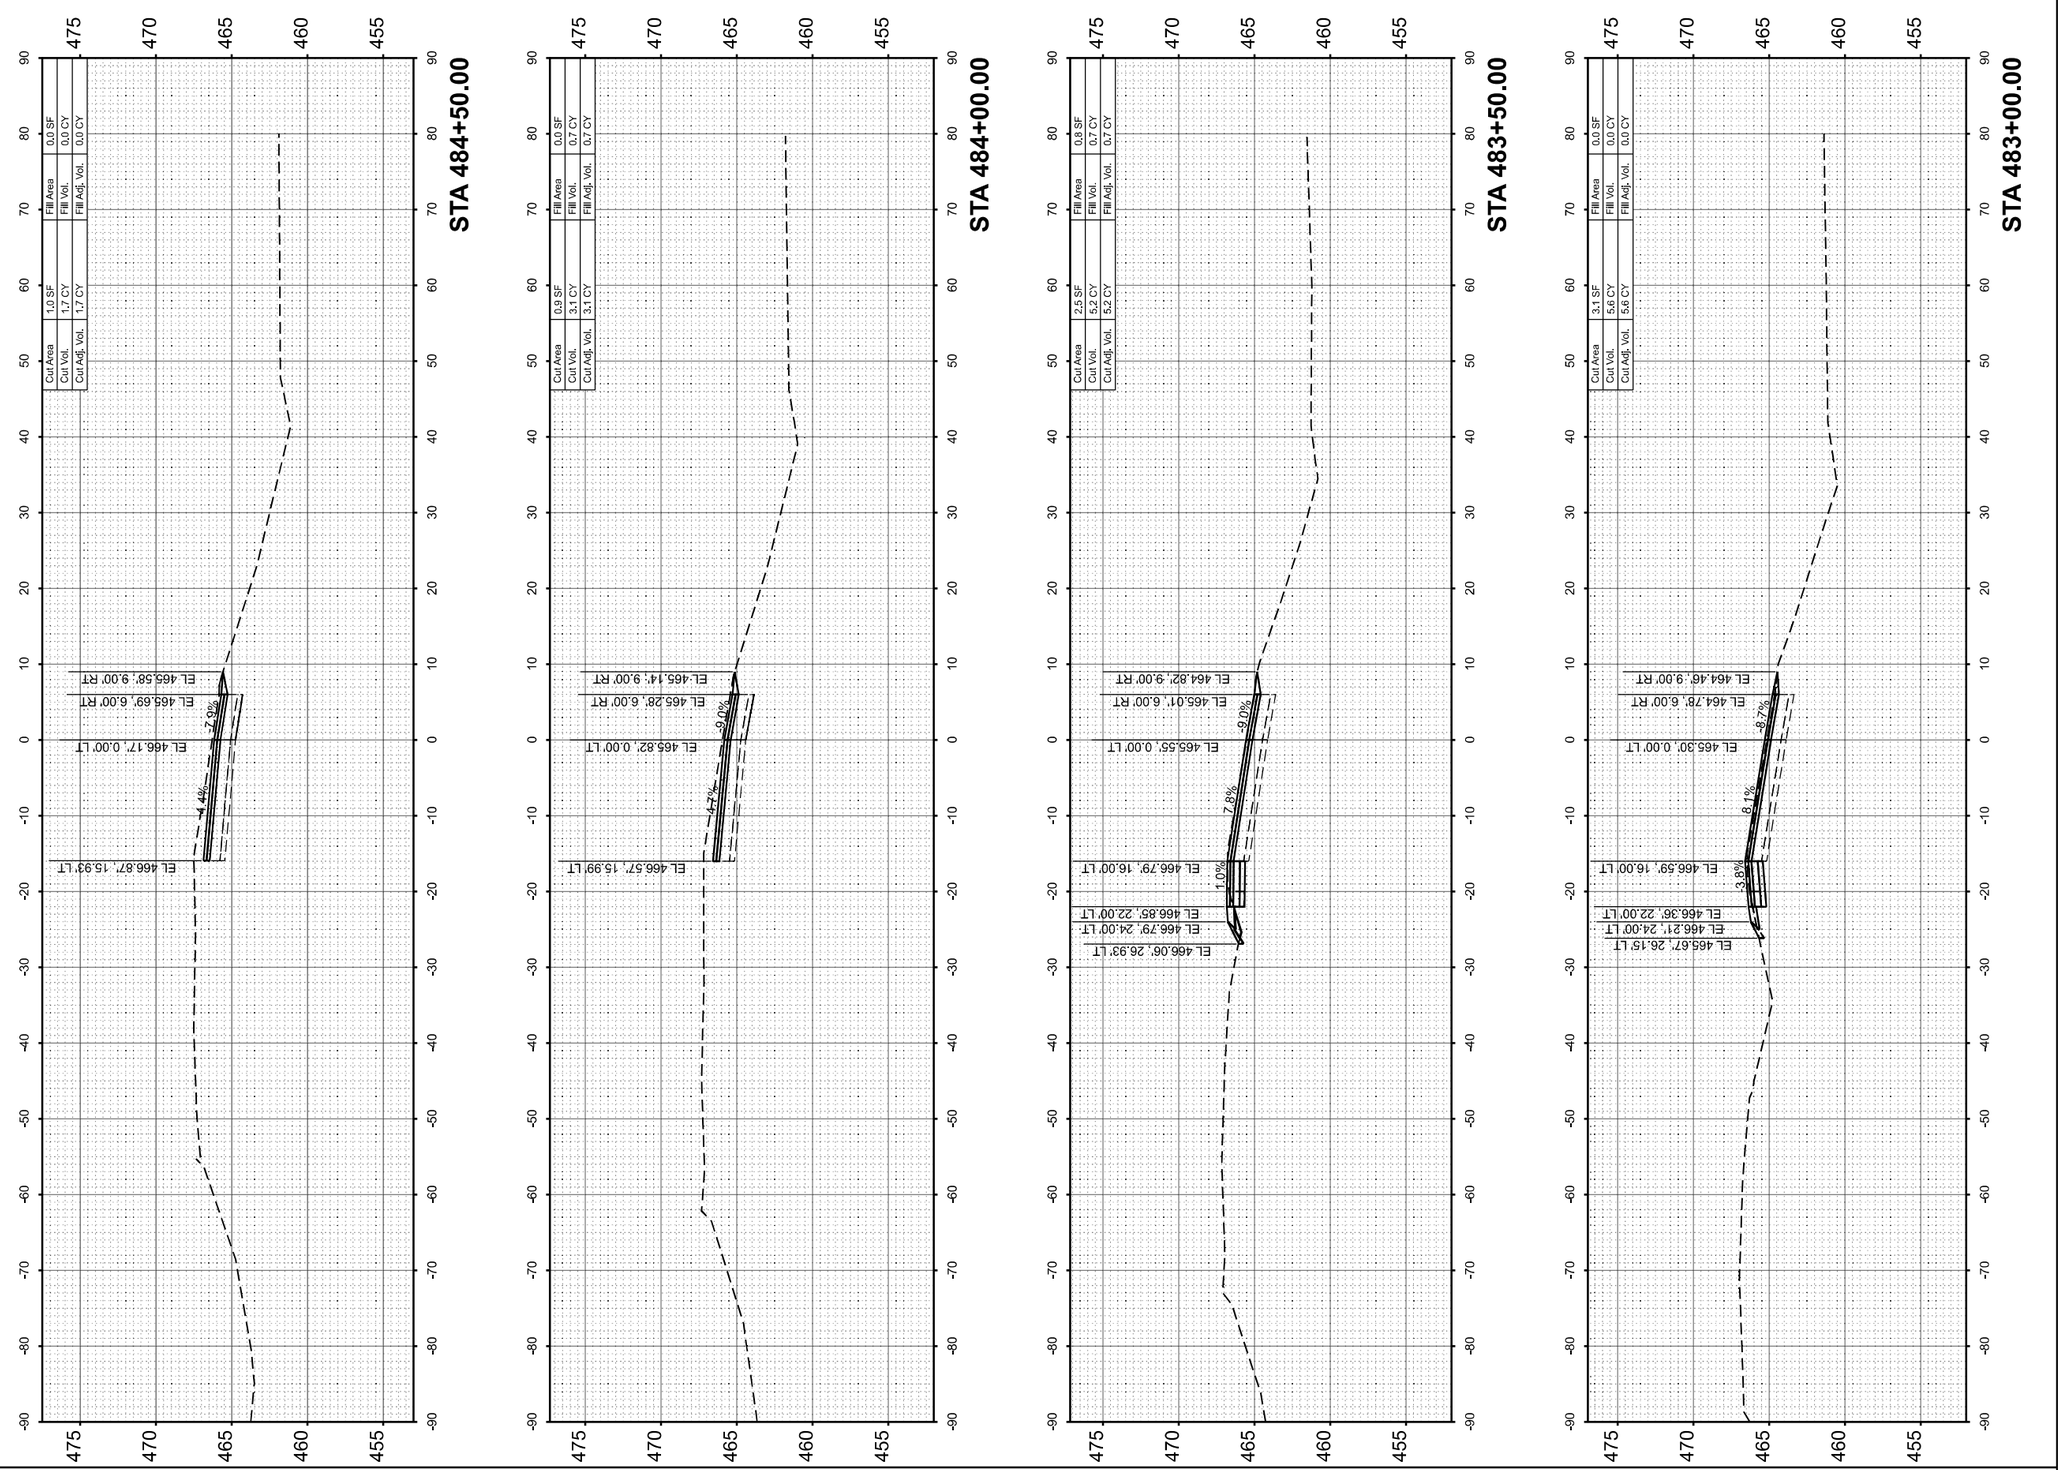

FINAL SURVEY		BY	DATE
NOTE BOOK	SURVEYED		
	PLOTTED		
	TEMPLATE		
NO.	AREAS		
	AREAS CHECKED		

ORIGINAL SURVEY		BY	DATE
NOTE BOOK	SURVEYED		
	PLOTTED		
	TEMPLATE		
NO.	AREAS		
	AREAS CHECKED		

MODEL: RAMPD1 - 483+00.00 [Sheet]
FILE NAME: c:\pwworkingdir\des-pw-01\tammy neff-smith\dms02488\D876M95_SHT_XSSHT_RAMP D.dgn

QUIGG ENGINEERING INC


USER NAME = TNeffSmith	DESIGNED - TNS	REVISED -	
	DRAWN - TNS	REVISED -	
	CHECKED - SDM	REVISED -	
PLOT DATE = 3/17/2026	DATE - 5/6/2026	REVISED -	

STATE OF ILLINOIS
DEPARTMENT OF TRANSPORTATION

CROSS SECTIONS
RAMP D

SCALE: 1"=10' | SHEET 8 OF 14 SHEETS | STA. | TO STA.

F.A.I. RTE.	SECTION	COUNTY	TOTAL SHEETS	SHEET NO.
64	95-(3,4)RS-2	WASHINGTON	775	745
		CONTRACT NO. 76M95		
	ILLINOIS	FED. AID PROJECT		

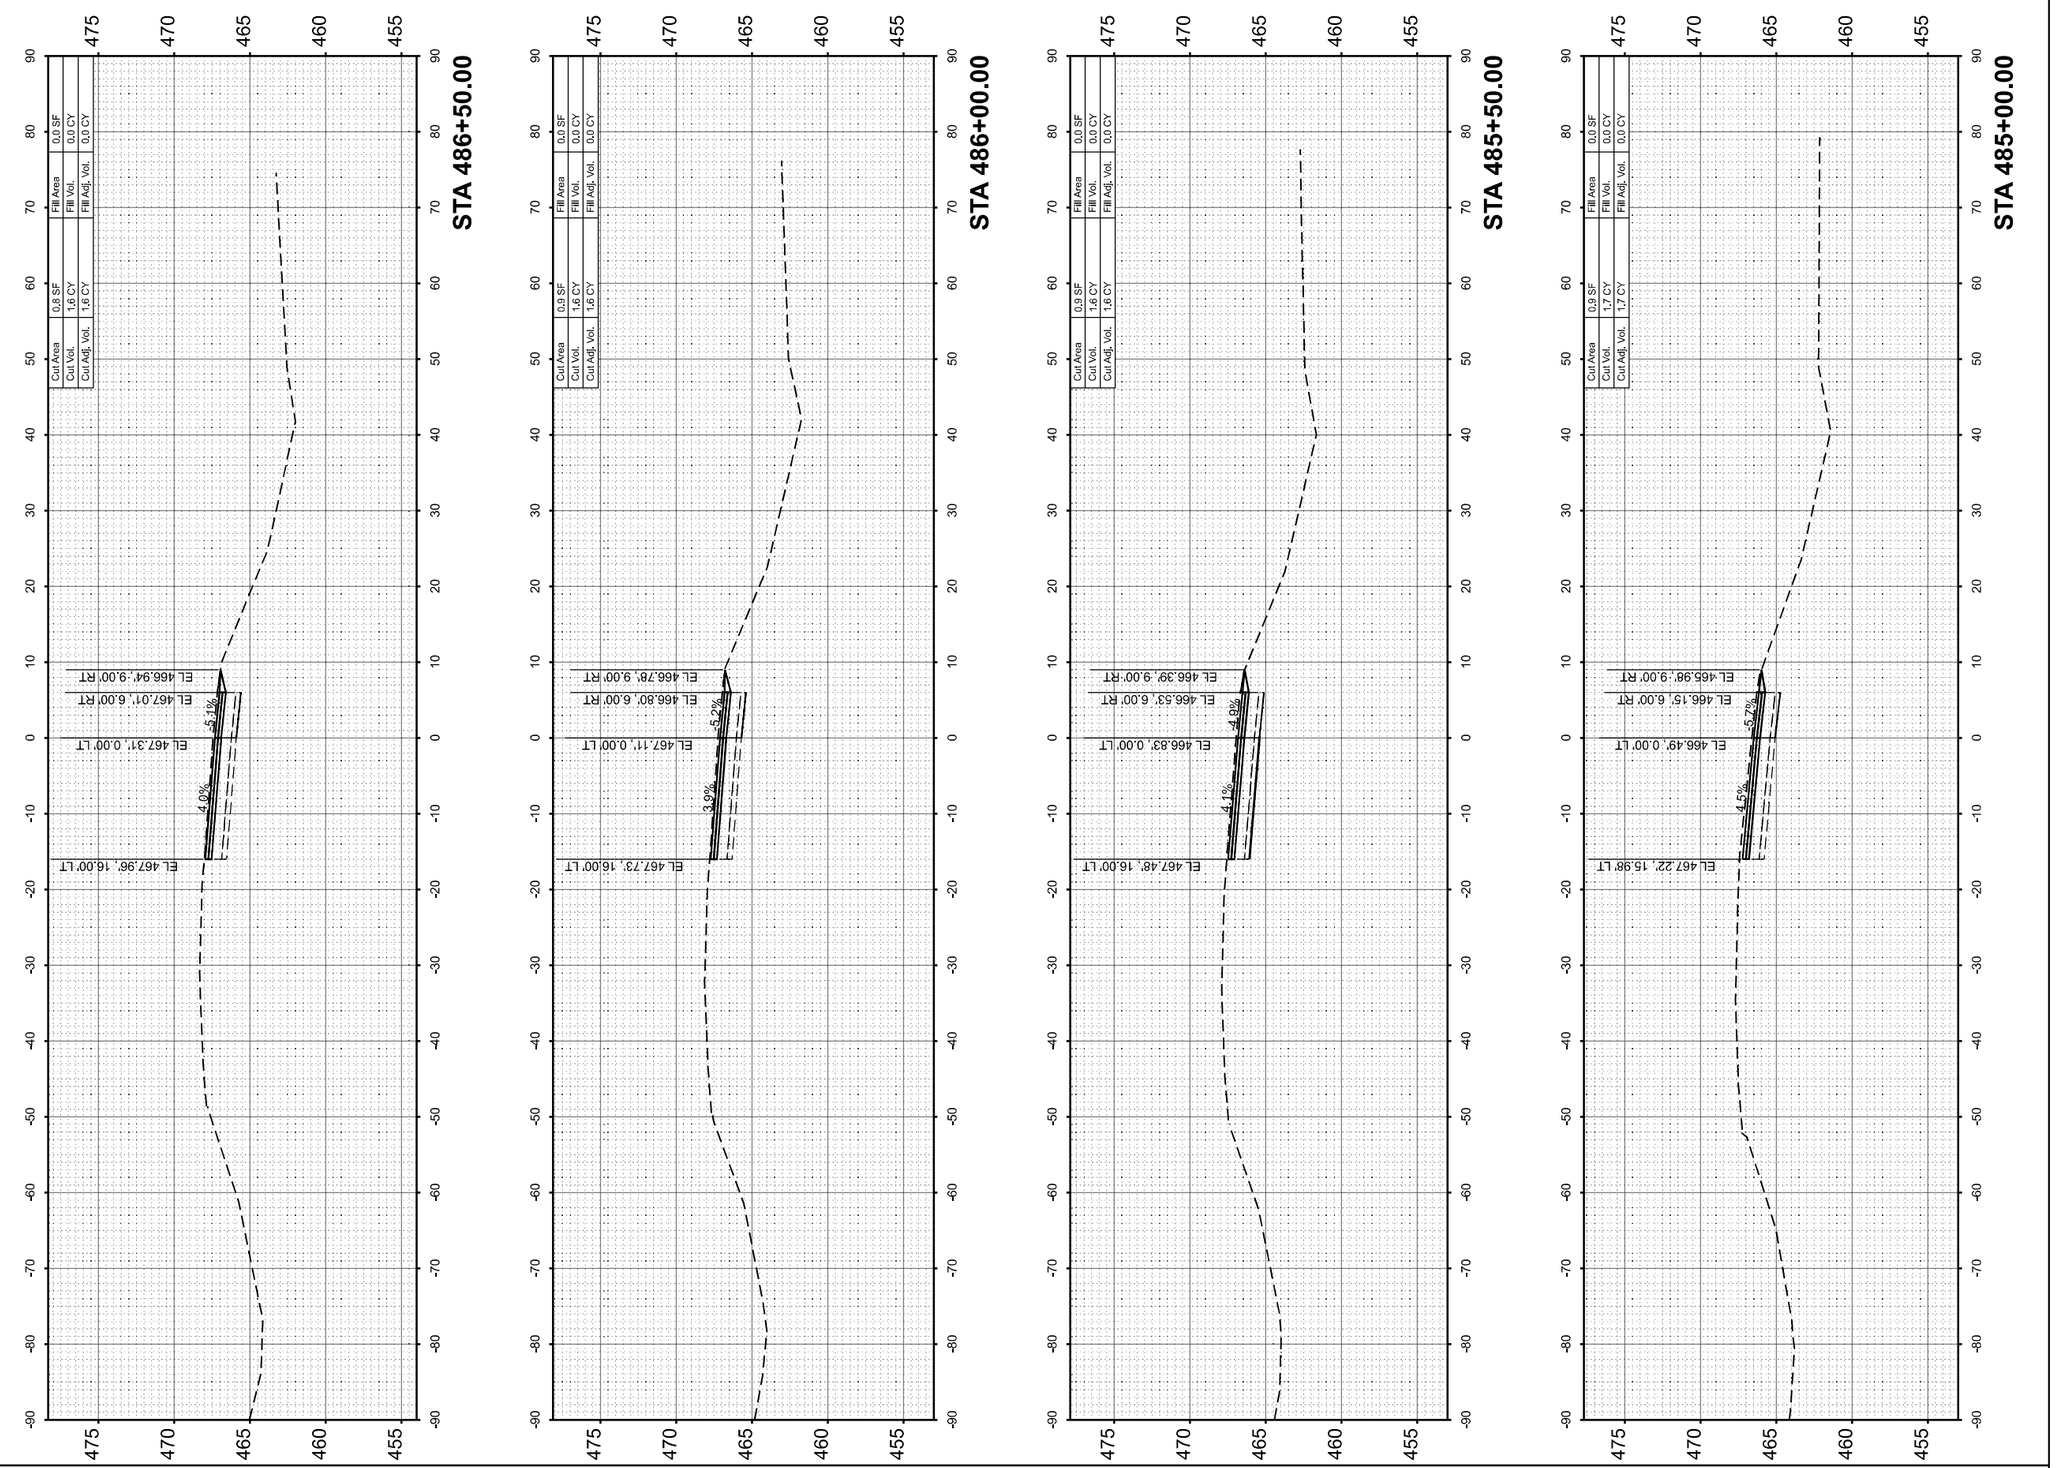

FINAL SURVEY	SURVEYED	BY	DATE
	PLOTTED		
NOTE BOOK	TEMPLATE		
	AREAS		
NO.	AREAS CHECKED		

ORIGINAL SURVEY	SURVEYED	BY	DATE
	PLOTTED		
NOTE BOOK	TEMPLATE		
	AREAS		
NO.	AREAS CHECKED		

MODEL: RAMPD1 - 485+00.00 [Sheet]
FILE NAME: c:\pwworkingdir\dies=pw-01\tammy.neff-smith\dms02488\D876M95_SHT_XSSHT_RAMP D.dgn

QUIGG ENGINEERING INC

USER NAME = TNeffSmith	DESIGNED - TNS	REVISED -	
	DRAWN - TNS	REVISED -	
	CHECKED - SDM	REVISED -	
PLOT DATE = 3/17/2026	DATE - 5/6/2026	REVISED -	


STATE OF ILLINOIS
DEPARTMENT OF TRANSPORTATION

CROSS SECTIONS
RAMP D

SCALE: 1"=10' | SHEET 9 OF 14 SHEETS | STA. | TO STA.

F.A.I. RTE.	SECTION	COUNTY	TOTAL SHEETS	SHEET NO.
64	95-(3,4)RS-2	WASHINGTON	775	746
		CONTRACT NO. 76M95		
	ILLINOIS	FED. AID PROJECT		

FINAL SURVEY		BY	DATE
NOTE BOOK	SURVEYED		
	PLOTTED		
NO._____	TEMPLATE		
	AREAS		
	AREAS CHECKED		

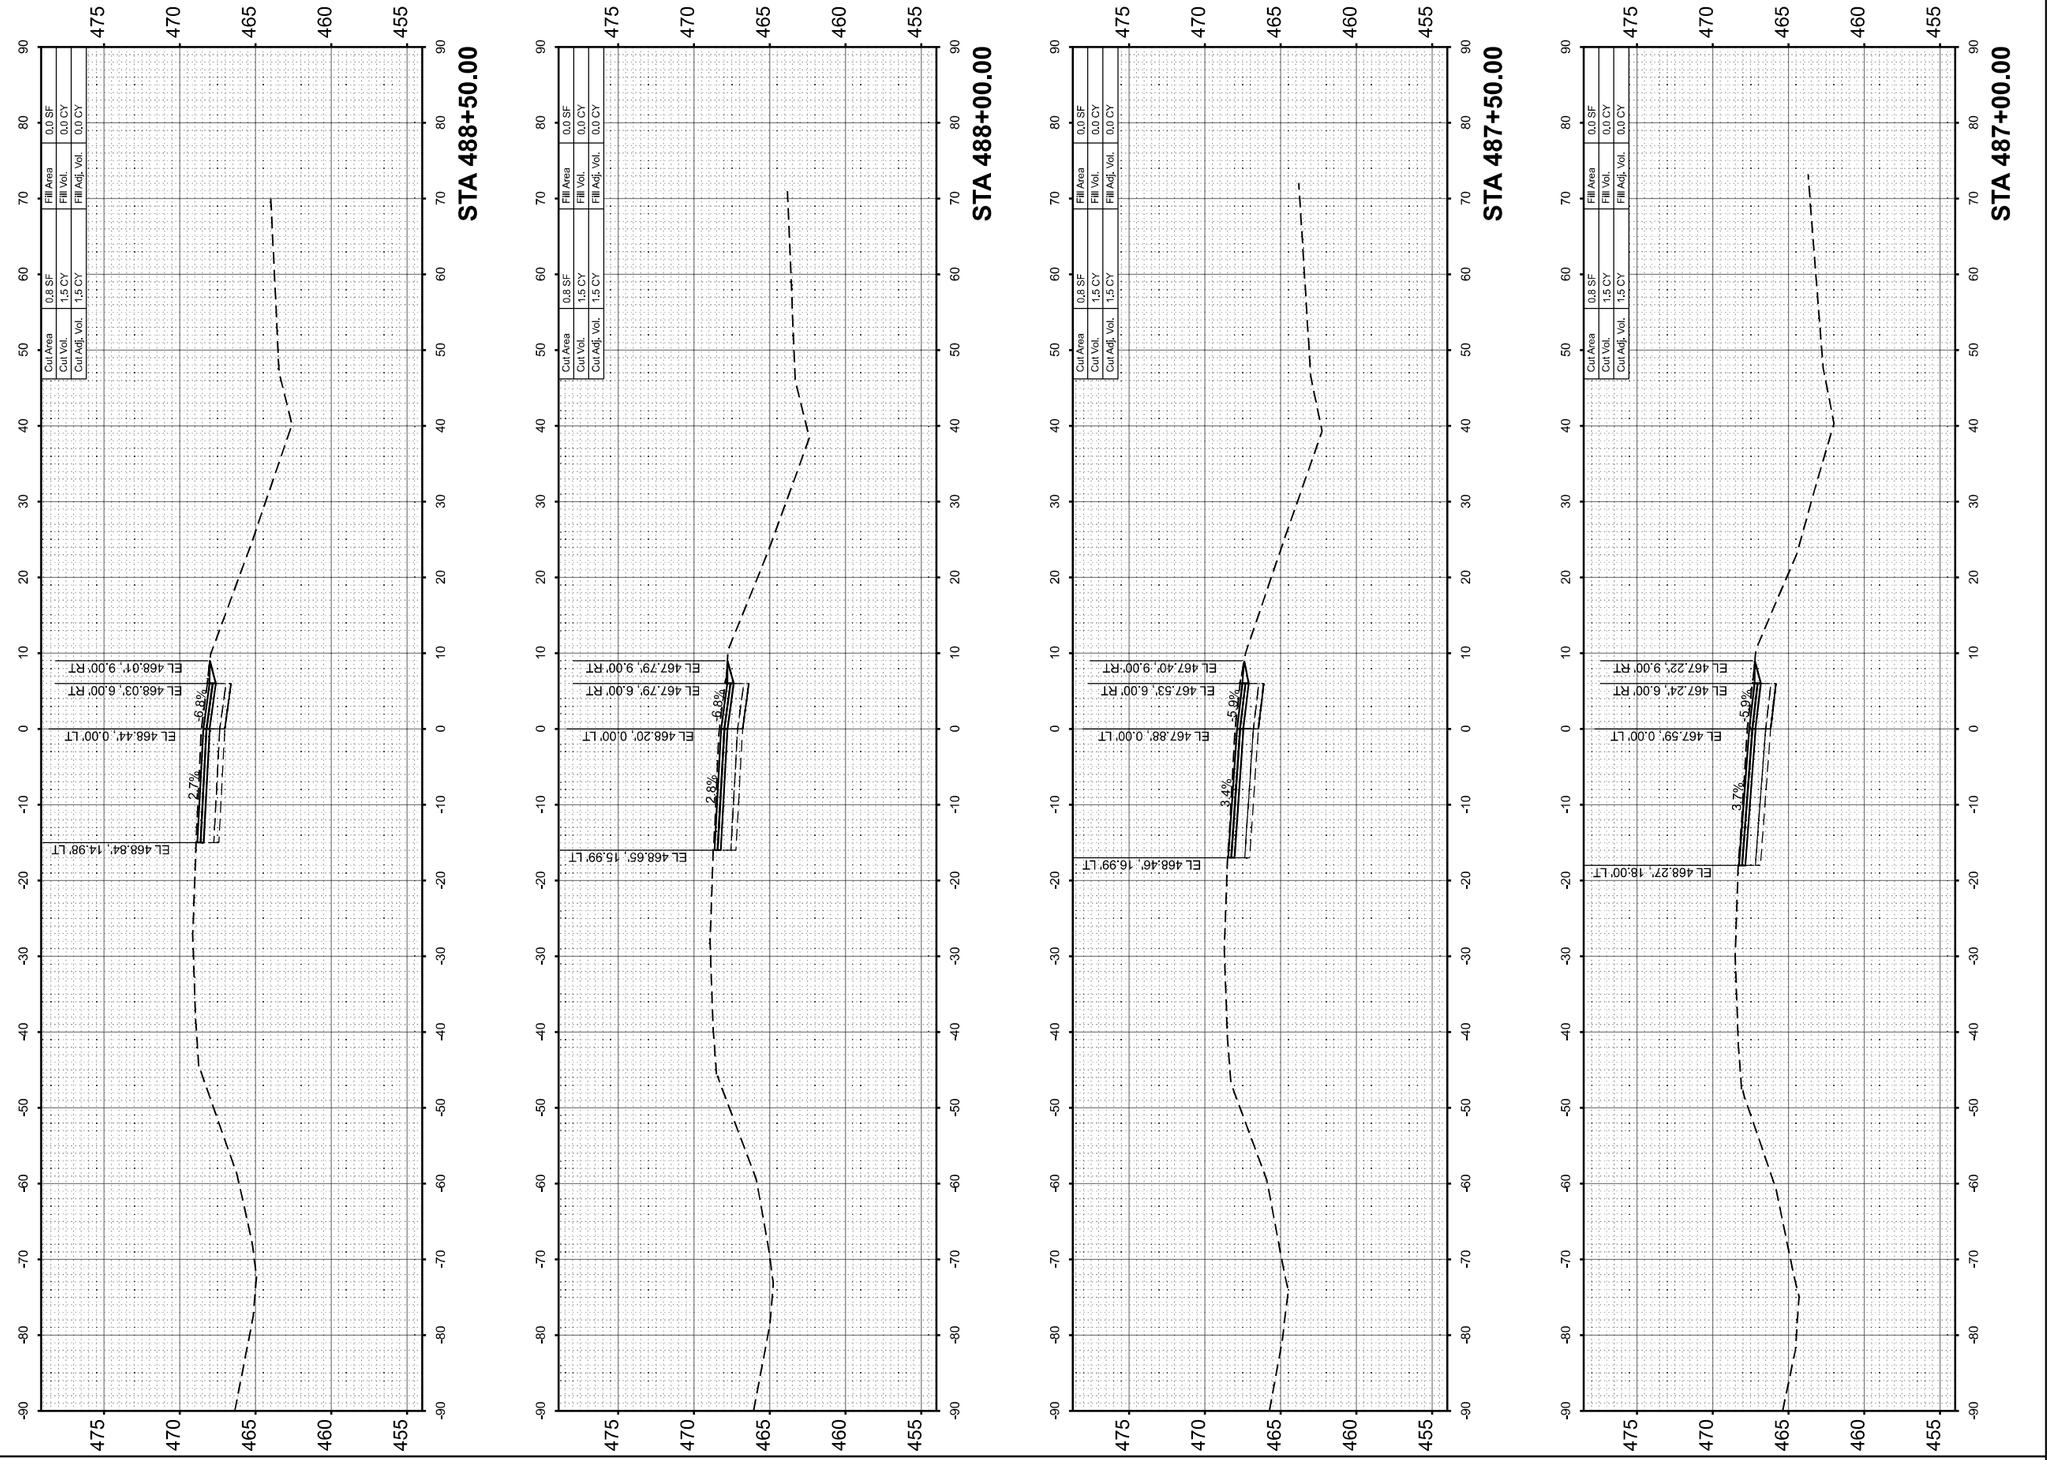

ORIGINAL SURVEY		BY	DATE
NOTE BOOK	SURVEYED		
	PLOTTED		
NO._____	TEMPLATE		
	AREAS		
	AREAS CHECKED		

MODEL: RAMPD1 - 487+00.00 [Sheet]
FILE NAME: c:\pwworkingdir\des-pw-01\tammy neff-smith\dms02488\D876M95_SHT_XSSHT_RAMP D.dgn

QUIGG ENGINEERING INC

USER NAME = TNeffSmith	DESIGNED - TNS	REVISED -	
	DRAWN - TNS	REVISED -	
	CHECKED - SDM	REVISED -	
PLOT DATE = 3/17/2026	DATE - 5/6/2026	REVISED -	

STATE OF ILLINOIS
DEPARTMENT OF TRANSPORTATION


CROSS SECTIONS
RAMP D

SCALE: 1"=10' | SHEET 10 OF 14 SHEETS | STA. | TO STA.

F.A.I. RTE.	SECTION	COUNTY	TOTAL SHEETS	SHEET NO.
64	95-(3,4)RS-2	WASHINGTON	775	747
		CONTRACT NO. 76M95		
	ILLINOIS	FED. AID PROJECT		

FINAL SURVEY		BY	DATE
NOTE BOOK	SURVEYED		
NO._____	PLOTTED		
	TEMPLATE		
	AREAS		
	AREAS CHECKED		

ORIGINAL SURVEY		BY	DATE
NOTE BOOK	SURVEYED		
NO._____	PLOTTED		
	TEMPLATE		
	AREAS		
	AREAS CHECKED		

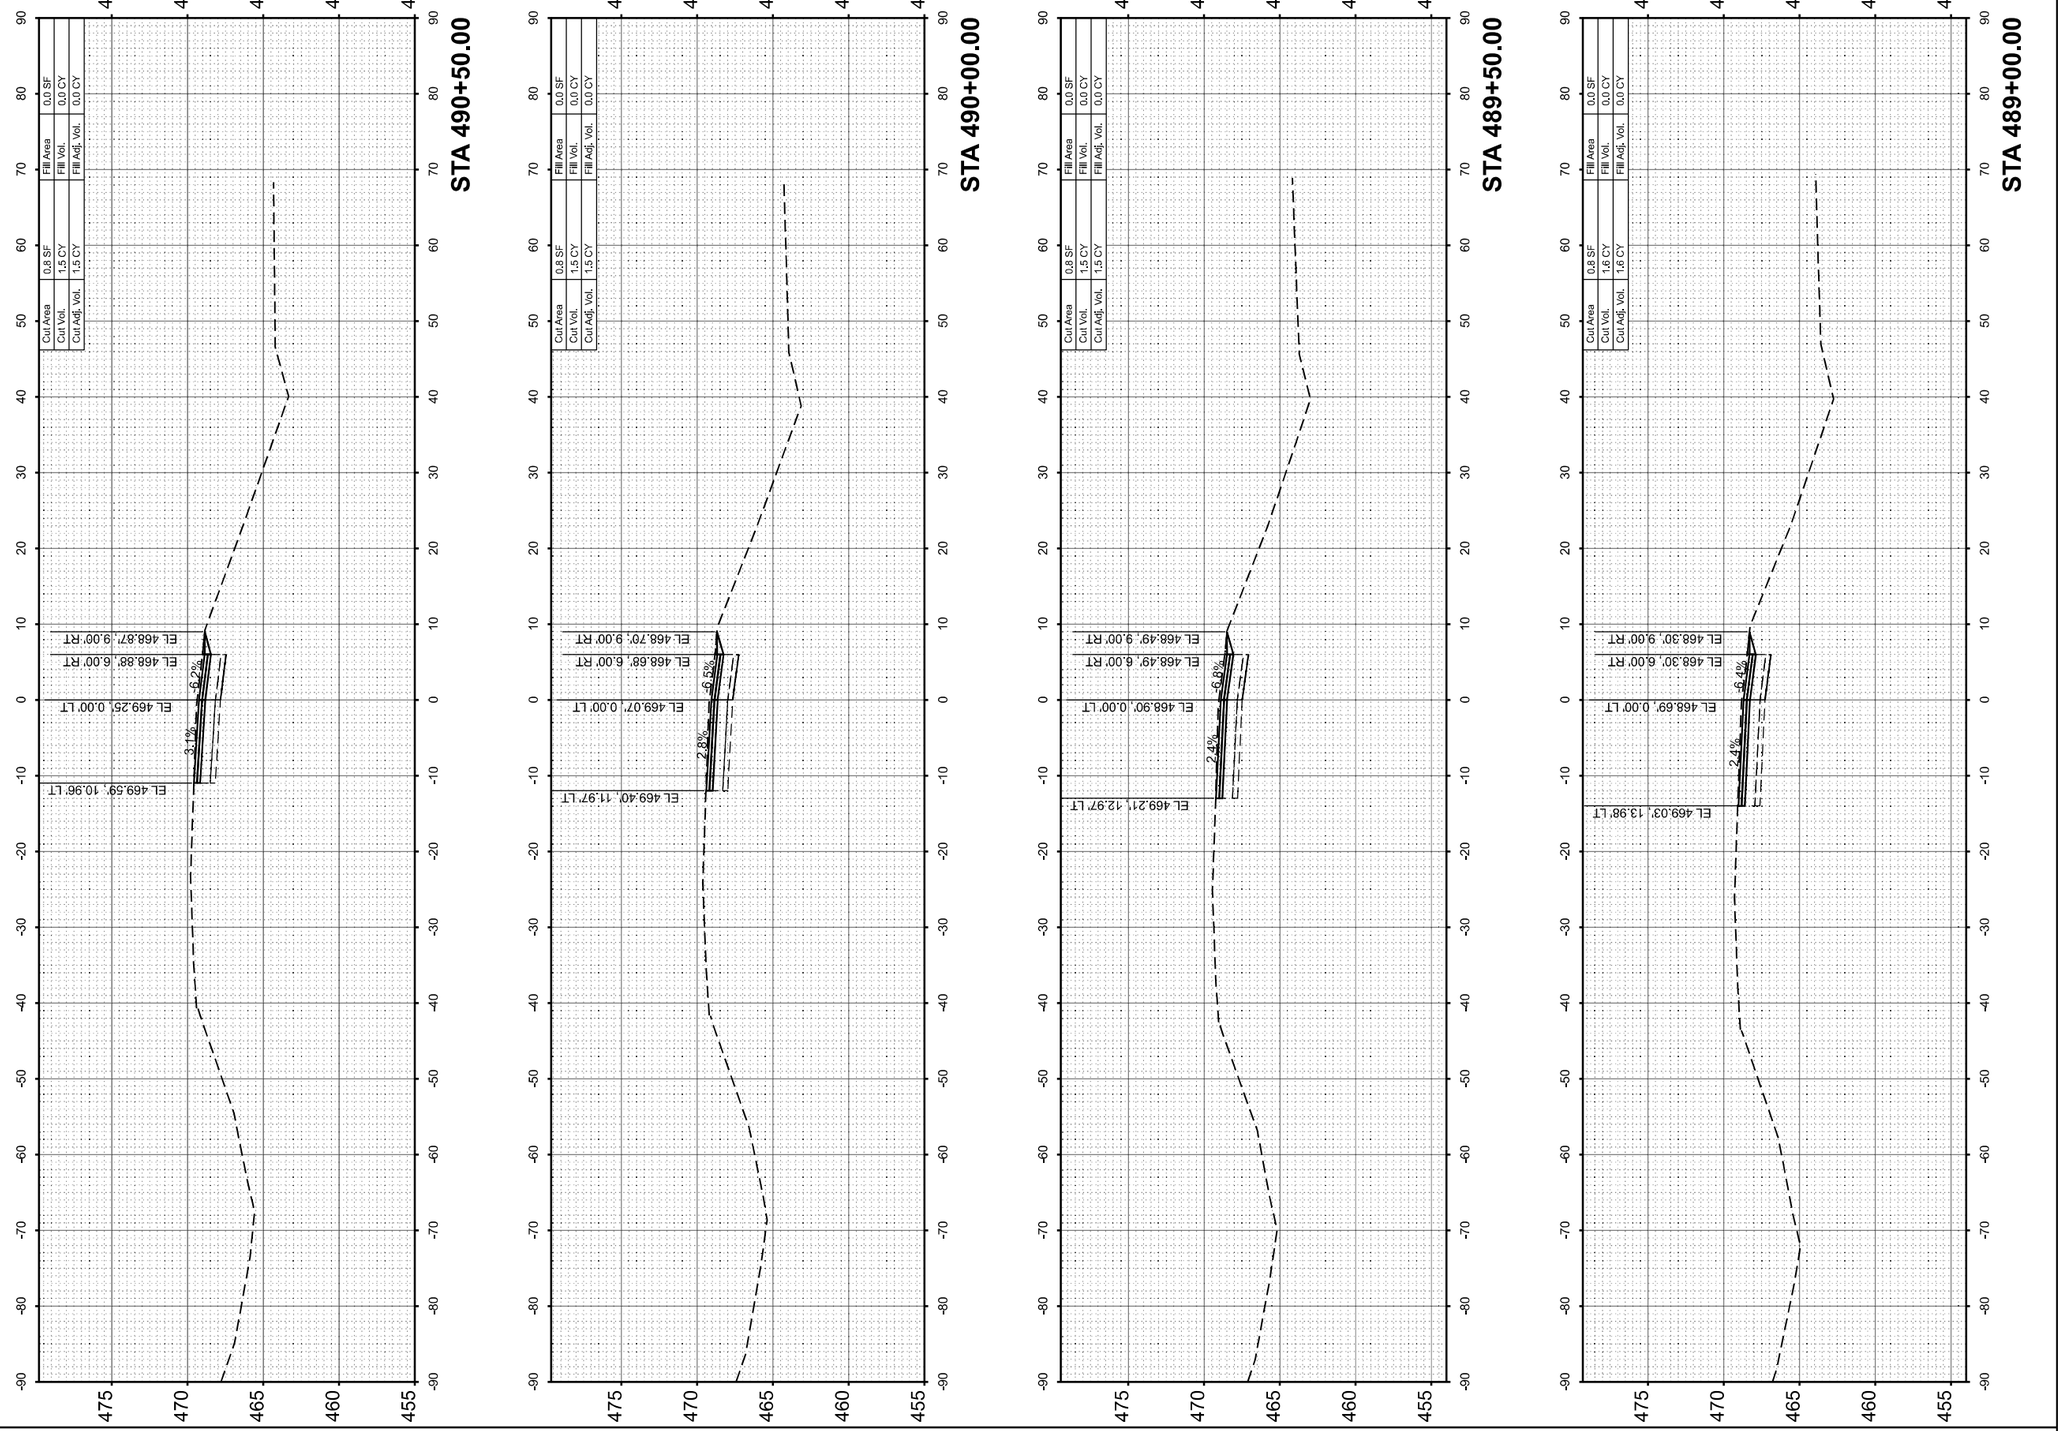

MODEL: RAMPD1 - 489+00.00 [Sheet]
FILE NAME: c:\pwworkingdir\des=pw-01\tammy neff-smith\dms02488\D876M95_SHT_XSSHT_RAMP D.dgn

QUIGG ENGINEERING INC

USER NAME = TNeffSmith	DESIGNED - TNS	REVISED -
	DRAWN - TNS	REVISED -
	CHECKED - SDM	REVISED -
PLOT DATE = 3/17/2026	DATE - 5/6/2026	REVISED -

STATE OF ILLINOIS
DEPARTMENT OF TRANSPORTATION


CROSS SECTIONS
RAMP D

SCALE: 1"=10' | SHEET 11 OF 14 SHEETS | STA. | TO STA.

F.A.I. RTE.	SECTION	COUNTY	TOTAL SHEETS	SHEET NO.
64	95-(3,4)RS-2	WASHINGTON	775	748
		CONTRACT NO. 76M95		
	ILLINOIS	FED. AID PROJECT		

FINAL SURVEY		BY	DATE
NO'TE BOOK	SURVEYED		
NO.	PLOTTED		
	TEMPLATE		
	AREAS		
	AREAS CHECKED		

ORIGINAL SURVEY		BY	DATE
NOTE BOOK	SURVEYED		
NO.	PLOTTED		
	TEMPLATE		
	AREAS		
	AREAS CHECKED		

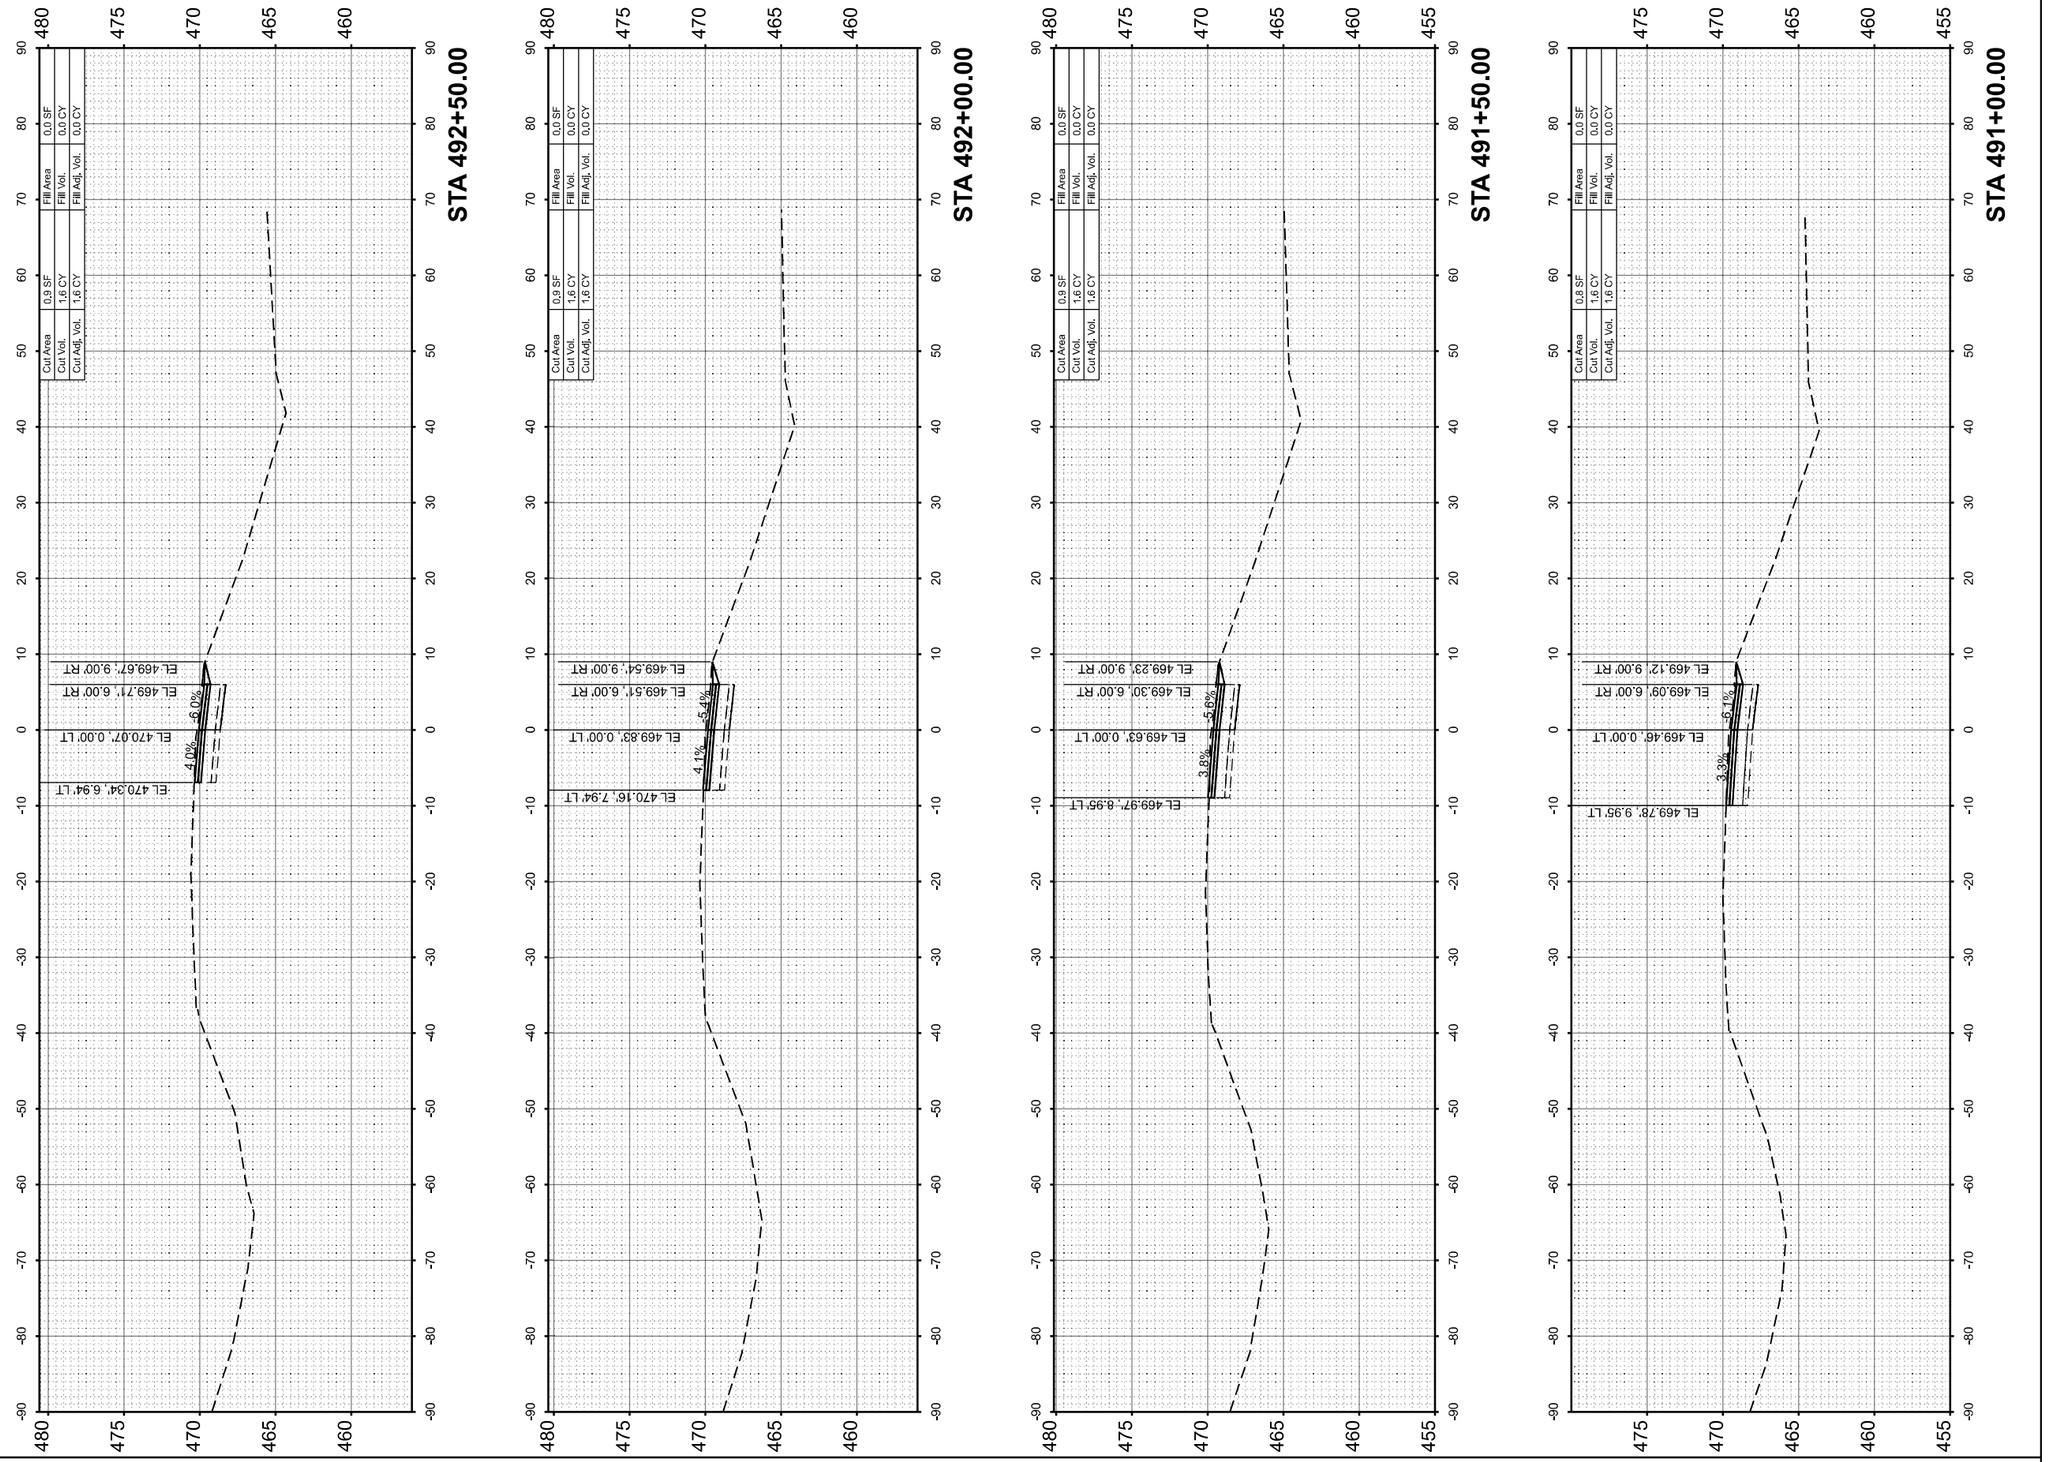

MODEL: RAMPD1 - 491+00.00 [Sheet]
FILE NAME: c:\pwworkingdir\des-pw-01\tammy neff-smith\dms022488\D876M95_SHT_XSSHT_RAMP D.dgn

QUIGG ENGINEERING INC


USER NAME = TNeffSmith	DESIGNED - TNS	REVISED -	
	DRAWN - TNS	REVISED -	
	CHECKED - SDM	REVISED -	
PLOT DATE = 3/17/2026	DATE - 5/6/2026	REVISED -	

STATE OF ILLINOIS
DEPARTMENT OF TRANSPORTATION

CROSS SECTIONS
RAMP D

SCALE: 1"=10' | SHEET 12 OF 14 SHEETS | STA. | TO STA.

F.A.I. RTE.	SECTION	COUNTY	TOTAL SHEETS	SHEET NO.
64	95-(3,4)RS-2	WASHINGTON	775	749
		CONTRACT NO. 76M95		
	ILLINOIS FED. AID PROJECT			

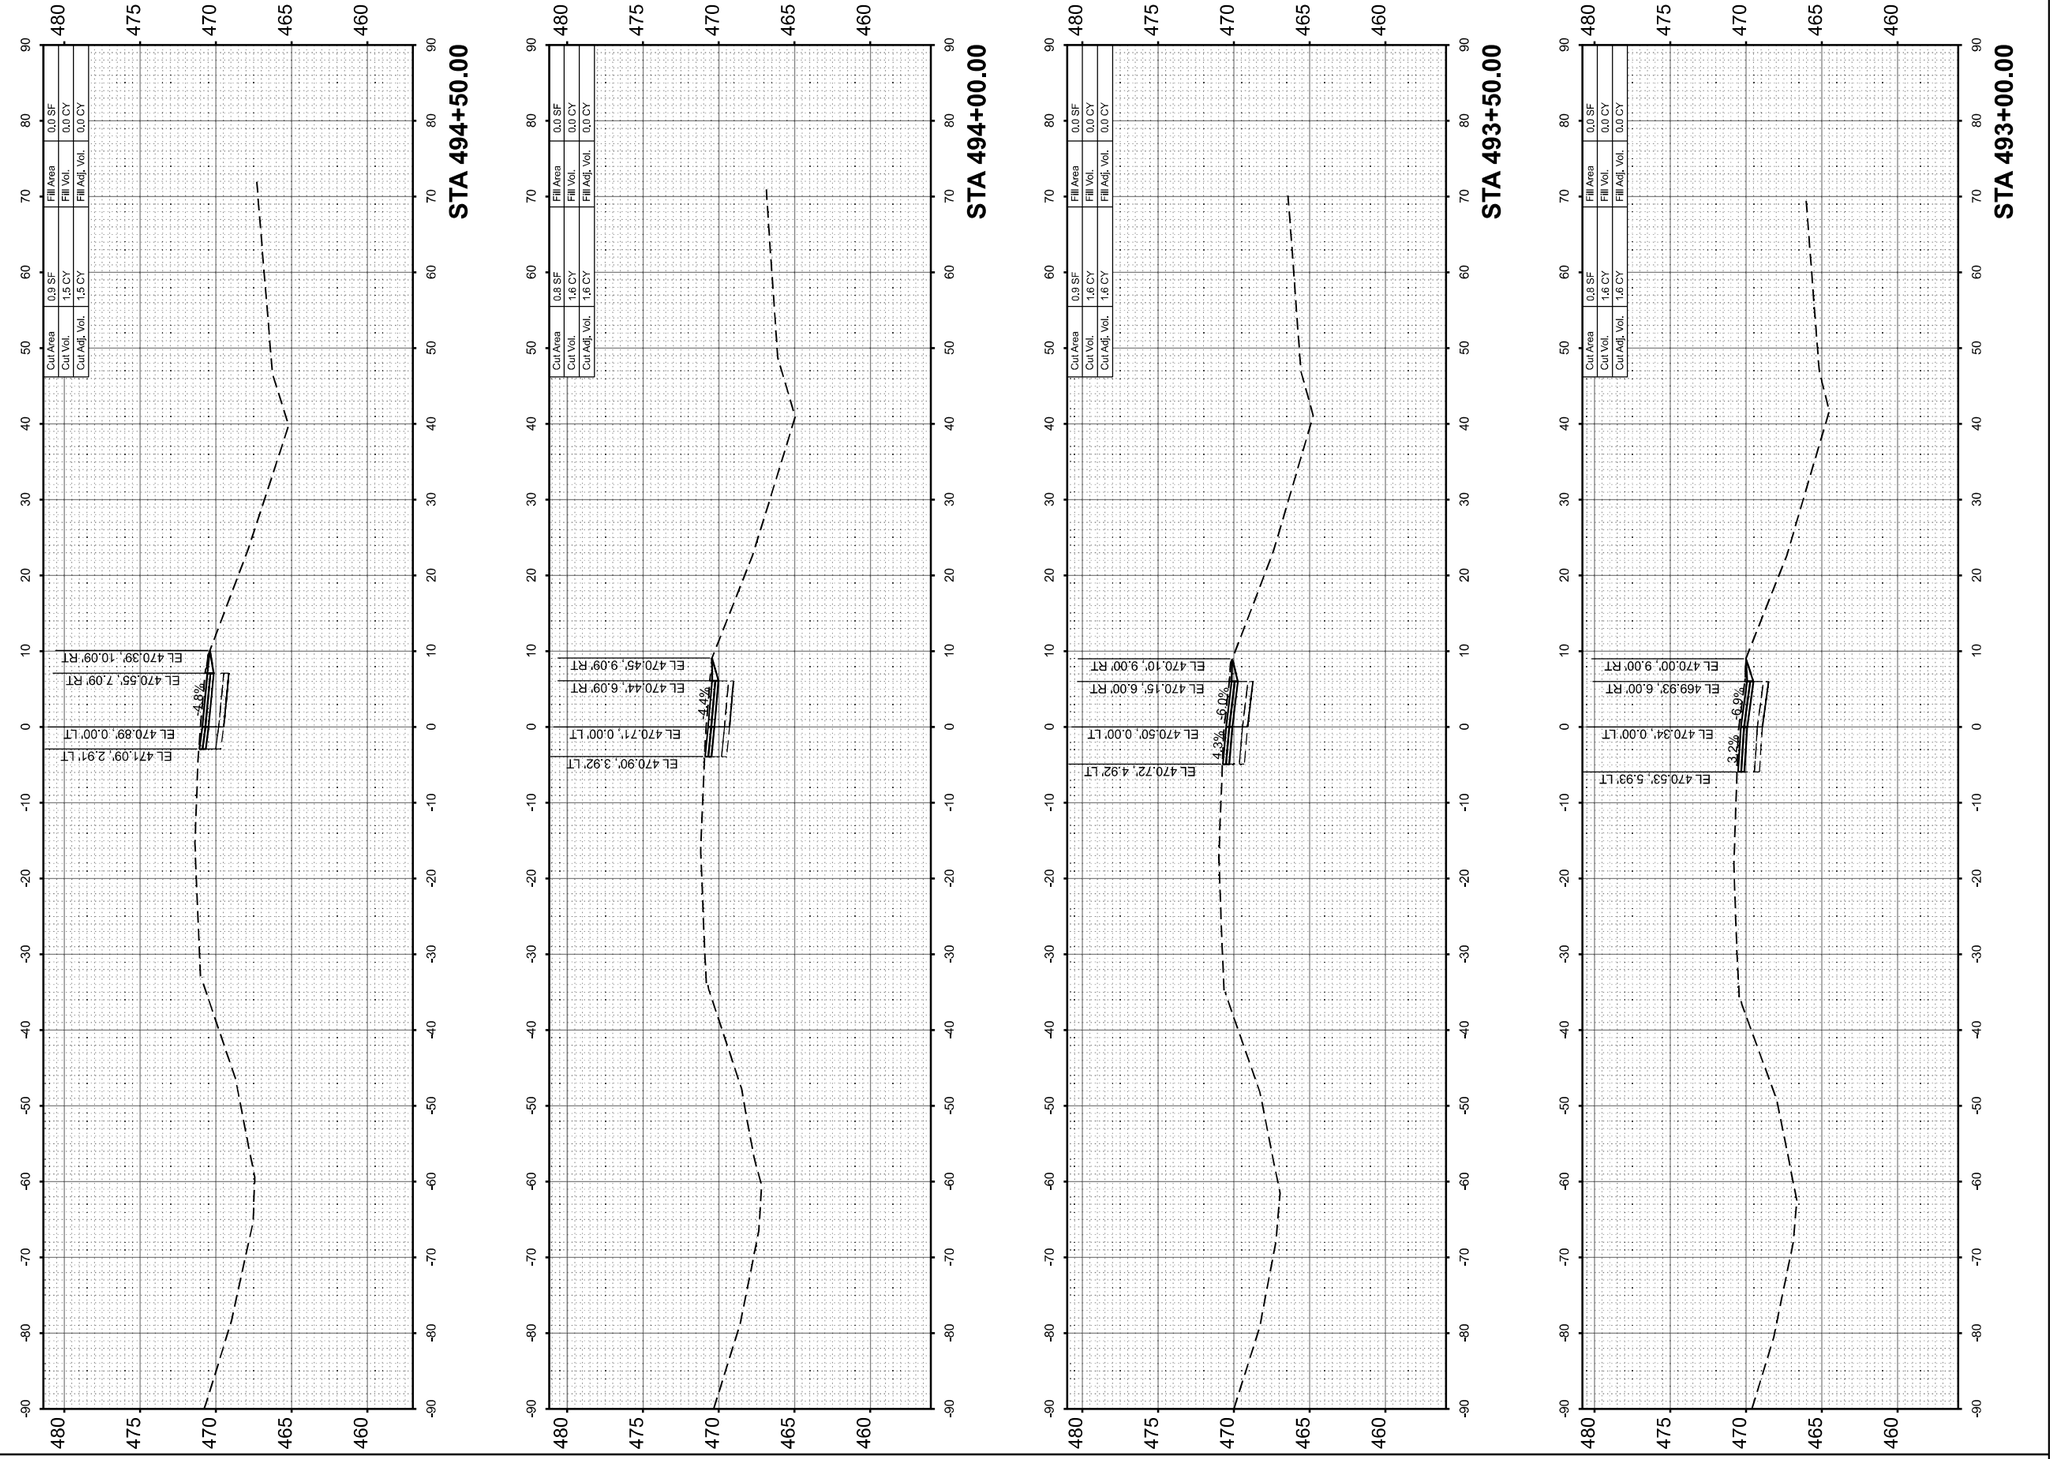

FINAL SURVEY		BY	DATE
	SURVEYED		
	PLOTTED		
NOTE BOOK	TEMPLATE		
	AREAS		
NO.	AREAS CHECKED		

ORIGINAL SURVEY		BY	DATE
	SURVEYED		
	PLOTTED		
NOTE BOOK	TEMPLATE		
	AREAS		
NO.	AREAS CHECKED		

MODEL: RAMPD1 - 493+00.00 [Sheet]
FILE NAME: c:\pwworkingdir\des-pw-01\tammy neff-smith\dms022488\D876M95_SHT_XSSHT_RAMP D.dgn

QUIGG ENGINEERING INC

USER NAME = TNeffSmith	DESIGNED - TNS	REVISED -	
	DRAWN - TNS	REVISED -	
	CHECKED - SDM	REVISED -	
PLOT DATE = 3/17/2026	DATE - 5/6/2026	REVISED -	


STATE OF ILLINOIS
DEPARTMENT OF TRANSPORTATION

CROSS SECTIONS
RAMP D

SCALE: 1"=10' | SHEET 13 OF 14 SHEETS | STA. | TO STA.

F.A.I. RTE.	SECTION	COUNTY	TOTAL SHEETS	SHEET NO.
64	95-(3,4)RS-2	WASHINGTON	775	750
		CONTRACT NO. 76M95		
	ILLINOIS	FED. AID PROJECT		

FINAL SURVEY		BY	DATE
	SURVEYED		
	PLOTTED		
NOTE BOOK	TEMPLATE		
	AREAS		
NO.	AREAS CHECKED		

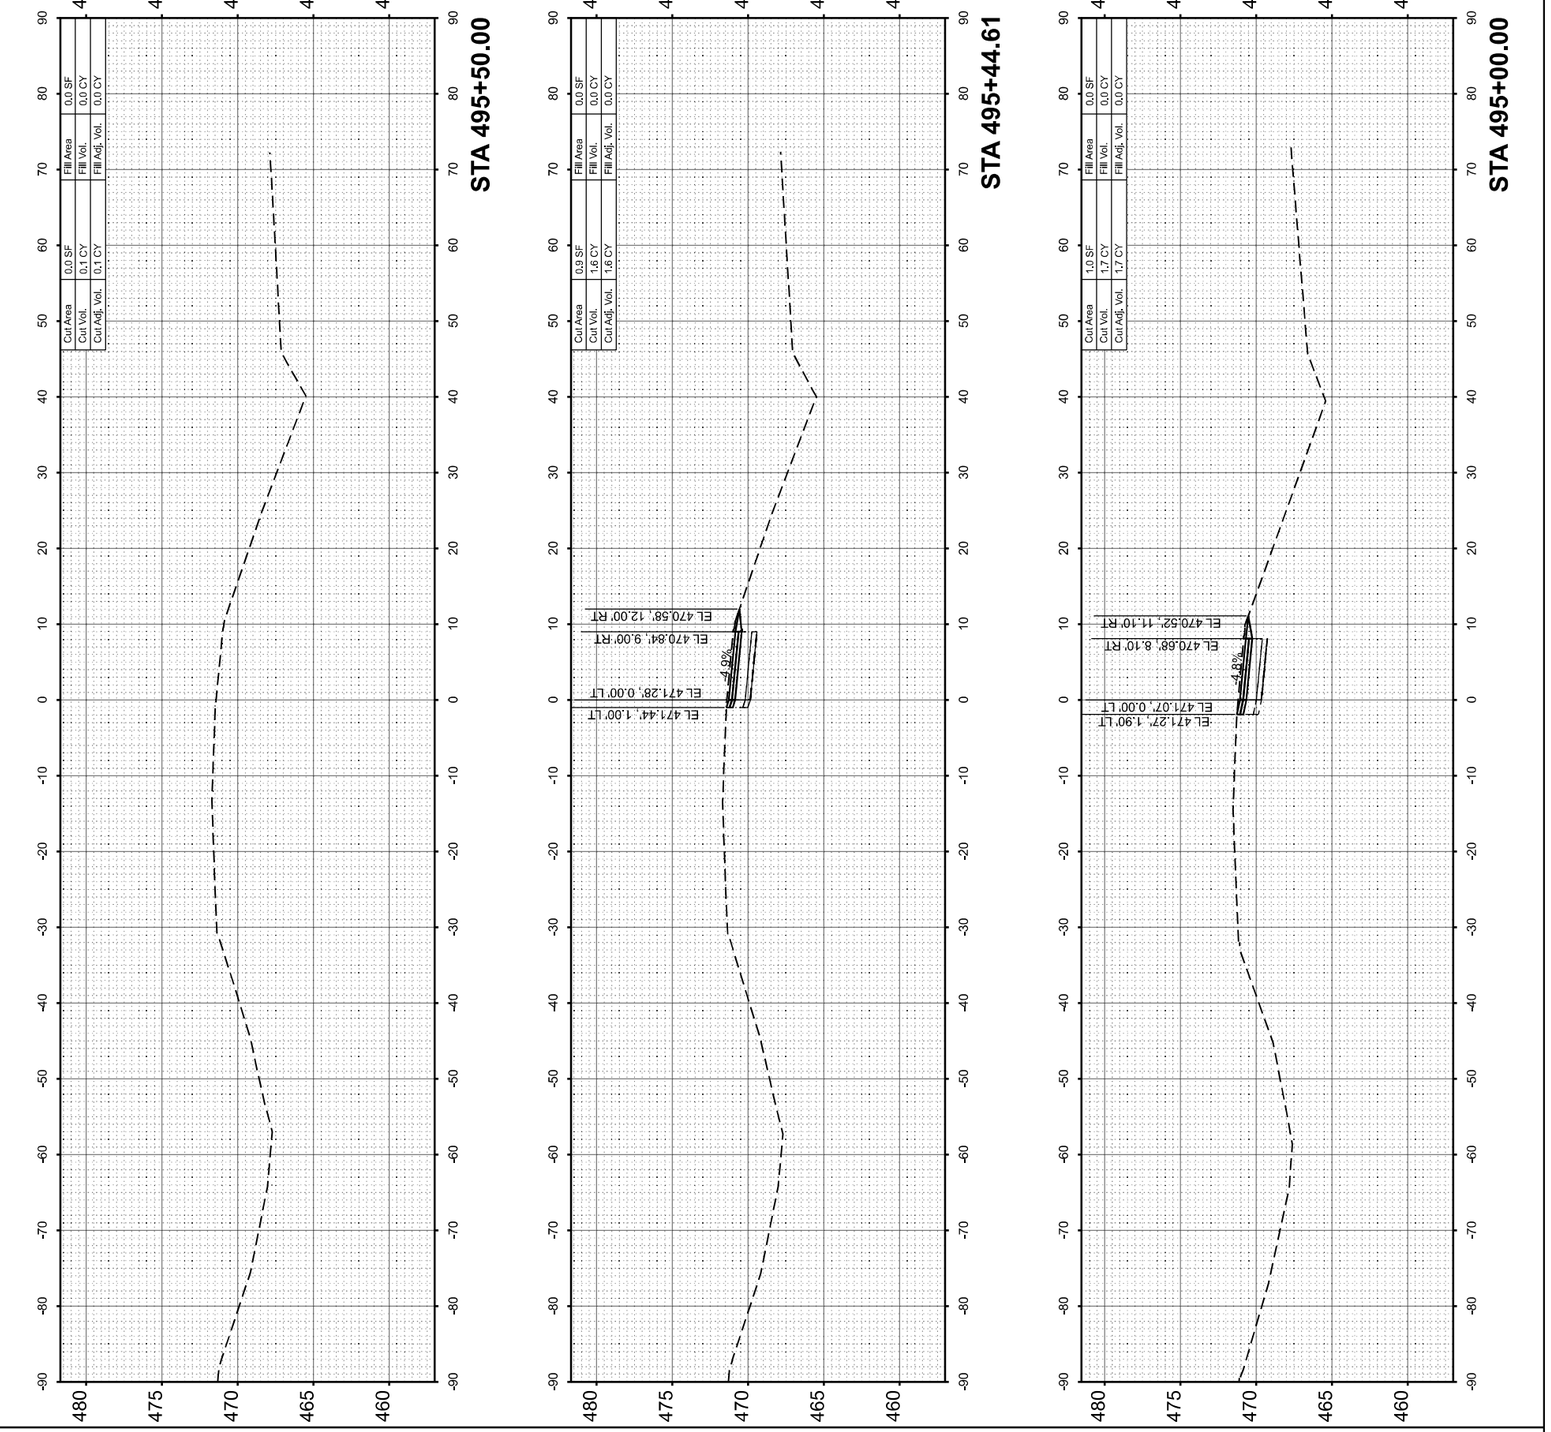

ORIGINAL SURVEY		BY	DATE
	SURVEYED		
	PLOTTED		
NOTE BOOK	TEMPLATE		
	AREAS		
NO.	AREAS CHECKED		

MODEL: RAMPD1 - 495+00.00 [Sheet]
FILE NAME: c:\pwworkingdir\des-pw-01\tammy.neff-smith\dms02488\D876M95_SHT_XSSHT_RAMP D.dgn

QUIGG ENGINEERING INC


USER NAME = TNeffSmith	DESIGNED - TNS	REVISED -			
	DRAWN - TNS	REVISED -			
	CHECKED - SDM	REVISED -			
PLOT DATE = 3/17/2026	DATE - 5/6/2026	REVISED -			

STATE OF ILLINOIS
DEPARTMENT OF TRANSPORTATION

CROSS SECTIONS
RAMP D

SCALE: 1"=10' | SHEET 14 OF 14 SHEETS | STA. | TO STA.

F.A.I. RTE.	SECTION	COUNTY	TOTAL SHEETS	SHEET NO.
64	95-(3,4)RS-2	WASHINGTON	775	751
		CONTRACT NO. 76M95		
	ILLINOIS	FED. AID PROJECT		

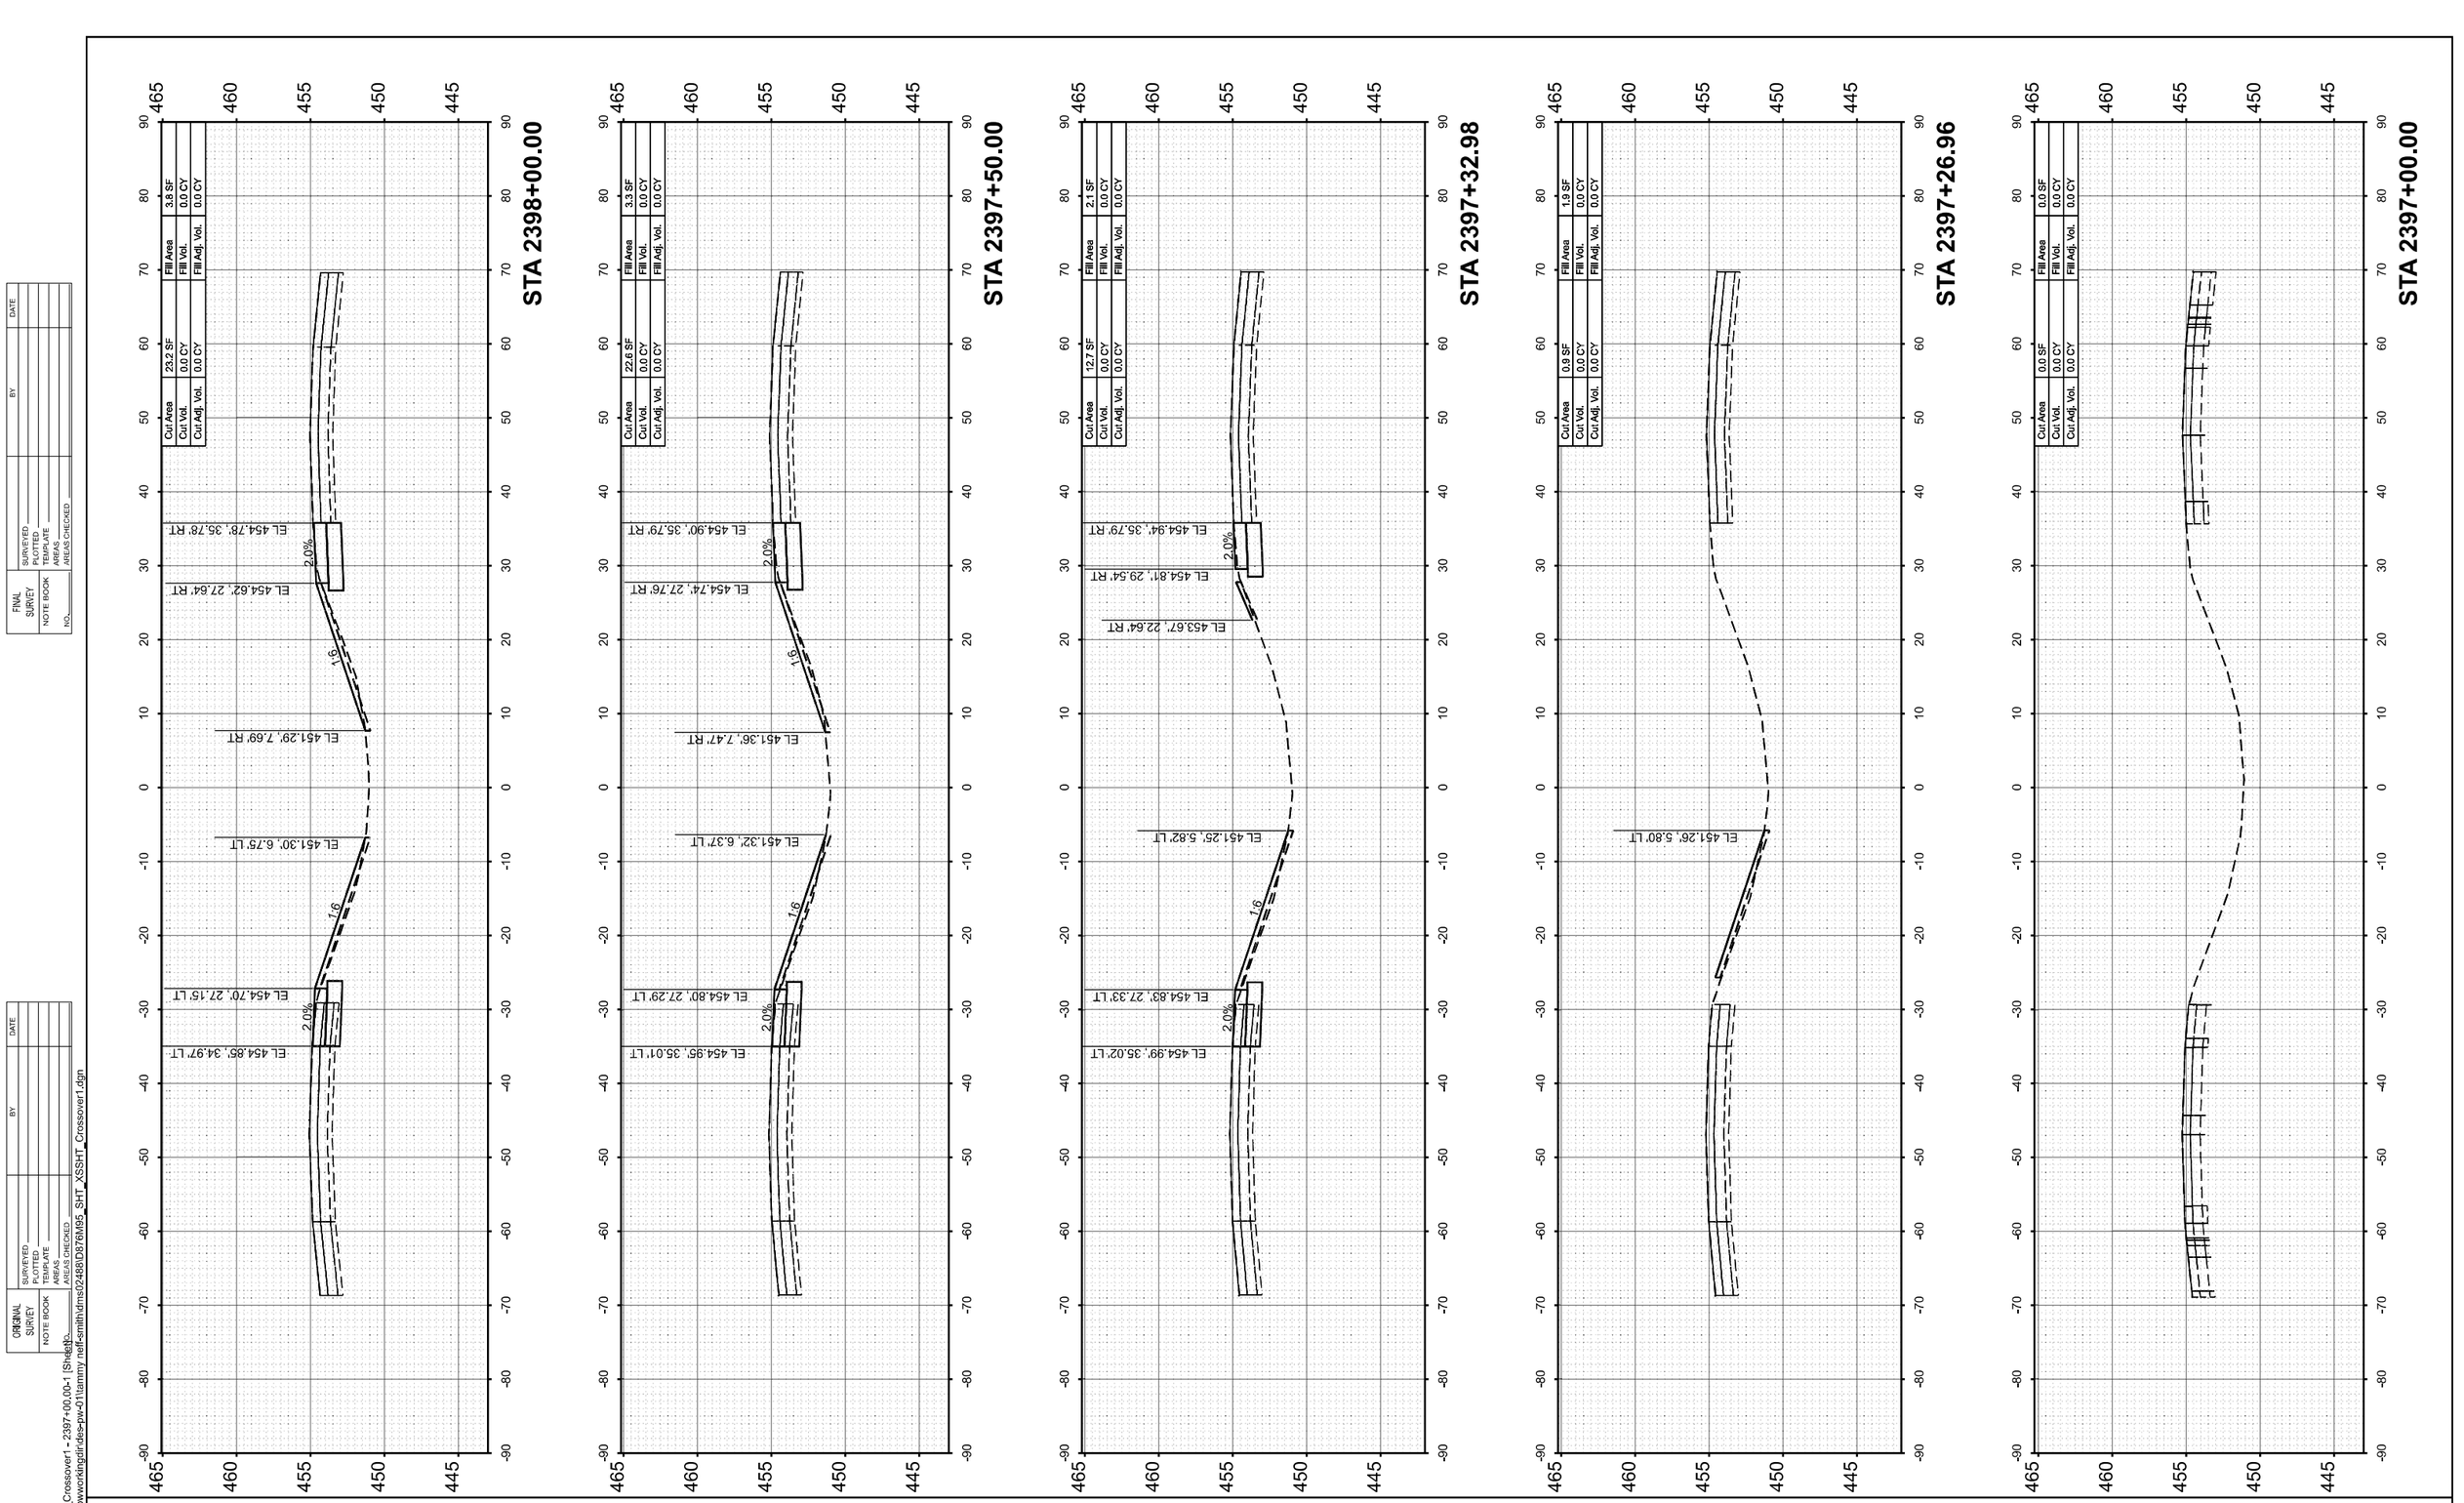

FINAL SURVEY		BY	DATE
	SURVEYED		
	PLOTTED		
NOTE BOOK	TEMPLATE		
	AREAS		
NO.	AREAS CHECKED		


ORIGINAL SURVEY		BY	DATE
	SURVEYED		
	PLOTTED		
NOTE BOOK	TEMPLATE		
	AREAS		
NO.	AREAS CHECKED		

MODEL: I64CL_Crossover1 - 2397+00.00-1 (Sheet)
FILE NAME: c:\pwworkingdir\des-pw-01\tammy neff-smith\d\ms02488\D876M95_SHT_XSSHT_Crossover1.dgn

QUIGG ENGINEERING INC

USER NAME = MBennett	DESIGNED - TNS	REVISED -	**STATE OF ILLINOIS**	**CROSS SECTIONS**	
	DRAWN - TNS	REVISED -	**DEPARTMENT OF TRANSPORTATION**	**CROSSOVER 1**	
	CHECKED - SDM	REVISED -			
PLOT DATE = 3/6/2026	DATE - 5/6/2026	REVISED -		SCALE: 1"=10' SHEET 1 OF 5 SHEETS STA. TO STA.	

F.A.I RTE.	SECTION	COUNTY	TOTAL SHEETS	SHEET NO.
64	95-(3,4)RS-2	WASHINGTON	775	752
		CONTRACT NO. 76M95		
	ILLINOIS FED. AID PROJECT			

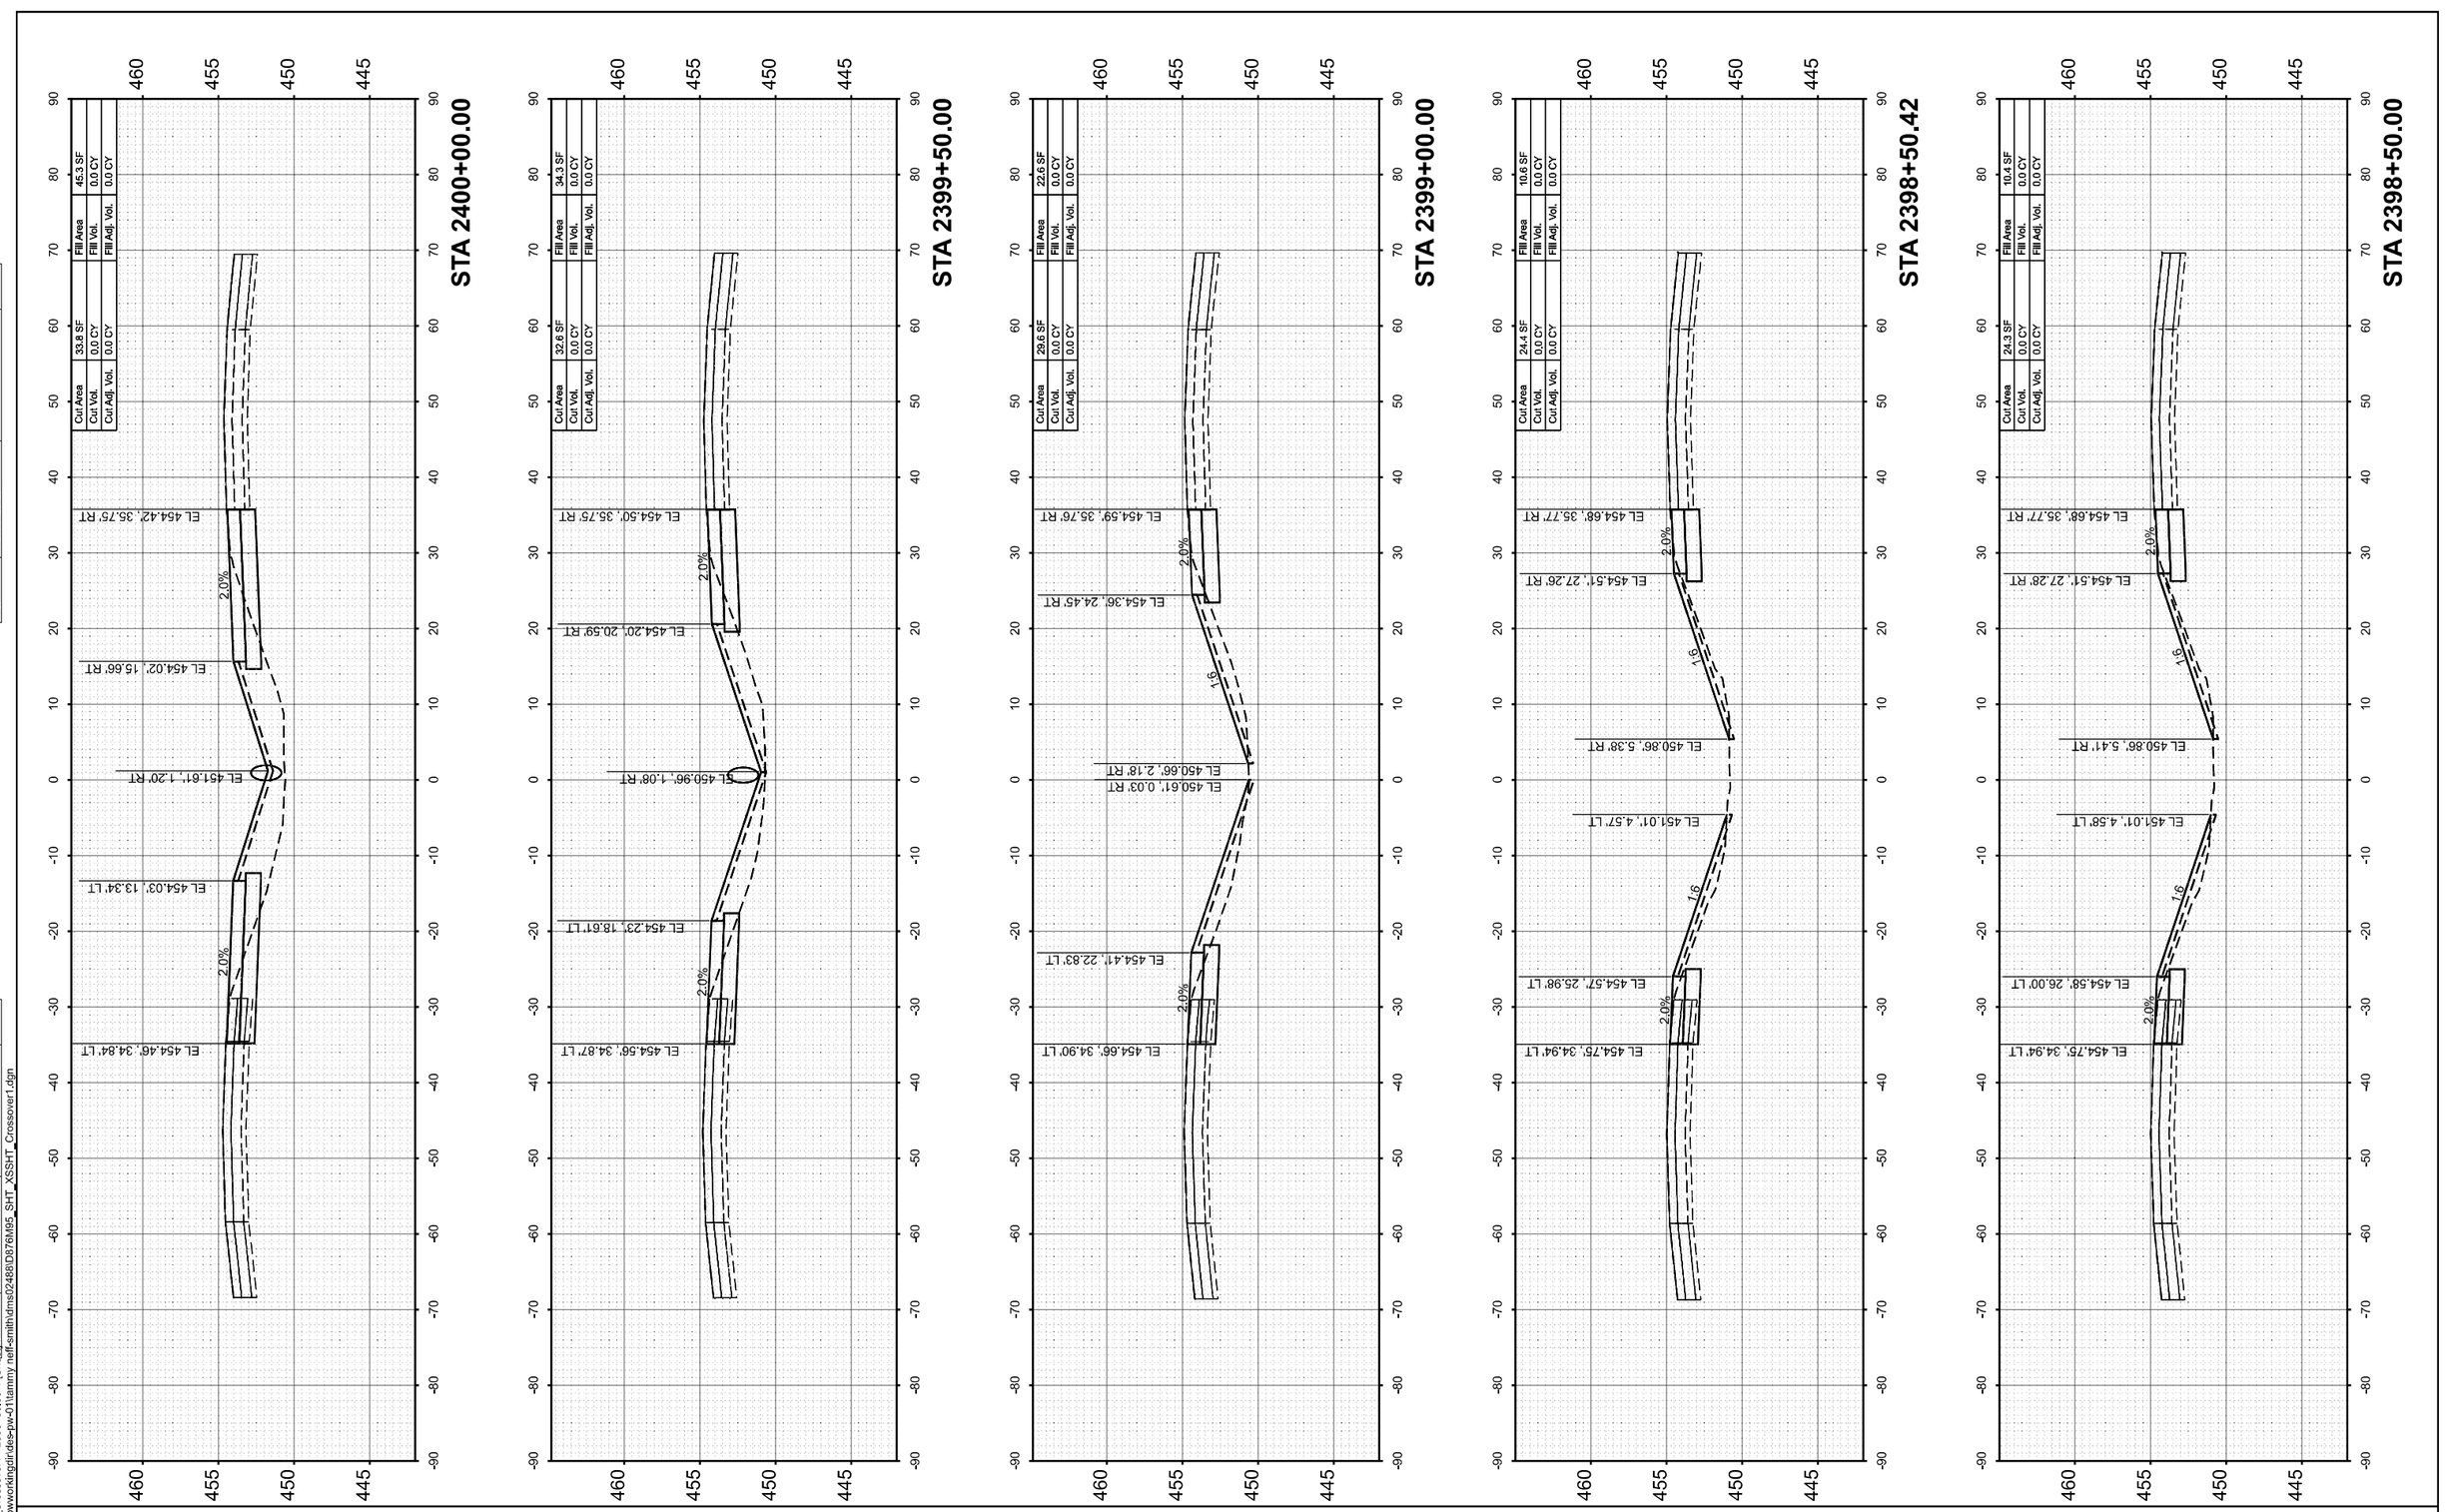

FINAL SURVEY

		BY	DATE
NOTE BOOK	SURVEYED		
	PLOTTED		
	TEMPLATE		
	AREAS		
NO.	AREAS CHECKED		

ORIGINAL SURVEY

		BY	DATE
NOTE BOOK	SURVEYED		
	PLOTTED		
	TEMPLATE		
	AREAS		
NO.	AREAS CHECKED		

MODEL: I64CL_Crossover1 - 2398+50.00-1 [Sheet]
FILE NAME: c:\pwworkingdir\ide=pw-01\tammy.neff-smith\dms02488\D876M95_SHT_XSSHT_Crossover1.dgn

QUIGG ENGINEERING INC


USER NAME = TNeffSmith		DESIGNED - TNS		REVISED -	
		DRAWN - TNS		REVISED -	
		CHECKED - SDM		REVISED -	
PLOT DATE = 3/18/2026		DATE - 5/6/2026		REVISED -	

STATE OF ILLINOIS
DEPARTMENT OF TRANSPORTATION

CROSS SECTIONS
CROSSOVER 1

SCALE: 1"=10' | SHEET 2 OF 5 SHEETS | STA. | TO STA.

F.A.I RTE.	SECTION	COUNTY	TOTAL SHEETS	SHEET NO.
64	95-(3,4)RS-2	WASHINGTON	775	753
		CONTRACT NO. 76M95		
	ILLINOIS FED. AID PROJECT			

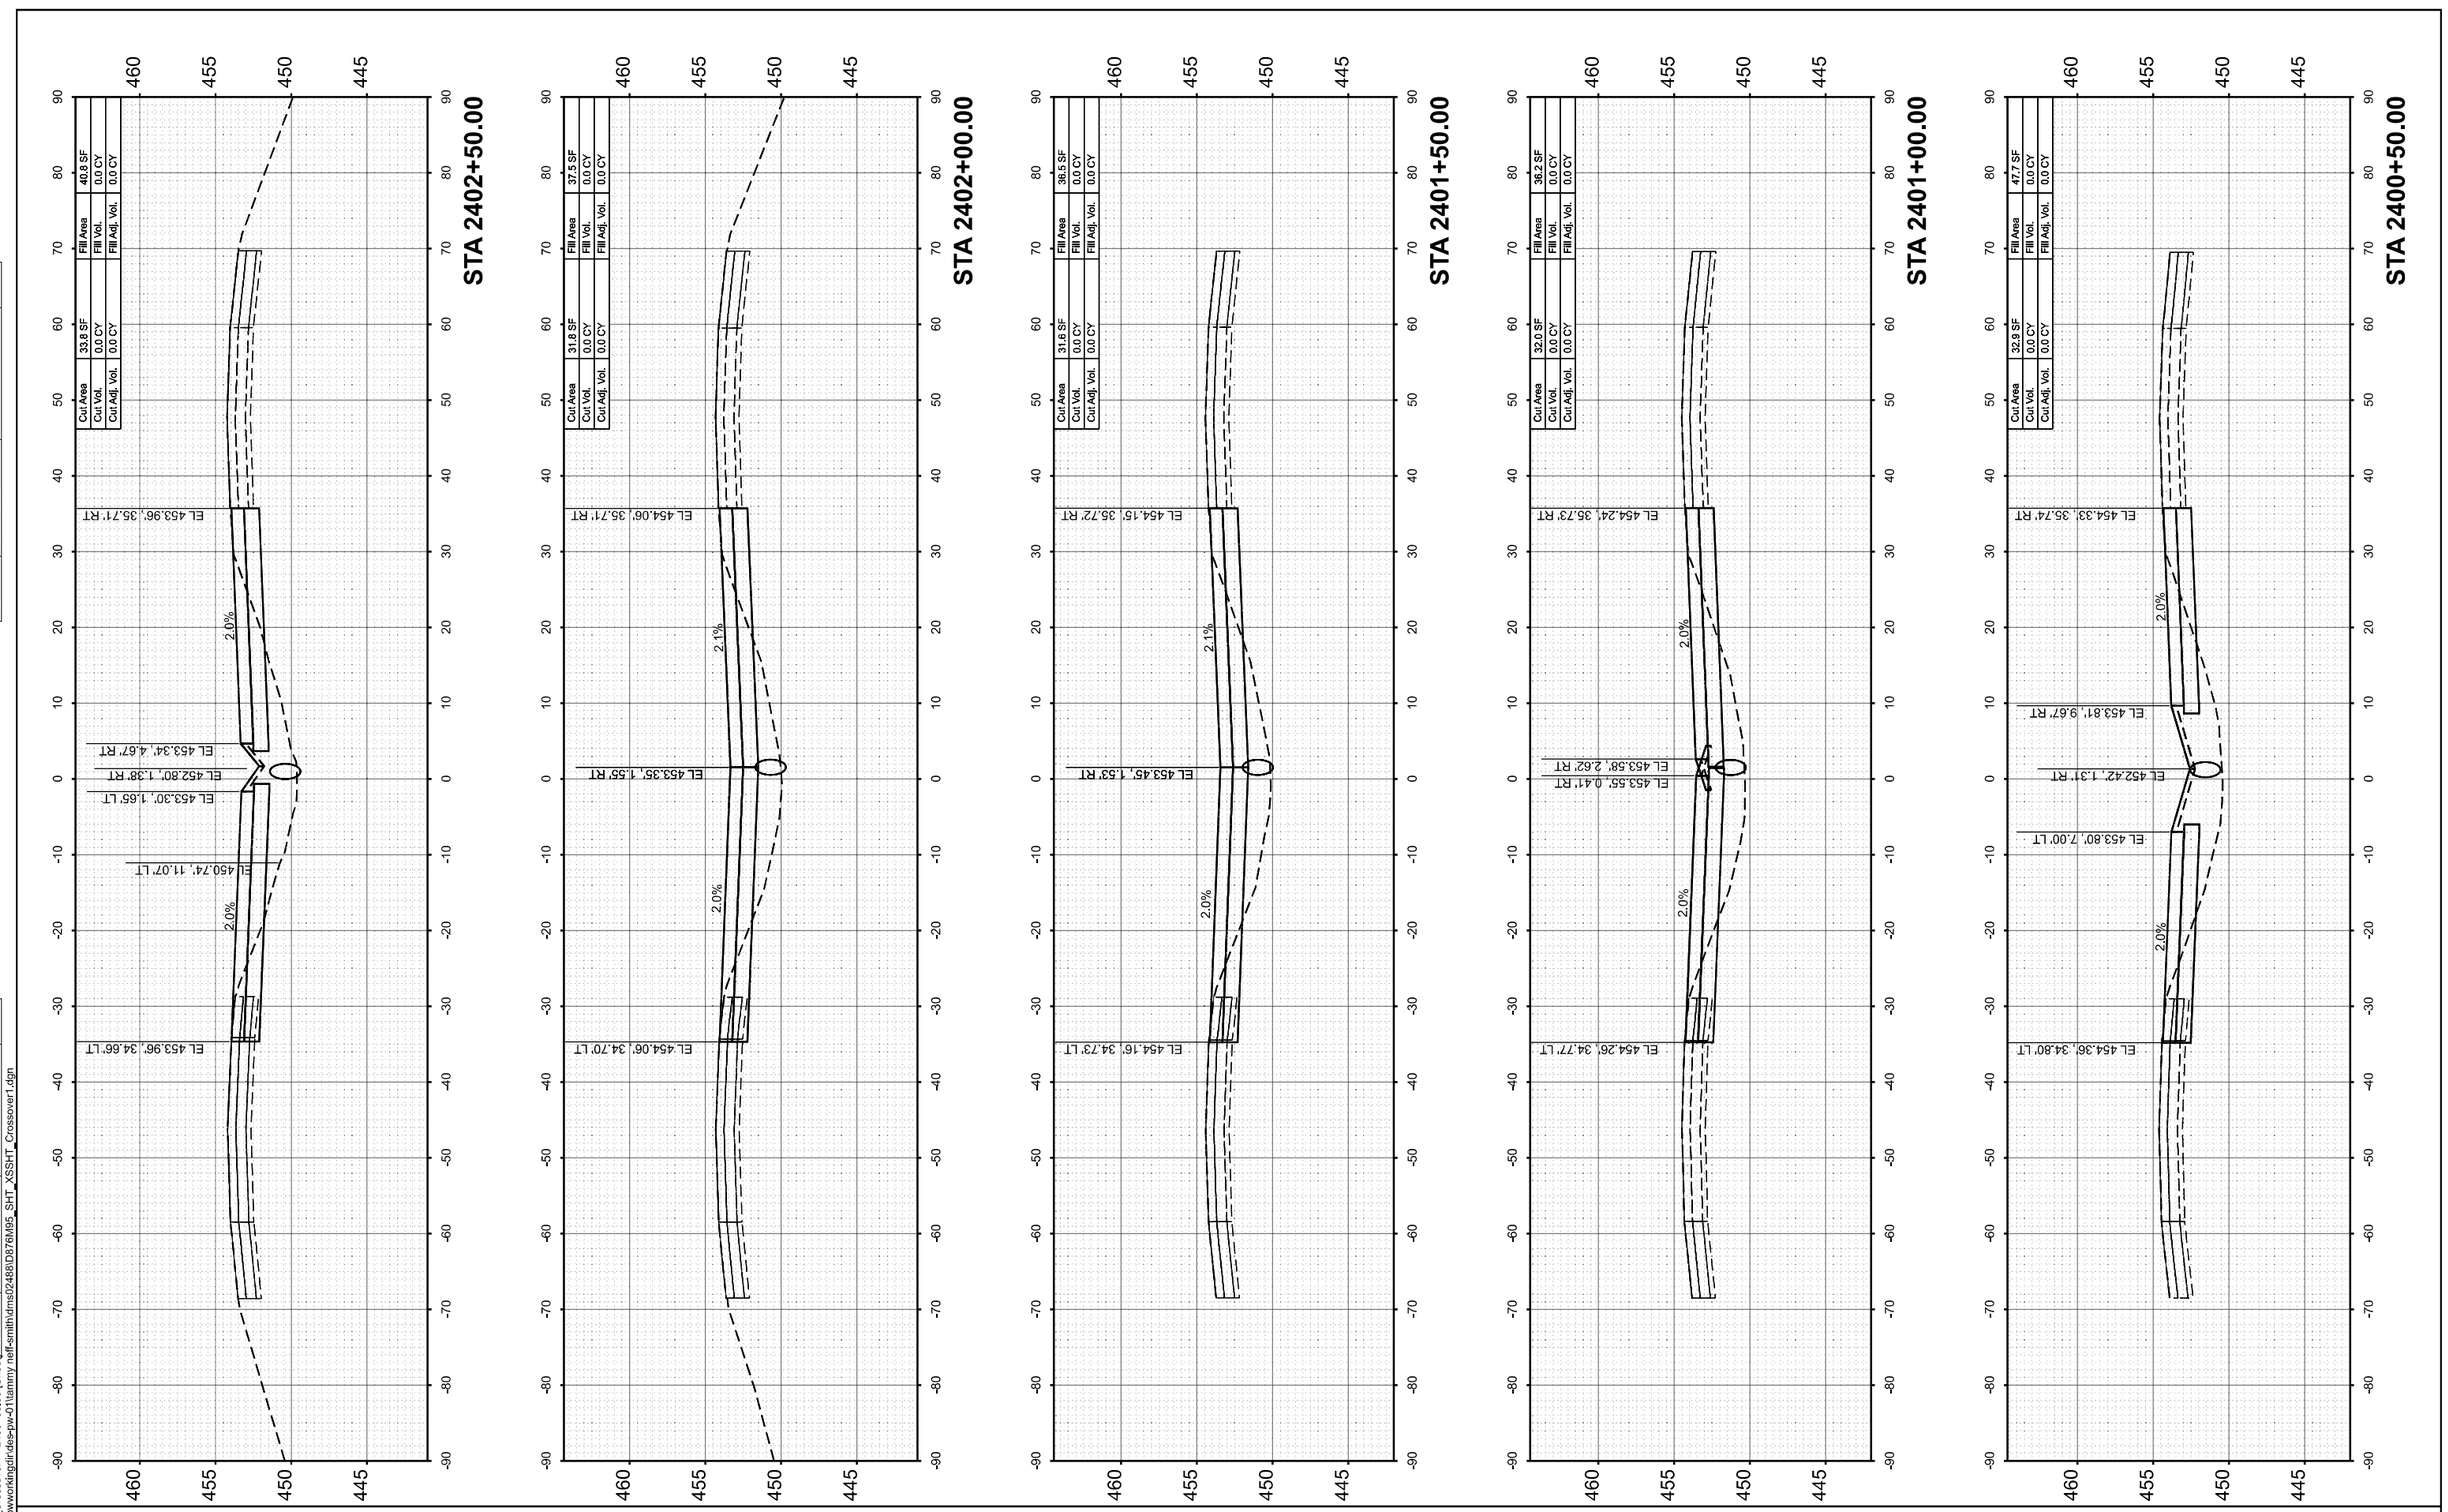

FINAL SURVEY	SURVEYED	BY	DATE
NOTE BOOK	PLOTTED		
NO.	TEMPLATE		
	AREAS		
	AREAS CHECKED		

ORIGINAL SURVEY	SURVEYED	BY	DATE
NOTE BOOK	PLOTTED		
NO.	TEMPLATE		
	AREAS		
	AREAS CHECKED		

MODEL: I64CL_Crossover1 - 2400+50.00 (Sheet)
FILE NAME: c:\pwworkingdir\dee-pw-01\tammy neff-smith\d\ms02488\D876M95_SHT_XSSHT_Crossover1.dgn

QUIGG ENGINEERING INC


USER NAME = TNeffSmith	DESIGNED - TNS	REVISED -
	DRAWN - TNS	REVISED -
	CHECKED - SDM	REVISED -
PLOT DATE = 3/18/2026	DATE - 5/6/2026	REVISED -

STATE OF ILLINOIS
DEPARTMENT OF TRANSPORTATION

CROSS SECTIONS
CROSSOVER 1

SCALE: 1"=10' | SHEET 3 OF 5 SHEETS | STA. | TO STA.

F.A.I RTE.	SECTION	COUNTY	TOTAL SHEETS	SHEET NO.
64	95-(3,4)RS-2	WASHINGTON	775	754
		CONTRACT NO. 76M95		
	ILLINOIS	FED. AID PROJECT		

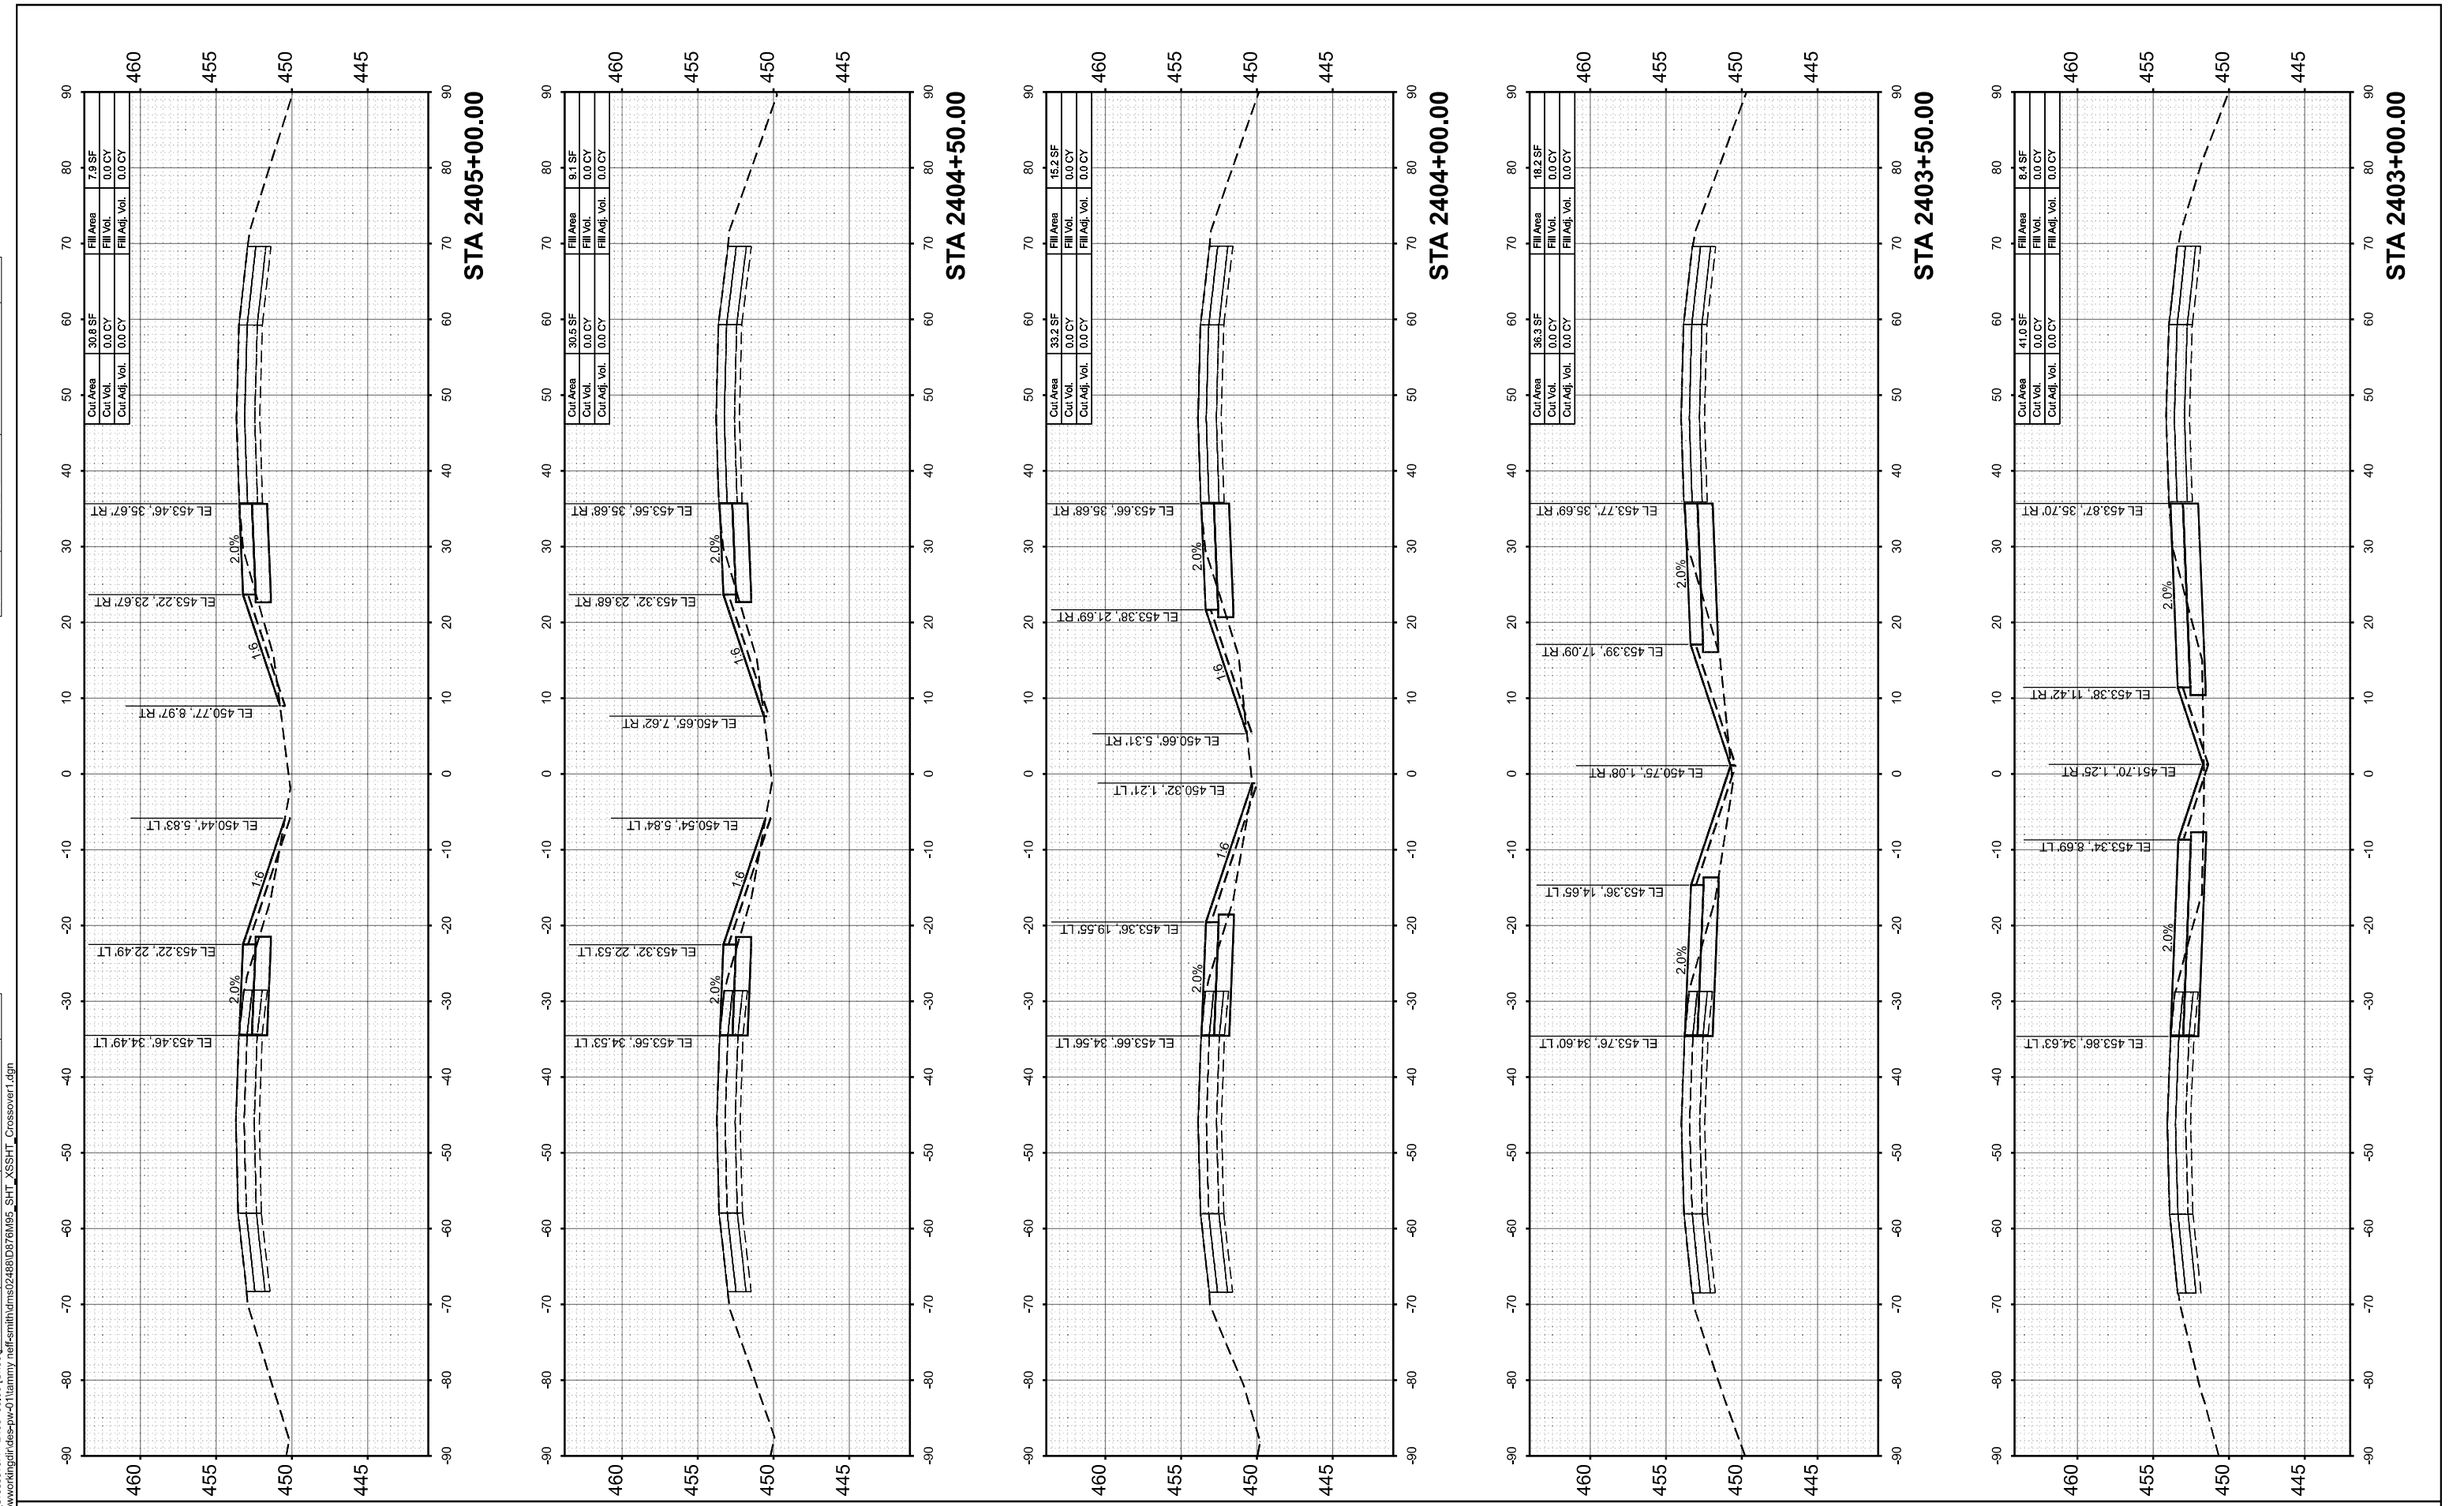

FINAL SURVEY	SURVEYED	BY	DATE
NOTE BOOK	PLOTTED		
	TEMPLATE		
	AREAS		
NO.	AREAS CHECKED		

ORIGINAL SURVEY	SURVEYED	BY	DATE
NOTE BOOK	PLOTTED		
	TEMPLATE		
	AREAS		
NO.	AREAS CHECKED		

MODEL: I64CL_Crossover1 - 2403+00.00 [Sheet]
FILE NAME: c:\pwworkingdir\des-pw-01\tammy neff-smith\dms02488\D876M95_SHT_XSSHT_Crossover1.dgn

QUIGG ENGINEERING INC

USER NAME = TNeffSmith	DESIGNED - TNS	REVISED -	
	DRAWN - TNS	REVISED -	
	CHECKED - SDM	REVISED -	
PLOT DATE = 3/18/2026	DATE - 5/6/2026	REVISED -	


STATE OF ILLINOIS
DEPARTMENT OF TRANSPORTATION

CROSS SECTIONS
CROSSOVER 1

SCALE: 1"=10' | SHEET 4 OF 5 SHEETS | STA. | TO STA.

F.A.I RTE.	SECTION	COUNTY	TOTAL SHEETS	SHEET NO.
64	95-(3,4)RS-2	WASHINGTON	775	755
		CONTRACT NO. 76M95		
		ILLINOIS	FED. AID PROJECT	

FINAL SURVEY		BY	DATE
	SURVEYED		
	PLOTTED		
NOTE BOOK	TEMPLATE		
	AREAS		
NO.	AREAS CHECKED		

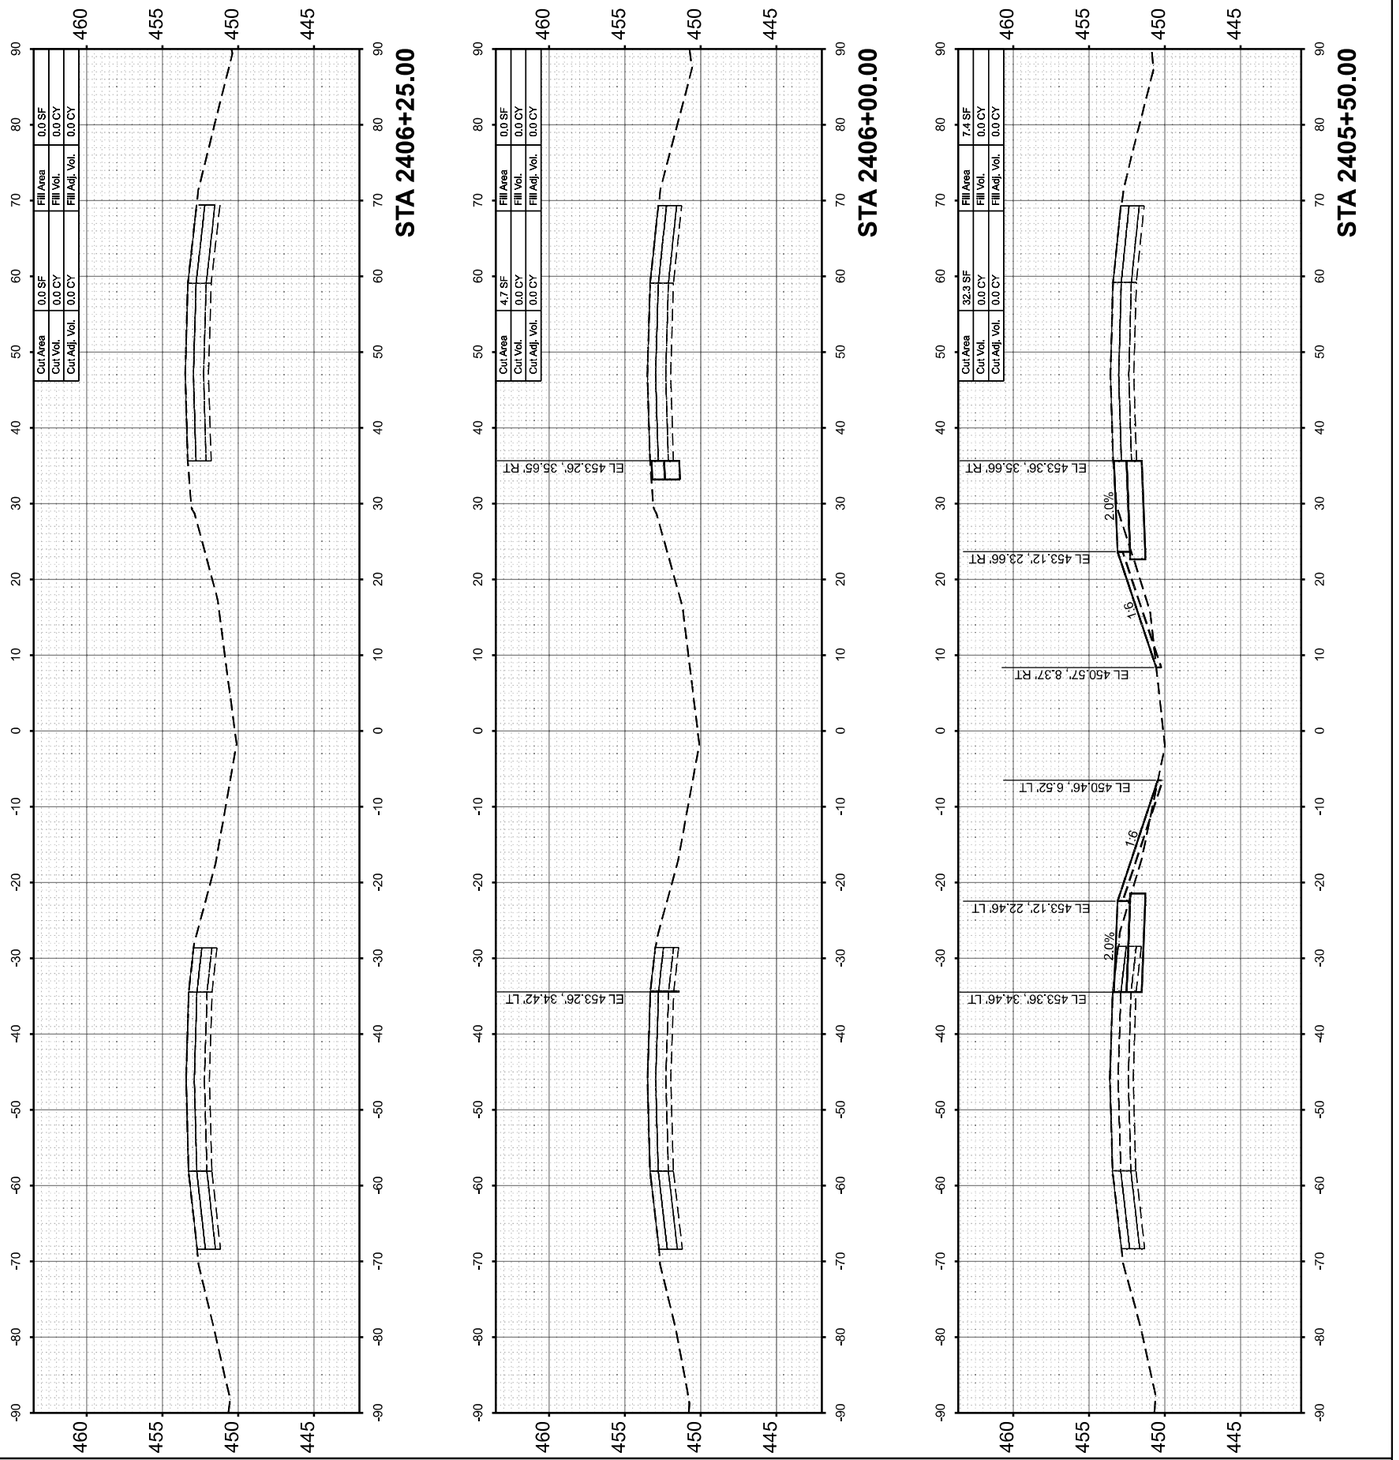

ORIGINAL SURVEY		BY	DATE
	SURVEYED		
	PLOTTED		
NOTE BOOK	TEMPLATE		
	AREAS		
NO.	AREAS CHECKED		

MODEL: I64CL_Crossover1 - 2405+50.00 [Sheet]
FILE NAME: c:\pwworkingdir\des-pw-01\tammy neff-smith\dms02488\D876M95_SHT_XSSHT_Crossover1.dgn

QUIGG ENGINEERING INC

USER NAME = TNeffSmith		DESIGNED -	TNS	REVISED -	
		DRAWN -	TNS	REVISED -	
		CHECKED -	SDM	REVISED -	
PLOT DATE = 3/18/2026		DATE -	5/6/2026	REVISED -	


STATE OF ILLINOIS
DEPARTMENT OF TRANSPORTATION

CROSS SECTIONS
CROSSOVER 1

SCALE: 1"=10' | SHEET 5 OF 5 SHEETS | STA. | TO STA.

F.A.I RTE.	SECTION	COUNTY	TOTAL SHEETS	SHEET NO.
64	95-(3,4)RS-2	WASHINGTON	775	756
		CONTRACT NO. 76M95		
	ILLINOIS FED. AID PROJECT			

FINAL SURVEY	SURVEYED	BY	DATE
NOTE BOOK	PLOTTED		
NO.	TEMPLATE		
	AREAS		
	AREAS CHECKED		

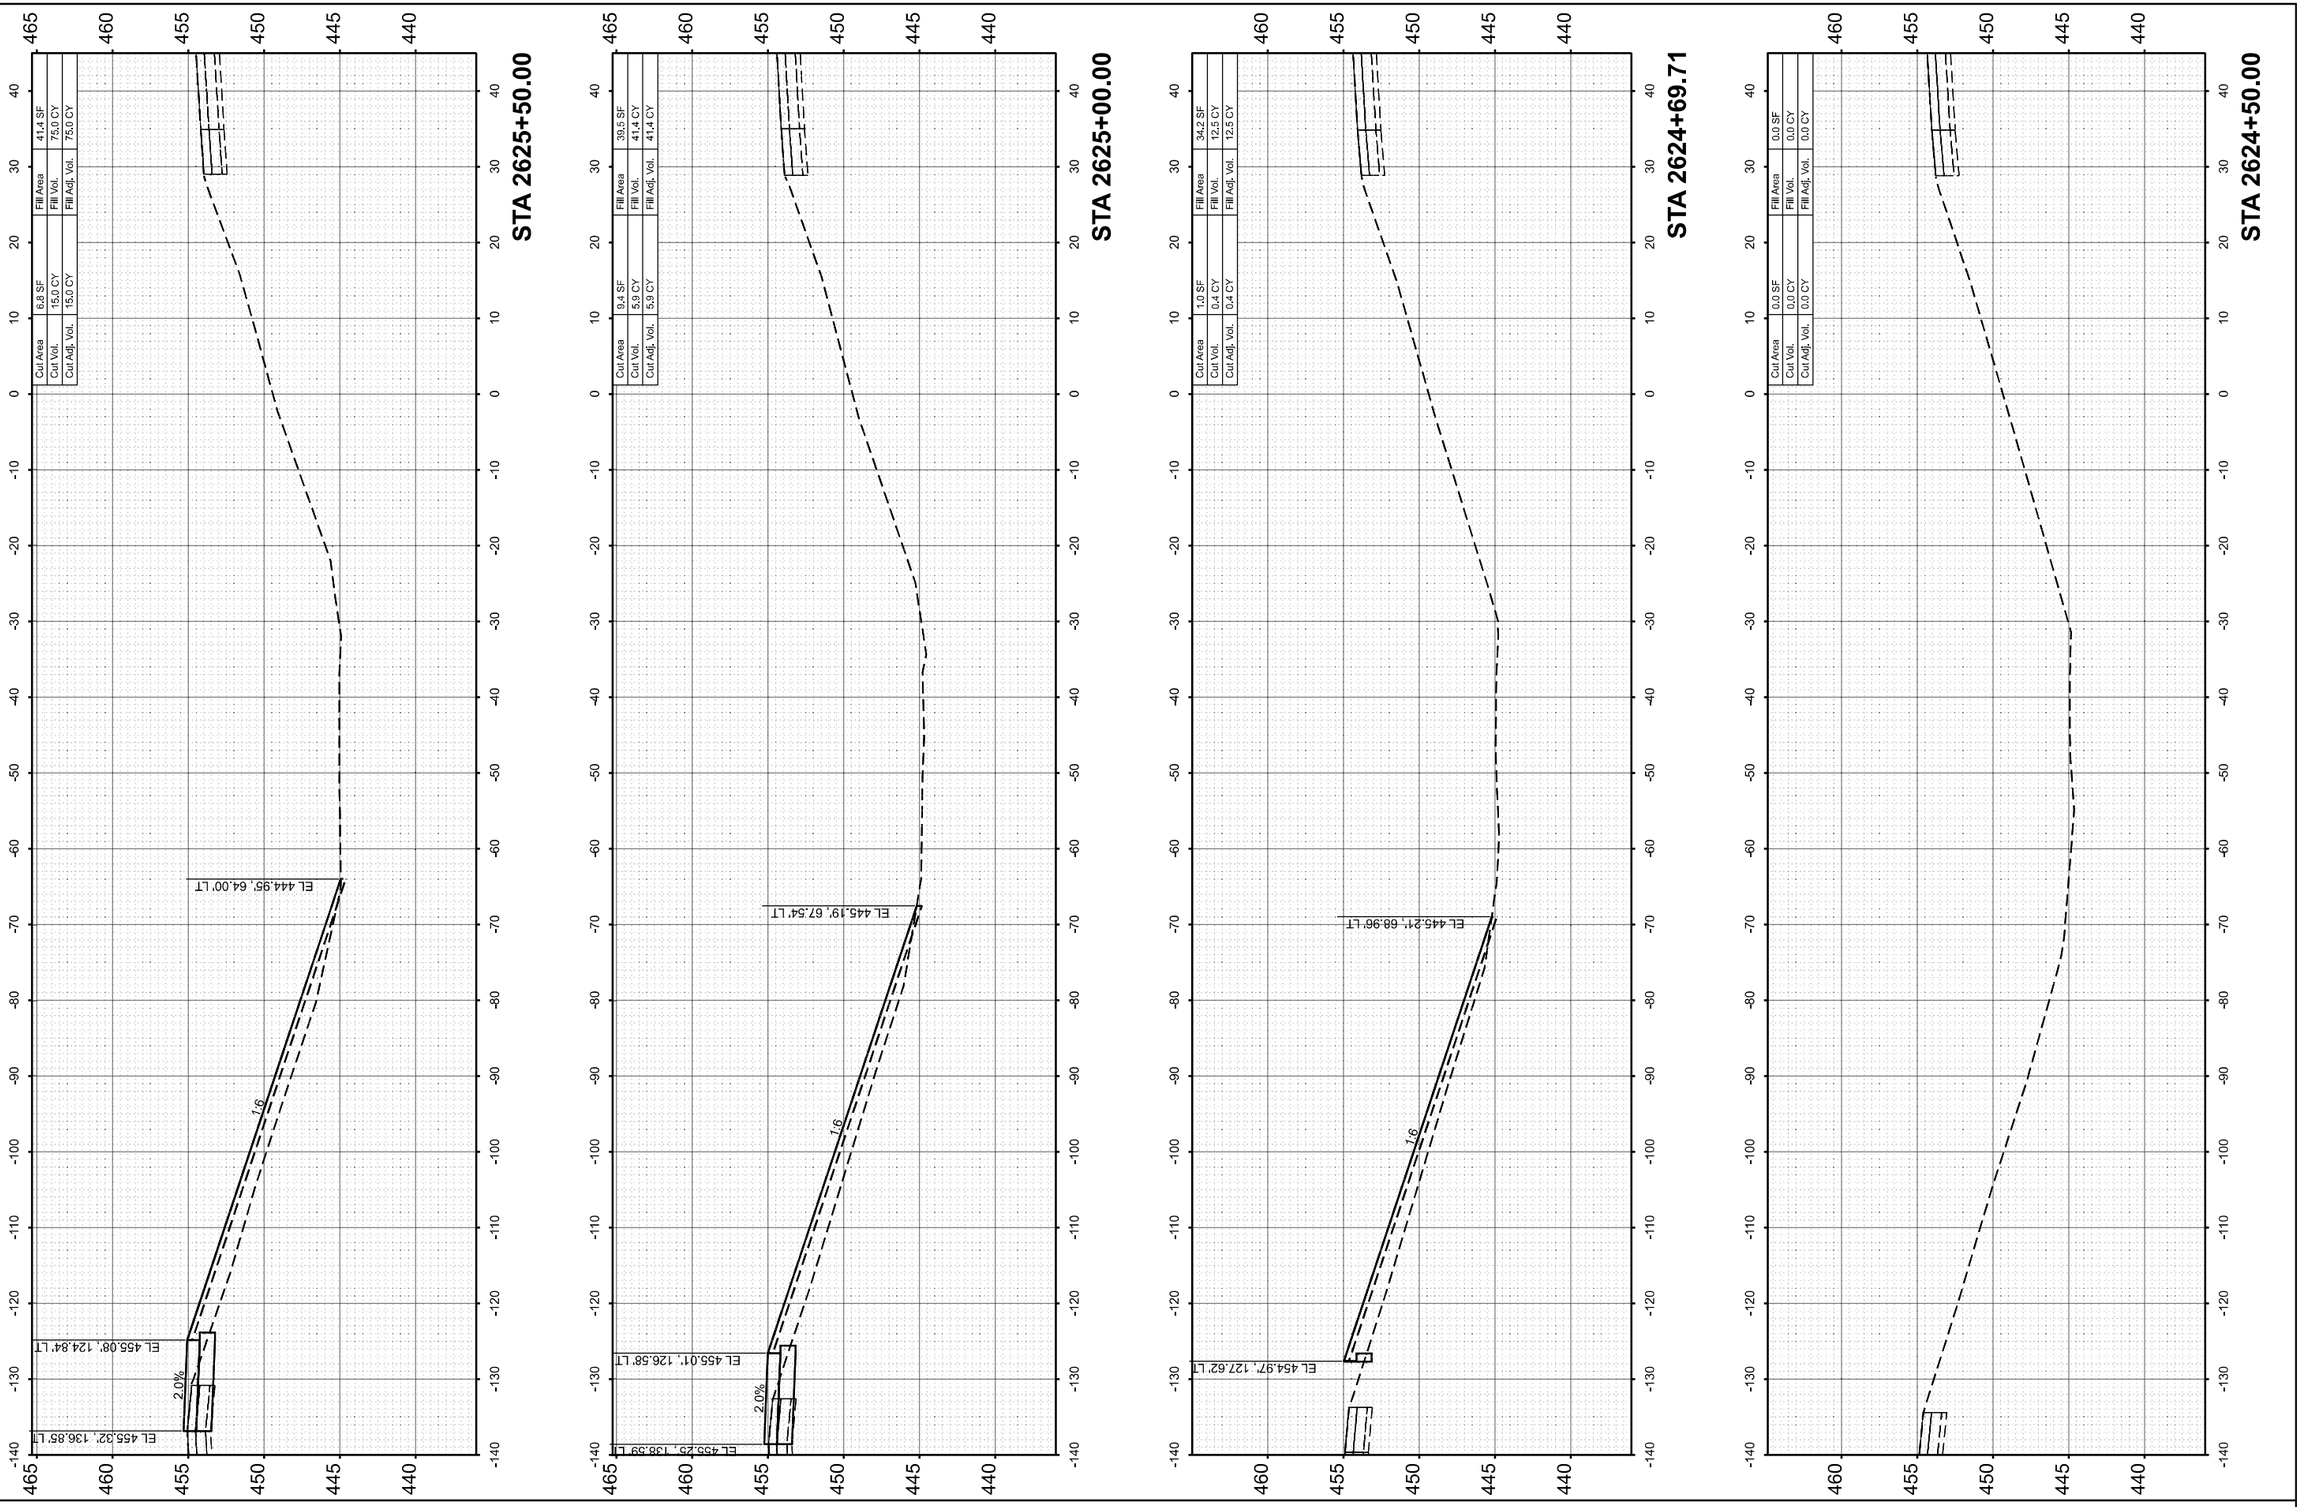

ORIGINAL SURVEY	SURVEYED	BY	DATE
NOTE BOOK	PLOTTED		
NO.	TEMPLATE		
	AREAS		
	AREAS CHECKED		

MODEL: IL64CL - 2624+50.00 [Sheet]
FILE NAME: c:\pwworkingdir\des-pw-01\tammy.neff-smith\dms02488\D876M95_SHT_XSSHT_Crossover2.dgn

QUIGG ENGINEERING INC


USER NAME = TNeffSmith	DESIGNED - TNS	REVISED -	
	DRAWN - TNS	REVISED -	
	CHECKED - SDM	REVISED -	
PLOT DATE = 3/18/2026	DATE - 5/6/2026	REVISED -	

STATE OF ILLINOIS
DEPARTMENT OF TRANSPORTATION

CROSS SECTIONS
CROSSOVER 2

SCALE: 1"=10' | SHEET 1 OF 9 SHEETS | STA. | TO STA.

F.A.I RTE.	SECTION	COUNTY	TOTAL SHEETS	SHEET NO.
64	95-(3,4)RS-2	WASHINGTON	775	757
		CONTRACT NO. 76M95		
	ILLINOIS FED. AID PROJECT			

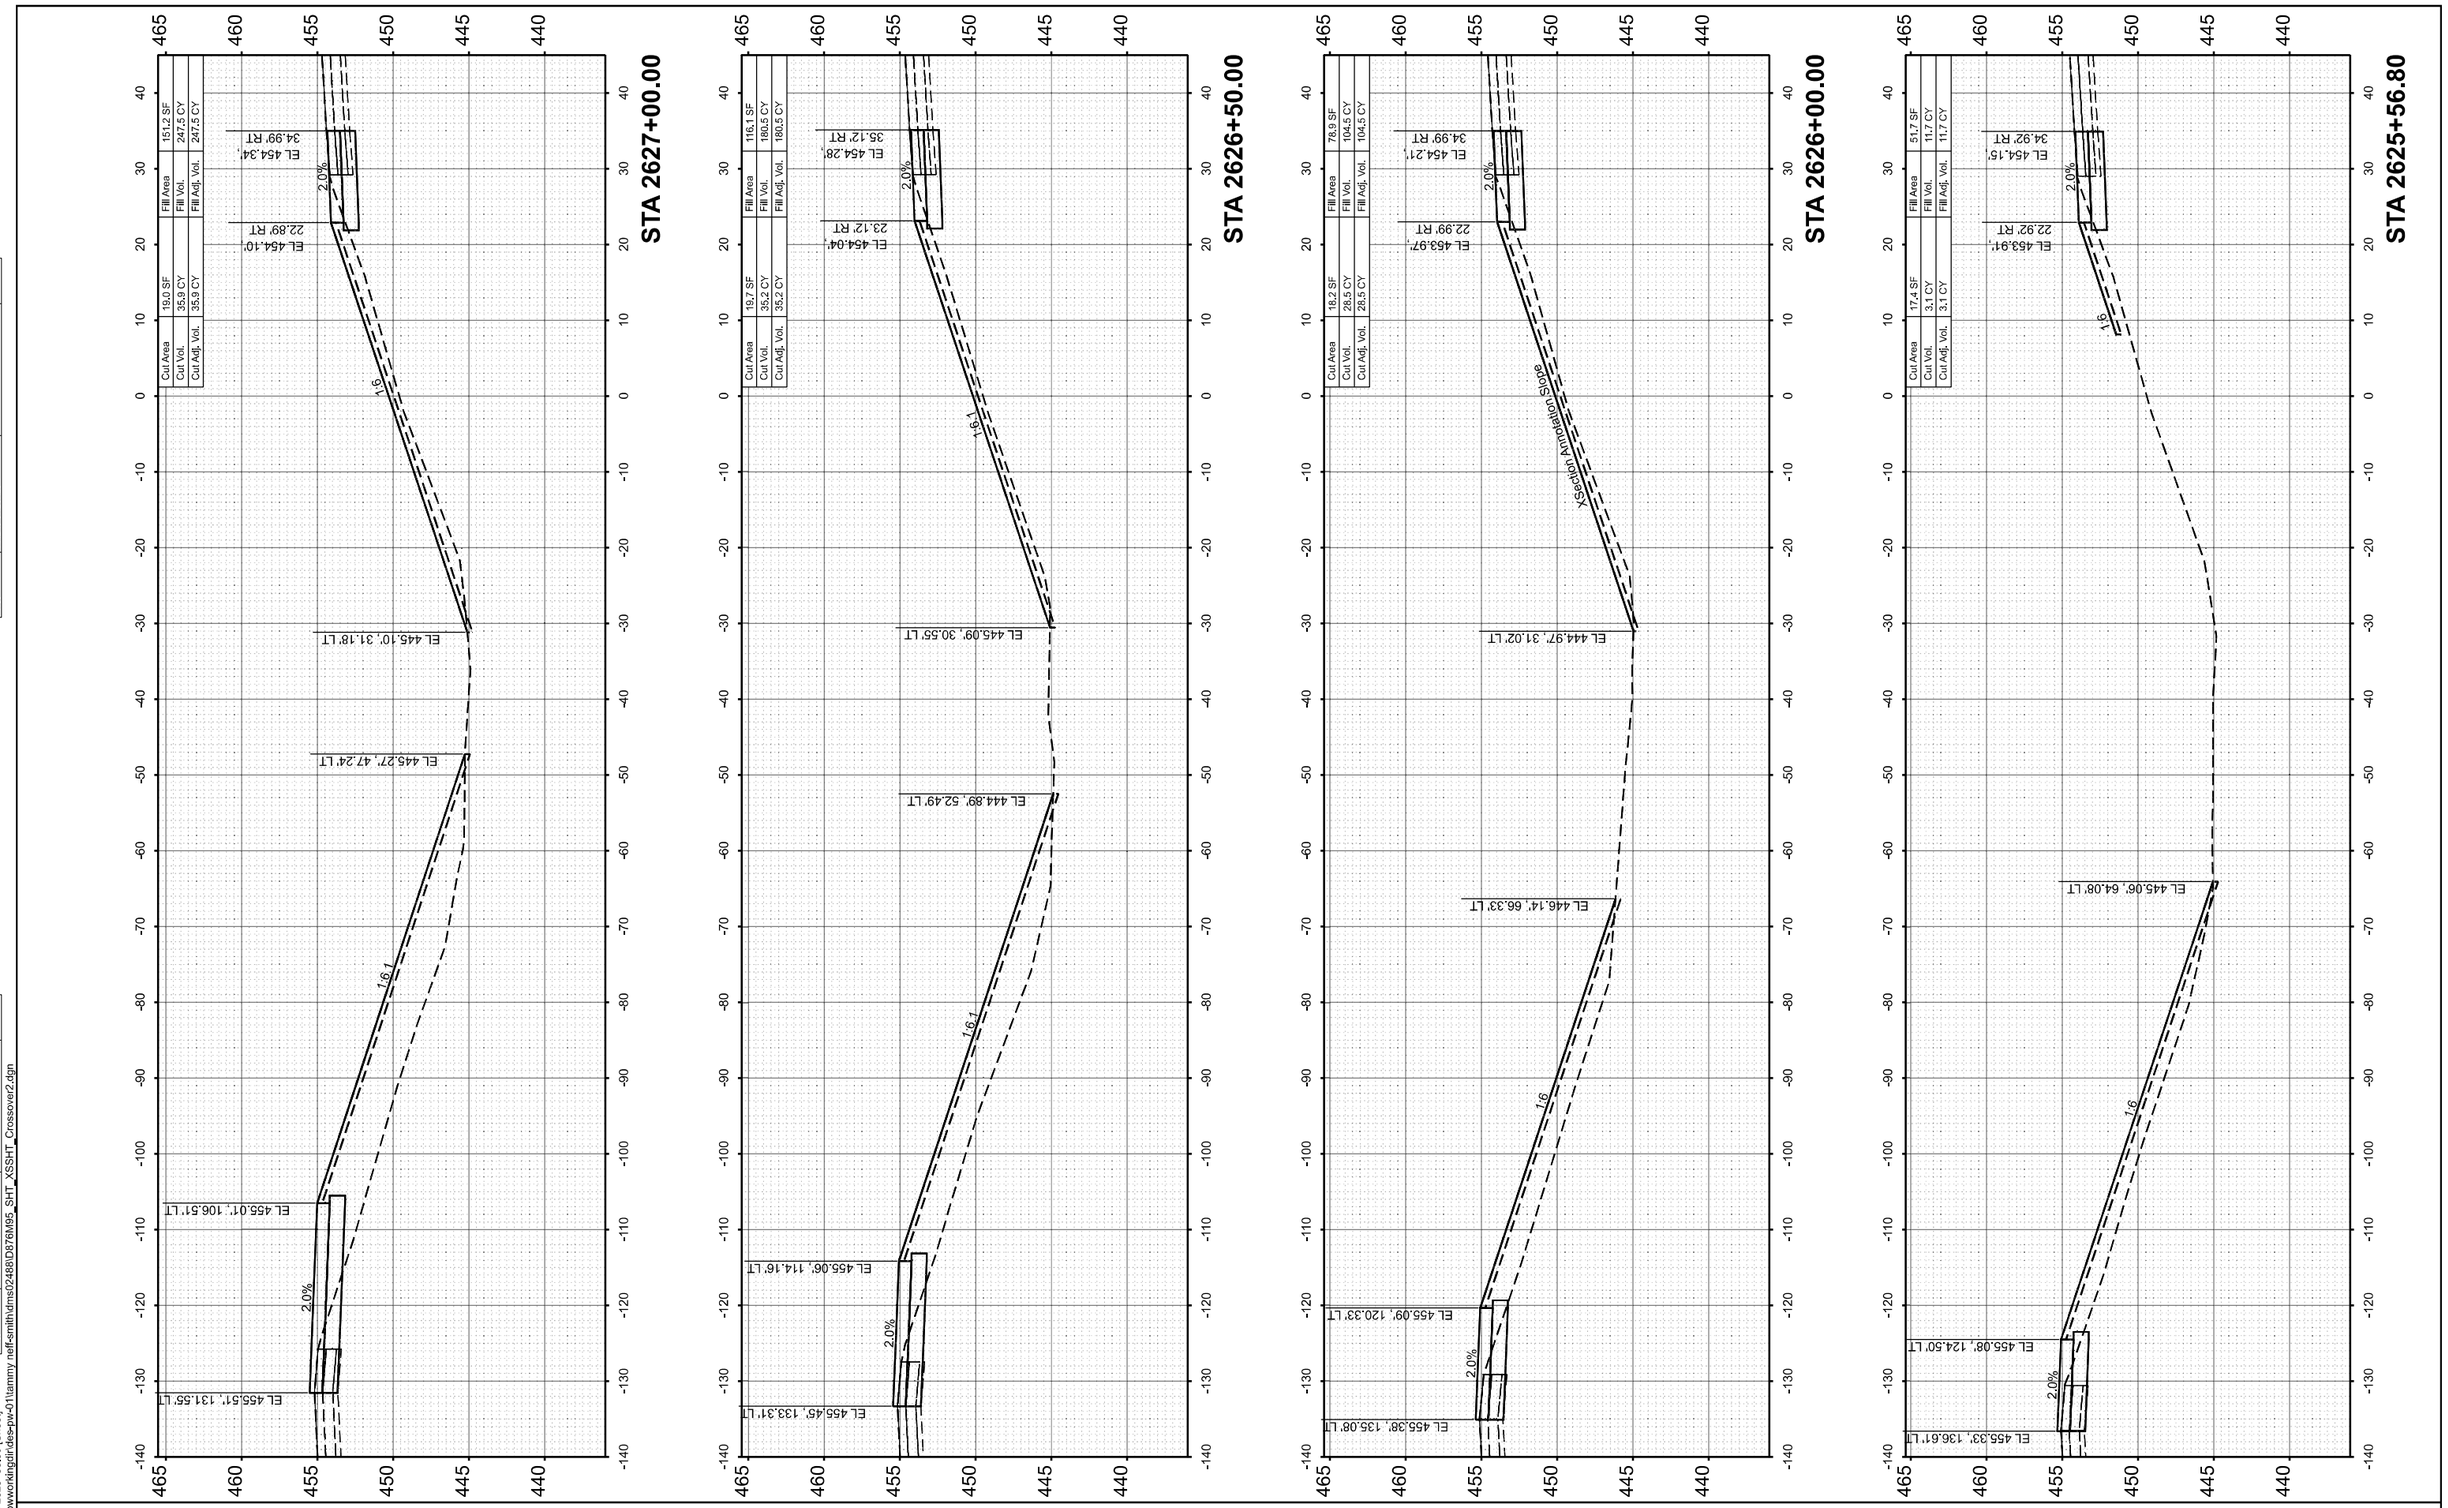

FINAL SURVEY	SURVEYED	BY	DATE
NOTE BOOK	PLOTTED		
NO.	TEMPLATE		
	AREAS		
	AREAS CHECKED		

ORIGINAL SURVEY	SURVEYED	BY	DATE
NOTE BOOK	PLOTTED		
NO.	TEMPLATE		
	AREAS		
	AREAS CHECKED		

MODEL: I64CL - 2625+56.80 [Sheet]
FILE NAME: c:\pwworkingdir\des-pw-01\tammy neff-smith\dms02488\D876M95_SHT_XSSHT_Crossover2.dgn

QUIGG ENGINEERING INC


USER NAME = TNeffSmith	DESIGNED - TNS	REVISED -	
	DRAWN - TNS	REVISED -	
	CHECKED - SDM	REVISED -	
PLOT DATE = 3/18/2026	DATE - 5/6/2026	REVISED -	

STATE OF ILLINOIS
DEPARTMENT OF TRANSPORTATION

CROSS SECTIONS
CROSSOVER 2

SCALE: 1"=10' | SHEET 2 OF 9 SHEETS | STA. | TO STA.

F.A.I RTE.	SECTION	COUNTY	TOTAL SHEETS	SHEET NO.
64	95-(3,4)RS-2	WASHINGTON	775	758
		CONTRACT NO. 76M95		
	ILLINOIS FED. AID PROJECT			

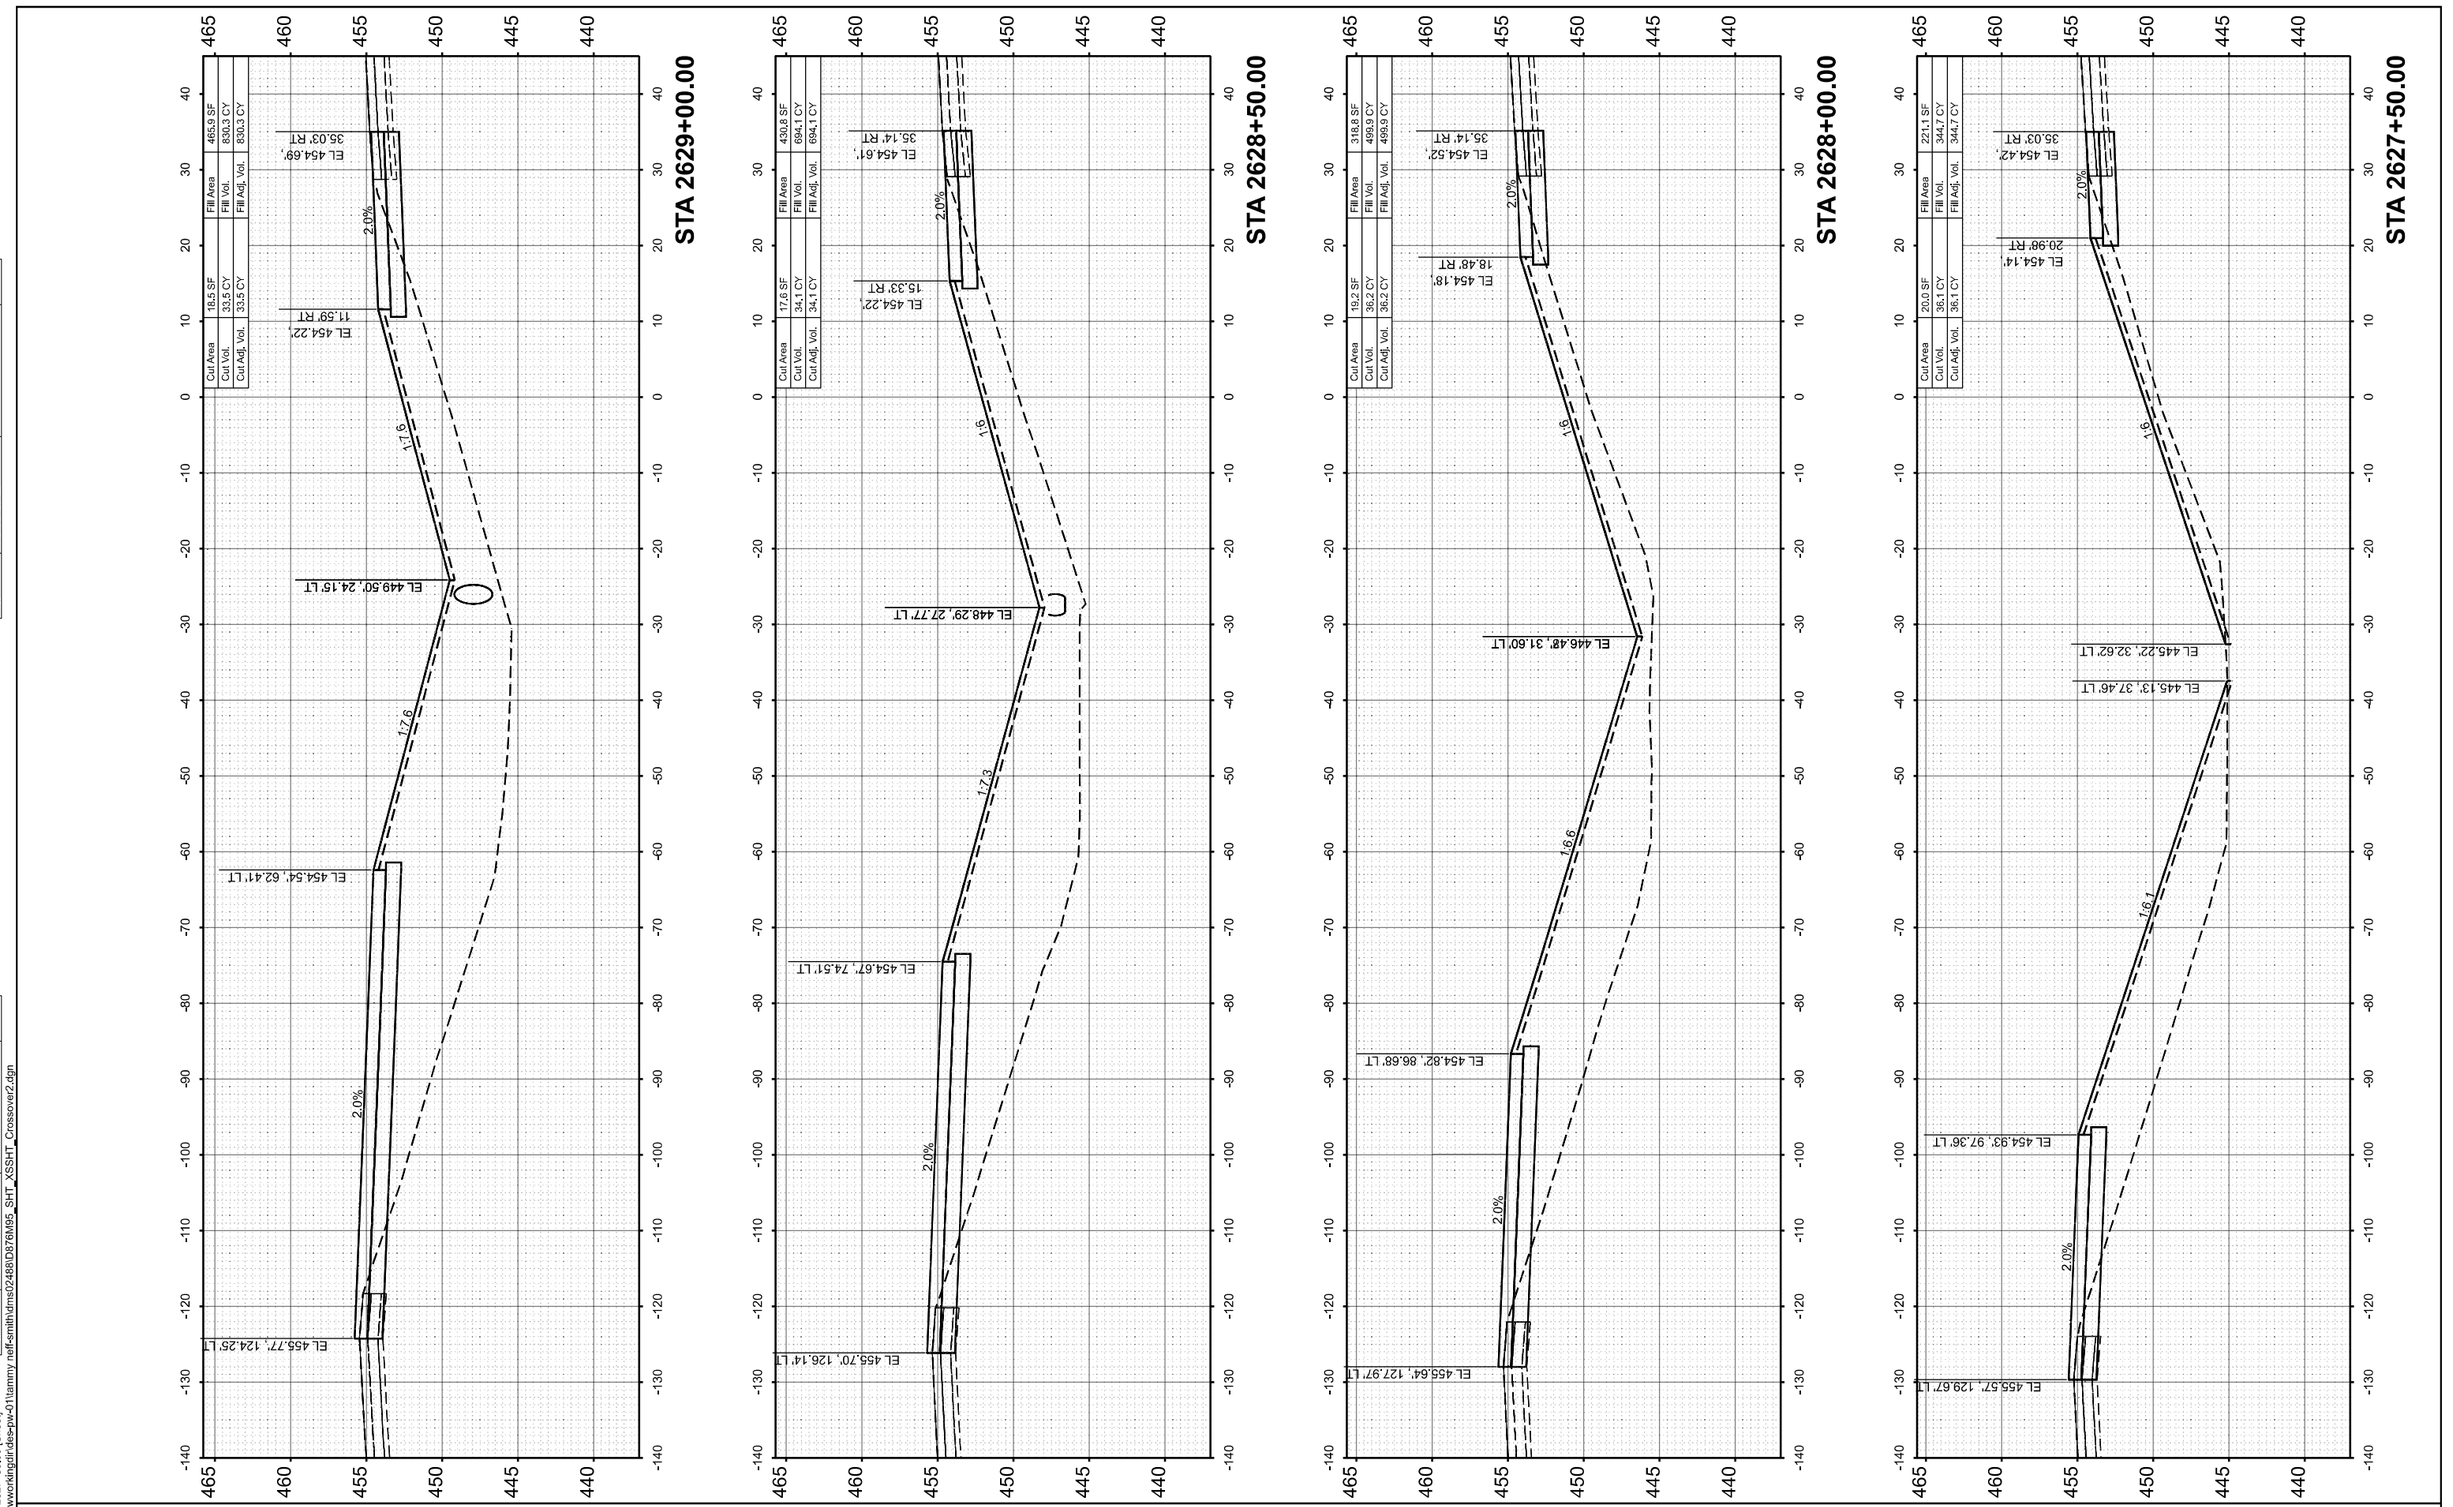

FINAL SURVEY	SURVEYED	BY	DATE
	PLOTTED		
NOTE BOOK	TEMPLATE		
	AREAS		
NO.	AREAS CHECKED		

ORIGINAL SURVEY	SURVEYED	BY	DATE
	PLOTTED		
NOTE BOOK	TEMPLATE		
	AREAS		
NO.	AREAS CHECKED		

MODEL: I64CL - 26227+50.00 [Sheet]
FILE NAME: c:\pwworkingdir\ide=pw-01\tammy neff-smith\dms02488\D876M95_SHT_XSSHT_Crossover2.dgn

QUIGG ENGINEERING INC


USER NAME = TNeffSmith	DESIGNED - TNS	REVISED -
	DRAWN - TNS	REVISED -
	CHECKED - SDM	REVISED -
PLOT DATE = 3/18/2026	DATE - 5/6/2026	REVISED -

STATE OF ILLINOIS
DEPARTMENT OF TRANSPORTATION

CROSS SECTIONS
CROSSOVER 2

SCALE: 1"=10' | SHEET 3 OF 9 SHEETS | STA. | TO STA.

F.A.I RTE.	SECTION	COUNTY	TOTAL SHEETS	SHEET NO.
64	95-(3,4)RS-2	WASHINGTON	775	759
		CONTRACT NO. 76M95		
	ILLINOIS FED. AID PROJECT			

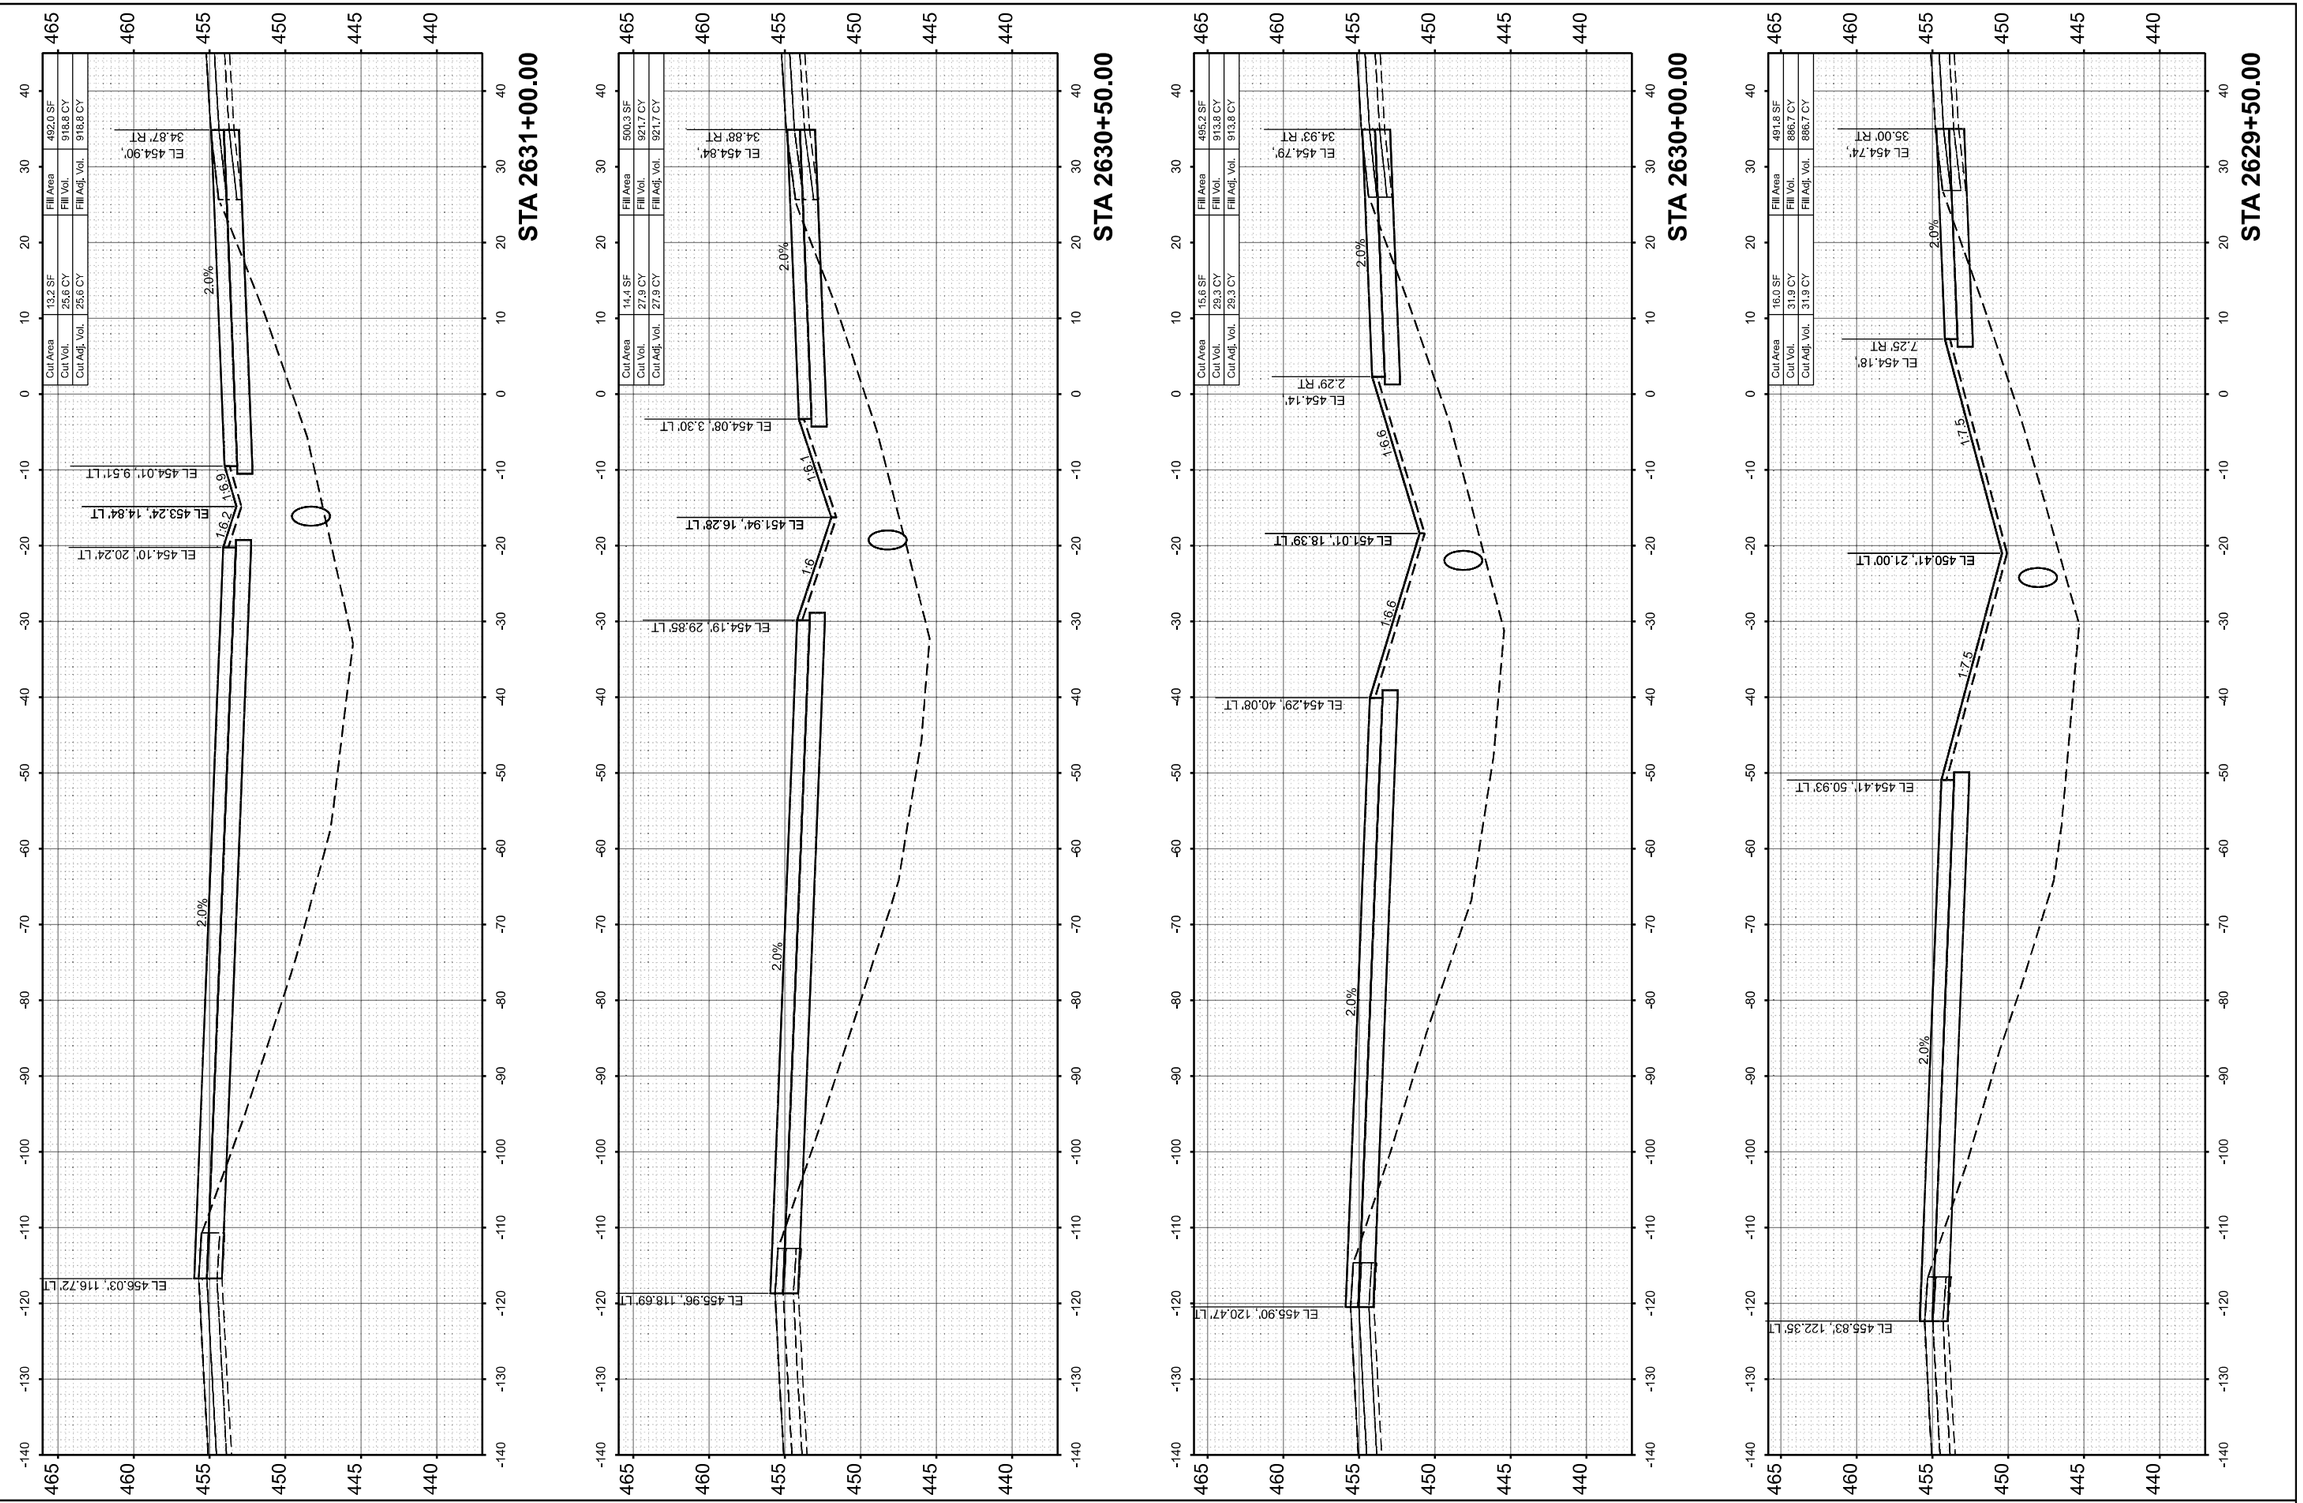

FINAL SURVEY	SURVEYED	BY	DATE
	PLOTTED		
NOTE BOOK	TEMPLATE		
	AREAS		
NO.	AREAS CHECKED		

ORIGINAL SURVEY	SURVEYED	BY	DATE
	PLOTTED		
NOTE BOOK	TEMPLATE		
	AREAS		
NO.	AREAS CHECKED		

MODEL: [64CL - 2629+50.00 [Sheet]
FILE NAME: c:\pwworkingdir\des-pw-01\tammy neff-smith\dms02488\D976M95_SHT_XSSHT_Crossover2.dgn

QUIGG ENGINEERING INC


USER NAME = TNeffSmith	DESIGNED - TNS	REVISED -	
	DRAWN - TNS	REVISED -	
	CHECKED - SDM	REVISED -	
PLOT DATE = 3/18/2026	DATE - 5/6/2026	REVISED -	

STATE OF ILLINOIS
DEPARTMENT OF TRANSPORTATION

CROSS SECTIONS
CROSSOVER 2

SCALE: 1"=10' | SHEET 4 OF 9 SHEETS | STA. | TO STA.

F.A.I RTE.	SECTION	COUNTY	TOTAL SHEETS	SHEET NO.
64	95-(3,4)RS-2	WASHINGTON	775	760
		CONTRACT NO. 76M95		
	ILLINOIS	FED. AID PROJECT		

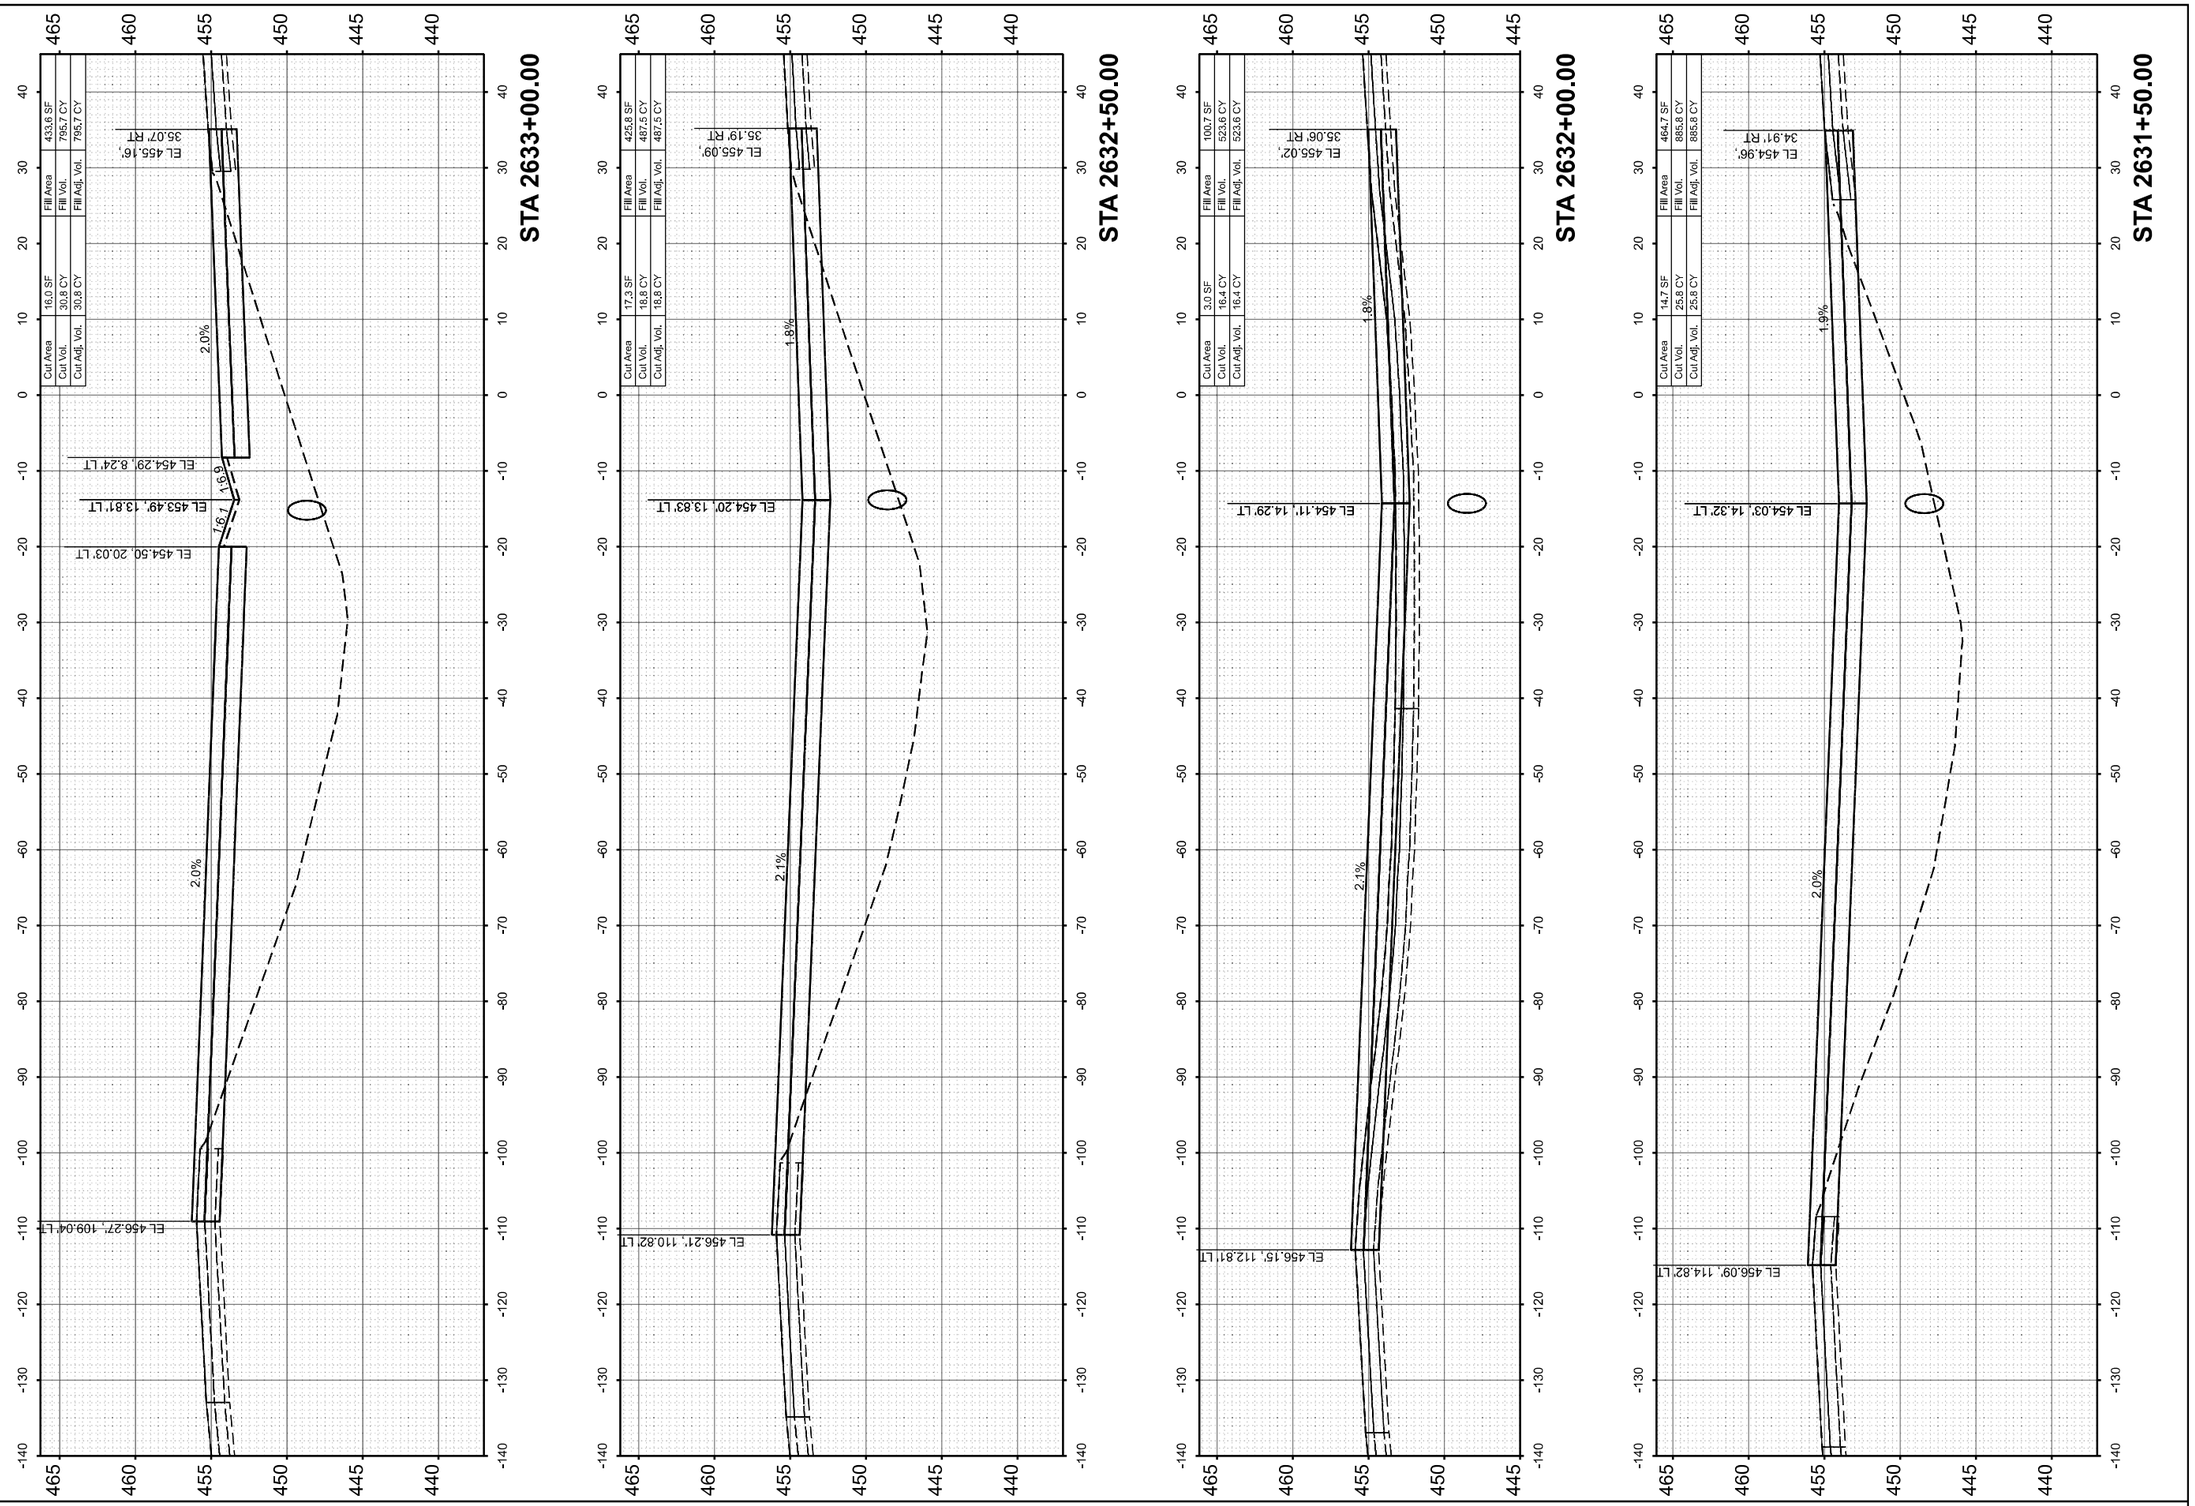

FINAL SURVEY	SURVEYED	BY	DATE
	PLOTTED		
NOTE BOOK	TEMPLATE		
	AREAS		
NO.	AREAS CHECKED		

ORIGINAL SURVEY	SURVEYED	BY	DATE
	PLOTTED		
NOTE BOOK	TEMPLATE		
	AREAS		
NO.	AREAS CHECKED		

MODEL: I64CL - 2631+50.00 [Sheet]
FILE NAME: c:\pwworkingdir\des-pw-01\tammy neff-smith\dms02488\D876M95_SHT_XSSHT_Crossover2.dgn

QUIGG ENGINEERING INC


USER NAME = TNeffSmith	DESIGNED - TNS	REVISED -	
	DRAWN - TNS	REVISED -	
	CHECKED - SDM	REVISED -	
PLOT DATE = 3/18/2026	DATE - 5/6/2026	REVISED -	

STATE OF ILLINOIS
DEPARTMENT OF TRANSPORTATION

CROSS SECTIONS
CROSSOVER 2

SCALE: 1"=10' | SHEET 5 OF 9 SHEETS | STA. | TO STA.

F.A.I RTE.	SECTION	COUNTY	TOTAL SHEETS	SHEET NO.
64	95(3,4)RS-2	WASHINGTON	775	761
		CONTRACT NO. 76M95		
	ILLINOIS FED. AID PROJECT			

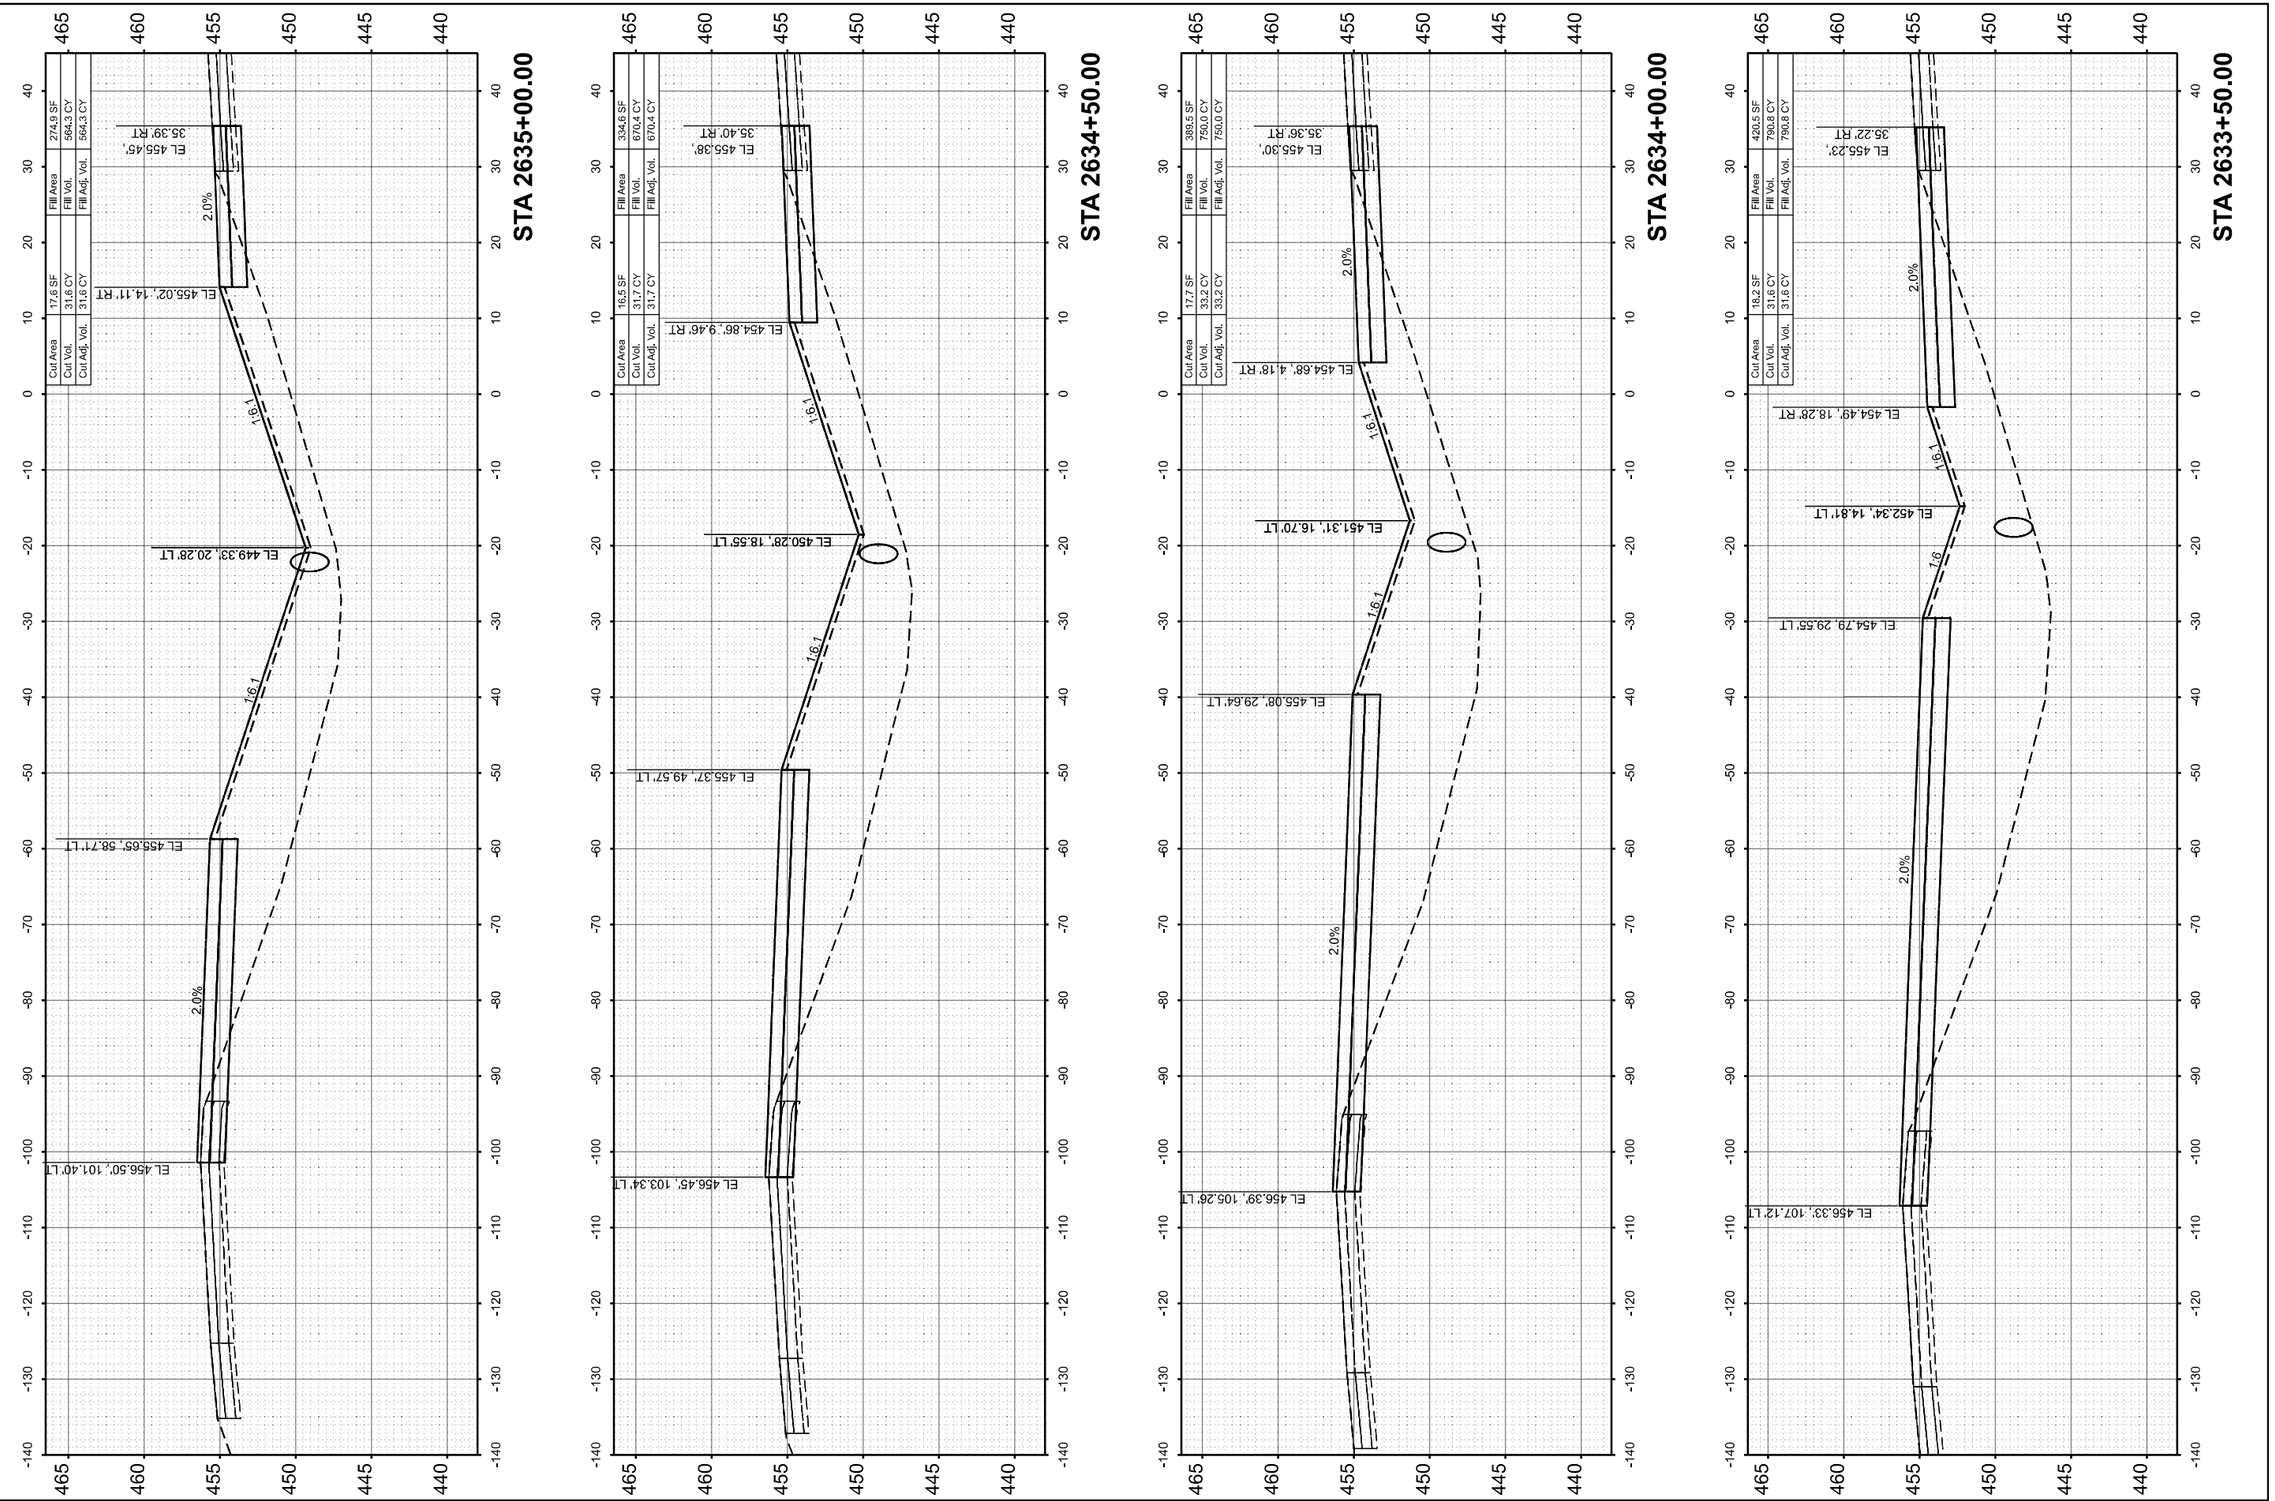

FINAL SURVEY	SURVEYED	BY	DATE
	PLOTTED		
NOTE BOOK	TEMPLATE		
	AREAS		
NO.	AREAS CHECKED		

ORIGINAL SURVEY	SURVEYED	BY	DATE
	PLOTTED		
NOTE BOOK	TEMPLATE		
	AREAS		
NO.	AREAS CHECKED		

MODEL: [64CL - 2633+50.00 [Sheet]
FILE NAME: c:\pwworkingdir\des-pw-01\tammy neff-smith\dms02488\D876M95_SHT_XSSHT_Crossover2.dgn

QUIGG ENGINEERING INC


USER NAME = TNeffSmith	DESIGNED - TNS	REVISED -	
	DRAWN - TNS	REVISED -	
	CHECKED - SDM	REVISED -	
PLOT DATE = 3/18/2026	DATE - 5/6/2026	REVISED -	

STATE OF ILLINOIS
DEPARTMENT OF TRANSPORTATION

CROSS SECTIONS
CROSSOVER 2

SCALE: 1"=10' | SHEET 6 OF 9 SHEETS | STA. | TO STA.

F.A.I RTE.	SECTION	COUNTY	TOTAL SHEETS	SHEET NO.
64	95(3,4)RS-2	WASHINGTON	775	762
		CONTRACT NO. 76M95		
	ILLINOIS	FED. AID PROJECT		

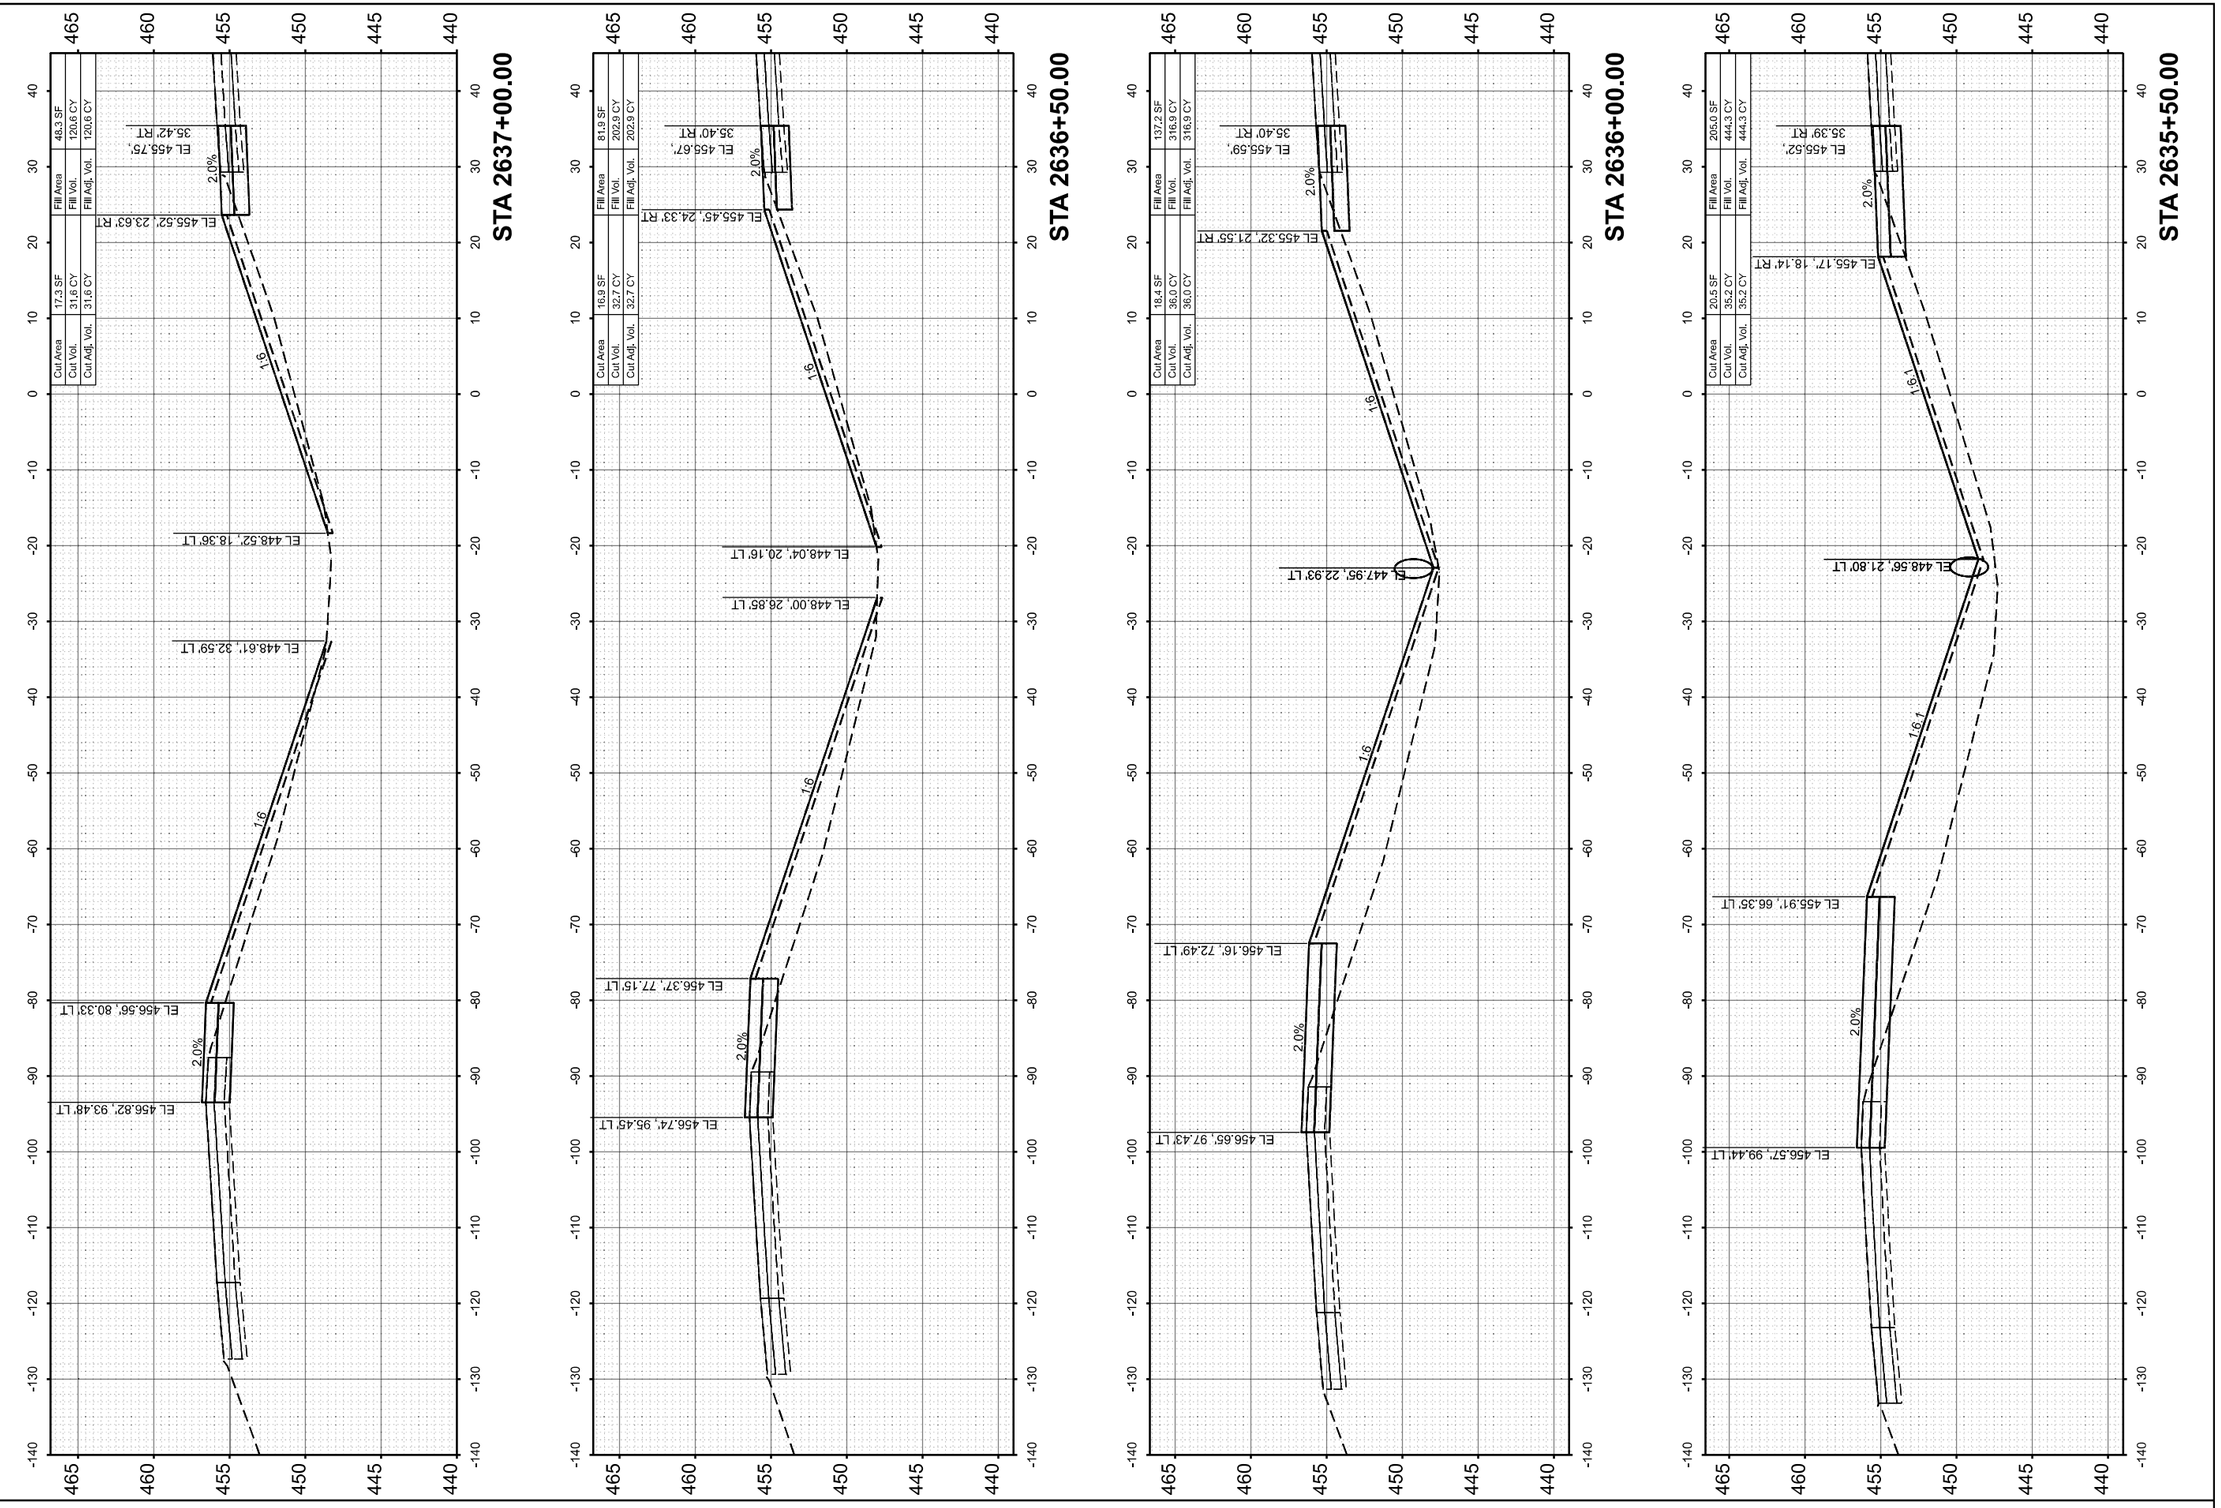

FINAL SURVEY	SURVEYED	BY	DATE
NOTE BOOK	PLOTTED		
NO.	TEMPLATE		
	AREAS		
	AREAS CHECKED		

ORIGINAL SURVEY	SURVEYED	BY	DATE
NOTE BOOK	PLOTTED		
NO.	TEMPLATE		
	AREAS		
	AREAS CHECKED		

MODEL: [64CL - 2635+50.00 [Sheet]
FILE NAME: c:\pwworkingdir\des-pw-01\tammy neff-smith\dms02488\D876M95_SHT_XSSHT_Crossover2.dgn

QUIGG ENGINEERING INC

USER NAME = TNeffSmith	DESIGNED - TNS	REVISED -	
	DRAWN - TNS	REVISED -	
	CHECKED - SDM	REVISED -	
PLOT DATE = 3/18/2026	DATE - 5/6/2026	REVISED -	

STATE OF ILLINOIS
DEPARTMENT OF TRANSPORTATION


CROSS SECTIONS
CROSSOVER 2

SCALE: 1"=10' | SHEET 7 OF 9 SHEETS | STA. | TO STA.

F.A.I RTE.	SECTION	COUNTY	TOTAL SHEETS	SHEET NO.
64	95-(3,4)RS-2	WASHINGTON	775	763
		CONTRACT NO. 76M95		
		ILLINOIS	FED. AID PROJECT	

FINAL SURVEY	SURVEYED	BY	DATE
	PLOTTED		
NOTE BOOK	TEMPLATE		
	AREAS		
NO.	AREAS CHECKED		

ORIGINAL SURVEY	SURVEYED	BY	DATE
	PLOTTED		
NOTE BOOK	TEMPLATE		
	AREAS		
NO.	AREAS CHECKED		

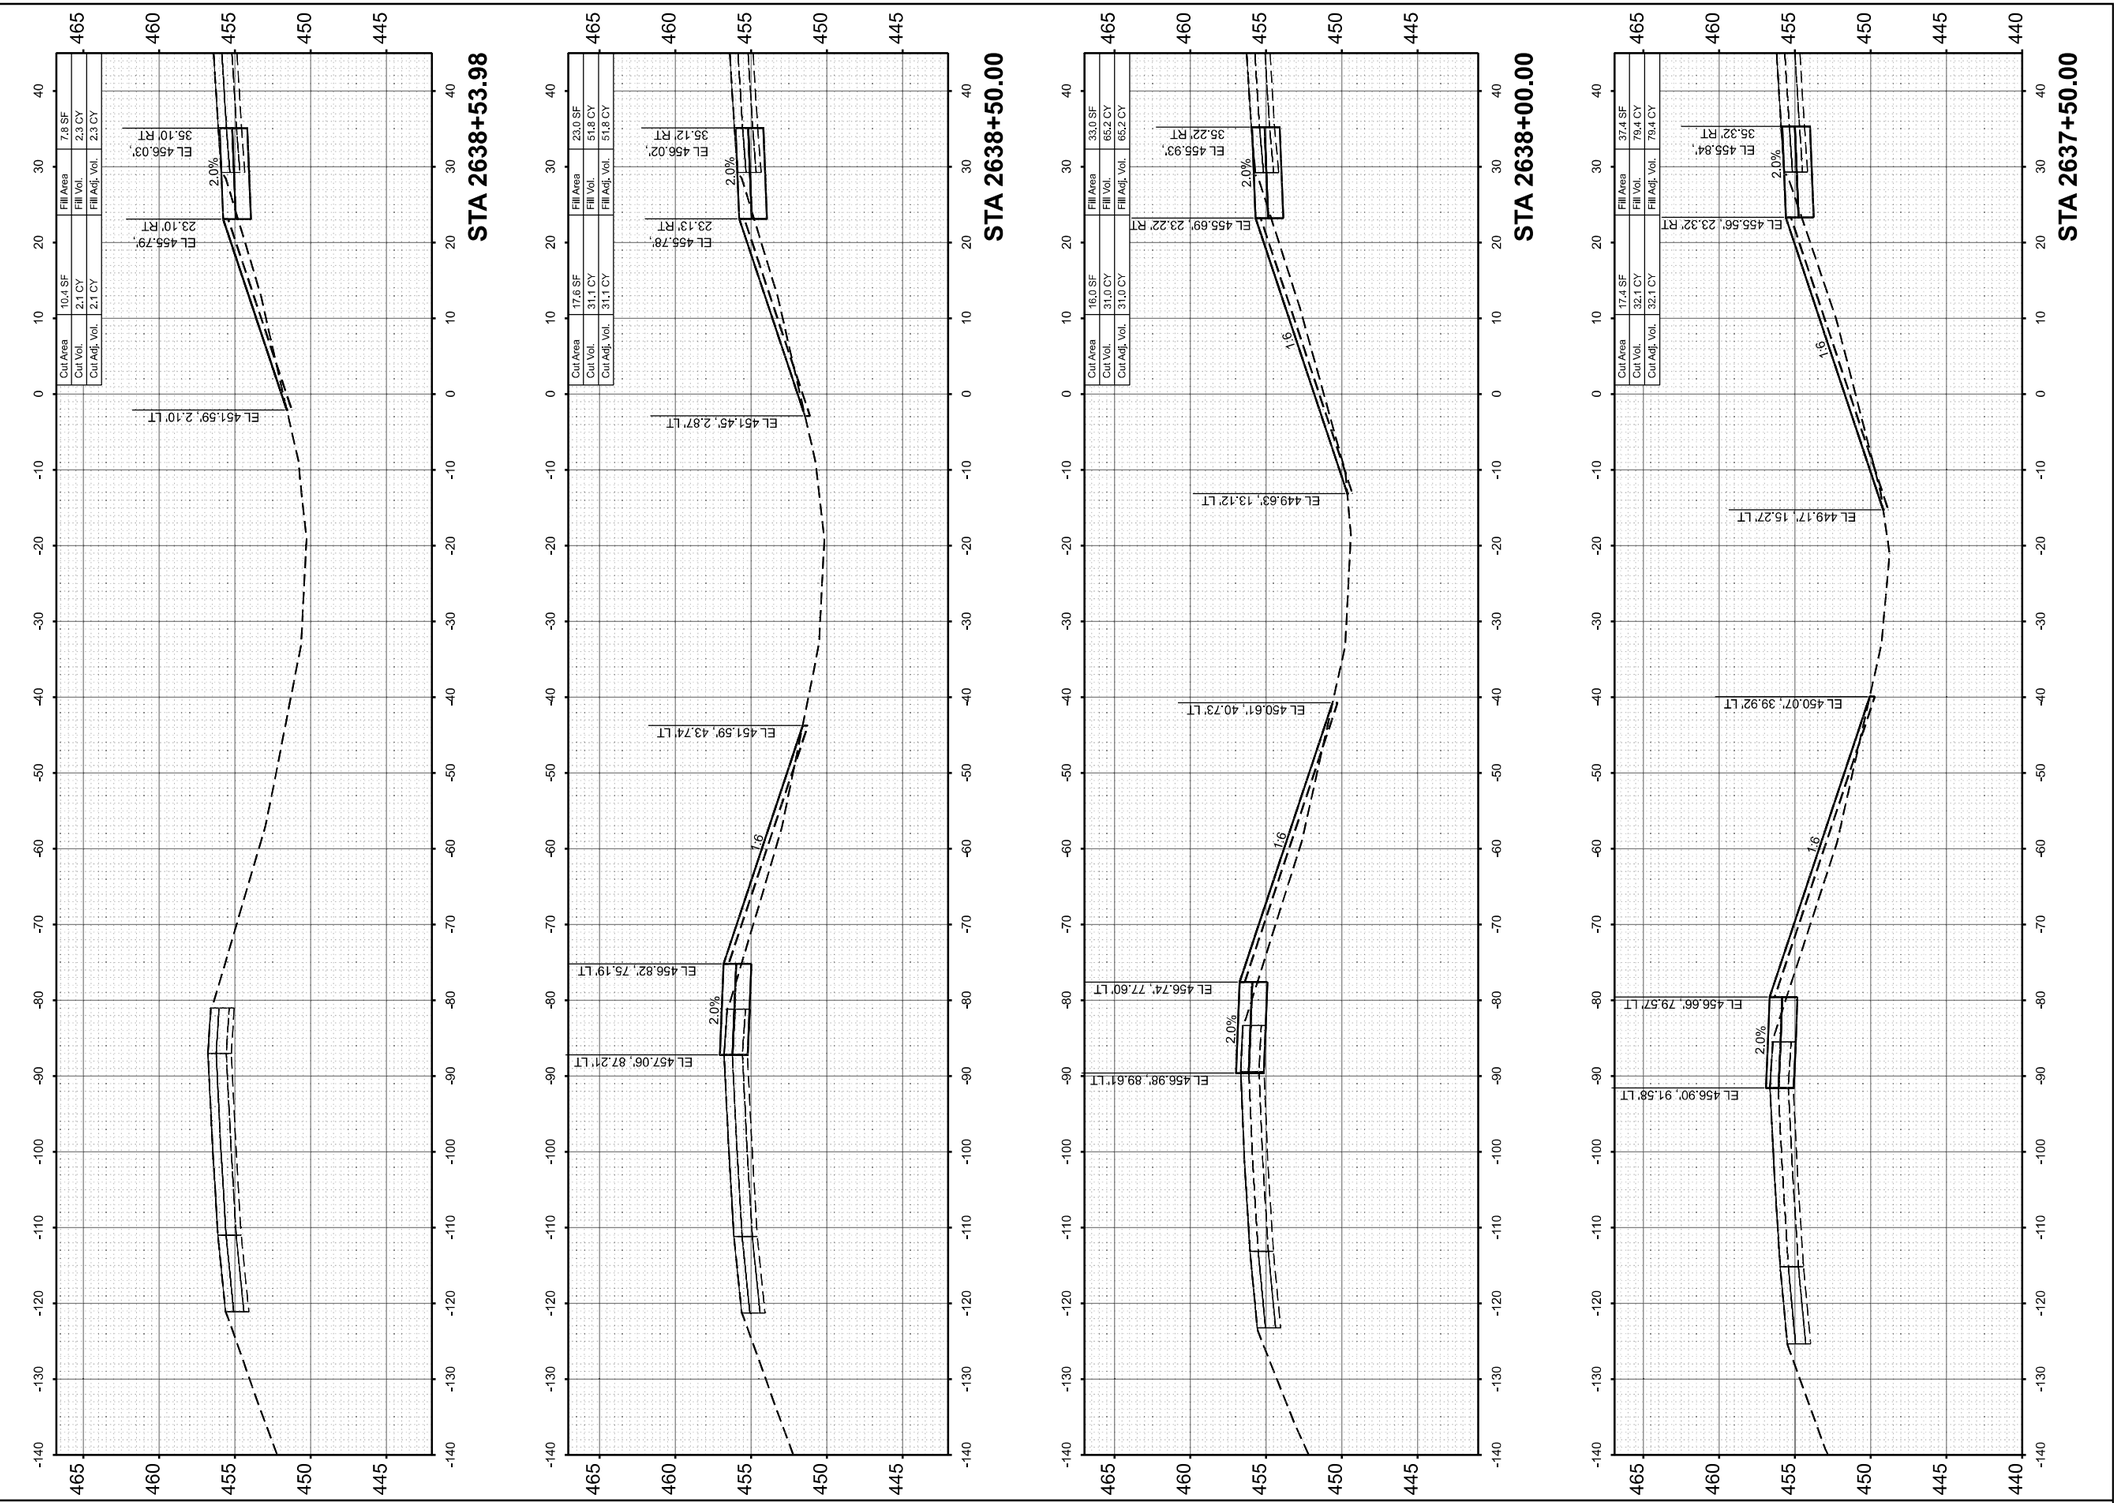

MODEL: I64CL - 2637+50.00 [Sheet]
FILE NAME: c:\pw\workingdir\des-pw-01\tammy neff-smith\dms02488\D876M95_SHT_XSSHT_Crossover2.dgn

QUIGG ENGINEERING INC

USER NAME = TNeffSmith	DESIGNED - TNS	REVISED -
	DRAWN - TNS	REVISED -
	CHECKED - SDM	REVISED -
PLOT DATE = 3/18/2026	DATE - 5/6/2026	REVISED -


STATE OF ILLINOIS
DEPARTMENT OF TRANSPORTATION


CROSS SECTIONS
CROSSOVER 2

SCALE: 1"=10' | SHEET 8 OF 9 SHEETS | STA. | TO STA.

F.A.I RTE.	SECTION	COUNTY	TOTAL SHEETS	SHEET NO.
64	95-(3,4)RS-2	WASHINGTON	775	764
		CONTRACT NO. 76M95		
	ILLINOIS FED. AID PROJECT			

FINAL SURVEY		BY	DATE
	SURVEYED		
	PLOTTED		
NOTE BOOK	TEMPLATE		
	AREAS		
NO.	AREAS CHECKED		

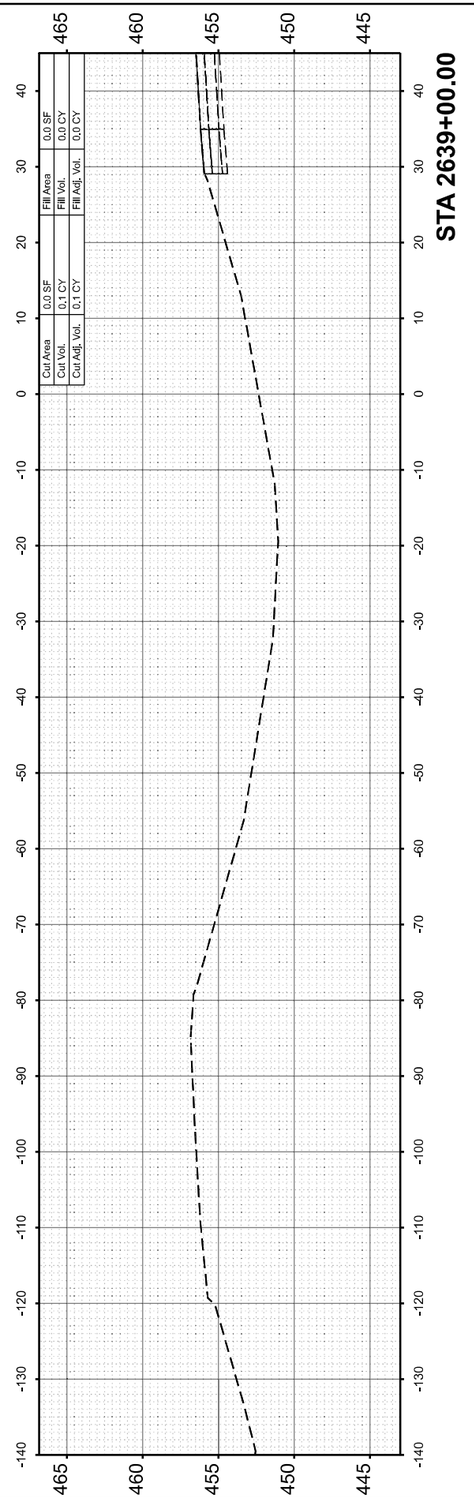

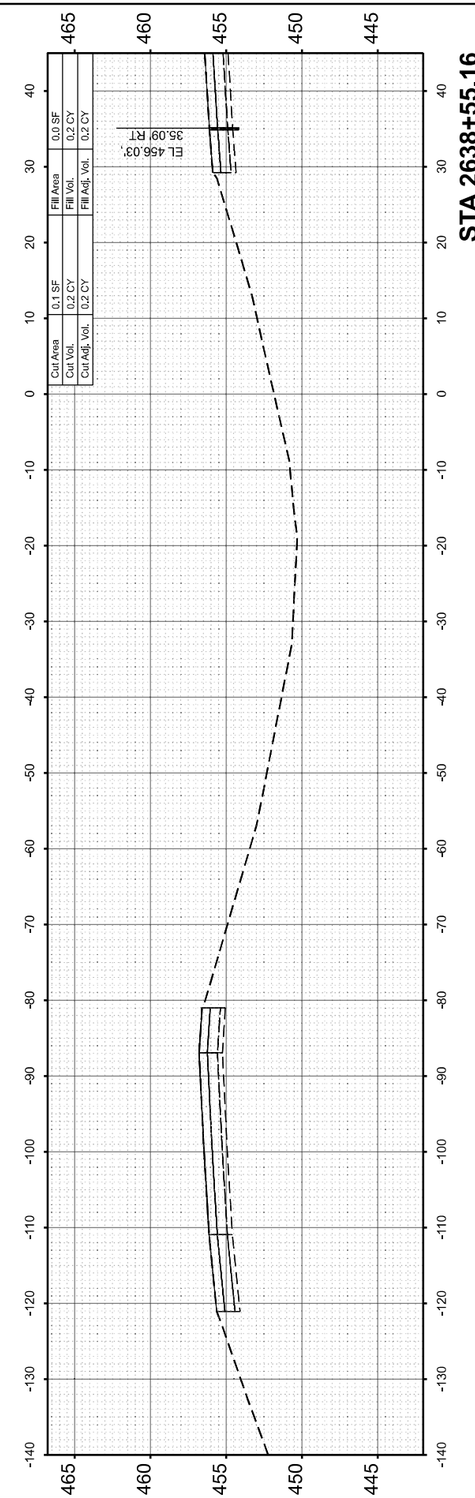

ORIGINAL SURVEY		BY	DATE
	SURVEYED		
	PLOTTED		
NOTE BOOK	TEMPLATE		
	AREAS		
NO.	AREAS CHECKED		

MODEL: [64CL - 2638+55.16 [Sheet]
FILE NAME: c:\pwworkingdir\dies-pw-01\tammy neff-smith\dms02488\D876M95_SHT_XSSHT_Crossover2.dgn

QUIGG ENGINEERING INC

USER NAME = TNeffSmith		DESIGNED -	TNS	REVISED -	
		DRAWN -	TNS	REVISED -	
		CHECKED -	SDM	REVISED -	
PLOT DATE = 3/18/2026		DATE -	5/6/2026	REVISED -	

STATE OF ILLINOIS
DEPARTMENT OF TRANSPORTATION

CROSS SECTIONS
CROSSOVER 2

SCALE: 1"=10' | SHEET 9 OF 9 SHEETS | STA. | TO STA.

F.A.I RTE.	SECTION	COUNTY	TOTAL SHEETS	SHEET NO.
64	95-(3,4)RS-2	WASHINGTON	775	765
		CONTRACT NO. 76M95		
	ILLINOIS FED. AID PROJECT			

ORIGINAL SURVEY		BY	DATE
NOTE BOOK	SURVEYED		
NO.	PLOTTED		
	TEMPLATE		
	AREAS		
	AREAS CHECKED		

FINAL SURVEY		BY	DATE
NOTE BOOK	SURVEYED		
NO.	PLOTTED		
	TEMPLATE		
	AREAS		
	AREAS CHECKED		

MODEL: I64CL-1 - 2707+00.00 [Sheet]
FILE NAME: c:\pwworkingdir\des-pw-01\tammy neff-smith\dms02488\D876M95_SHT_XSSHT_Crossover3.dgn

QUIGG ENGINEERING INC.

PLOT DATE = 3/6/2026

USER NAME = MBendit


DESIGNED - TNS
DRAWN - TNS
CHECKED - SDM
DATE - 5/6/2026

REVISED - REVISED - REVISED -


STATE OF ILLINOIS
DEPARTMENT OF TRANSPORTATION

CROSS SECTIONS
CROSSOVER 3


SCALE: 1"=10'
SHEET 1 OF 5 SHEETS
STA.
TO STA.

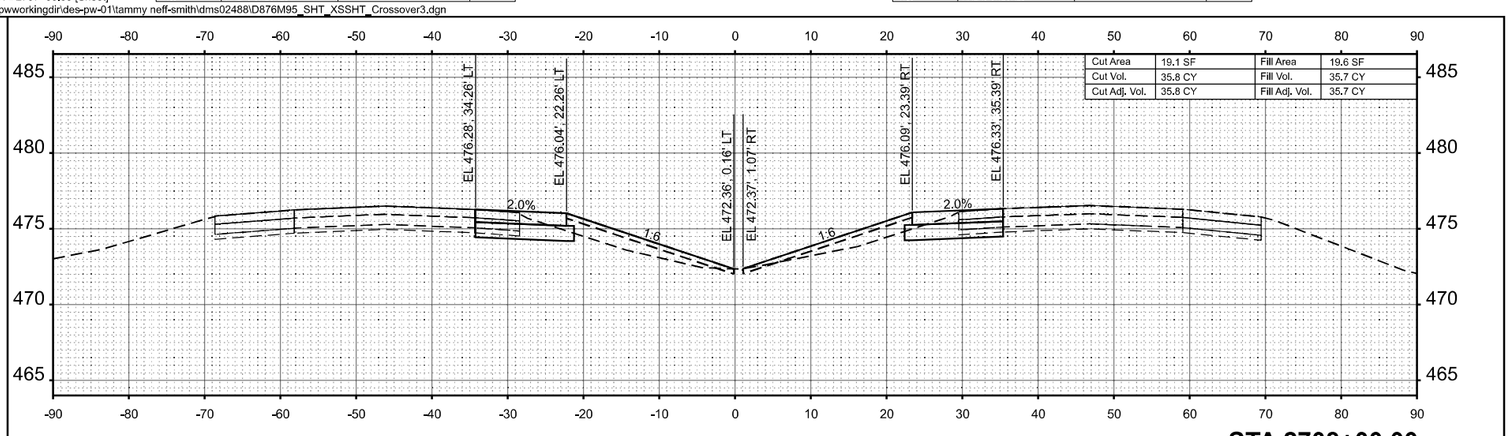


STA 2708+00.00

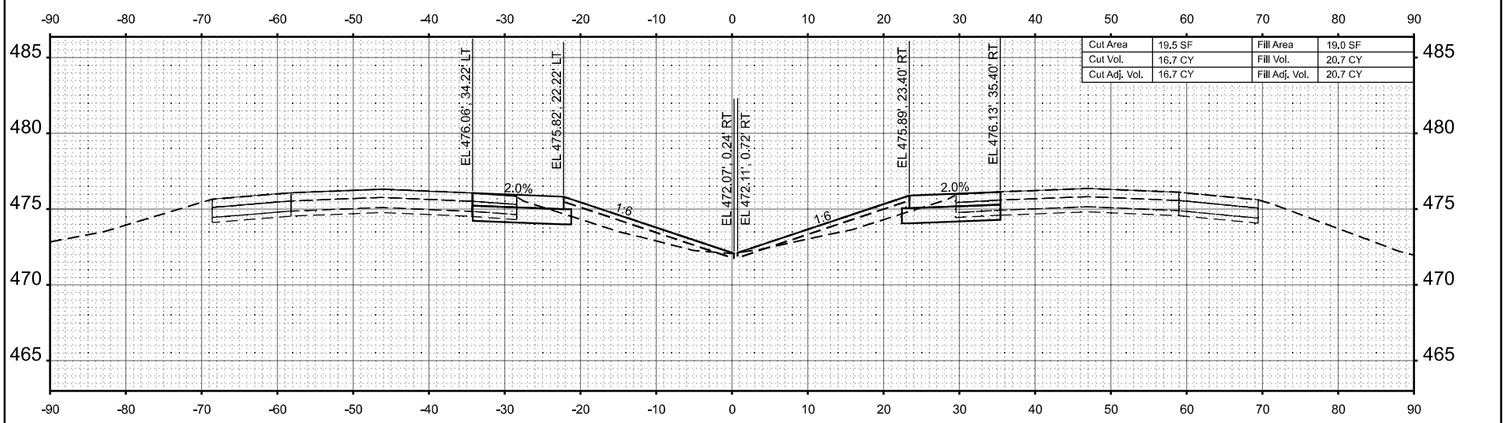


STA 2707+50.00

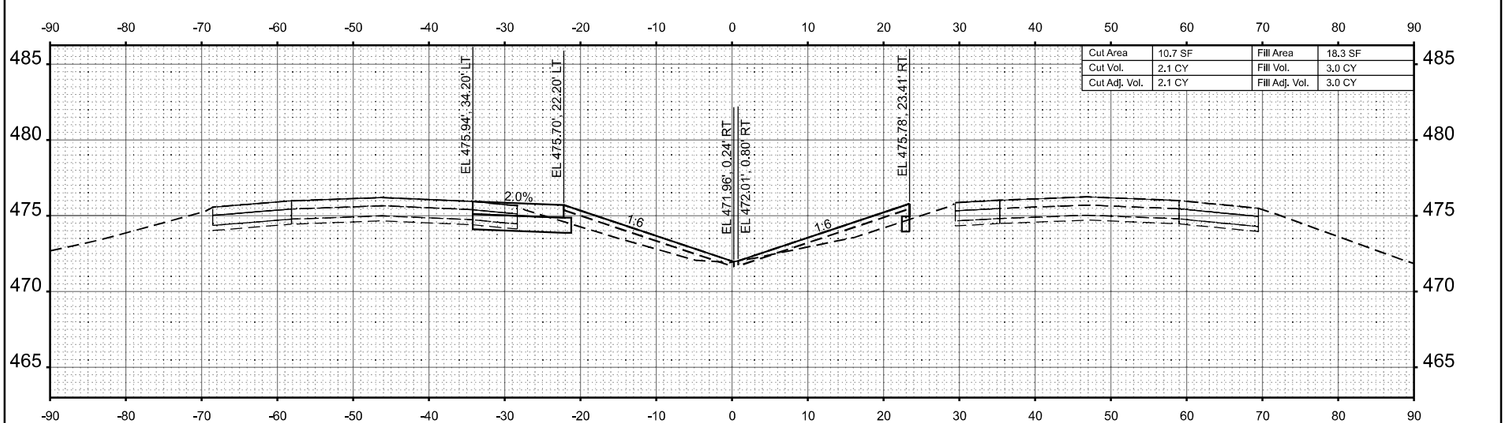

STA 2707+20.08

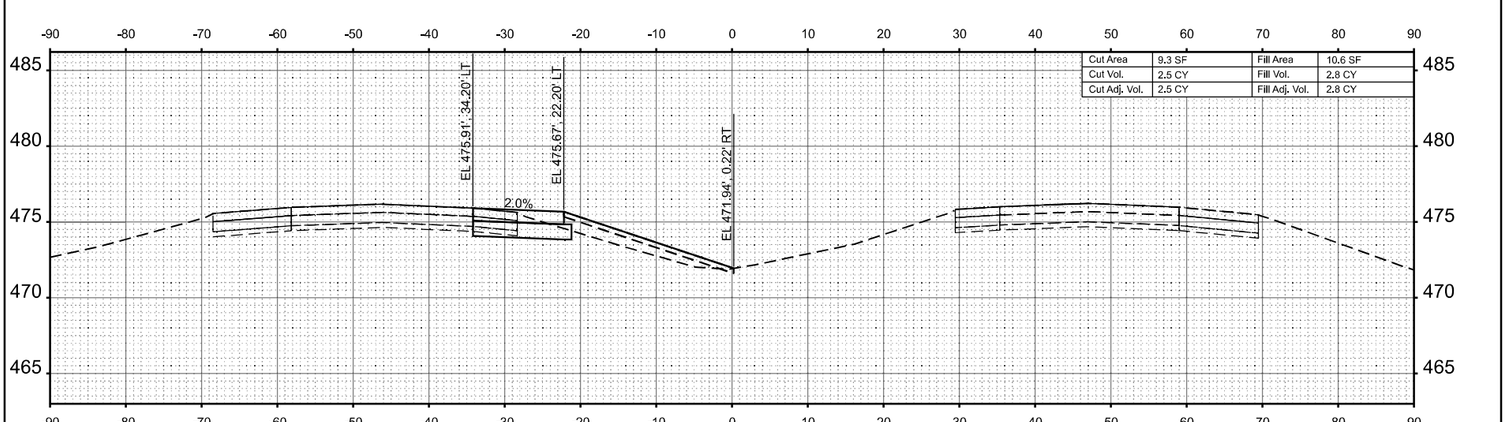


STA 2707+14.48

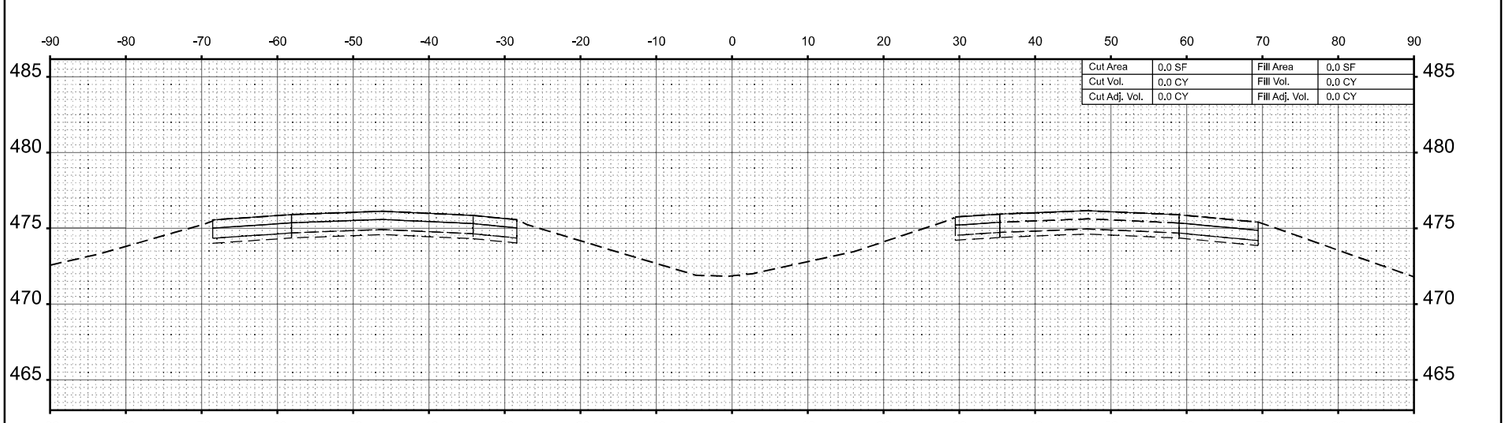

STA 2707+00.00

F.A.I. RTE.	SECTION	COUNTY	TOTAL SHEETS	SHEET NO.
64	95-3,4)RS-2	WASHINGTON	775	766
ILLINOIS	FED. AID PROJECT	CONTRACT NO. 76M95		

FINAL SURVEY		BY	DATE
NOTE BOOK	SURVEYED		
	PLOTTED		
	TEMPLATE		
NO.	AREAS		
	AREAS CHECKED		

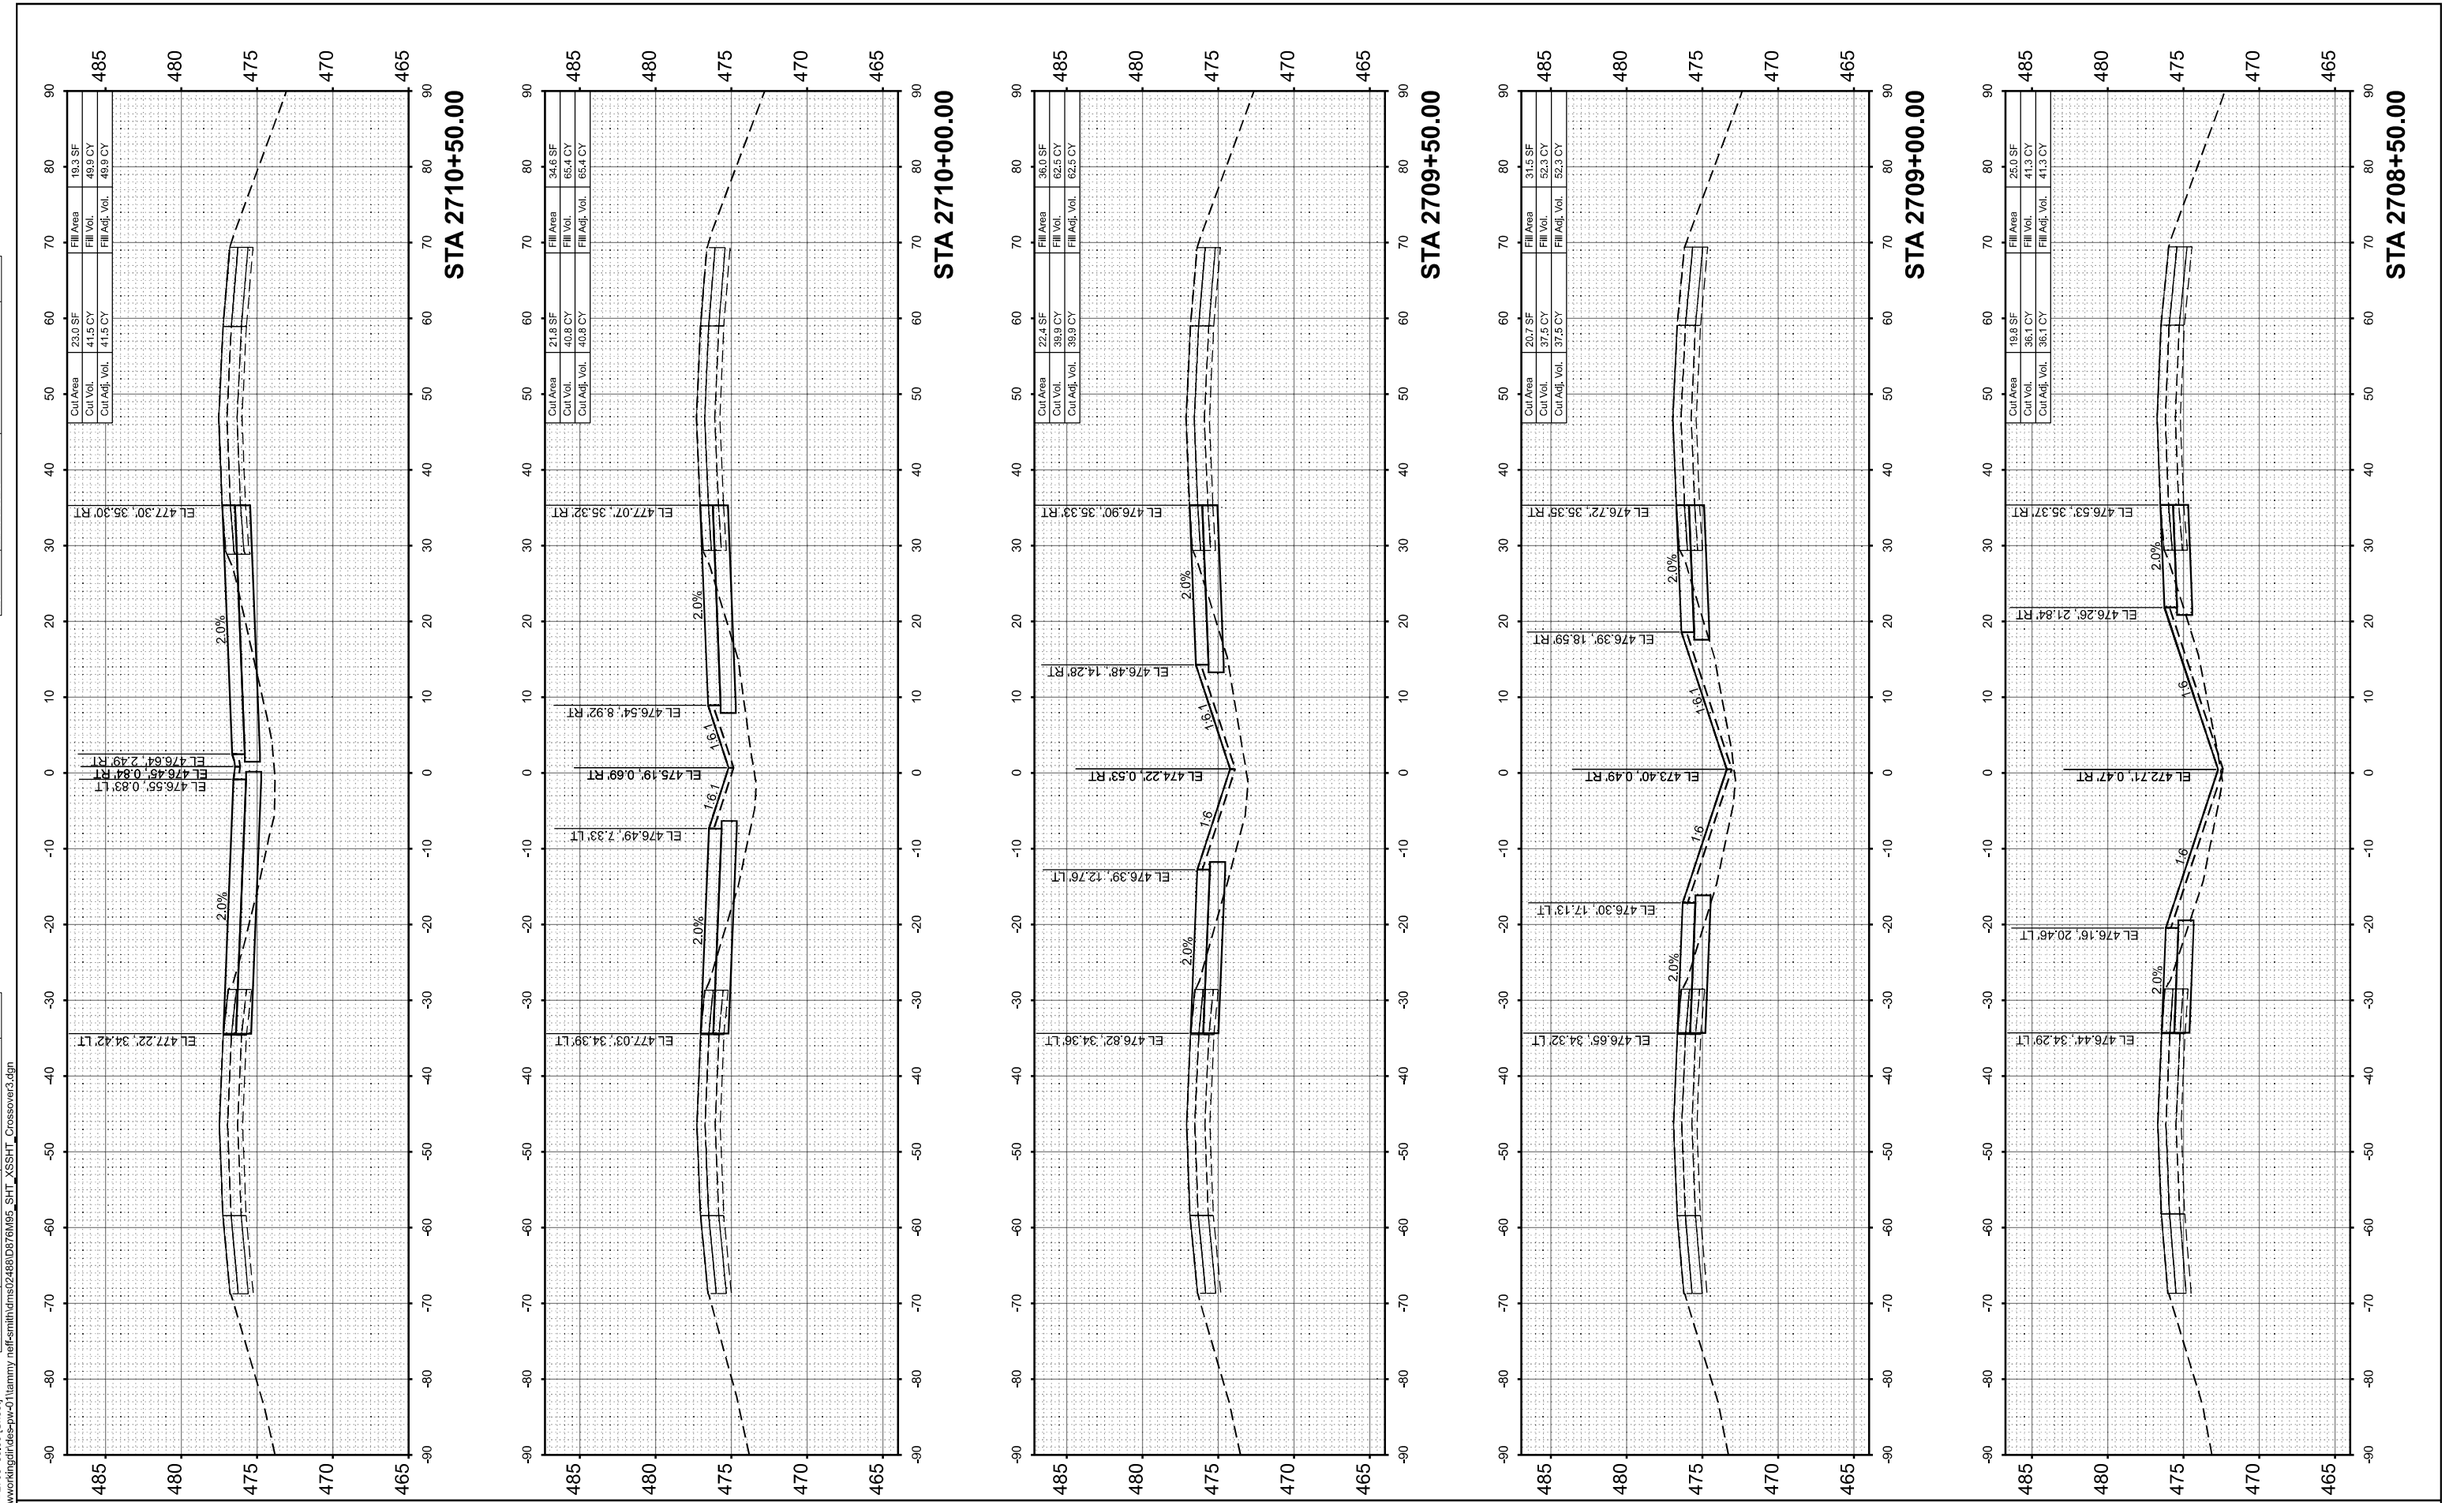

ORIGINAL SURVEY		BY	DATE
NOTE BOOK	SURVEYED		
	PLOTTED		
	TEMPLATE		
NO.	AREAS		
	AREAS CHECKED		

MODEL: I64CL-1 - 2708+50.00 [Sheet]
FILE NAME: c:\pwworkingdir\des-pw-01\tammy neff-smith\dms02488\D876M95_SHT_XSSHT_Crossover3.dgn

QUIGG ENGINEERING INC


USER NAME = TNeffSmith	DESIGNED - TNS		REVISED -
	DRAWN - TNS		REVISED -
	CHECKED - SDM		REVISED -
PLOT DATE = 3/18/2026	DATE - 5/6/2026		REVISED -

STATE OF ILLINOIS
DEPARTMENT OF TRANSPORTATION

CROSS SECTIONS
CROSSOVER 3

SCALE: 1"=10' | SHEET 2 OF 5 SHEETS | STA. | TO STA.

F.A.I RTE.	SECTION	COUNTY	TOTAL SHEETS	SHEET NO.
64	95-(3,4)RS-2	WASHINGTON	775	767
		CONTRACT NO. 76M95		
	ILLINOIS	FED. AID PROJECT		

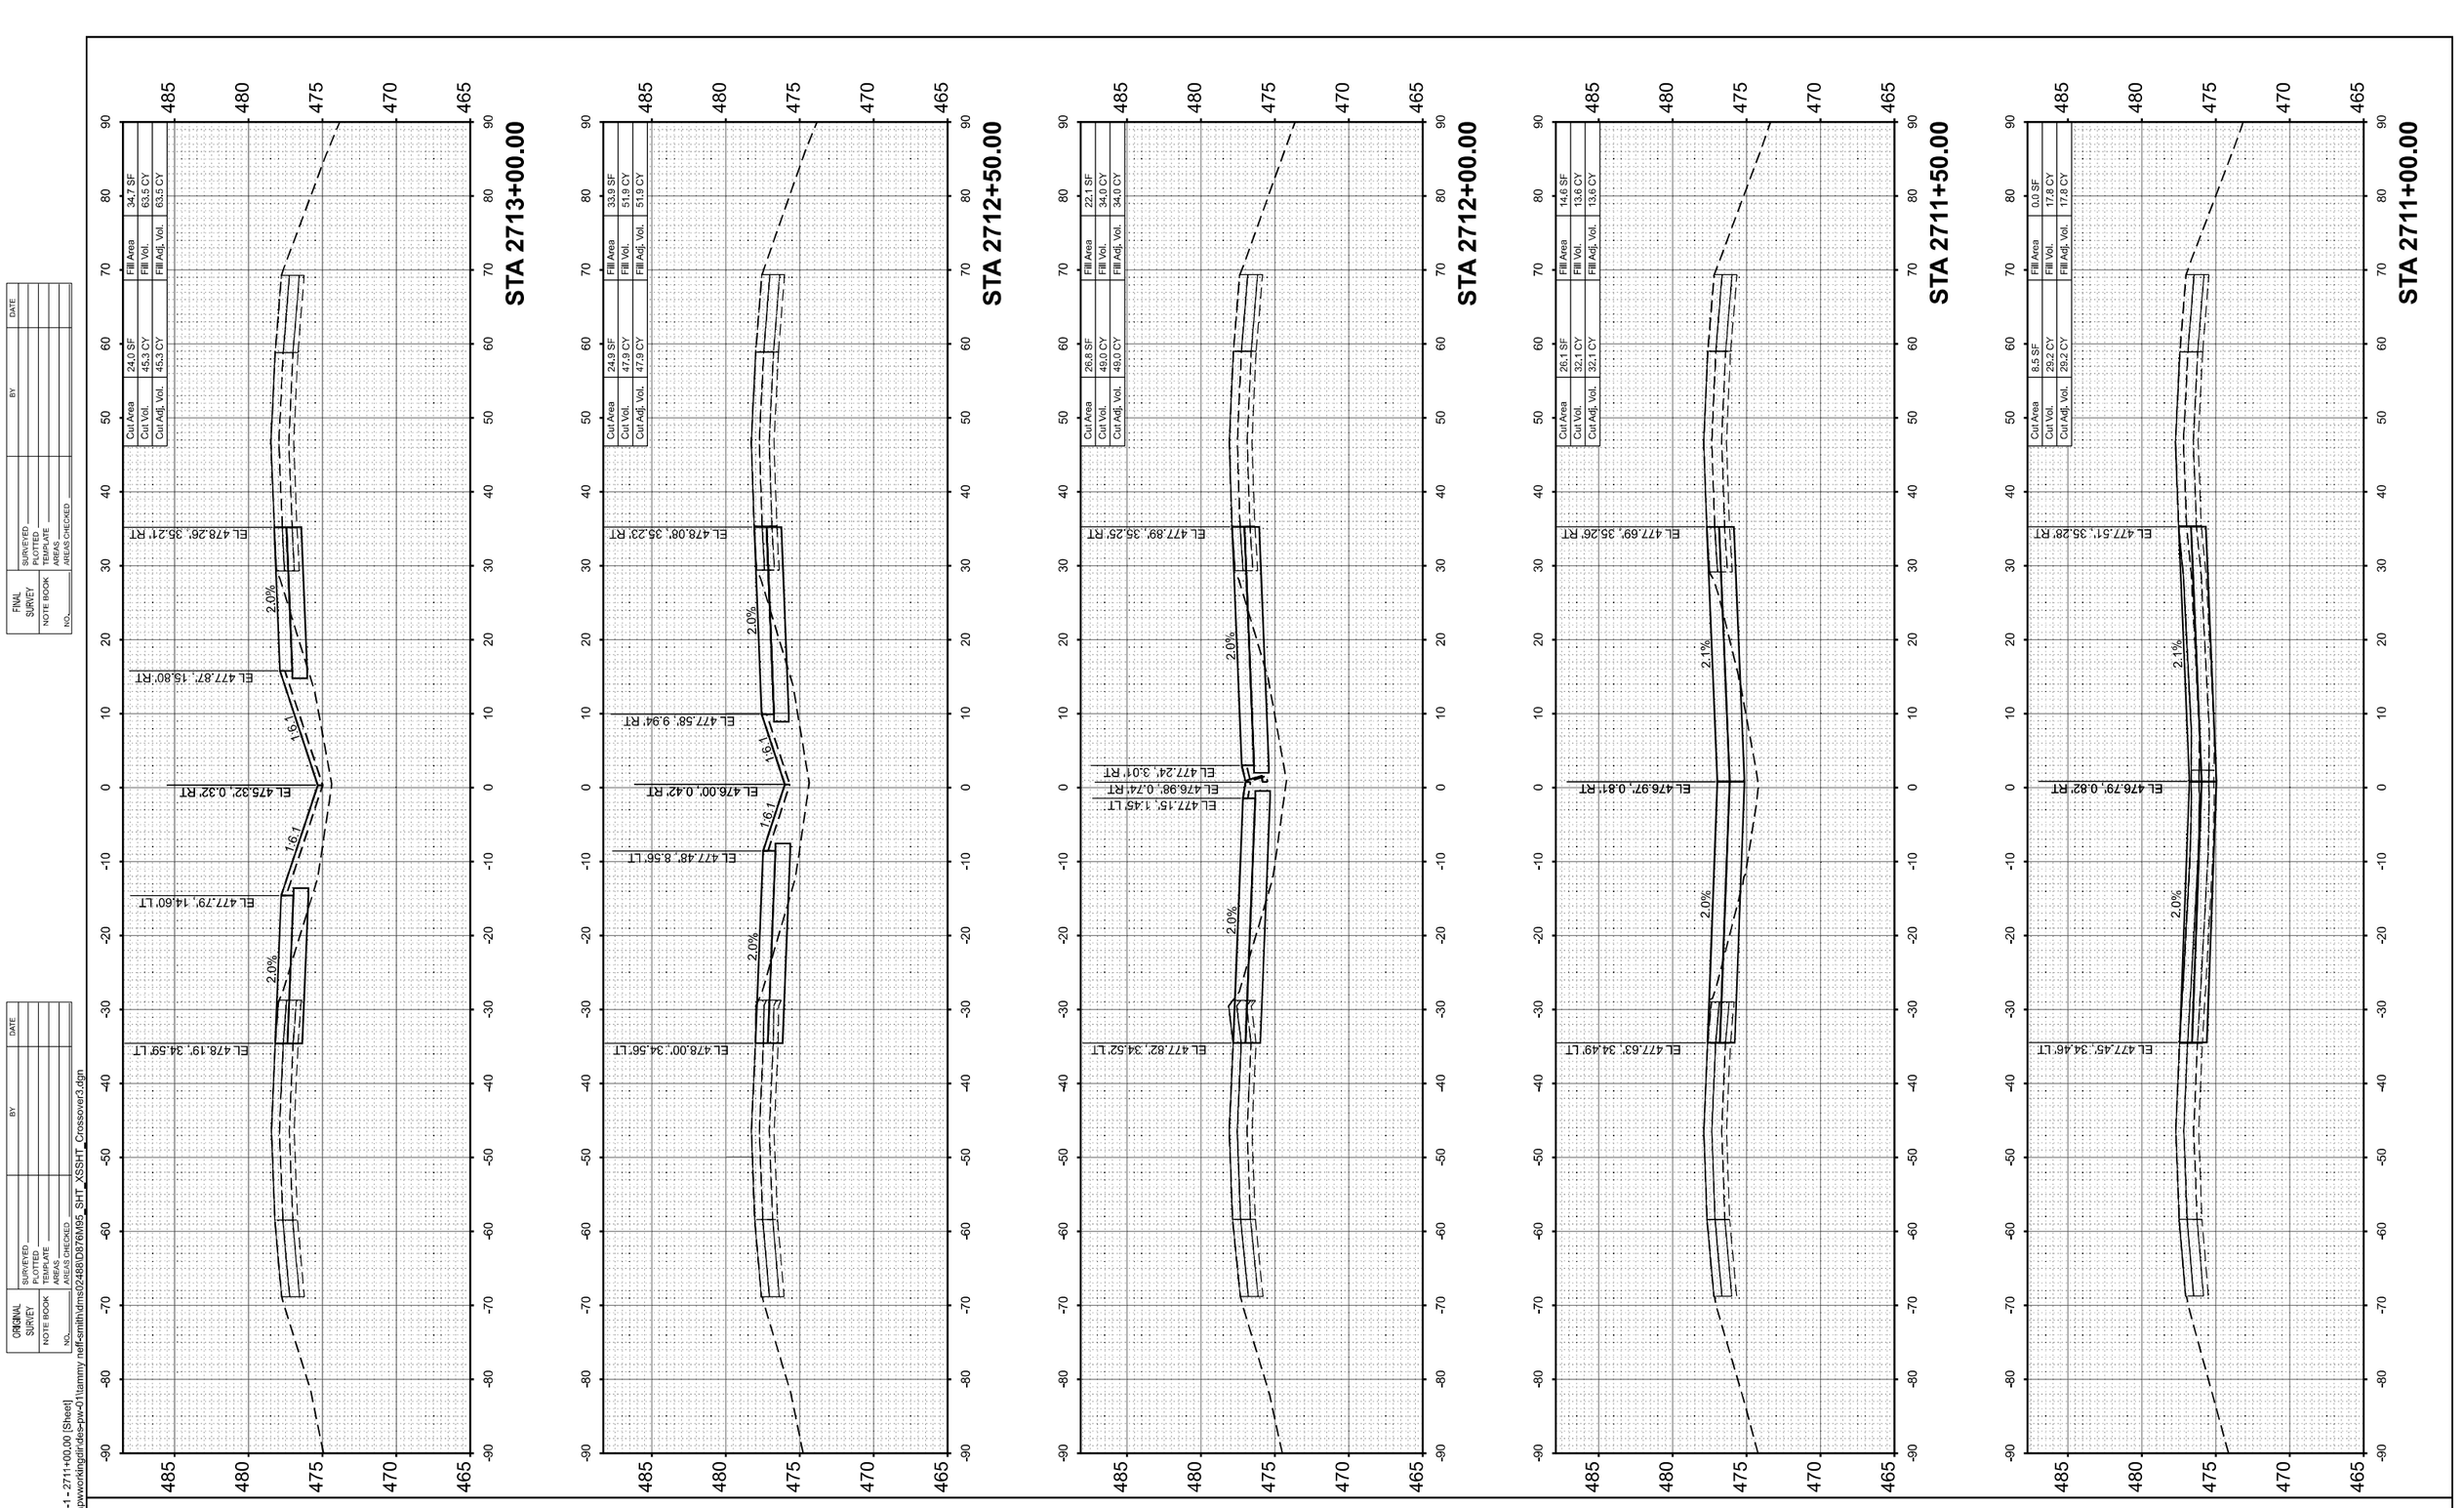

FINAL SURVEY
NOTE BOOK
NO.

	BY	DATE
SURVEYED		
PLOTTED		
TEMPLATE		
AREAS		
AREAS CHECKED		

ORIGINAL SURVEY
NOTE BOOK
NO.

	BY	DATE
SURVEYED		
PLOTTED		
TEMPLATE		
AREAS		
AREAS CHECKED		

MODEL: I64CL-1 - 2711+00.00 [Sheet]
FILE NAME: c:\pwworkingdir\des-pw-01\tammy neff-smith\dms02488\D876M95_SHT_XSSHT_Crossover3.dgn

QUIGG ENGINEERING INC

USER NAME = TNeffSmith	DESIGNED - TNS	REVISED -			
	DRAWN - TNS	REVISED -			
	CHECKED - SDM	REVISED -			
PLOT DATE = 3/18/2026	DATE - 5/6/2026	REVISED -			

STATE OF ILLINOIS
DEPARTMENT OF TRANSPORTATION

CROSS SECTIONS
CROSSOVER 3

SCALE: 1"=10' | SHEET 3 OF 5 SHEETS | STA. | TO STA.

F.A.I RTE.	SECTION	COUNTY	TOTAL SHEETS	SHEET NO.
64	95-(3,4)RS-2	WASHINGTON	775	768
		CONTRACT NO. 76M95		
	ILLINOIS	FED. AID PROJECT		

FINAL SURVEY	SURVEYED	BY	DATE
NOTE BOOK	PLOTTED		
	TEMPLATE		
	AREAS		
NO.	AREAS CHECKED		

ORIGINAL SURVEY	SURVEYED	BY	DATE
NOTE BOOK	PLOTTED		
	TEMPLATE		
	AREAS		
NO.	AREAS CHECKED		

MODEL: I64CL-1 - 2713+50.00 [Sheet]
FILE NAME: c:\pwworkingdir\dese+pw-01\tammy neff-smith\dms02488\D876M95_SHT_XSSHT_Crossover3.dgn

QUIGG ENGINEERING INC


USER NAME = TNeffSmith	DESIGNED - TNS	REVISED -
	DRAWN - TNS	REVISED -
	CHECKED - SDM	REVISED -
PLOT DATE = 3/18/2026	DATE - 5/6/2026	REVISED -


STATE OF ILLINOIS
DEPARTMENT OF TRANSPORTATION


CROSS SECTIONS
CROSSOVER 3


SCALE: 1"=10' | SHEET 4 OF 5 SHEETS | STA. | TO STA.

F.A.I RTE.	SECTION	COUNTY	TOTAL SHEETS	SHEET NO.
64	95-(3,4)RS-2	WASHINGTON	775	769
		CONTRACT NO. 76M95		
	ILLINOIS FED. AID PROJECT			

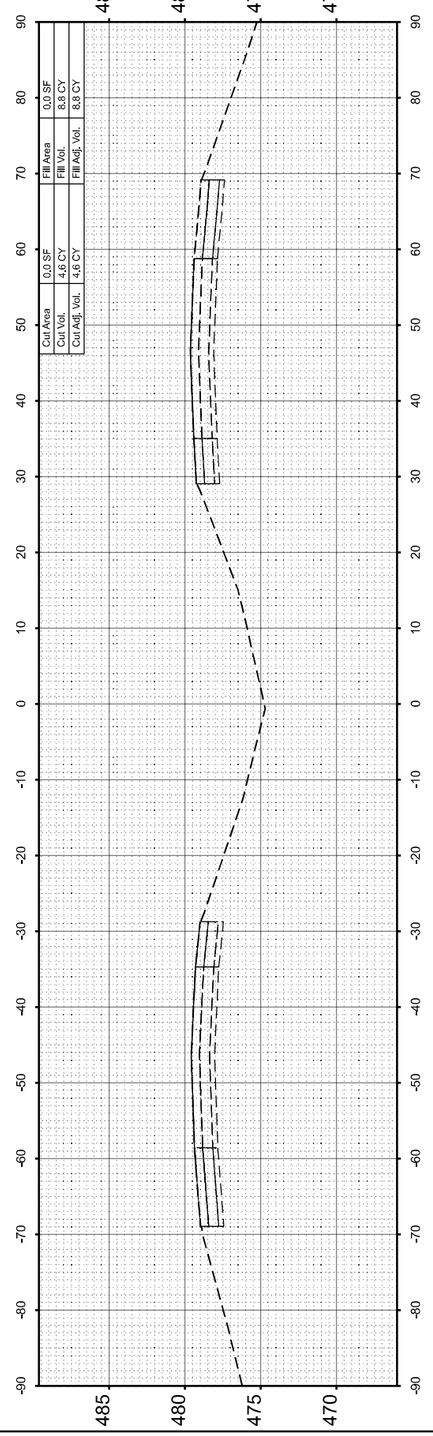

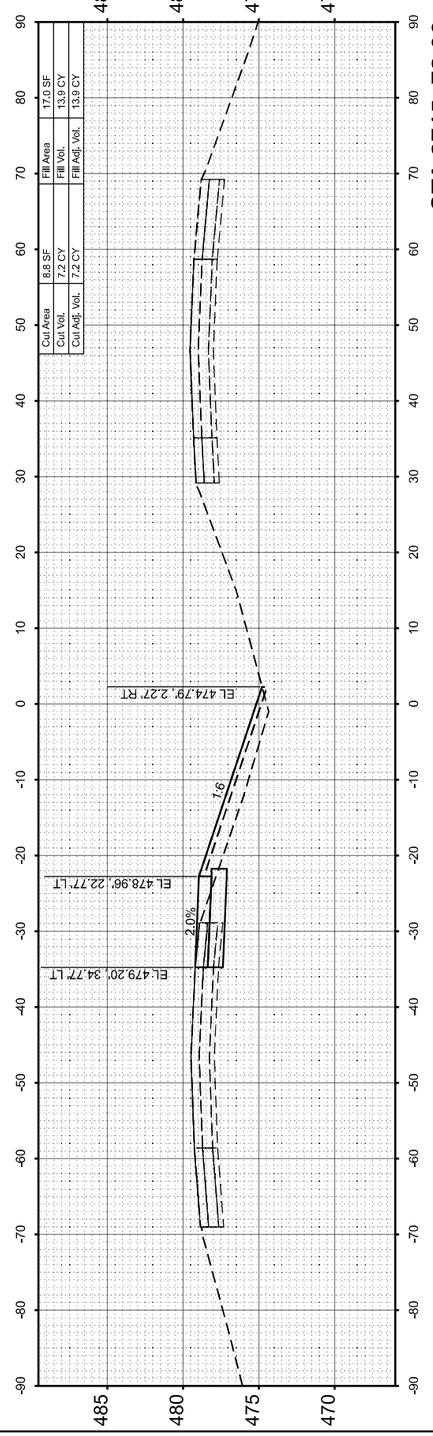

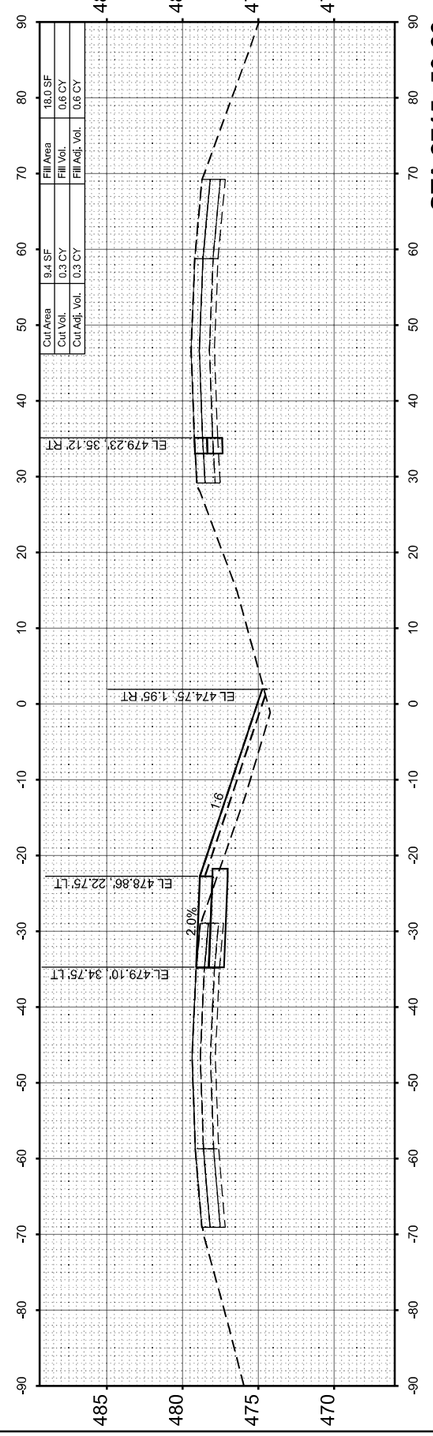

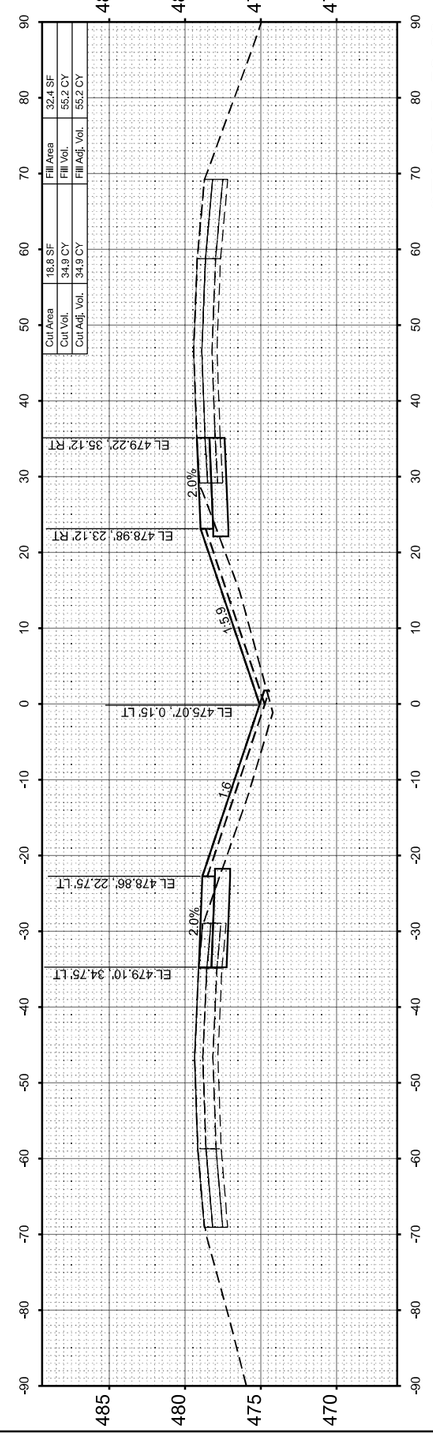

FINAL SURVEY	SURVEYED	BY	DATE
	PLOTTED		
NOTE BOOK	TEMPLATE		
	AREAS		
NO.	AREAS CHECKED		

ORIGINAL SURVEY	SURVEYED	BY	DATE
	PLOTTED		
NOTE BOOK	TEMPLATE		
	AREAS		
NO.	AREAS CHECKED		

MODEL: I64CL-1 - 2715+50.00 [Sheet]
FILE NAME: c:\pwworkingdir\des-pw-01\tammy neff-smith\d0876M95_SHT_XSSHT_Crossover3.dgn

QUIGG ENGINEERING INC

USER NAME = TNeffSmith	DESIGNED - TNS	REVISED -
	DRAWN - TNS	REVISED -
	CHECKED - SDM	REVISED -
PLOT DATE = 3/18/2026	DATE - 5/6/2026	REVISED -


STATE OF ILLINOIS
DEPARTMENT OF TRANSPORTATION

CROSS SECTIONS
CROSSOVER 3

SCALE: 1"=10' | SHEET 5 OF 5 SHEETS | STA. | TO STA.

F.A.I RTE.	SECTION	COUNTY	TOTAL SHEETS	SHEET NO.
64	95-(3,4)RS-2	WASHINGTON	775	770
		CONTRACT NO. 76M95		
	ILLINOIS FED. AID PROJECT			

FINAL SURVEY		BY	DATE
	SURVEYED		
	PLOTTED		
NOTE BOOK	TEMPLATE		
	AREAS		
NO.	AREAS CHECKED		

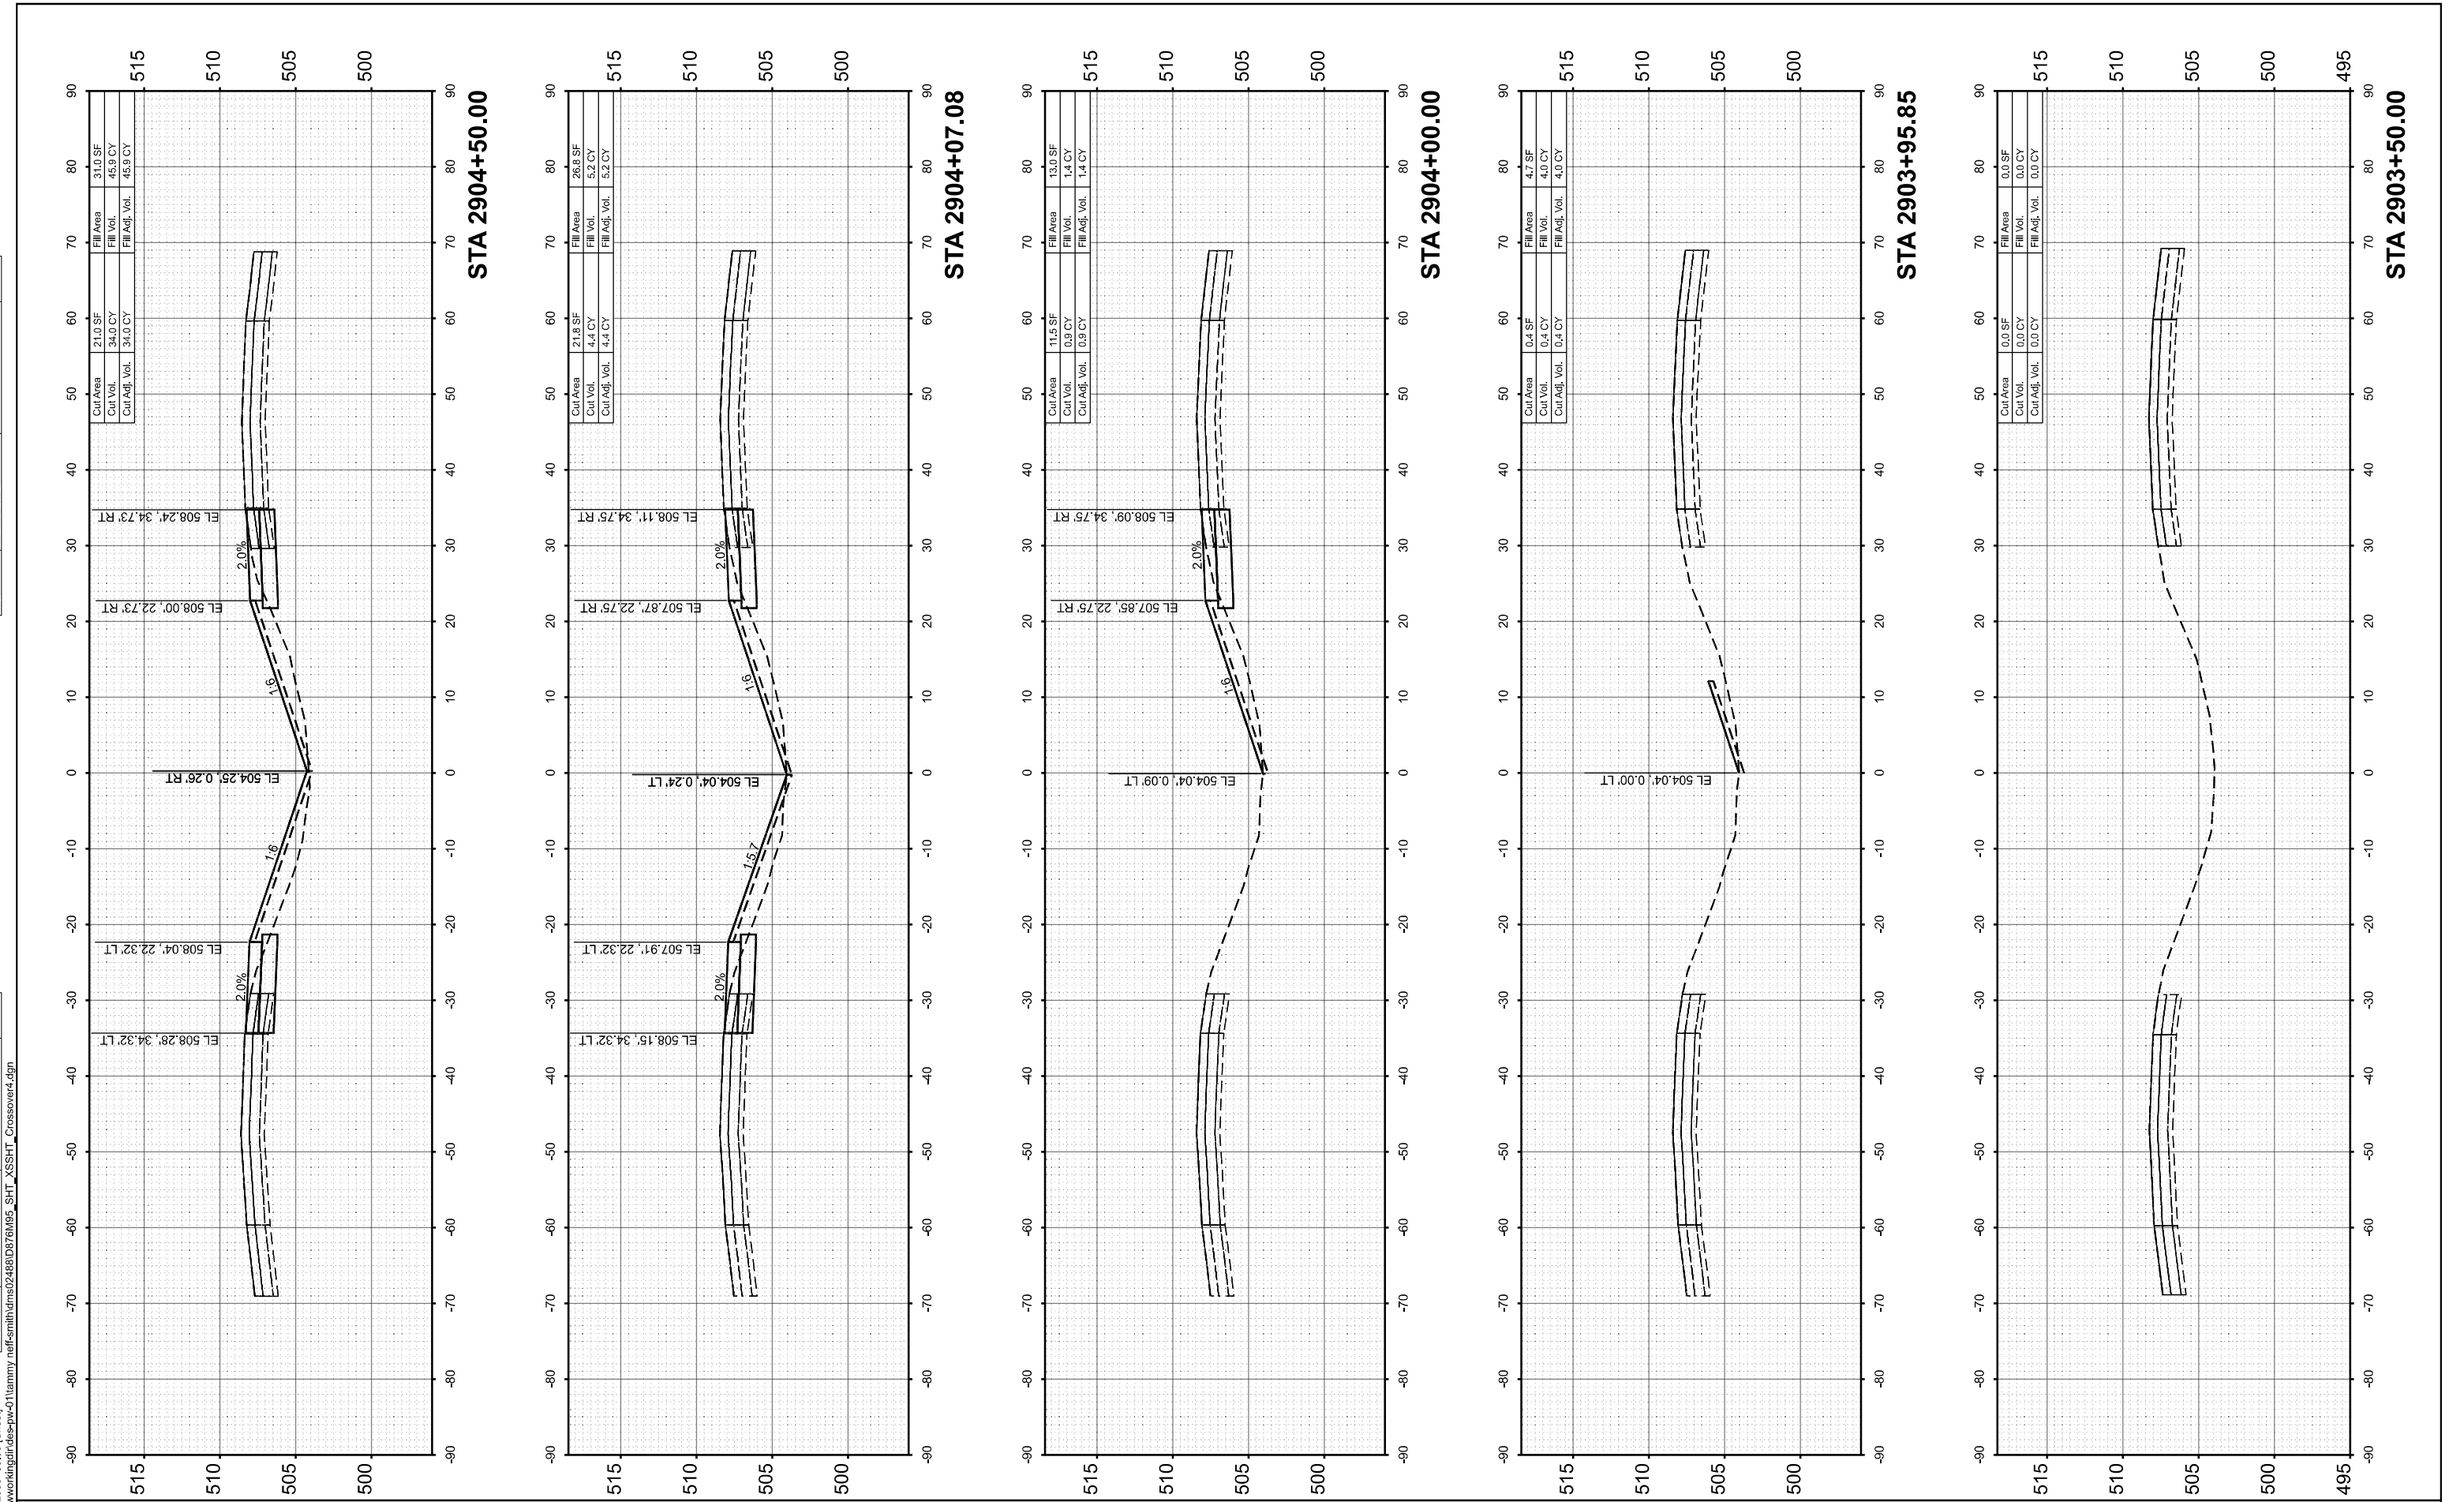

ORIGINAL SURVEY		BY	DATE
	SURVEYED		
	PLOTTED		
NOTE BOOK	TEMPLATE		
	AREAS		
NO.	AREAS CHECKED		

MODEL: I64CL - 2903+50.00 [Sheet]
FILE NAME: c:\pwworkingdir\des-pw-01\tammy neff-smith\dms022488\D876M95_SHT_XSSHT_Crossover4.dgn

QUIGG ENGINEERING INC

USER NAME = TNeffSmith	DESIGNED - TNS		REVISED -
	DRAWN - TNS		REVISED -
	CHECKED - SDM		REVISED -
PLOT DATE = 3/18/2026	DATE - 5/6/2026		REVISED -

STATE OF ILLINOIS
DEPARTMENT OF TRANSPORTATION

CROSS SECTIONS
CROSSOVER 4

SCALE: 1"=10' | SHEET 1 OF 5 SHEETS | STA. | TO STA.

F.A.I RTE.	SECTION	COUNTY	TOTAL SHEETS	SHEET NO.
64	95-(3,4)RS-2	WASHINGTON	775	771
		CONTRACT NO. 76M95		
	ILLINOIS FED. AID PROJECT			

FINAL SURVEY		BY	DATE
	SURVEYED		
	PLOTTED		
NOTE BOOK	TEMPLATE		
	AREAS		
NO.	AREAS CHECKED		

ORIGINAL SURVEY		BY	DATE
	SURVEYED		
	PLOTTED		
NOTE BOOK	TEMPLATE		
	AREAS		
NO.	AREAS CHECKED		

MODEL: I64CL - 2905+00.00 [Sheet]
FILE NAME: c:\pwworkingdir\dee-pw-01\tammy.neff-smith\dms02488\D876M95_SHT_XSSHT_Crossover4.dgn

QUIGG ENGINEERING INC


USER NAME = TNeffSmith	DESIGNED - TNS		REVISED -
	DRAWN - TNS		REVISED -
	CHECKED - SDM		REVISED -
PLOT DATE = 3/18/2026	DATE - 5/6/2026		REVISED -

STATE OF ILLINOIS
DEPARTMENT OF TRANSPORTATION

CROSS SECTIONS
CROSSOVER 4

SCALE: 1"=10' | SHEET 2 OF 5 SHEETS | STA. | TO STA.

F.A.I RTE.	SECTION	COUNTY	TOTAL SHEETS	SHEET NO.
64	95-(3,4)RS-2	WASHINGTON	775	772
		CONTRACT NO. 76M95		
	ILLINOIS FED. AID PROJECT			

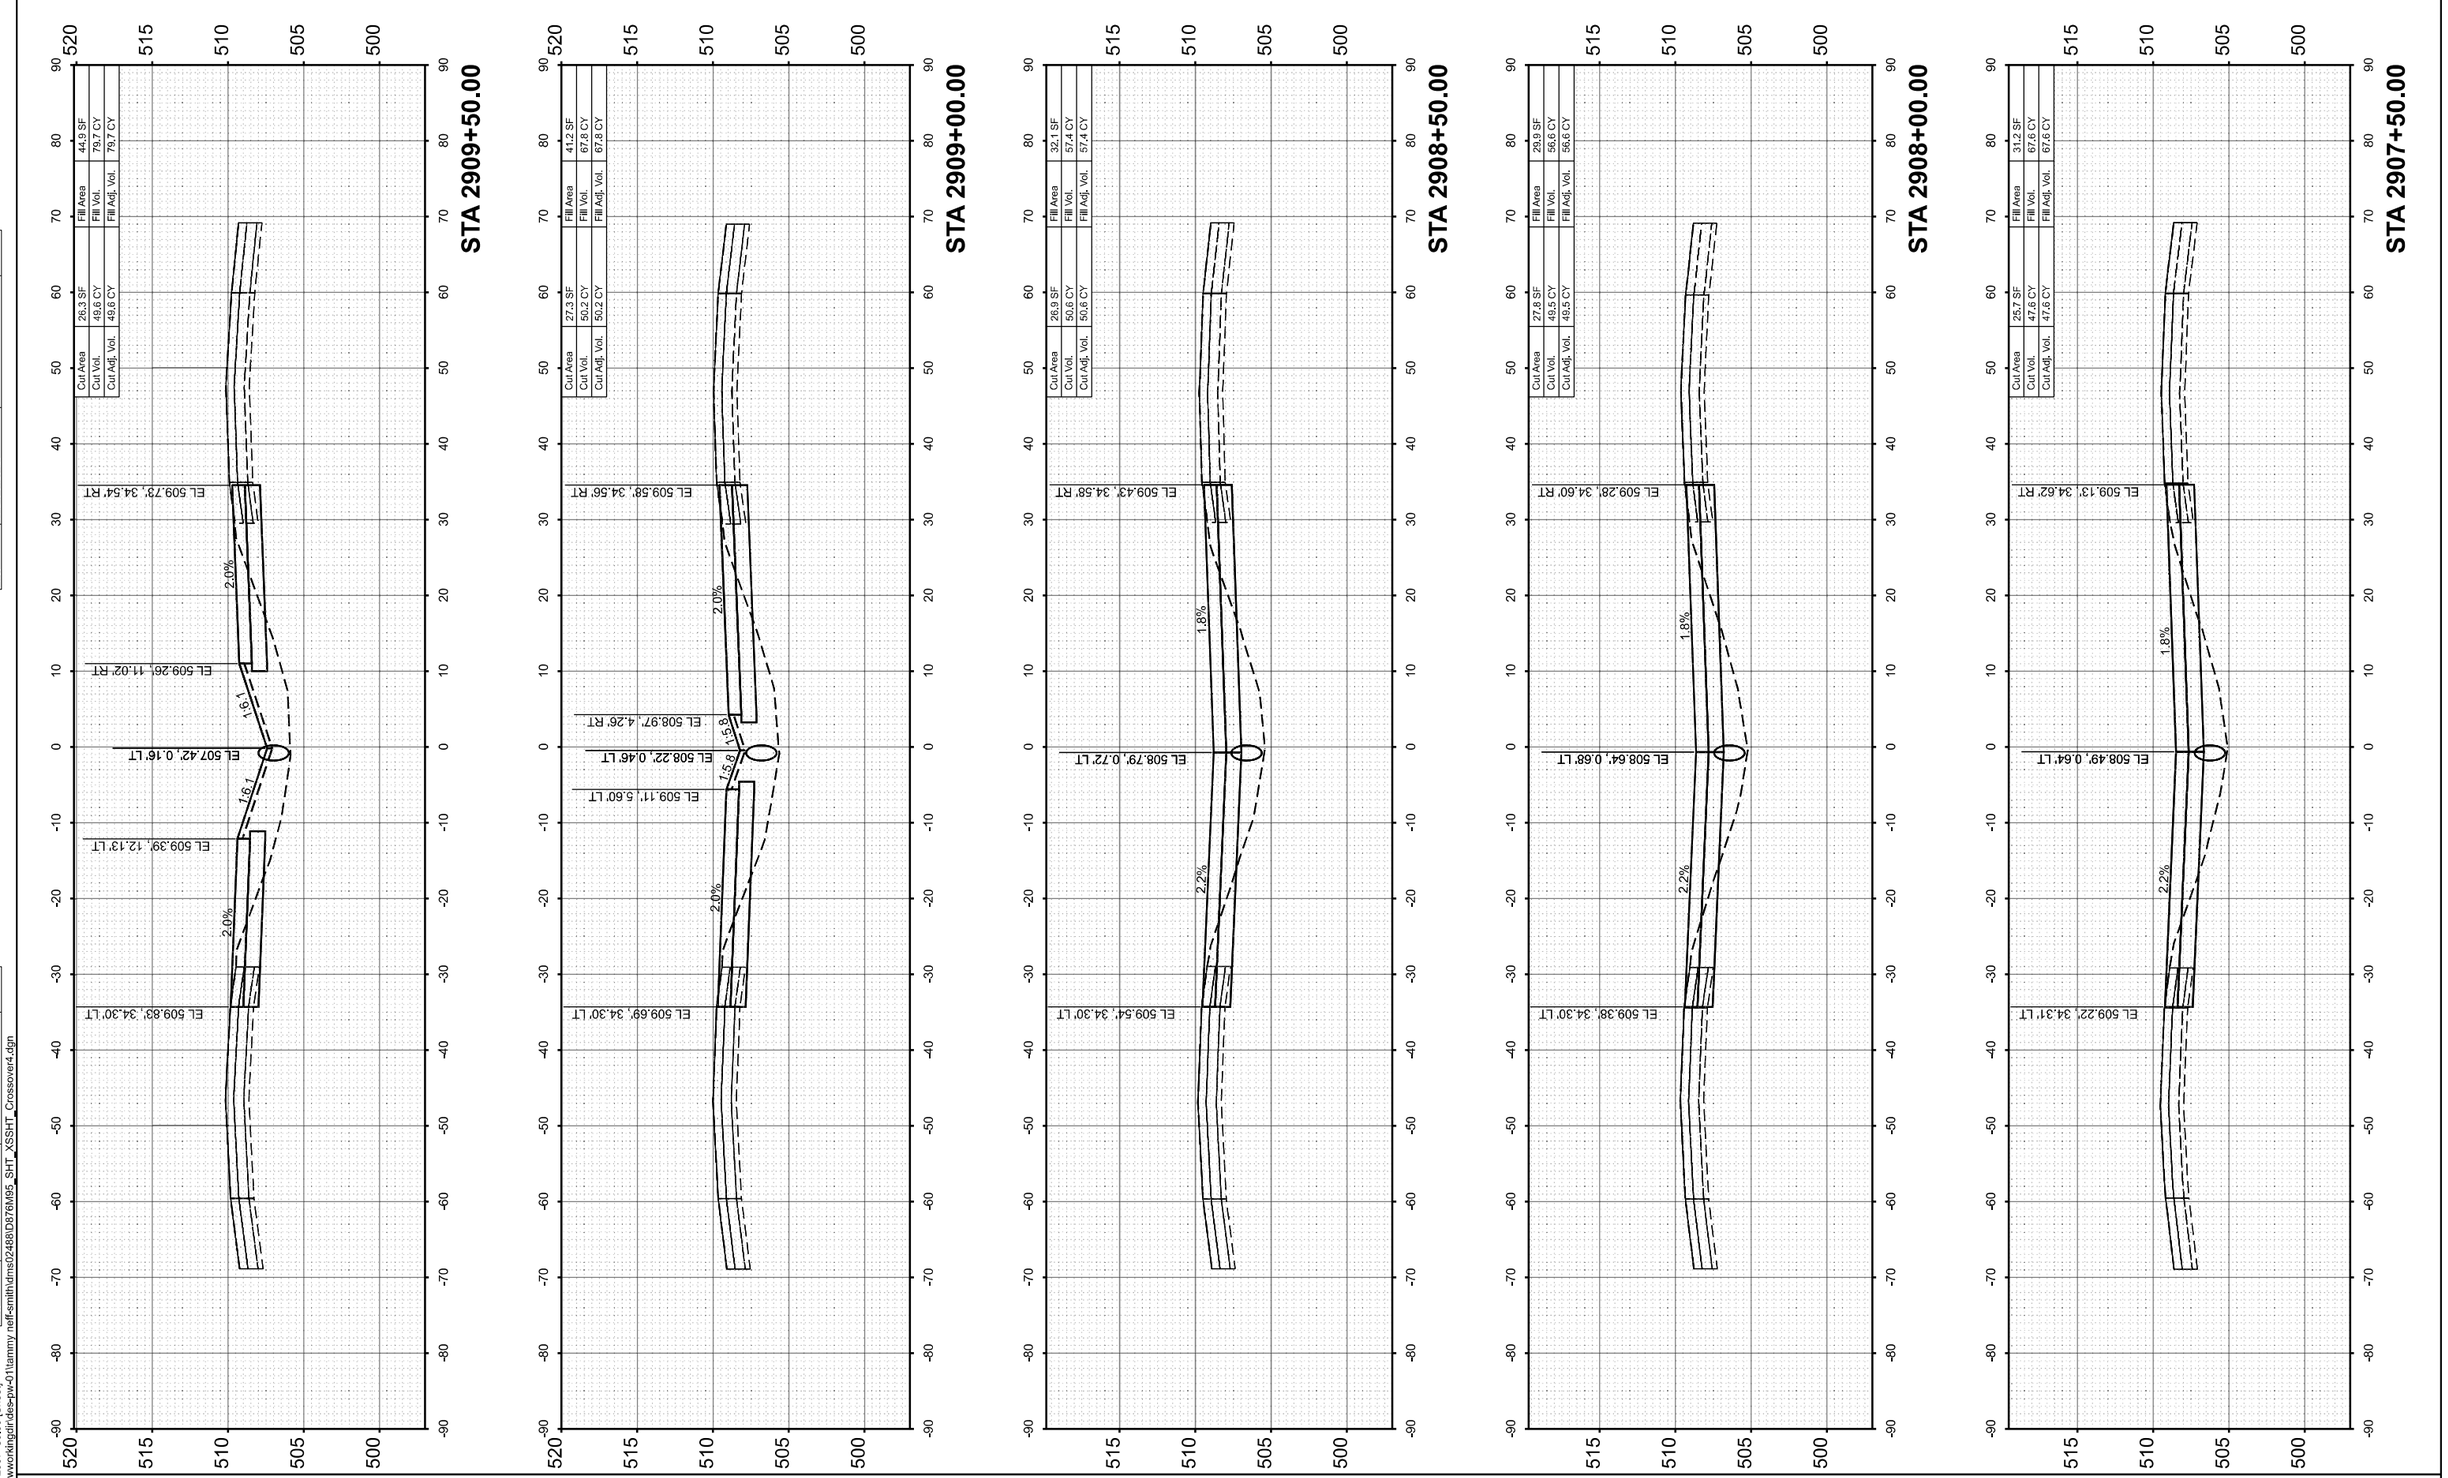

FINAL SURVEY		BY	DATE
	SURVEYED		
	PLOTTED		
NOTE BOOK	TEMPLATE		
	AREAS		
NO.	AREAS CHECKED		

ORIGINAL SURVEY		BY	DATE
	SURVEYED		
	PLOTTED		
NOTE BOOK	TEMPLATE		
	AREAS		
NO.	AREAS CHECKED		

MODEL: I64CL - 2907+50.00 [Sheet]
FILE NAME: c:\pwworkingdir\des-pw-01\tammy.neff-smith\dms022488\D876M95_SHT_XSSHT_Crossover4.dgn

QUIGG ENGINEERING INC


USER NAME = TNeffSmith	DESIGNED - TNS		REVISED -
	DRAWN - TNS		REVISED -
	CHECKED - SDM		REVISED -
PLOT DATE = 3/18/2026	DATE - 5/6/2026		REVISED -

STATE OF ILLINOIS
DEPARTMENT OF TRANSPORTATION

CROSS SECTIONS
CROSSOVER 4

SCALE: 1"=10' | SHEET 3 OF 5 SHEETS | STA. | TO STA.

F.A.I RTE.	SECTION	COUNTY	TOTAL SHEETS	SHEET NO.
64	95-(3,4)RS-2	WASHINGTON	775	773
		CONTRACT NO. 76M95		
	ILLINOIS FED. AID PROJECT			

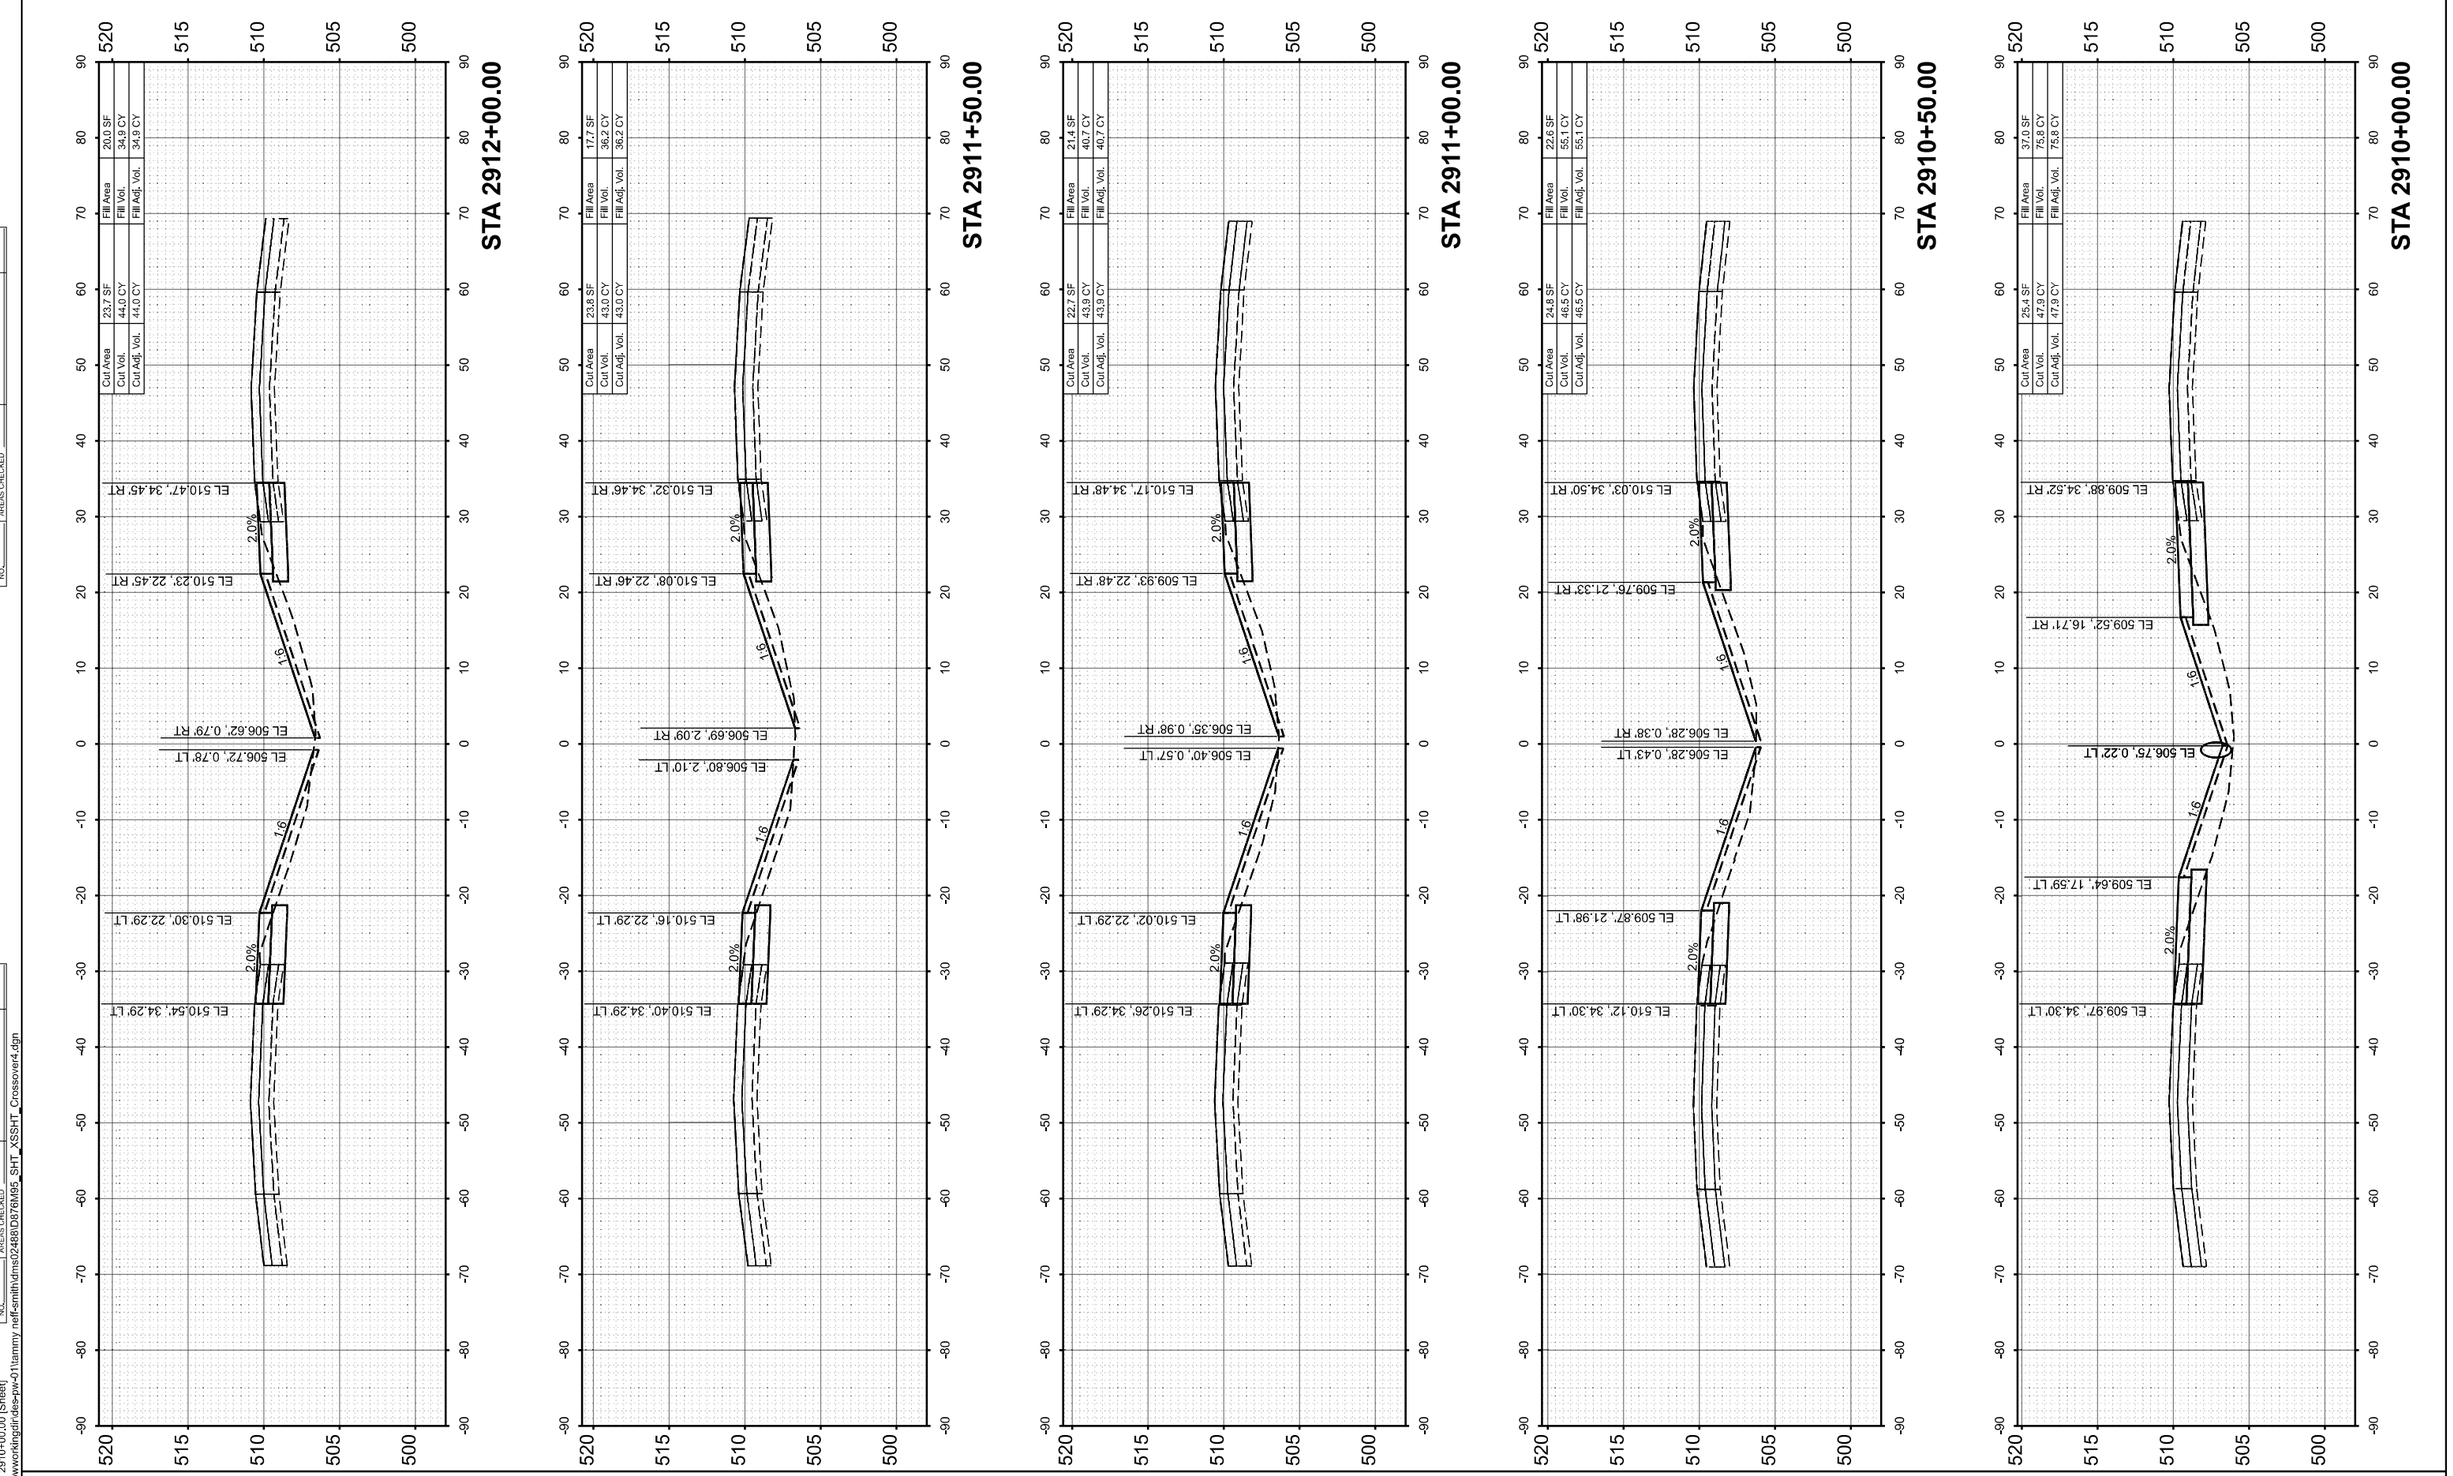

FINAL SURVEY		BY	DATE
	SURVEYED		
	PLOTTED		
NOTE BOOK	TEMPLATE		
	AREAS		
NO.	AREAS CHECKED		

ORIGINAL SURVEY		BY	DATE
	SURVEYED		
	PLOTTED		
NOTE BOOK	TEMPLATE		
	AREAS		
NO.	AREAS CHECKED		

MODEL: I64CL - 2910+00.00 [Sheet]
FILE NAME: c:\pwworkingdir\des-pw-01\tammy neff-smith\dms02488\D876M95_SHT_XSSHT_Crossover4.dgn

QUIGG ENGINEERING INC

USER NAME = TNeffSmith		DESIGNED -	TNS	REVISED -	
		DRAWN -	TNS	REVISED -	
		CHECKED -	SDM	REVISED -	
PLOT DATE = 3/18/2026		DATE -	5/6/2026	REVISED -	


STATE OF ILLINOIS
DEPARTMENT OF TRANSPORTATION


CROSS SECTIONS
CROSSOVER 4


SCALE: 1"=10' | SHEET 4 OF 5 SHEETS | STA. | TO STA.

F.A.I RTE.	SECTION	COUNTY	TOTAL SHEETS	SHEET NO.
64	95-(3,4)RS-2	WASHINGTON	775	774
		CONTRACT NO. 76M95		
	ILLINOIS FED. AID PROJECT			

FINAL SURVEY		BY	DATE
NOTE BOOK	SURVEYED		
	PLOTTED		
	TEMPLATE		
	AREAS		
NO.	AREAS CHECKED		

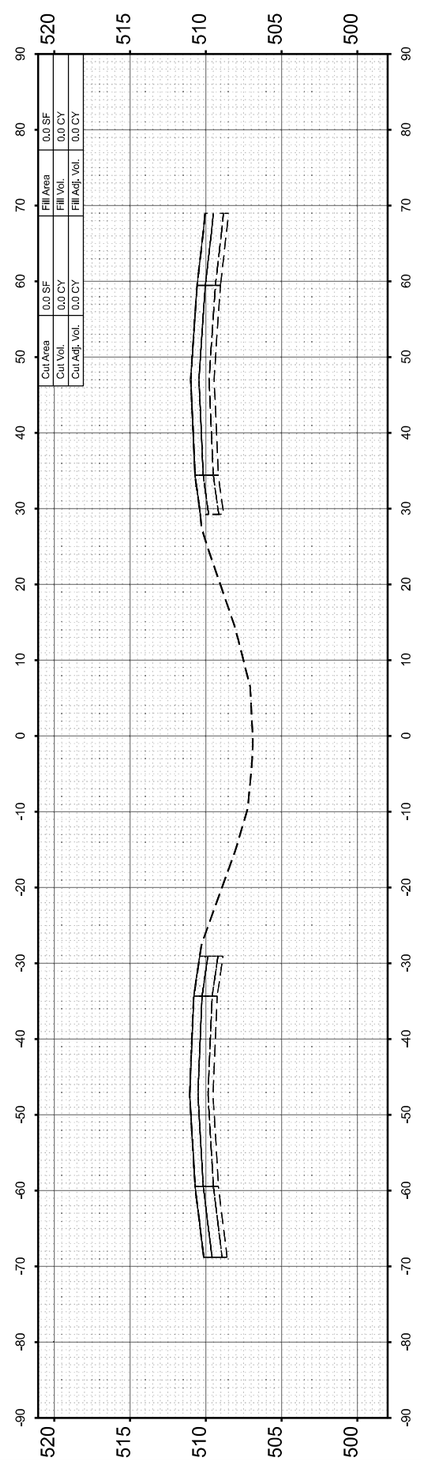

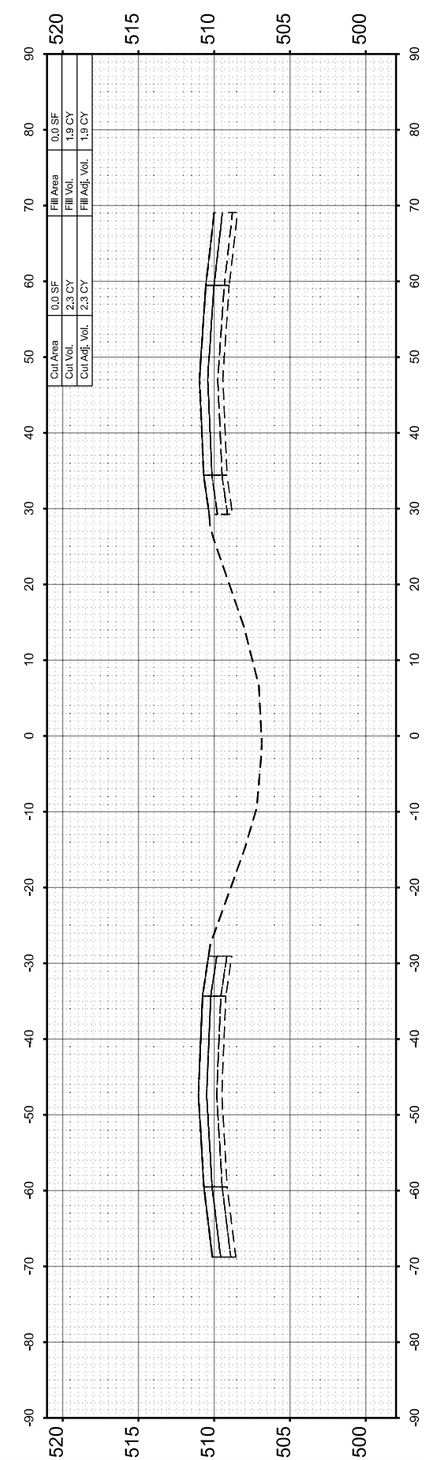

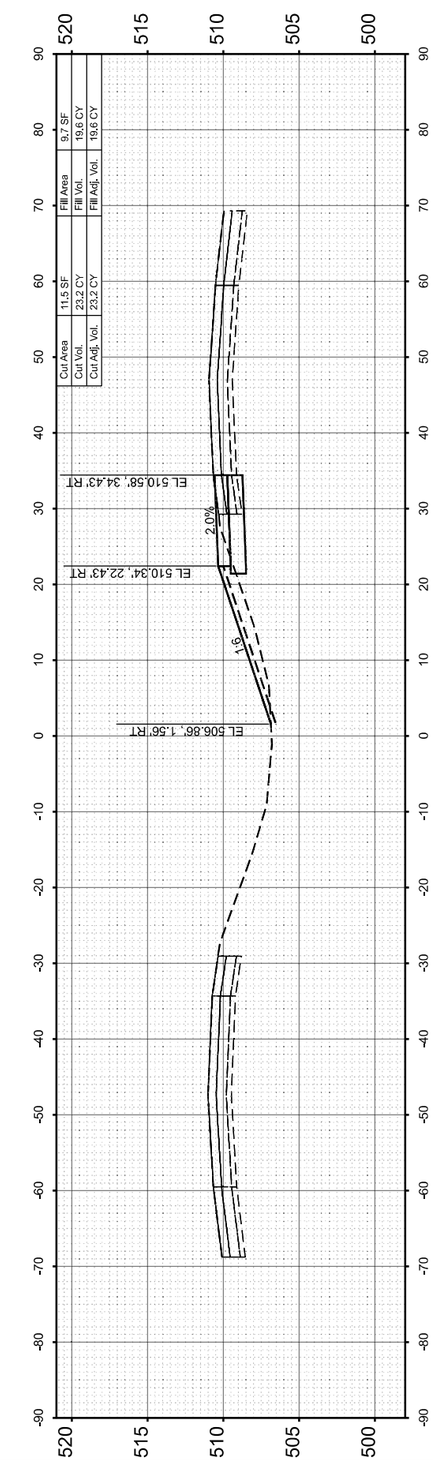

ORIGINAL SURVEY		BY	DATE
NOTE BOOK	SURVEYED		
	PLOTTED		
	TEMPLATE		
	AREAS		
NO.	AREAS CHECKED		

MODEL: [64CL - 2912+35.62 [Sheet]
FILE NAME: c:\pwworkingdir\des-pw-01\tammy neff-smith\dms02488\D876M95_SHT_XSSHT_Crossover4.dgn

QUIGG ENGINEERING INC

USER NAME = TNeffSmith	DESIGNED - TNS	REVISED -	
	DRAWN - TNS	REVISED -	
	CHECKED - SDM	REVISED -	
PLOT DATE = 3/18/2026	DATE - 5/6/2026	REVISED -	

STATE OF ILLINOIS
DEPARTMENT OF TRANSPORTATION

CROSS SECTIONS
CROSSOVER 4

SCALE: 1"=10' | SHEET 5 OF 5 SHEETS | STA. | TO STA.

F.A.I RTE.	SECTION	COUNTY	TOTAL SHEETS	SHEET NO.
64	95-(3,4)RS-2	WASHINGTON	775	775
		CONTRACT NO. 76M95		
	ILLINOIS FED. AID PROJECT			