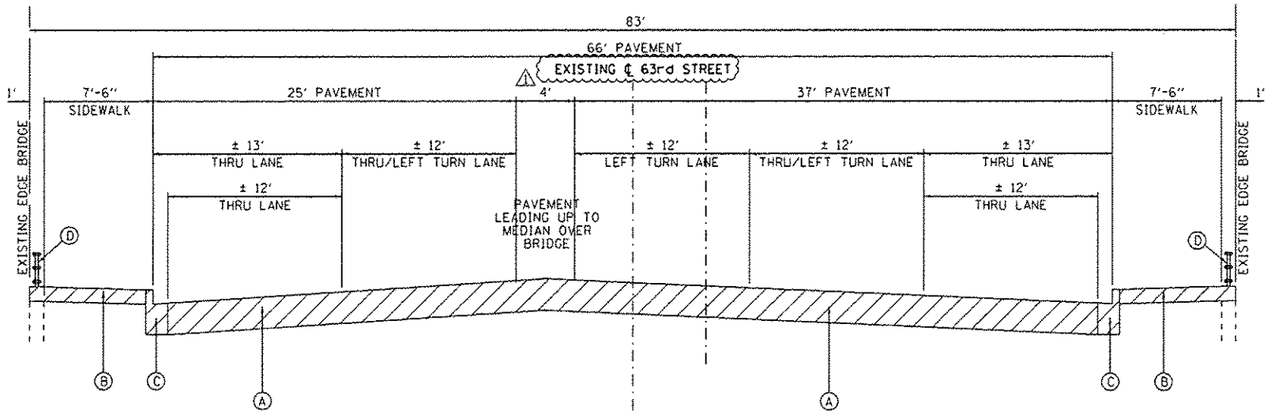

EXISTING TYPICAL SECTION

(LOOKING EAST)
STA. 19+19 TO STA. 19+86
STA. 23+66 TO STA. 23+92

BRIDGE OMISSION
STA. 19+86 TO STA. 23+66

⚠1 NOTE: THE EXISTING AND PROPOSED 63RD ST. CENTERLINES ARE IN THE SAME LOCATION

EXISTING CONDITIONS:

- (A) P.C.C. PAVEMENT
- (B) P.C.C. SIDEWALK
- (C) P.C.C. CURB & GUTTER
- (D) STEEL HANDRAIL (TO BE REMOVED)

ITEM TO BE REMOVED

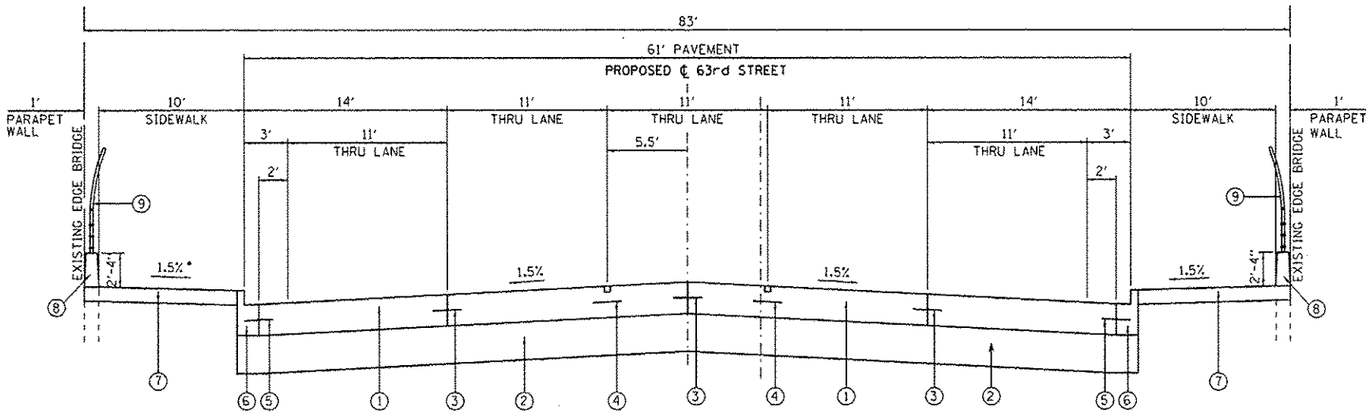

PROPOSED TYPICAL SECTION

(LOOKING EAST)
STA. 19+19 TO STA. 19+93.60
STA. 23+58.41 TO STA. 23+92

BRIDGE OMISSION
STA. 19+93.60 TO STA. 23+58.41

*SLOPE 1" AT BRIDGE APPROACH PAVEMENT

PROPOSED CONDITIONS:

1. P.C.C. PAVEMENT 10" (JOINTED)
2. AGGREGATE SUBGRADE IMPROVEMENT 12"
3. LONGITUDINAL CONSTRUCTION JOINT WITH NO. 6x24 DEFORMED EPOXY COATED TIE BARS AT 24" CENTERS
4. LONGITUDINAL SAWED JOINT WITH NO. 6x30 DEFORMED EPOXY COATED TIE BARS AT 30" CENTERS
5. NO. 5x30 EPOXY COATED ROUND TIE BARS AT 30" CENTERS
6. COMBINATION CURB & GUTTER TYPE B-V.12
7. P.C.C. SIDEWALK 5"
8. PARAPET WALL
9. BRIDGE FENCE RAILING

H:\Jobs\2013\2013022\CADD\Sht\dgn\00\DB60J5-sht-typical02.dgn
5/22/2014 2:27:12 PM

GRAEF 8501 W. Higgins Road Suite 280 Chicago, Illinois 60631 (773) 399-0112

USER NAME = 0766	DESIGNED - JSO	REVISED - ⚠1 5/23/2014 GRAEF	
	DRAWN - HJM	REVISED -	
PLOT SCALE = 100.0000 '/ in.	CHECKED - TNS	REVISED -	
PLOT DATE = 5/22/2014	DATE - 03-15-2013	REVISED -	

STATE OF ILLINOIS
DEPARTMENT OF TRANSPORTATION

63rd STREET BRIDGE REPLACEMENT – COOK COUNTY
TYPICAL SECTIONS

SCALE: 1"=50' | SHEET 2 OF 2 SHEETS | STA. | TO STA.

F.A.I. RTE.	SECTION	COUNTY	TOTAL SHEETS	SHEET NO.
94	1920-B	COOK	142	14
		CONTRACT NO. 60J15		
	ILLINOIS FED. AID PROJECT			