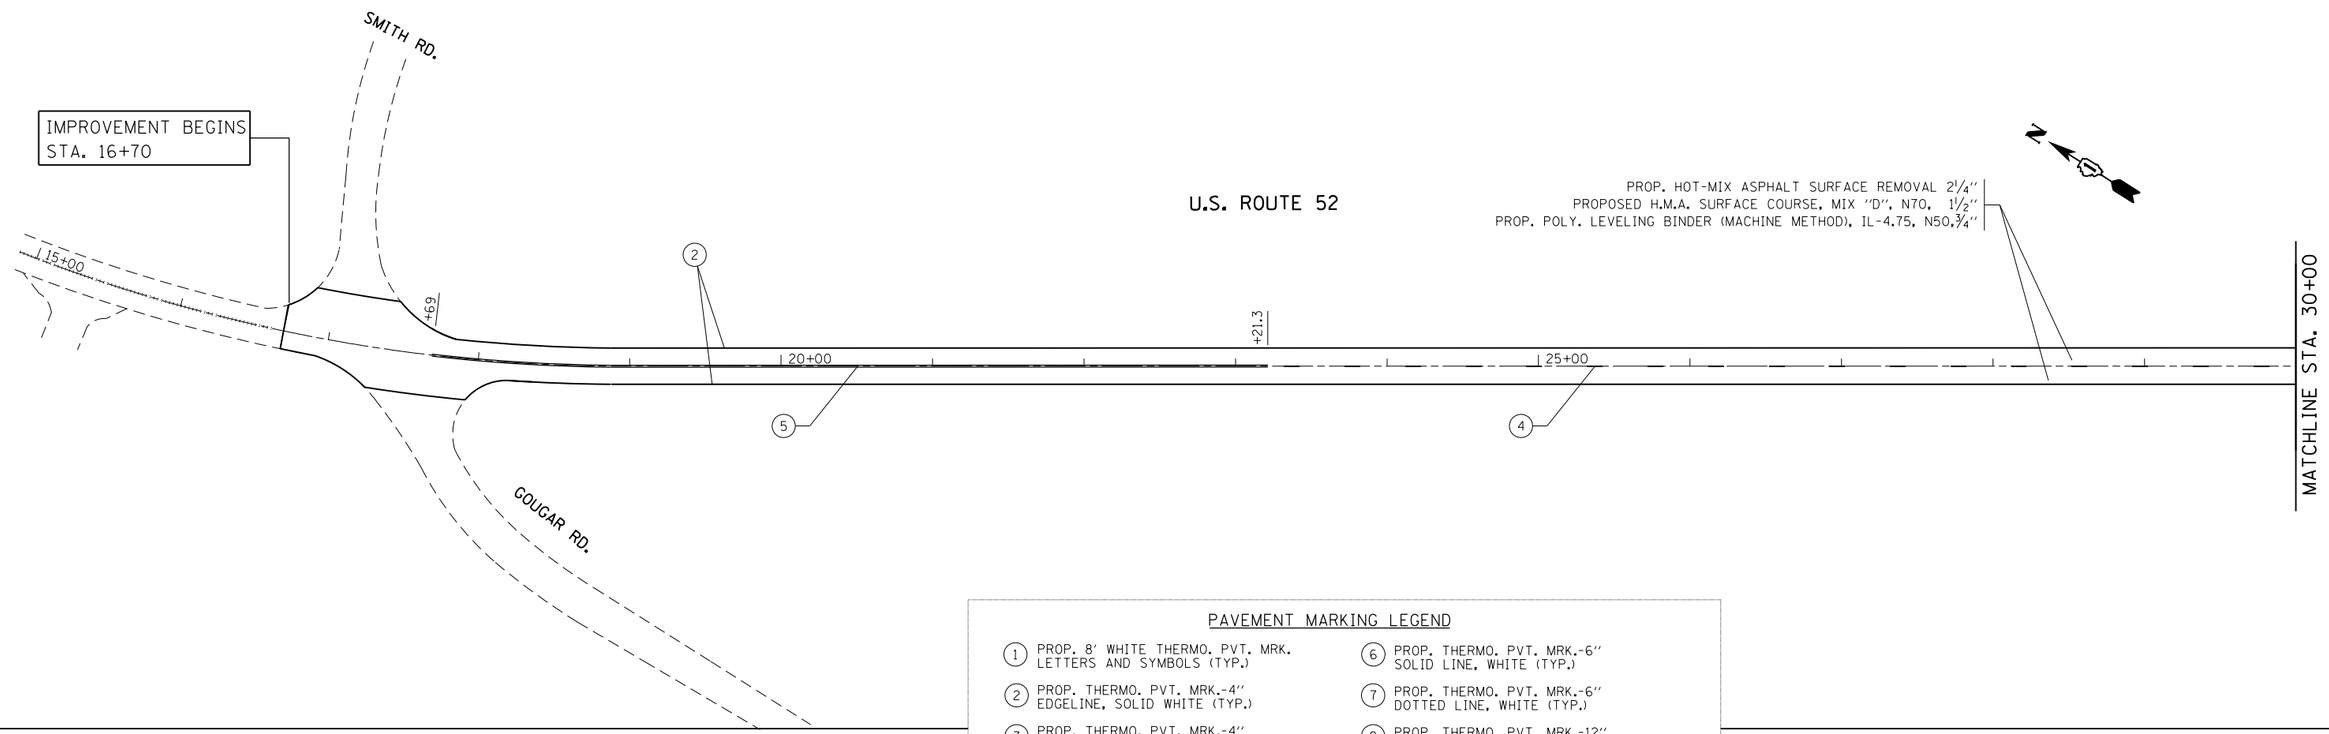

PAVEMENT MARKING LEGEND

1. PROP. 8' WHITE THERMO. PVT. MRK. LETTERS AND SYMBOLS (TYP.)
2. PROP. THERMO. PVT. MRK.-4" EDGELINE, SOLID WHITE (TYP.)
3. PROP. THERMO. PVT. MRK.-4" YELLOW NO PASSING ZONE LINE (TYP.)
4. PROP. THERMO. PVT. MRK.-4" SKIP-DASH, SINGLE YELLOW (TYP.)
5. PROP. THERMO. PVT. MRK.-4" CENTERLINE, DOUBLE YELLOW (TYP.)
6. PROP. THERMO. PVT. MRK.-6" SOLID LINE, WHITE (TYP.)
7. PROP. THERMO. PVT. MRK.-6" DOTTED LINE, WHITE (TYP.)
8. PROP. THERMO. PVT. MRK.-12" DIAGONAL, YELLOW (TYP.)
9. PROP. THERMO. PVT. MRK.-12" DIAGONAL, WHITE (TYP.)
10. PROP. THERMO. PVT. MRK.-24" STOP LINE, WHITE (TYP.)

NOTE:
ALL FINAL PAVEMENT MARKINGS SHALL BE PLACED IN ACCORDANCE WITH DISTRICT ONE TYPICAL PAVEMENT MARKINGS (TC-13) DETAIL.

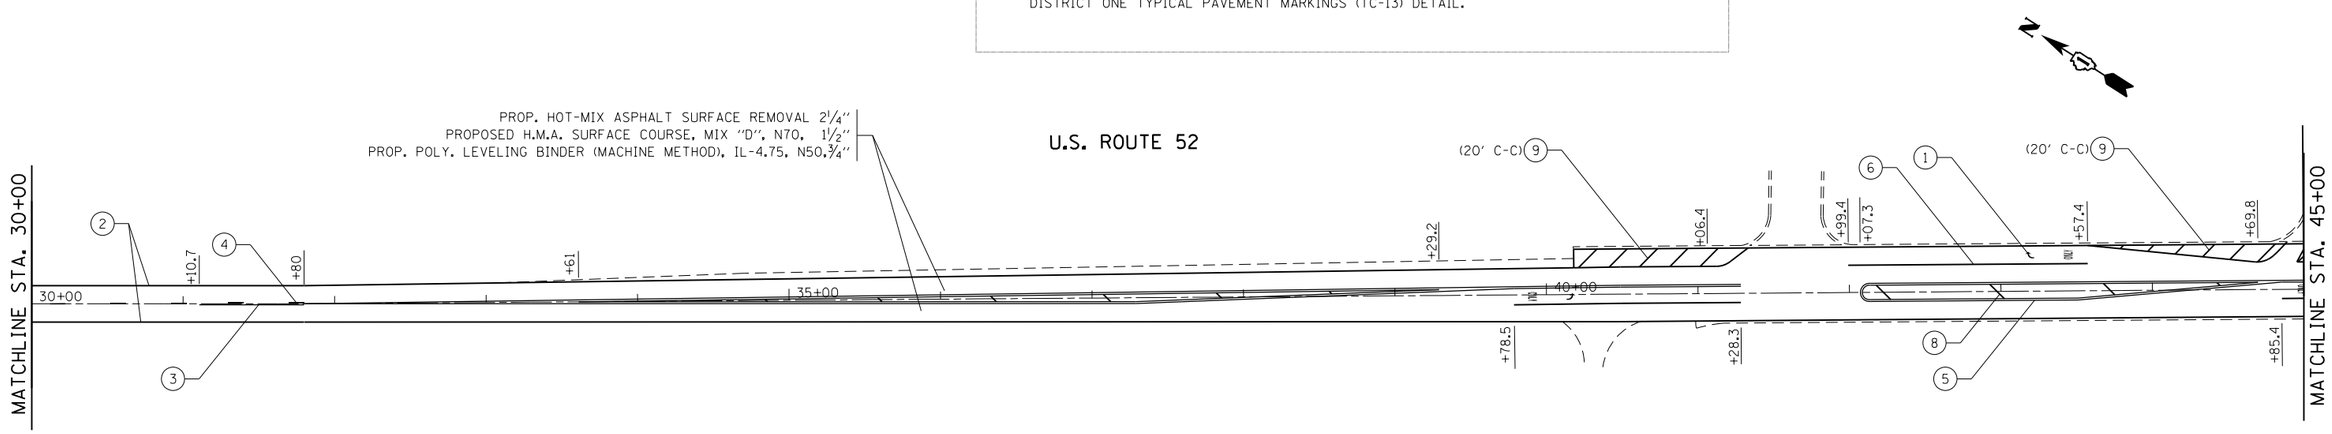

NOTE:
WHERE GUARDRAILS ARE PRESENT ON HMA SHOULDER THE MILLING AND RESURFACING LIMIIT SHALL BE A MINIMUM OF ONE FOOT AWAY FROM THE GUARDRAIL FACE.

FILE NAME =	USER NAME = paraynoal	DESIGNED -	REVISED -	STATE OF ILLINOIS DEPARTMENT OF TRANSPORTATION	ROADWAY AND PAVEMENT MARKING PLAN U.S. ROUTE 52 (COUGAR ROAD – 0.1 MI W/O 2nd STREET)	F.A.P. RTE.	SECTION	COUNTY	TOTAL SHEETS	SHEET NO.
c:\pw_work\pwidot\paraynoal\d0383138\D122411-sht-plan.dgn		DRAWN -	REVISED -			852	18-RS-7	WILL	22	7
	PLOT SCALE = 100.0000 ' / in.	CHECKED -	REVISED -					CONTRACT NO. 60N07		
Default	PLOT DATE = 5/2/2014	DATE -	REVISED -		SCALE: 1"=50' SHEET OF SHEETS STA. TO STA.			ILLINOIS FED. AID PROJECT		