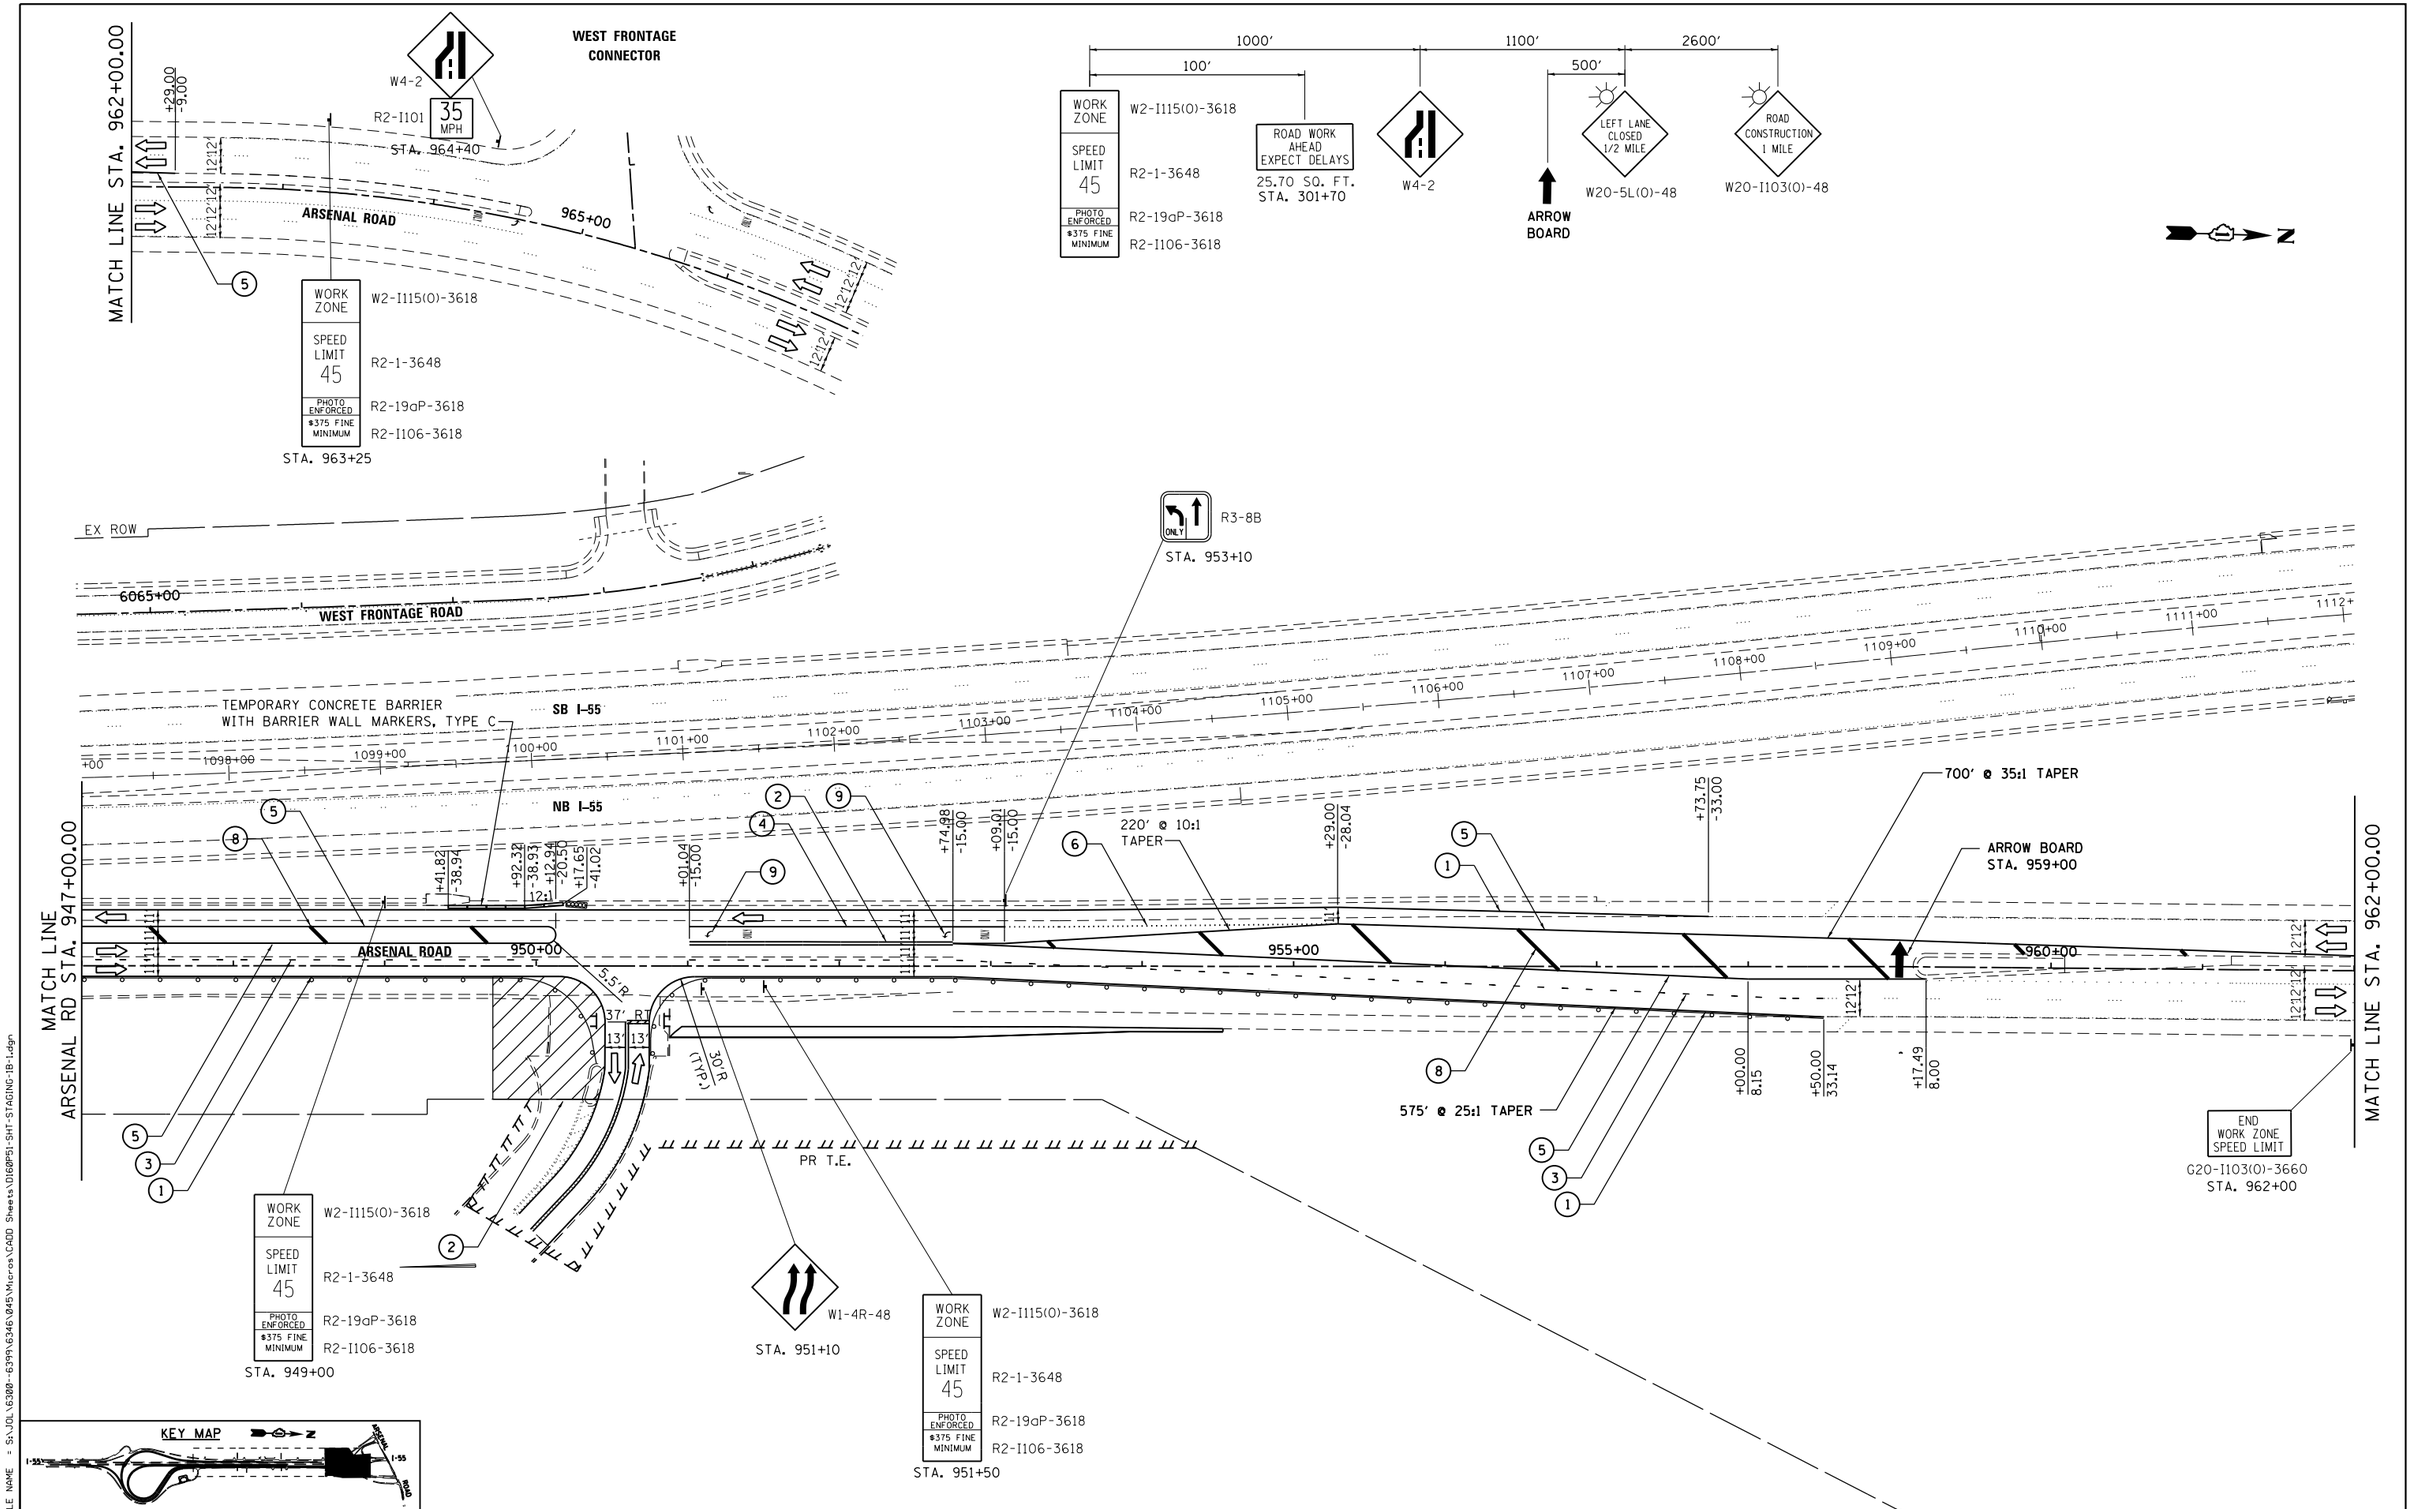

FILE NAME = S:\JOL\6300-6399\6346\045\Micros\CADD Sheets\D160P51-SHT-STAGING-1B-1.dgn

STRAND ASSOCIATES 1170 SOUTH HOUBOLT ROAD JOLIET, ILLINOIS 60431 (815) 744-4200	USER NAME = dennisw	DESIGNED - MAG	REVISED -	STATE OF ILLINOIS DEPARTMENT OF TRANSPORTATION	MAINTENANCE OF TRAFFIC STAGE 1B
	MODEL NAME = Default	DRAWN - JKP/DJW	REVISED -		
	PLOT SCALE = 100.0000 ' / in.	CHECKED - BMA	REVISED -		
	PLOT DATE = 2/18/2014	DATE - 12-5-12	REVISED -		SCALE: 1"=50' SHEET 1 OF 1 SHEETS STA. 947+00.00 TO STA. 962+00.00

F.A.I RTE.	SECTION	COUNTY	TOTAL SHEETS	SHEET NO.
55	99-IAC-2	WILL	102	34
		CONTRACT NO. 60P51		
		ILLINOIS FED. AID PROJECT		