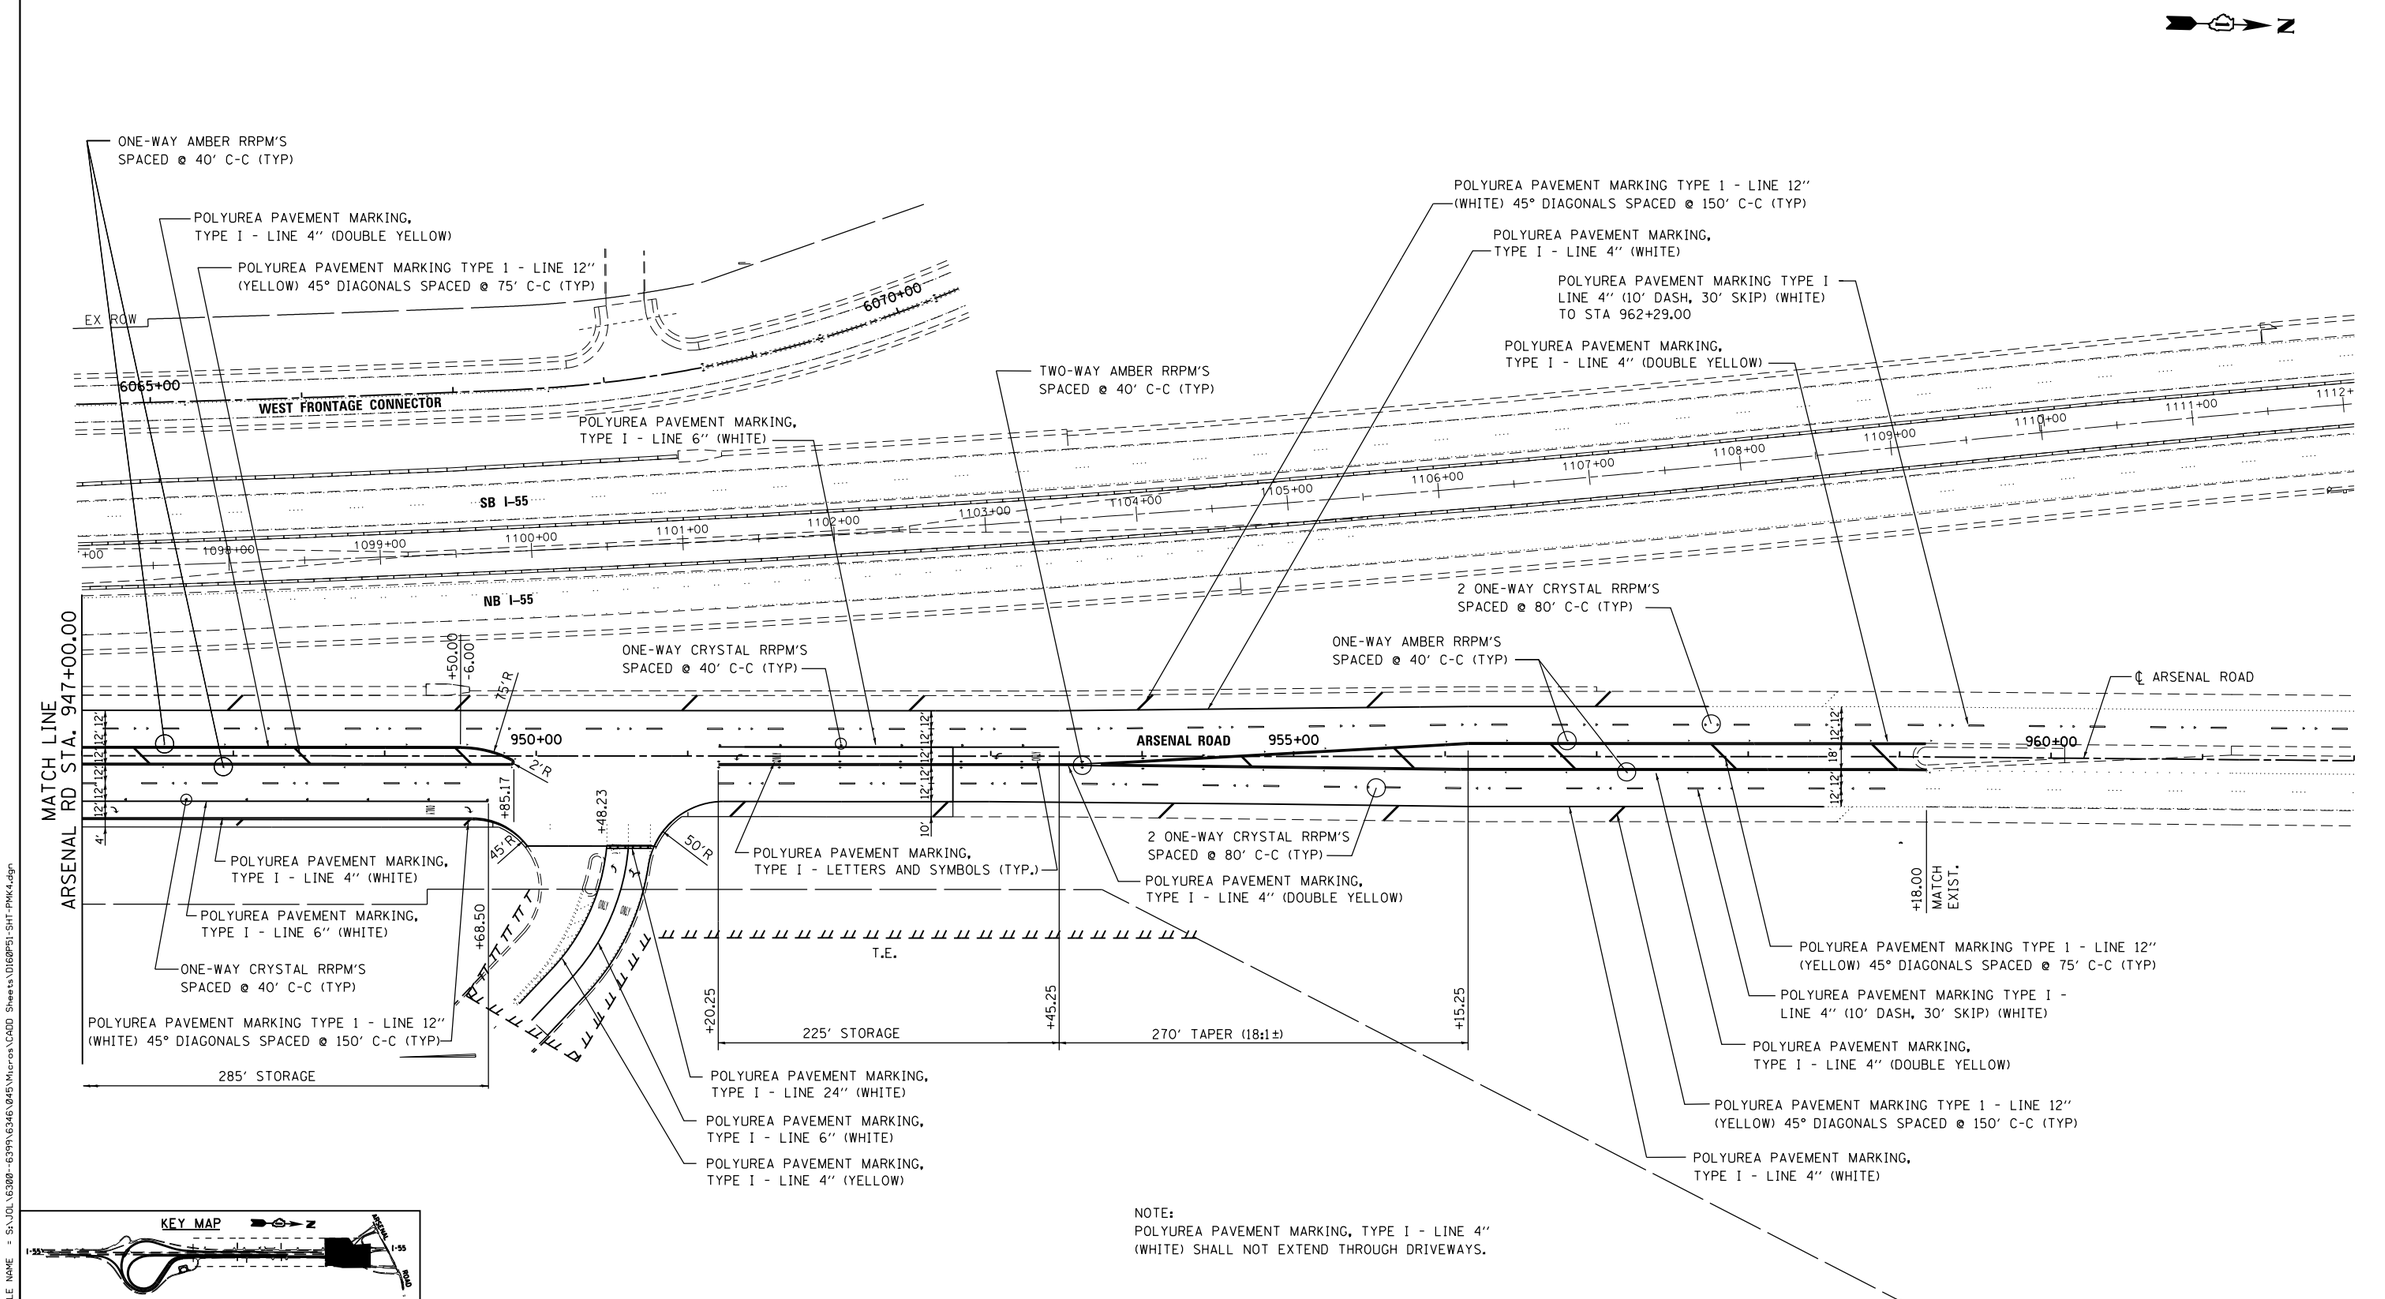

NOTE:
POLYUREA PAVEMENT MARKING, TYPE I - LINE 4" (WHITE) SHALL NOT EXTEND THROUGH DRIVEWAYS.

FILE NAME = S:\JOL\6300--6399\6346\045\Micros\CADD Sheets\D160P51-SHT-PMK4.dgn

STRAND ASSOCIATES® 1170 SOUTH HOUBOLT ROAD JOLIET, ILLINOIS 60431 (815) 744-4200	USER NAME = dennisw	DESIGNED - MAG	REVISED -
	MODEL NAME = Default	DRAWN - JKP/DJW	REVISED -
	PLOT SCALE = 100.0000 ' / in.	CHECKED - BMA	REVISED -
	PLOT DATE = 3/10/2014	DATE - 12-5-12	REVISED -

STATE OF ILLINOIS
DEPARTMENT OF TRANSPORTATION

PAVEMENT MARKING PLAN

SCALE: 1"=50' | SHEET 4 OF 4 SHEETS | STA. 947+00.00 TO STA. 962+29.00

F.A.I RTE.	SECTION	COUNTY	TOTAL SHEETS	SHEET NO.
55	99-IAC-2	WILL	102	69

CONTRACT NO. 60P51

ILLINOIS FED. AID PROJECT