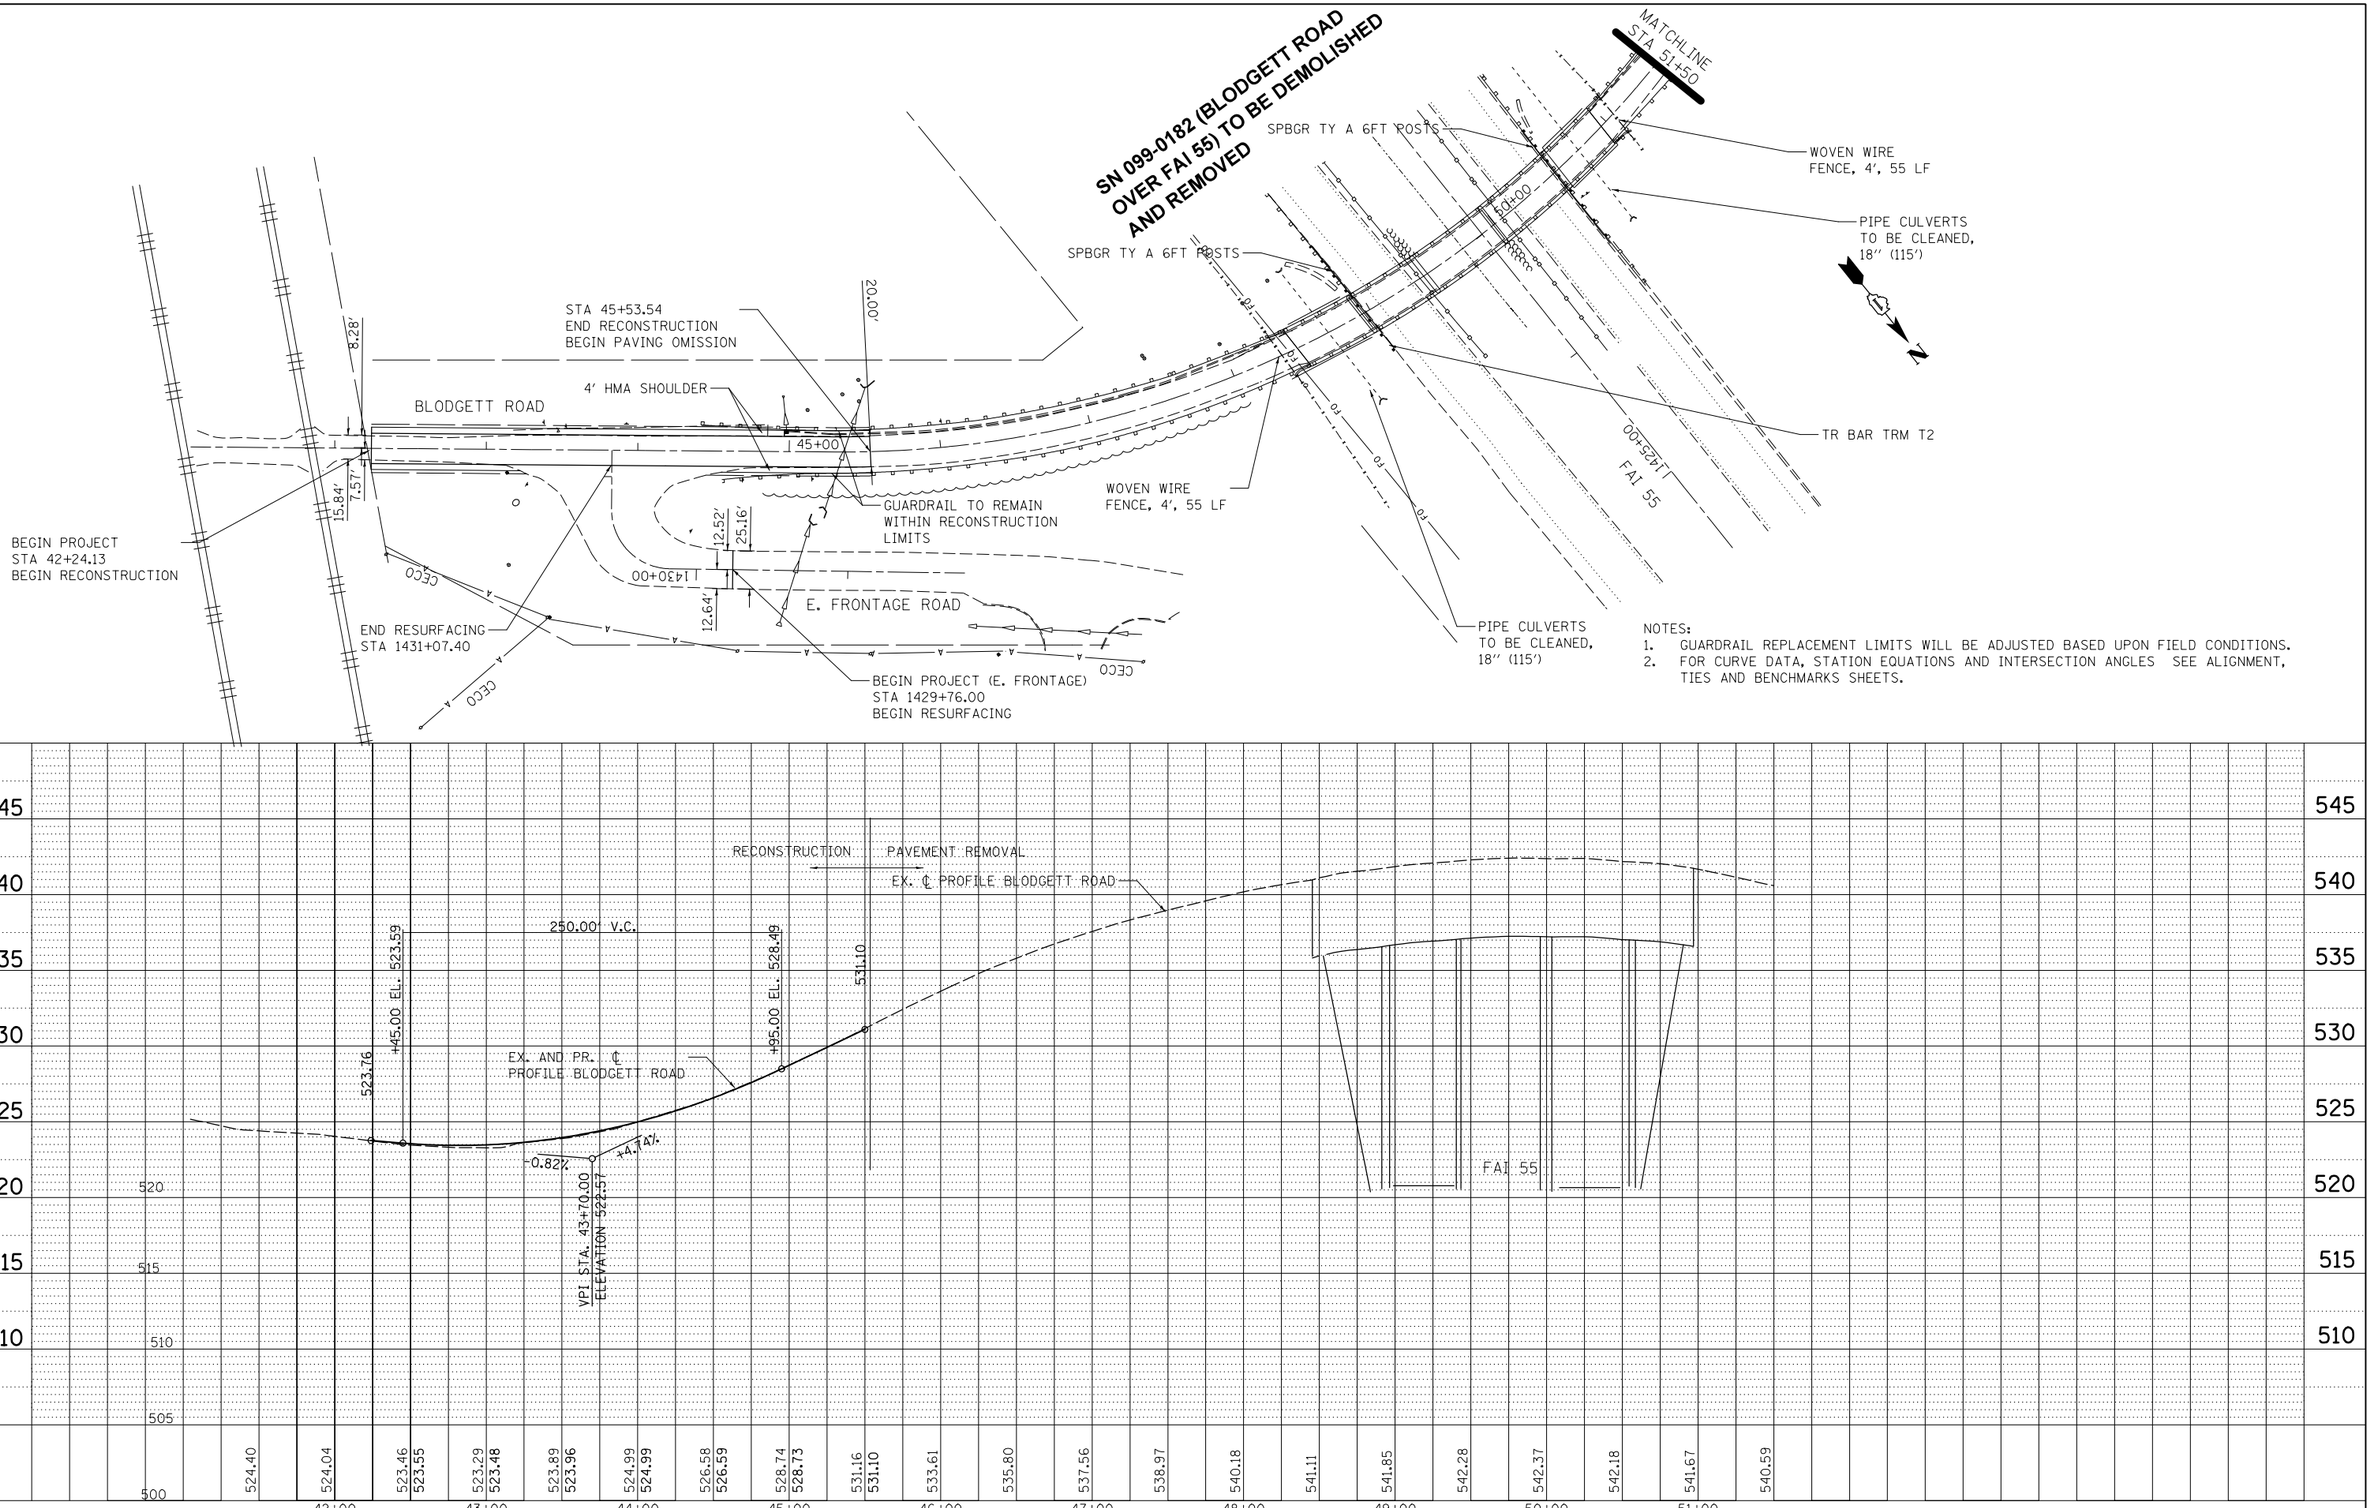

NOTES:
1. GUARDRAIL REPLACEMENT LIMITS WILL BE ADJUSTED BASED UPON FIELD CONDITIONS.
2. FOR CURVE DATA, STATION EQUATIONS AND INTERSECTION ANGLES SEE ALIGNMENT, TIES AND BENCHMARKS SHEETS.

PLAN: NOTE BOOK NO. ___ SURVEYED / PLOTTED / ALIGNMENT CHECKED / RT. OF WAY CHECKED / CADD FILE NAME / BY / DATE

PROFILE: NOTE BOOK NO. ___ SURVEYED / PLOTTED / GRADES CHECKED / B.M. NOTED / STRUCTURE NOTAT'NS CHK'D / BY / DATE

FILE NAME = F:\3-1319_Blodgett\Drawings\CADDSheets\D160536-sht-plnprf.dgn

BLOOM COMPANIES, LLC
Infrastructure Innovation and Ingenuity
600 W. Fulton Street, Suite 701 • Chicago, IL 60661
Phone: (312) 876-9500 Fax: (312) 876-9600

USER NAME = tborges	DESIGNED - MMO	REVISED -	
	DRAWN - BL	REVISED -	
PLOT SCALE = 100.0000 ' / in.	CHECKED - LSA	REVISED -	
PLOT DATE = 3/31/2014	DATE - 9/25/2013	REVISED -	

STATE OF ILLINOIS
DEPARTMENT OF TRANSPORTATION

PLAN AND PROFILE

SCALE: 1" = 50' | SHEET 1 OF 2 SHEETS | STA. 42+00 TO STA. 51+50

F.A.I. RTE.	SECTION	COUNTY	TOTAL SHEETS	SHEET NO.
55	99-2HB-3I-3	WILL	87	26

CONTRACT NO. 60X60

ILLINOIS FED. AID PROJECT