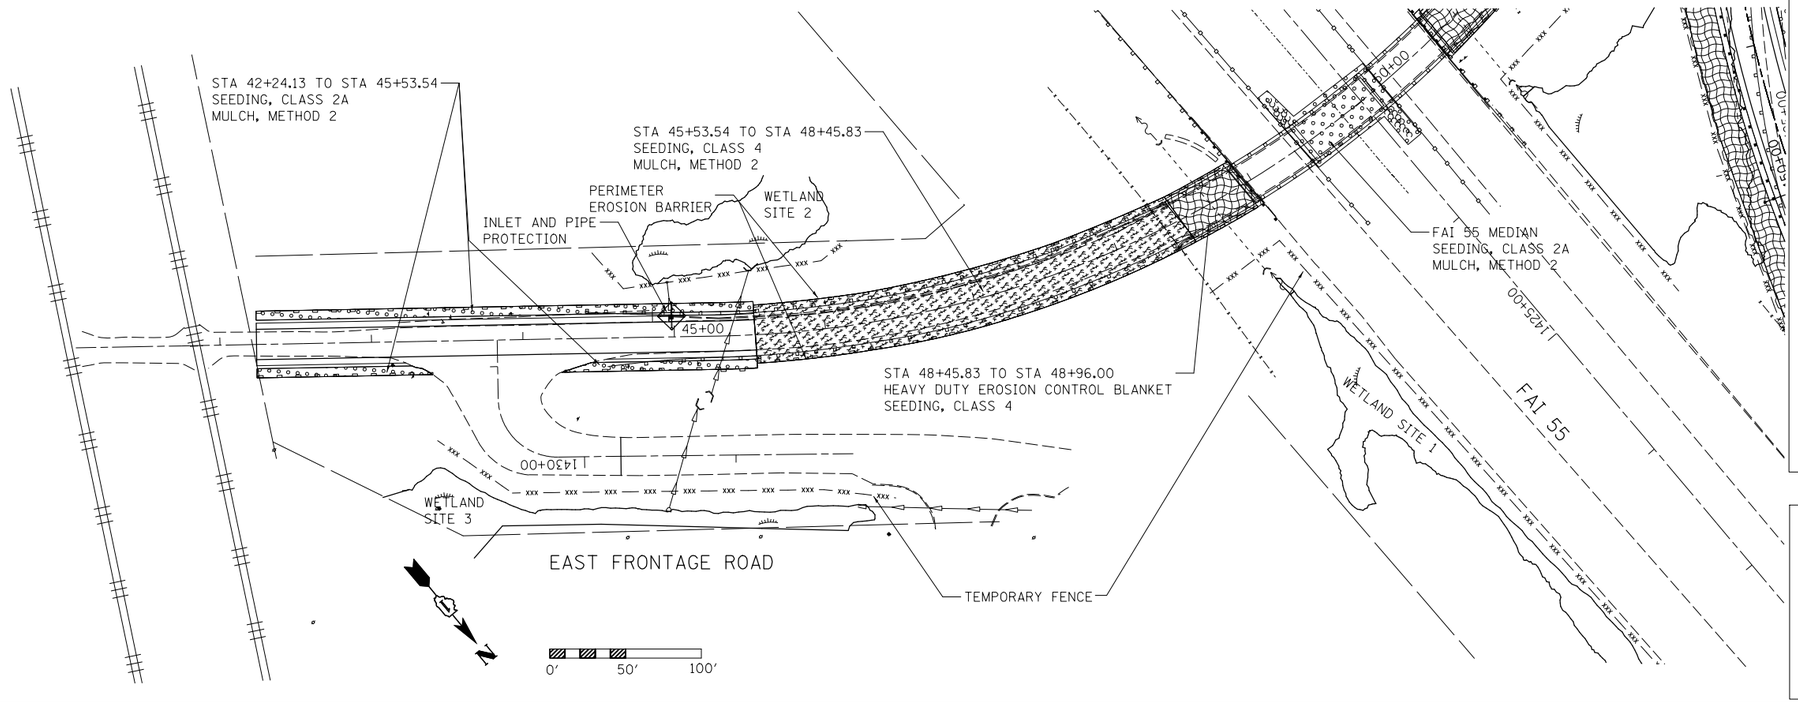

LEGEND

- HEAVY DUTY EROSION CONTROL BLANKET SEEDING CLASS 4
- SEEDING CLASS 2A MULCH, METHOD 2
- SEEDING, CLASS 4 MULCH, METHOD 2
- RIPRAP (WITH FILTER FABRIC)
- TURF REINFORCEMENT MAT SEEDING CLASS 4
- INLET AND PIPE PROTECTION
- TEMPORARY DITCH CHECK
- PERIMETER EROSION BARRIER
- TEMPORARY FENCE (WETLAND EXCLUSION FENCING WITH SIGNAGE)
- PERIMETER EROSION BARRIER - MODIFIED

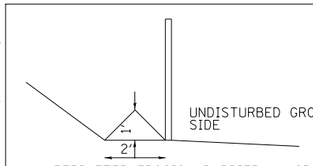

PERIMETER EROSION BARRIER - MODIFIED & TEMPORARY FENCE

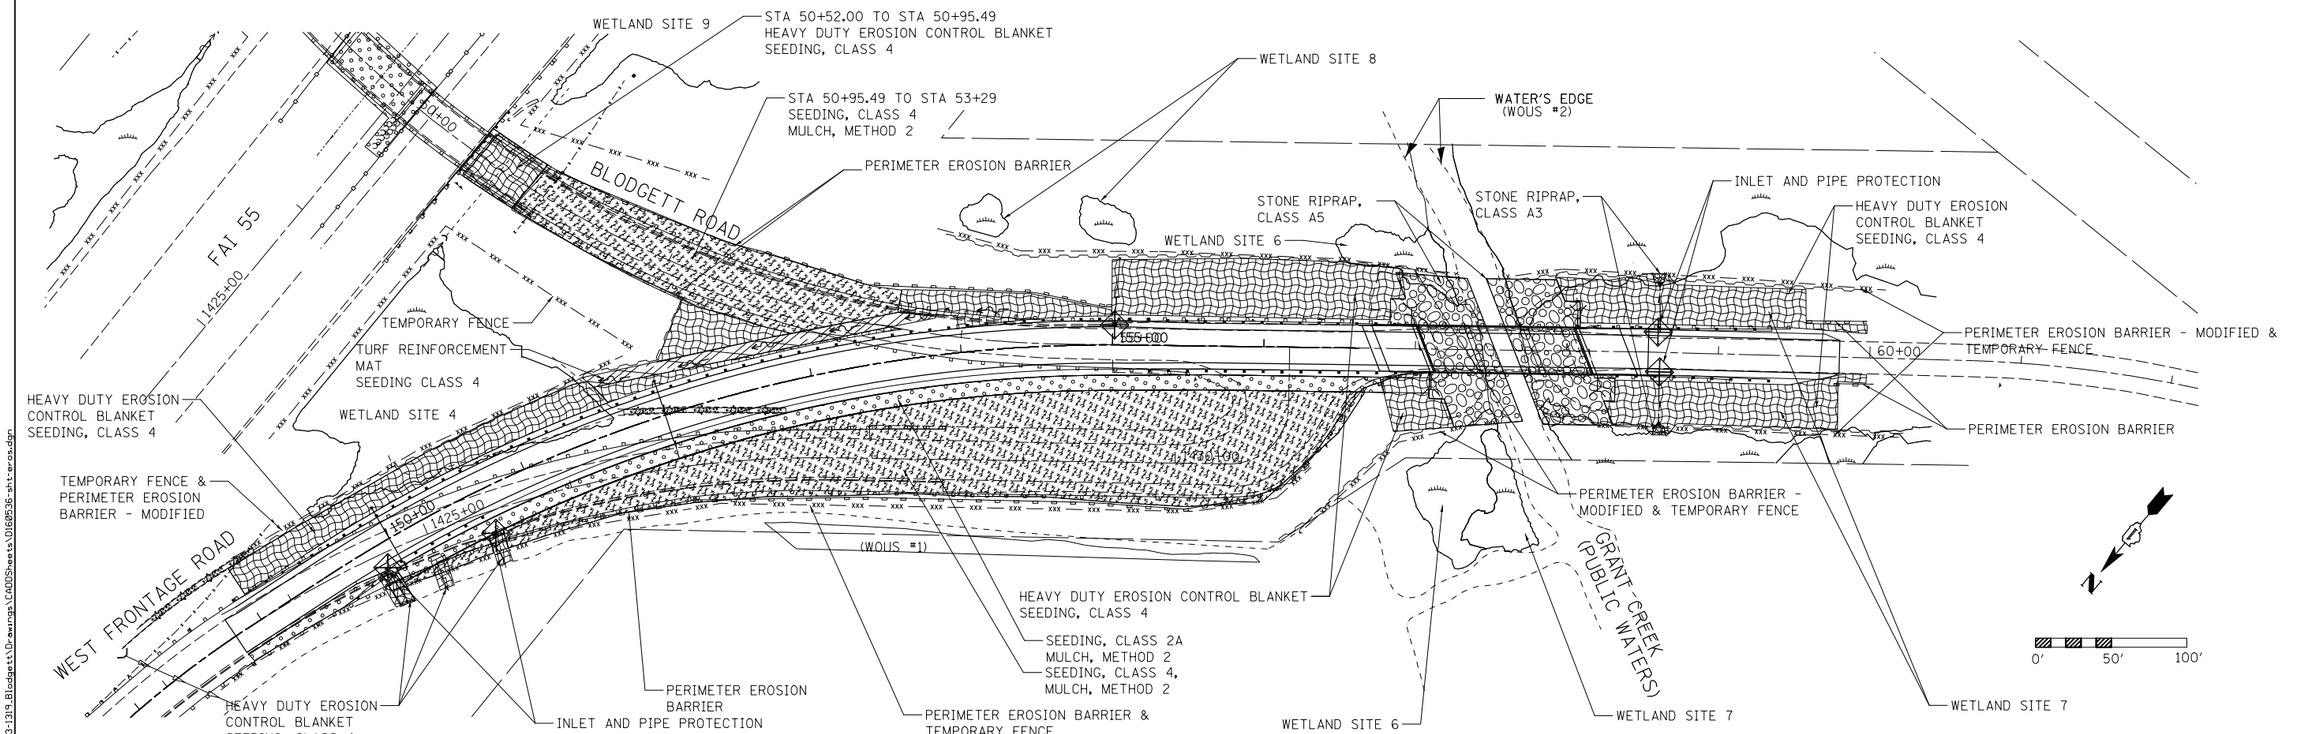

FILE NAME = Fx13-1319_Blodgett\Drawings\CADDSheets\D1680536-sht-eros.dgn

BLOOM COMPANIES, LLC
Infrastructure Development and Ownership
600 W. Fulton Street, Suite 701 ♦ Chicago, IL 60661
Phone: (312) 876-9500 Fax: (312) 876-9600

USER NAME = tborges	DESIGNED - MMO	REVISED -
	DRAWN - BL	REVISED -
PLOT SCALE = 100.0000 ′ / in.	CHECKED - LSA	REVISED -
PLOT DATE = 3/31/2014	DATE - 12/4/2013	REVISED -

STATE OF ILLINOIS
DEPARTMENT OF TRANSPORTATION

EROSION CONTROL PLAN

SCALE: 1″ = 50′ | SHEET 1 OF 3 SHEETS | STA. | TO STA.

F.A.I. RTE.	SECTION	COUNTY	TOTAL SHEETS	SHEET NO.
55	99-2HB-31-3	WILL	87	34
		CONTRACT NO. 60X60		
	ILLINOIS FED. AID PROJECT			