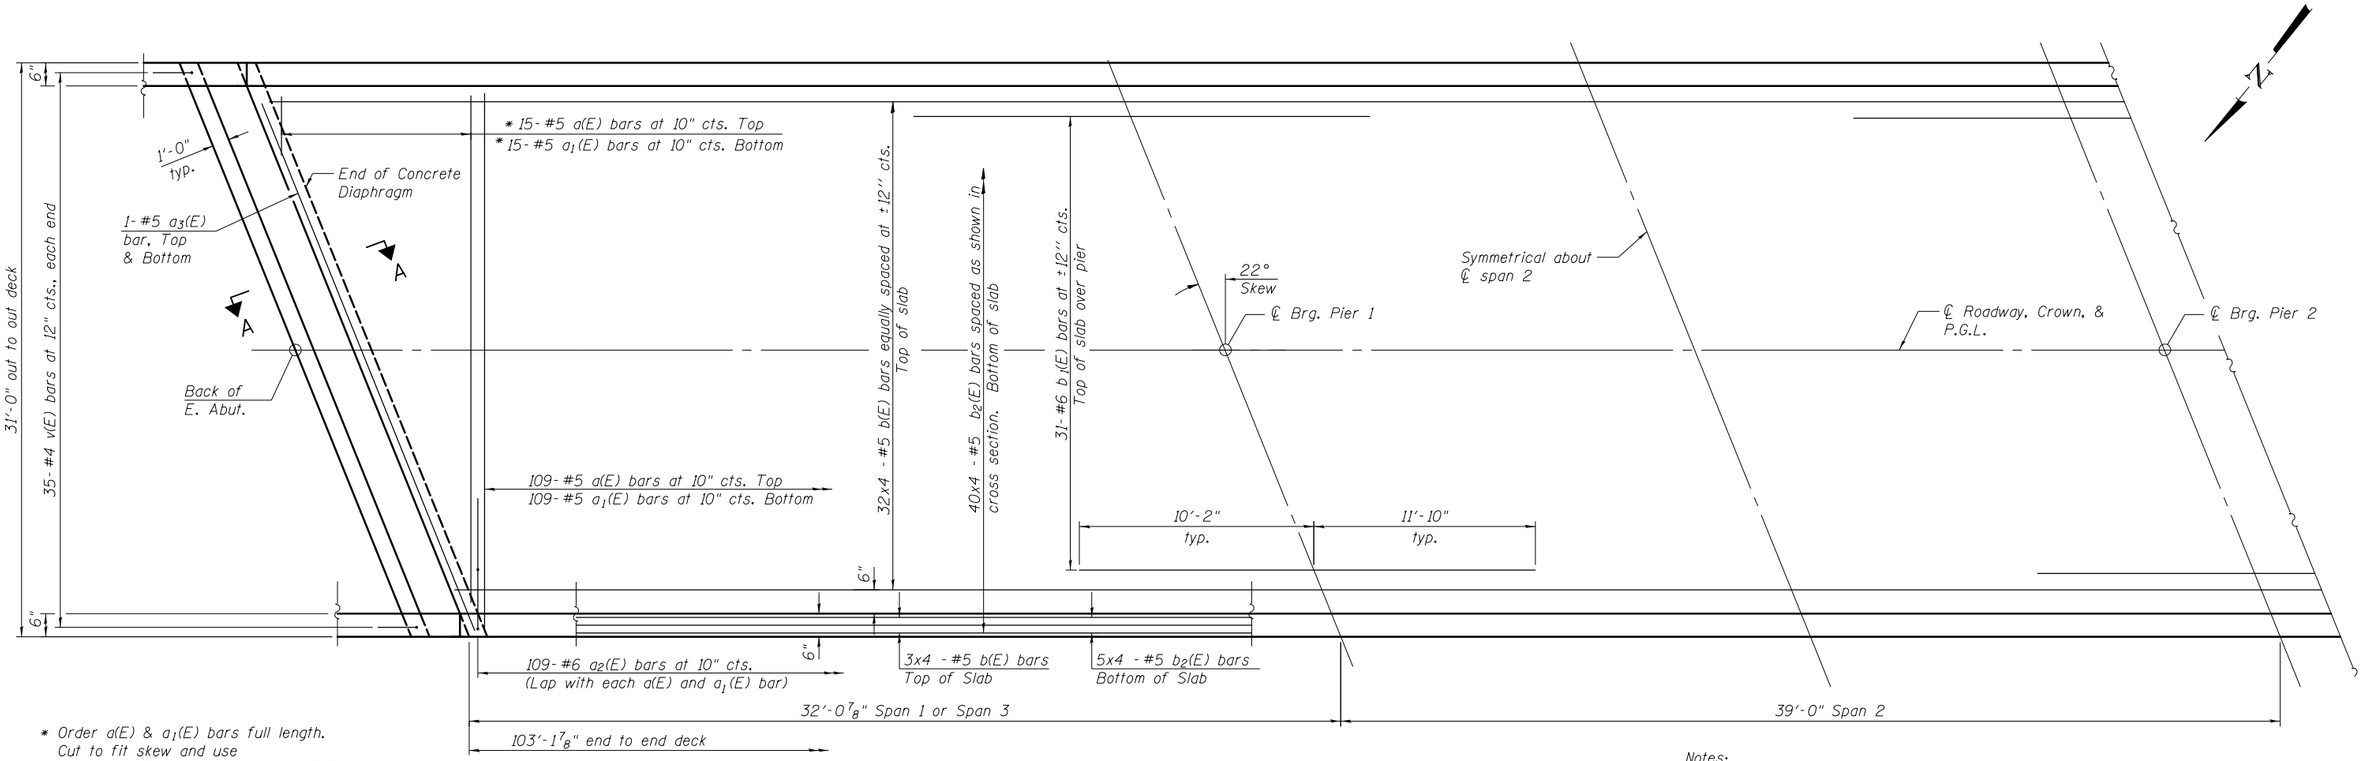

* Order a(E) & a_1(E) bars full length. Cut to fit skew and use remainder of bars in other end of Deck.

HALF PLAN

Notes:
See Sheet S7 of S20 for superstructure details and Bill of Material.
Bars indicated thus 20x3 - #5 etc. indicates 20 lines of bars with 3 lengths per line.
See Sheet S8 of S20 for Section A-A.

MINIMUM BAR LAP

#5 Bar = 2'-7" Deck

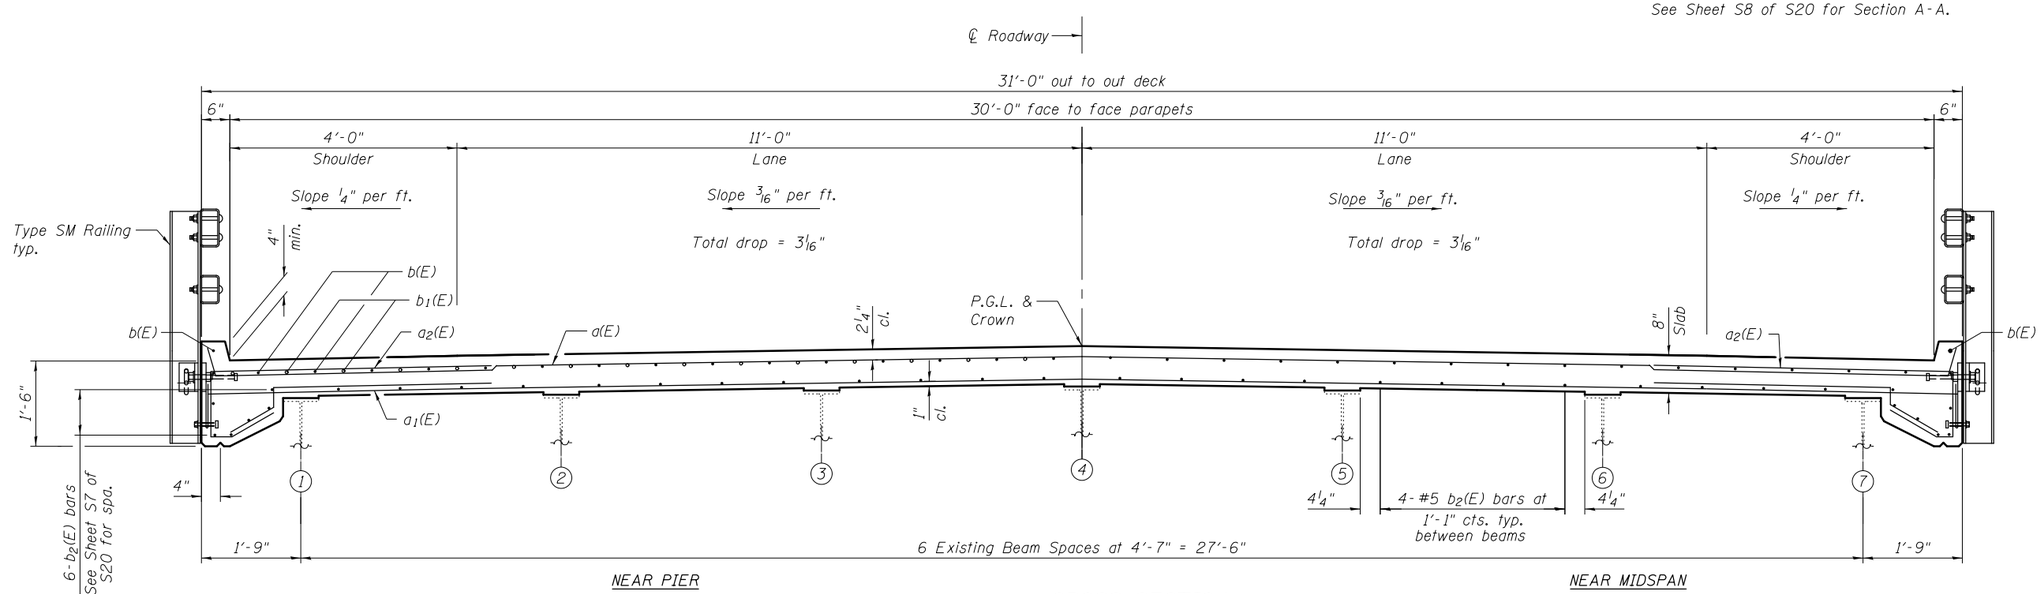

CROSS SECTION

(Looking West)

FILENAME = F:\3-1319_Bidget\Drawings\CADDSheets\0990181-60536-006-Super.dgn

BLOOM COMPANIES, LLC — Infrastructure Innovation and Ingenuity — 600 W. Fulton Street, Suite 701 • Chicago, IL 60661 — Phone: (312) 876-9500 Fax: (312) 876-9600	USER NAME = tborges	DESIGNED - BCM	REVISED
		CHECKED - BCM	REVISED
	PLOT SCALE = N/A	DRAWN - KO	REVISED
	PLOT DATE = 3/31/2014	CHECKED - 6/20/2012	REVISED

STATE OF ILLINOIS
DEPARTMENT OF TRANSPORTATION

DECK PLAN & CROSS SECTION
STRUCTURE NO. 099-0181

SHEET NO. S6 OF S20 SHEETS

F.A.I. RTE.	SECTION	COUNTY	TOTAL SHEETS	SHEET NO.
55	99-2HB-31-3	WILL	87	44
		CONTRACT NO. 60X60		
		ILLINOIS FED. AID PROJECT		