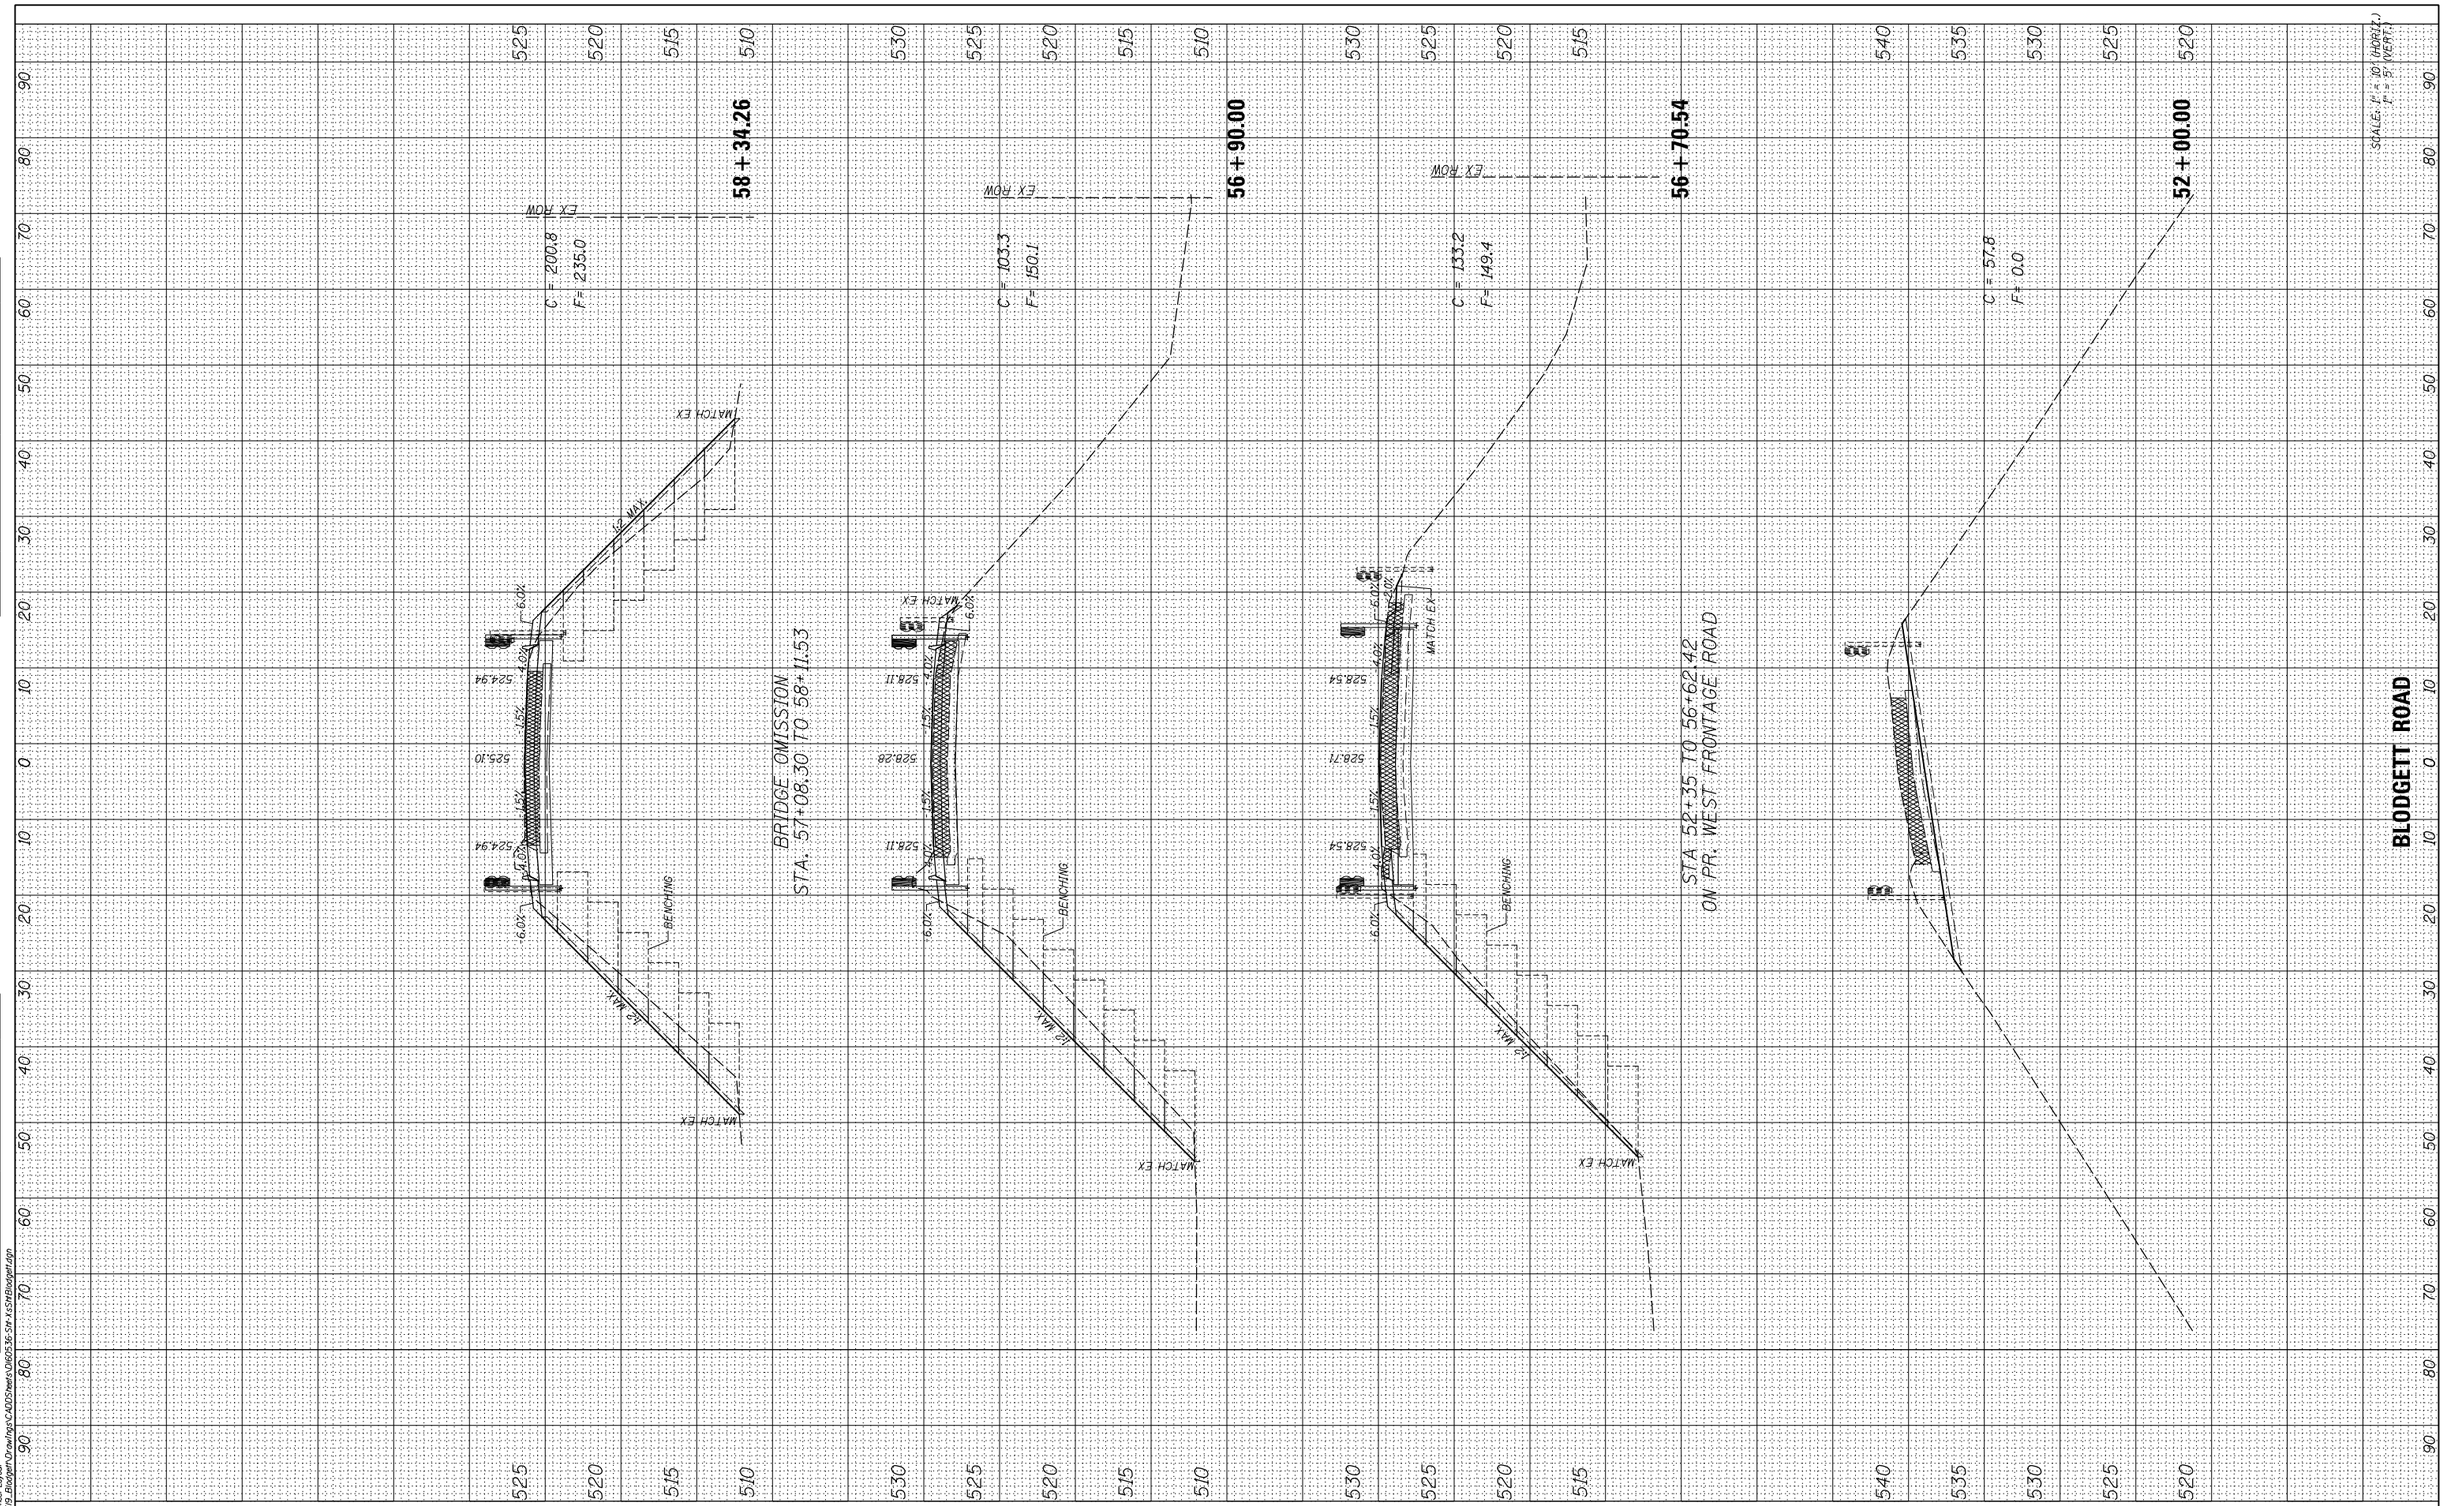

FINAL SURVEY		BY	DATE
NOTE BOOK	SURVEYED		
	PLOTTED		
	TEMPLATE		
	AREAS		
	AREAS CHECKED		
NO.			

ORIGINAL SURVEY		BY	DATE
NOTE BOOK	SURVEYED		
	PLOTTED		
	TEMPLATE		
	AREAS		
	AREAS CHECKED		
NO.			

MODEL NAME - XS Sheet Layout
FILE NAME - F:\3-319_Blodgett\Drawings\CADDSheets\D60G36-SHP-XsSHtBlodgett.dgn

BLOOM COMPANIES, LLC
Infrastructure Innovation and Ingenuity
600 W. Fulton Street, Suite 701 • Chicago, IL 60661
Phone: (312) 876-8800 Fax: (312) 876-8801

USER NAME = tborges	DESIGNED - MMO	REVISED -
	DRAWN - BL	REVISED -
PLOT SCALE = 20.0000 ' / in.	CHECKED - LSA	REVISED -
PLOT DATE = 3/31/2014	DATE - 9/25/2013	REVISED -

STATE OF ILLINOIS
DEPARTMENT OF TRANSPORTATION

CROSS SECTIONS

SCALE: 1" = 10' | SHEET OF SHEETS | STA. 52+00.00 TO STA. 58+34.26

F.A.I. RTE.	SECTION	COUNTY	TOTAL SHEETS	SHEET NO.
55	99-2HB-31-3	WILL	87	69
		CONTRACT NO. 60X60		
	ILLINOIS	FED. AID PROJECT		