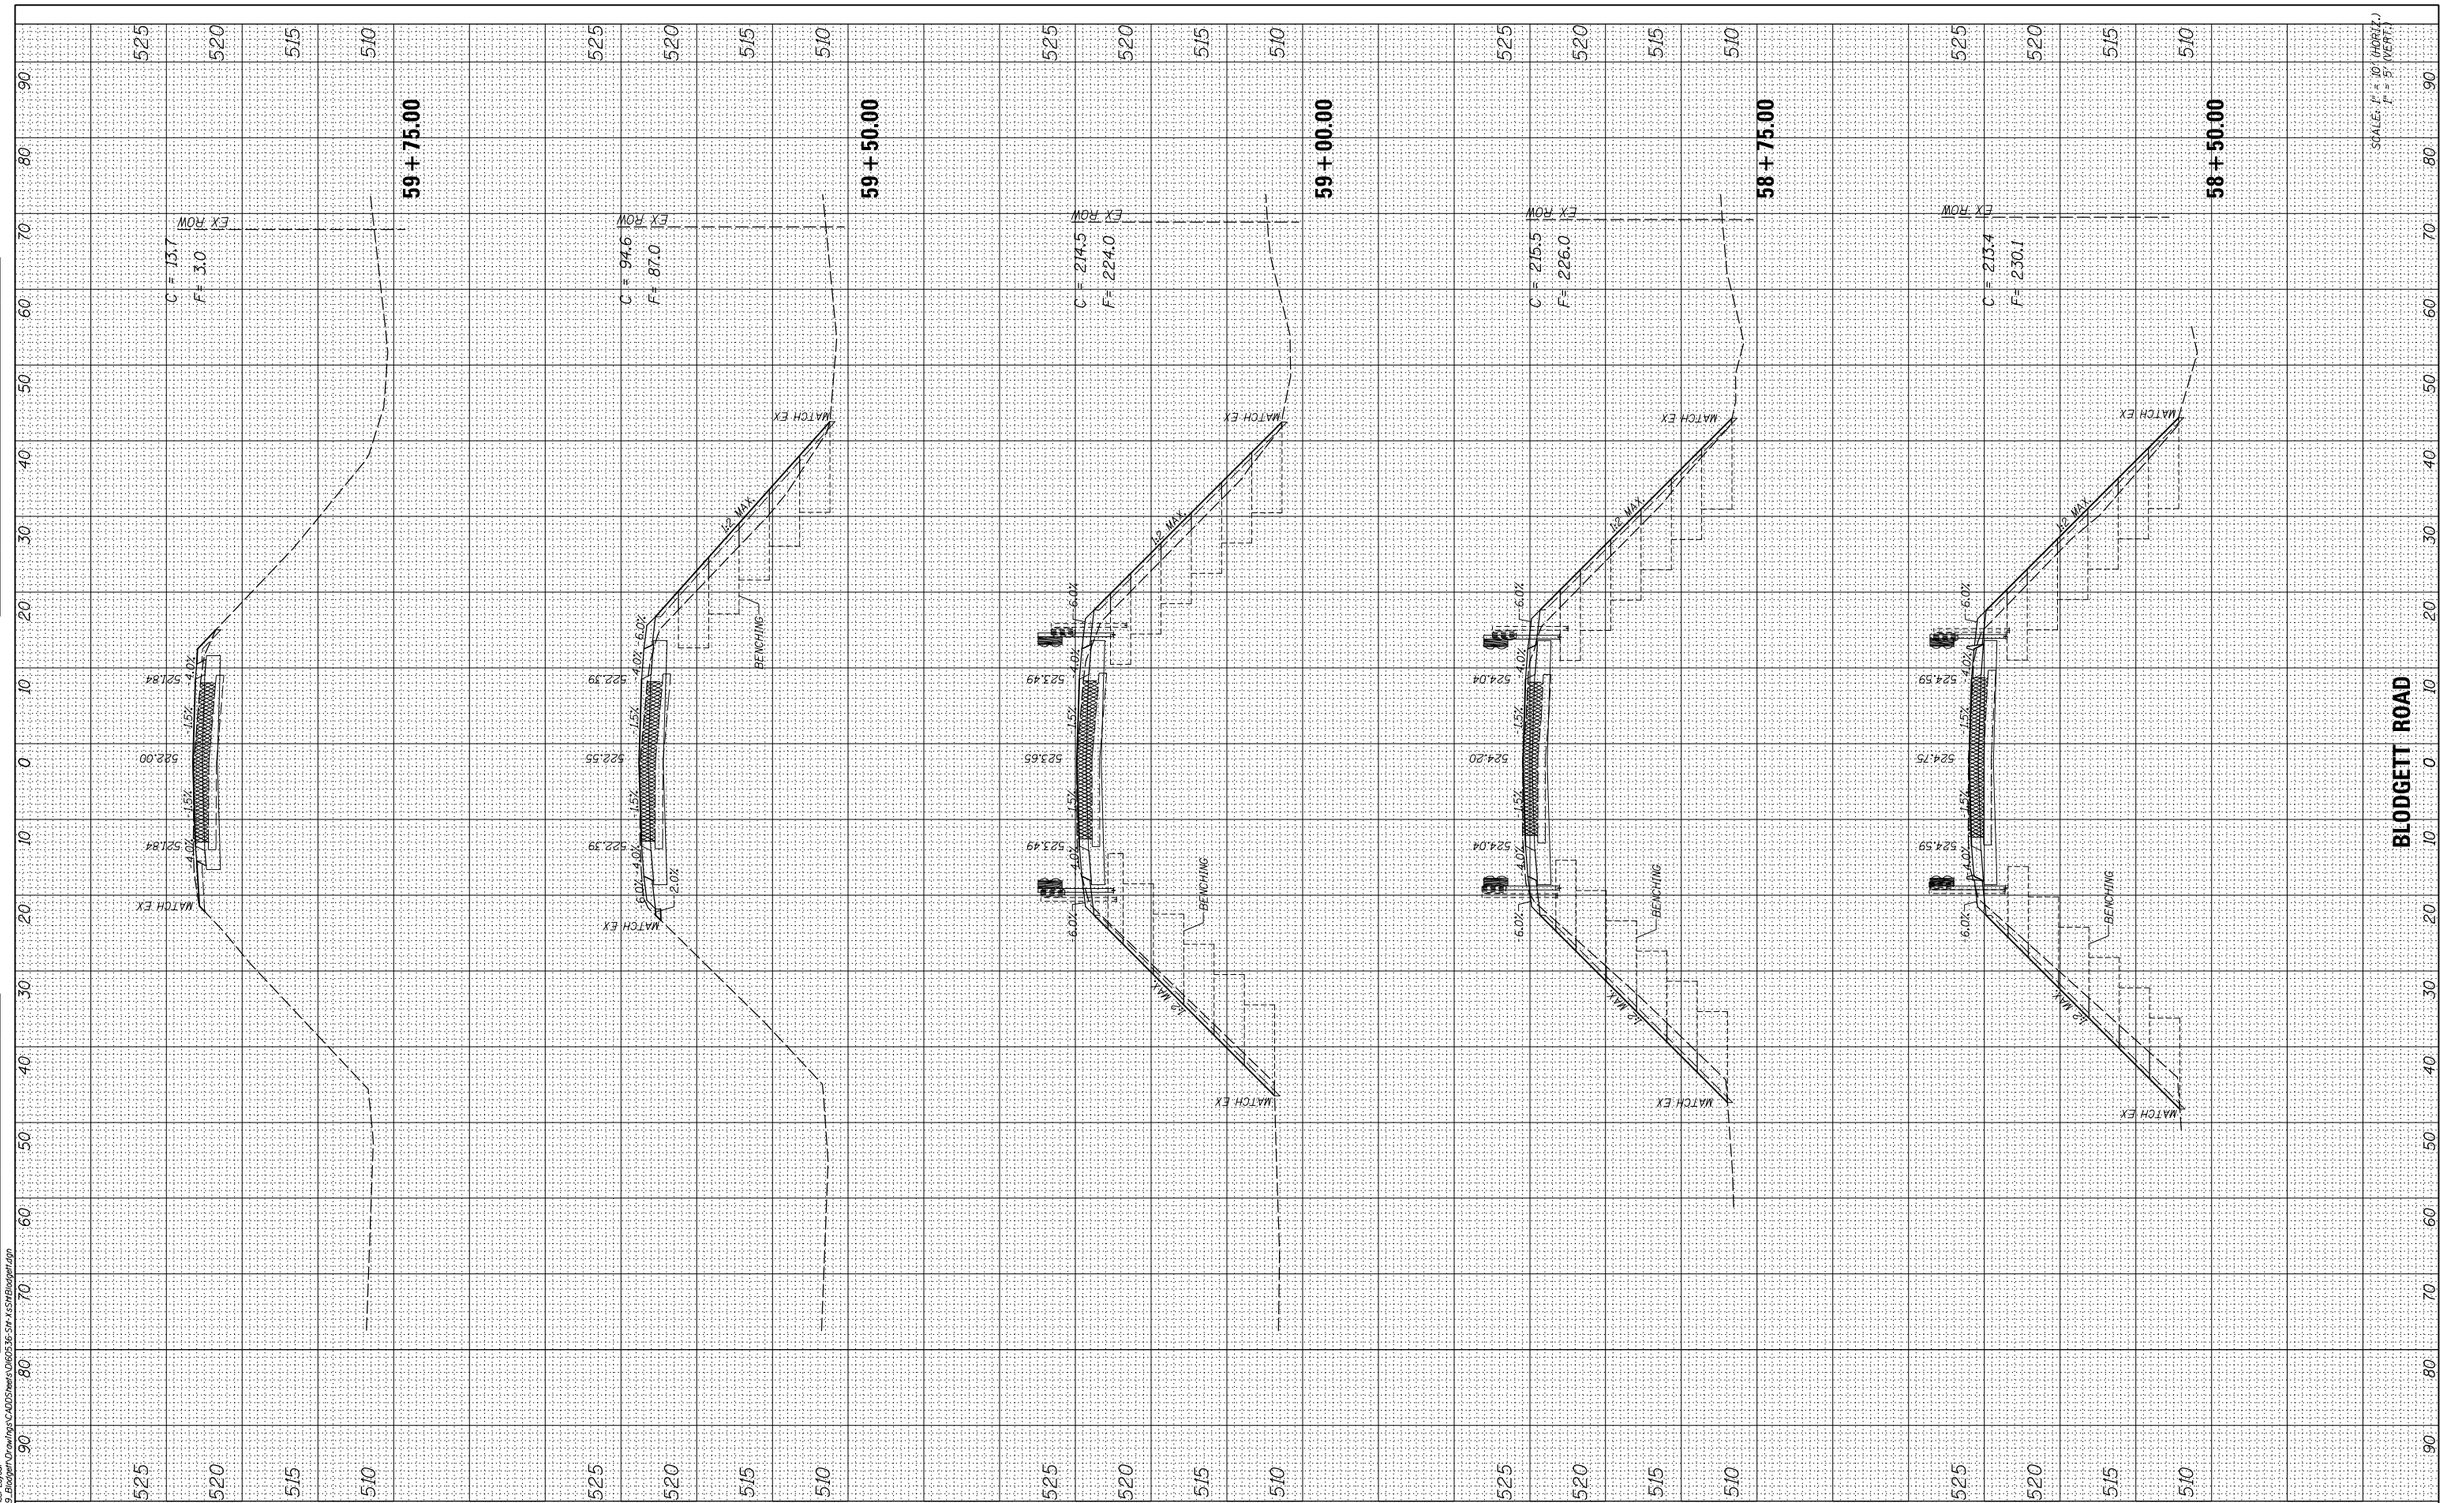

FINAL SURVEY		BY	DATE
NOTE BOOK	SURVEYED		
	PLOTTED		
	TEMPLATE		
	AREAS		
NO.	AREAS CHECKED		

ORIGINAL SURVEY		BY	DATE
NOTE BOOK	SURVEYED		
	PLOTTED		
	TEMPLATE		
	AREAS		
NO.	AREAS CHECKED		

MODEL NAME - XS Sheet Layout
FILE NAME - F:\3139_Blodgett\Drawings\CADDSheets\D160536-Sht-XsSHBlodgett.dgn

BLOOM COMPANIES, LLC
Infrastructure Innovation and Ingenuity
600 W. Fulton Street, Suite 701 • Chicago, IL 60661
Phone: (312) 876-6600 Fax: (312) 876-6600

USER NAME = tborges	DESIGNED - MMO	REVISED -	
	DRAWN - BL	REVISED -	
PLOT SCALE = 20.0000 ' / in.	CHECKED - LSA	REVISED -	
PLOT DATE = 3/31/2014	DATE - 9/25/2013	REVISED -	

STATE OF ILLINOIS
DEPARTMENT OF TRANSPORTATION

CROSS SECTIONS

SCALE: 1" = 10' | SHEET OF SHEETS | STA. 58+50.00 TO STA. 59+75.00

F.A.I. RTE.	SECTION	COUNTY	TOTAL SHEETS	SHEET NO.
55	99-2HB-31-3	WILL	87	70
		CONTRACT NO. 60X60		
		ILLINOIS FED. AID PROJECT		